


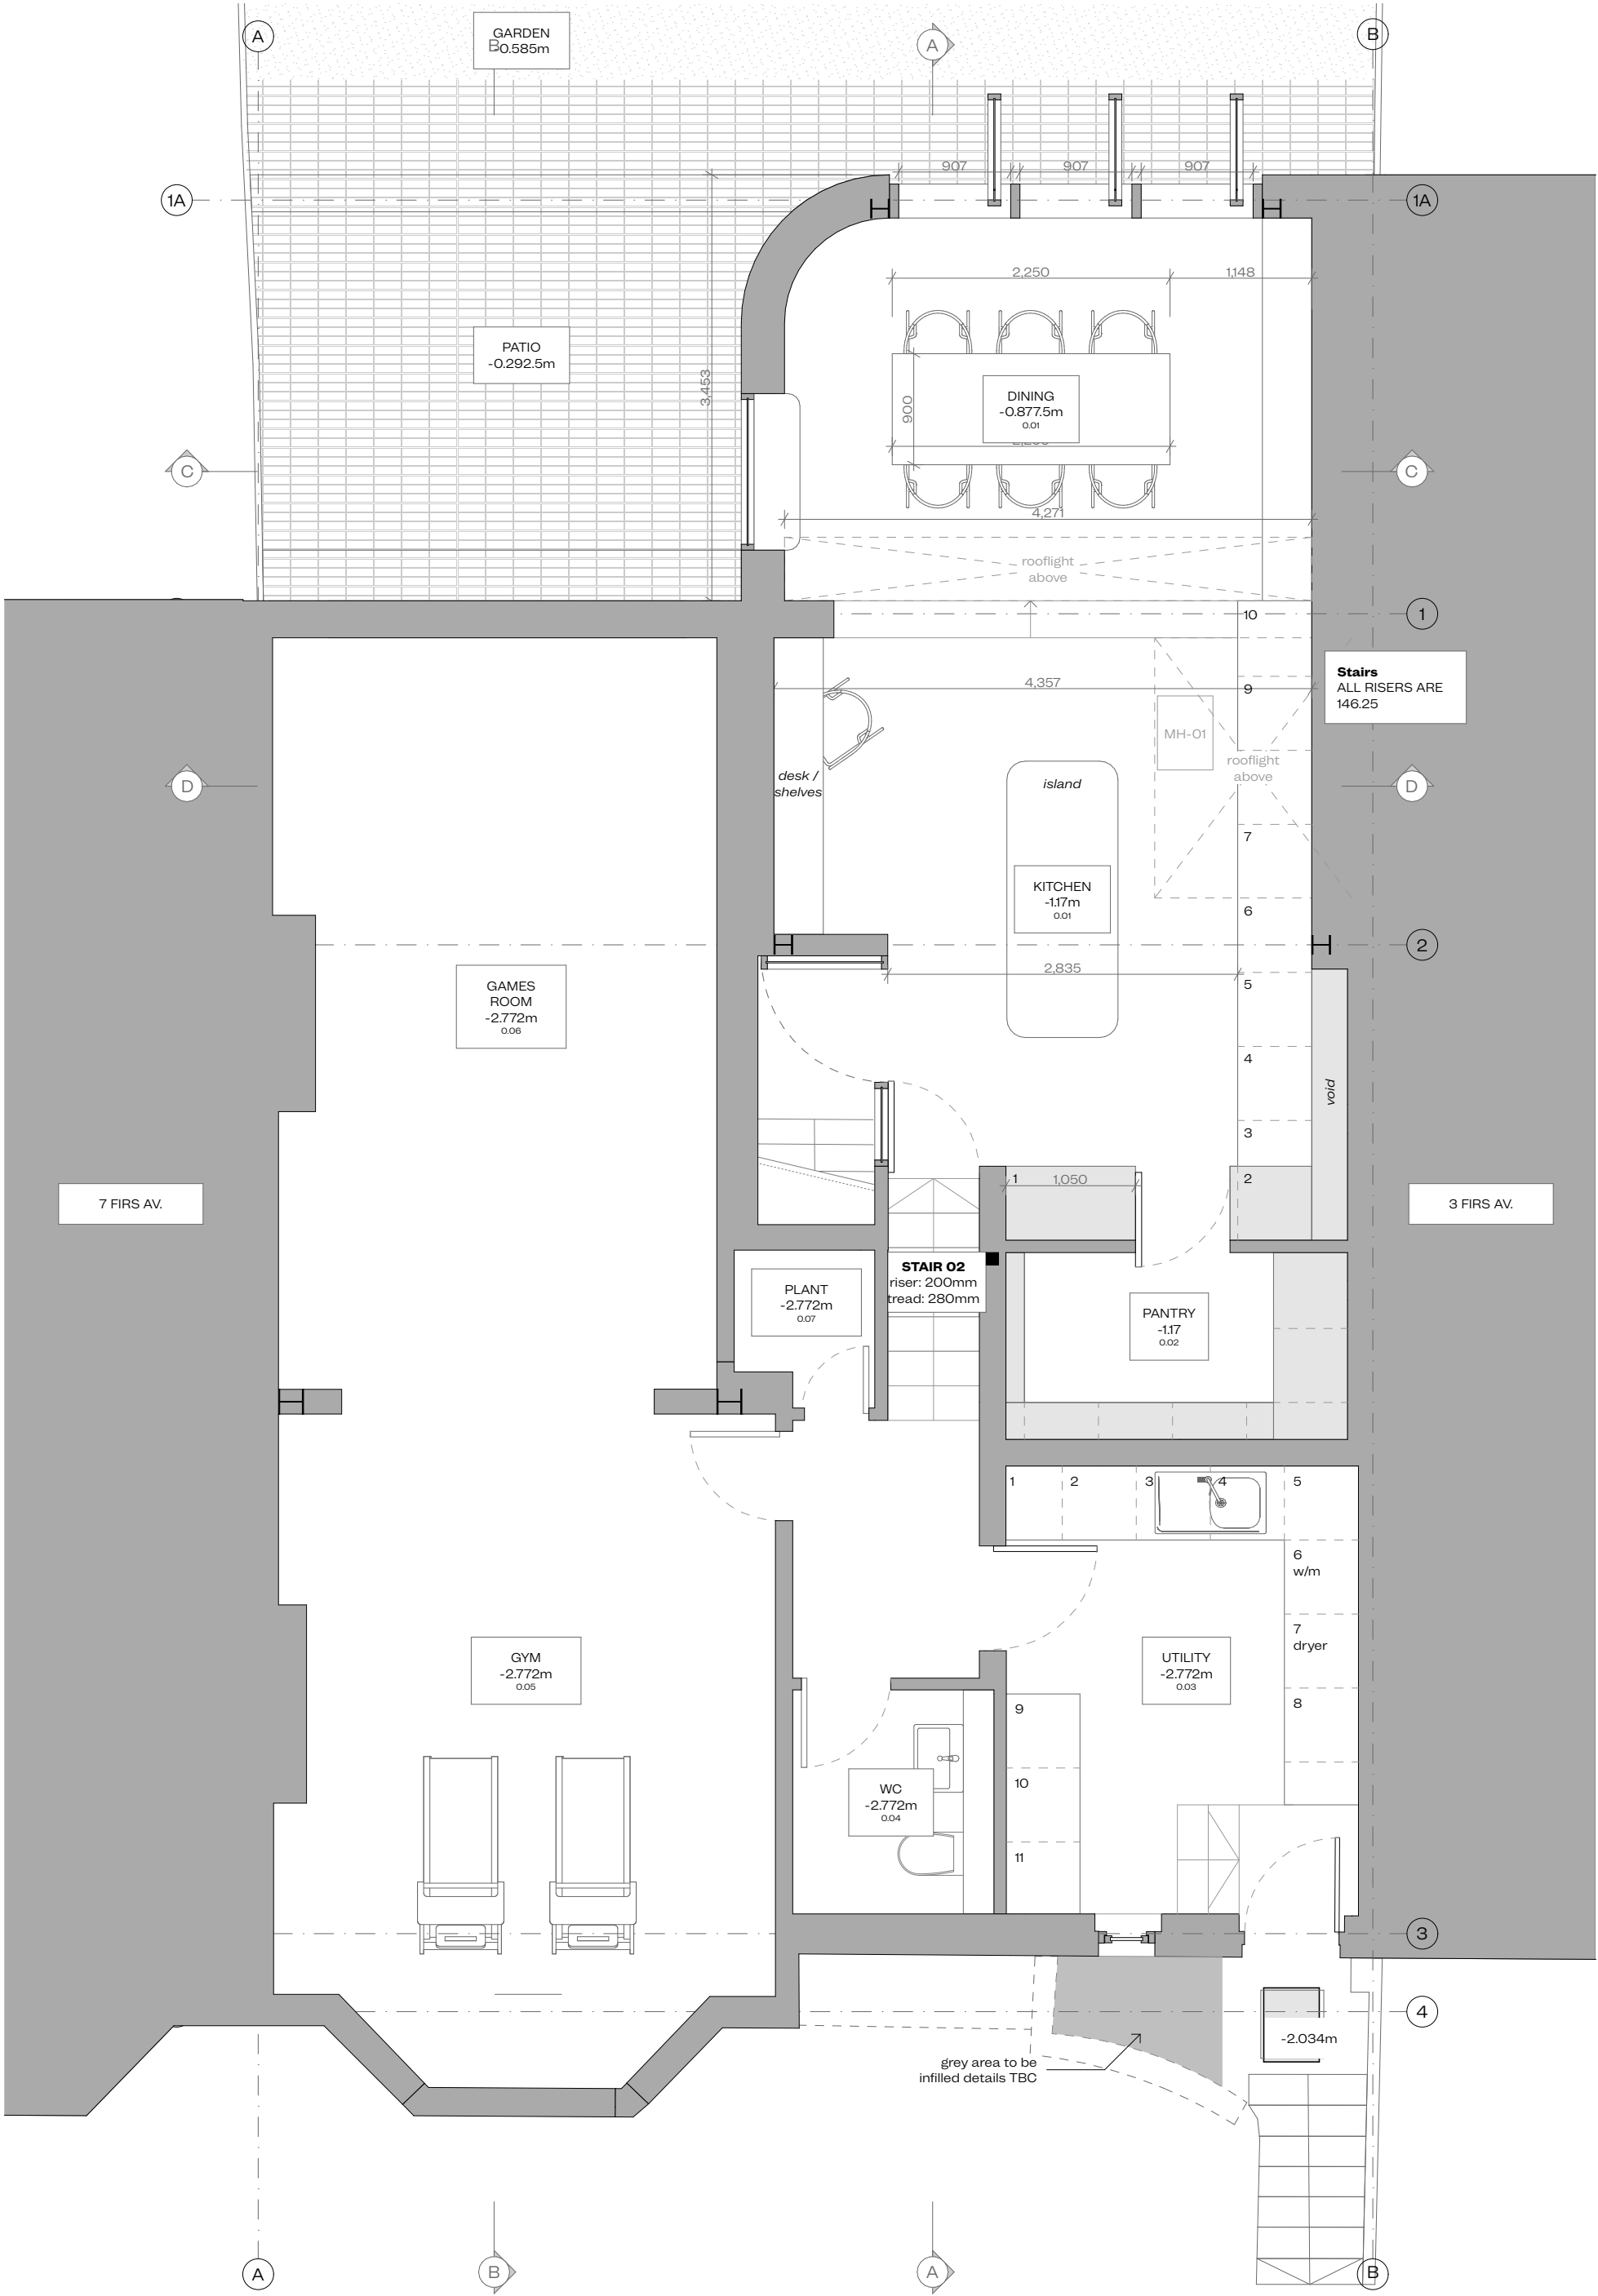

REF: PROJECT:	FIR 5 Firs Avenue Muswell Hill, London, N10 3LY.	DRAWING: STATUS: SCALE:	Approved Lower G Floor PLANNING 1:50@A3	REV. A	DATE 08.06.2026	DESCRIPTION Extension external materials revised Street elevation windows removed	- Do not scale drawings for construction. - Neighbouring buildings are approximate. - All dimensions, levels and conditions shall be checked on site before proceeding with the work. - ELLE Architects shall be notified of any discrepancies. - Spot levels are subjects to variation. - All drawings to be read in conjunction with all consultant information and specification. - Do not use for construction unless expressly permitted.
CLIENT:	Amy & Vince Cao	DATE:	19/06/2026				
		DRAWING NO.:	ELL-080-A-08-10				
		REVISION:	A				