




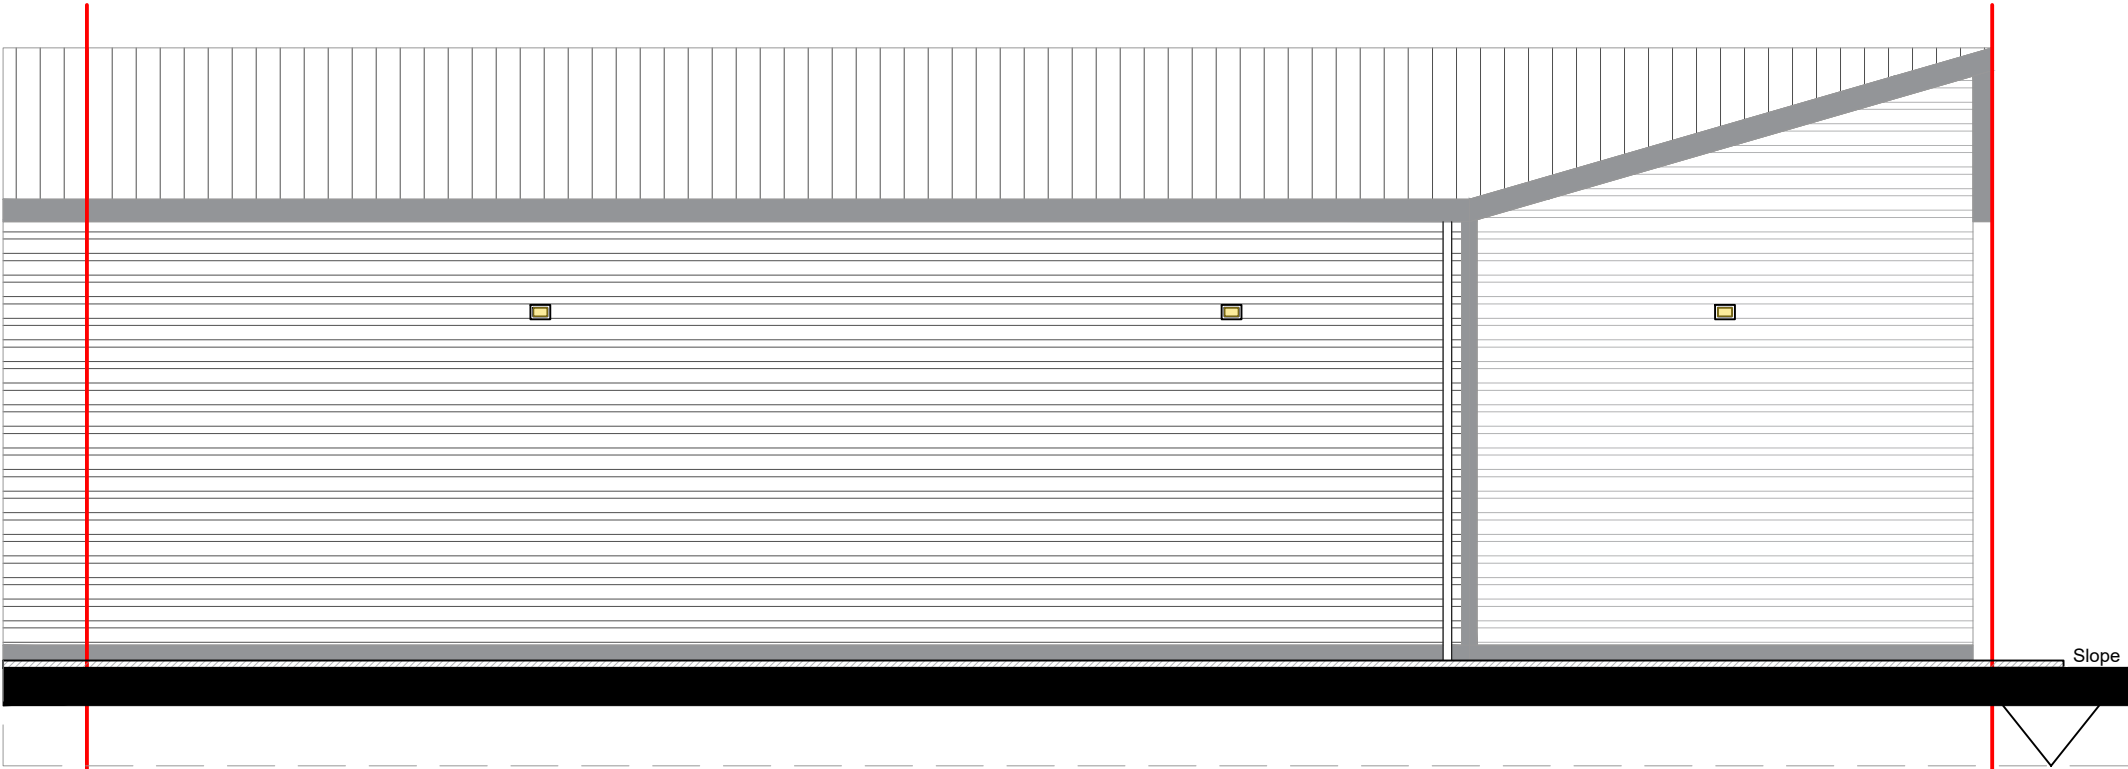


Existing Rear Elevation - 1:100

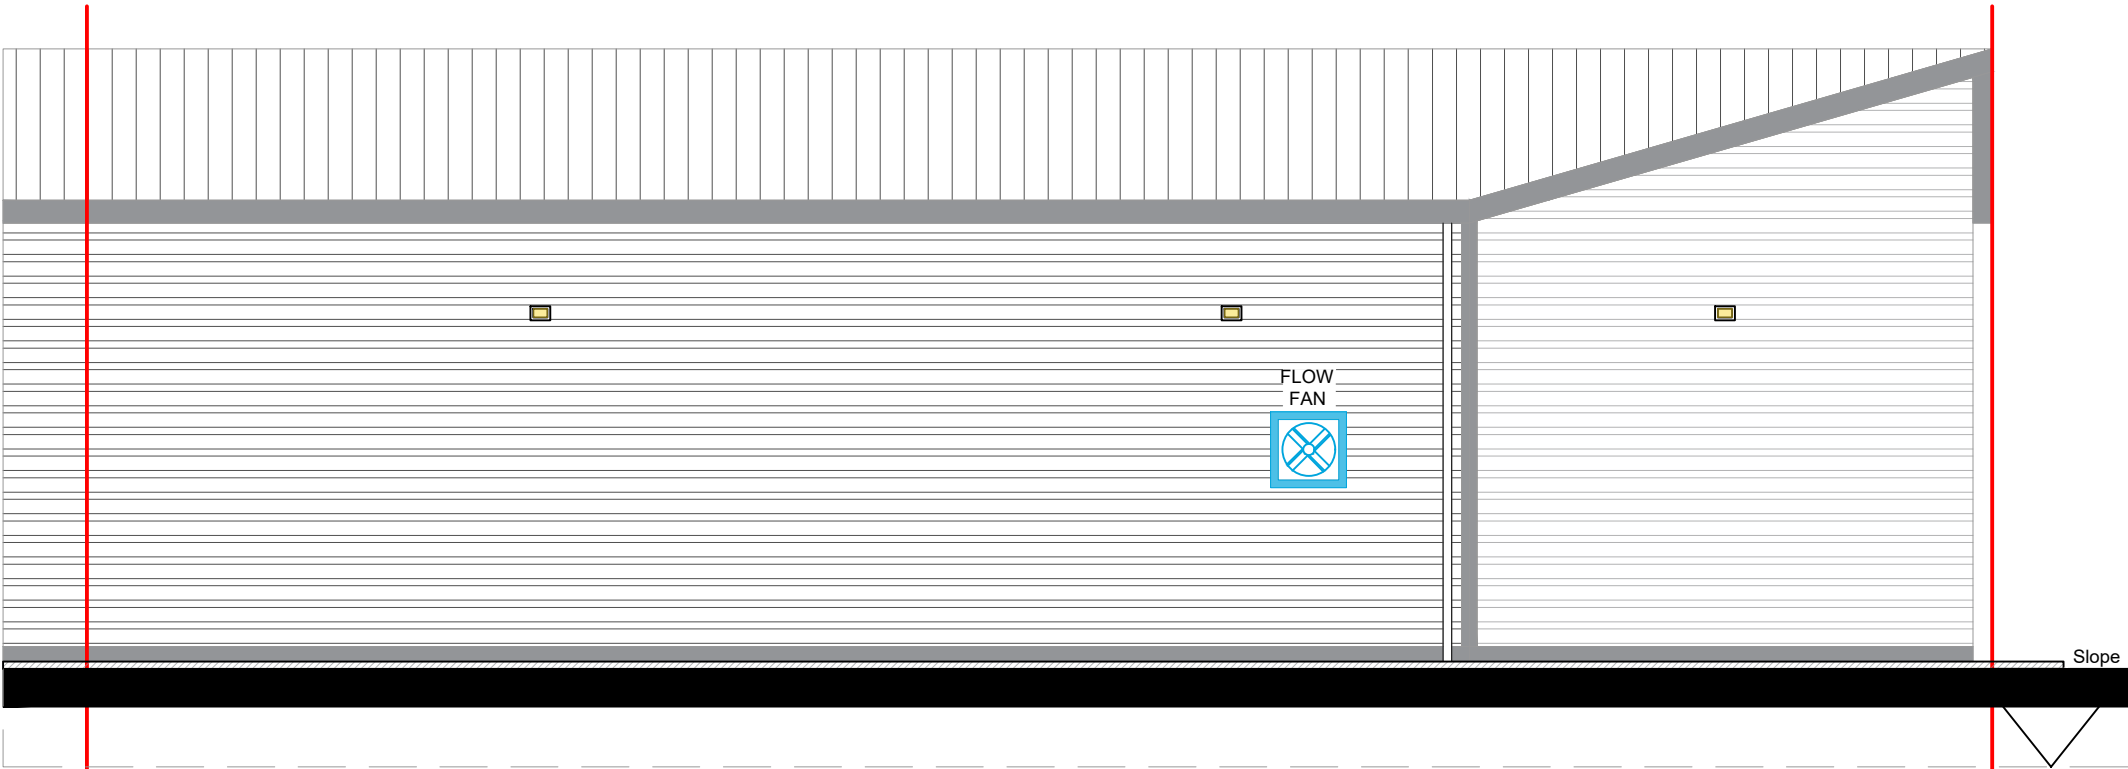

Proposed Rear Elevation - 1:100

 

Site aerial view

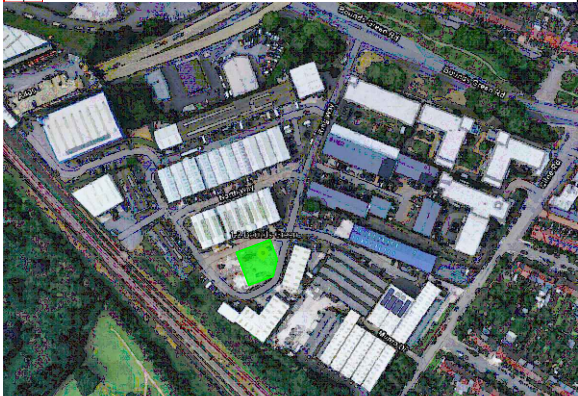

CBC Unit	Ground floor	External yard	Total (GEA)
01 & 02	411.3 sqm	241.7 sqm	653.0 sqm

P0	PLANNING ISSUE	EU	22/05/26
REV	DESCRIPTION	BY	DATE

STATUS
PLANNING



Zuba Engineering International
2 William Shakespeare Street
Dumbravita, Timis
Romania, 307160

t | +40 728 031 335
e | emmanuel.ureche@zuba.ro
w | www.zuba.ro

© COPYRIGHT OF THIS DRAWING RESIDES WITH
ZUBA ENGINEERING INTERNATIONAL

PROJECT
UNIT 1 & 2,
Bounds Green Industrial Estate,
South Way, London, N11 2UD

SITE Units 1 & 2	DWG. TITLE Existing & Proposed Rear Elevation Plan	REGION Finchley
SCALE @ A3 1:100	DRAWN Emanuel Ureche	CHECKED BB
DATE 22 Jun 2026	DWG. NO. PL 005A	REVISION P0