



FIRST FLOOR PLAN

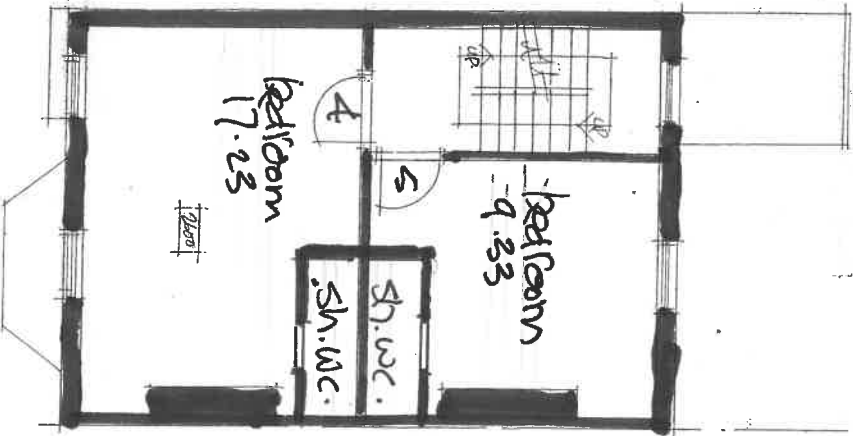

GROUND FLOOR PLAN



LOWER GROUND FLOOR PLAN

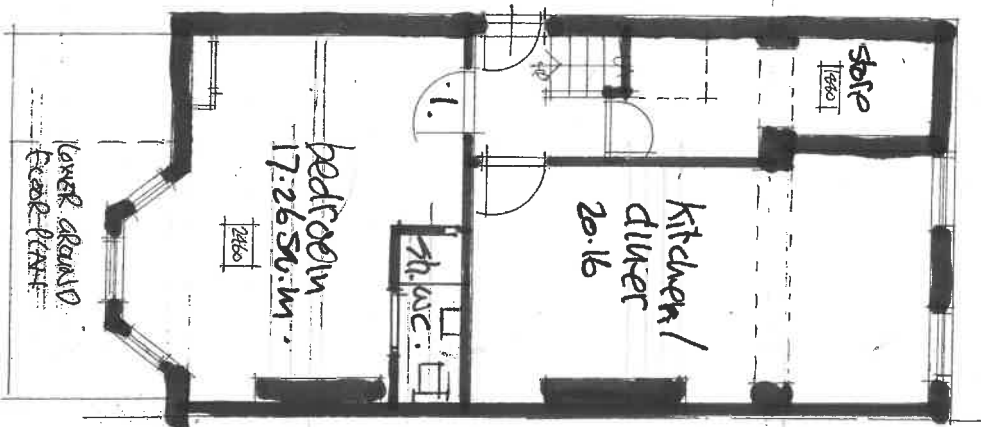

Scale 1:100 @ A4

Change of use
from C3 to C4
plans


69 MATES ROAD
N22 6TH

scale	1:100	job	3579
date	June, 26	dwg.	20
client	DAVID BARNARD		

Town Planning Consultant + Building Designer
4 Barber Close, London, N21 1BE
Tel: 020 8245 1583



side elevation to no. 71

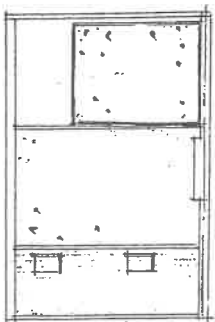

ROOF PLAN
scale 1:200



SECOND FLOOR PLAN

69 Mayes Road H22 6TH
change of use from C3 to C4

plans/elevation:
dwg. no. 3579/21

june, 26

scale 1:100 @ A4
1m 0 1 2 3 4