




1 **Proposed Exterior Elevation**
Scale: 1:25

0 1 2 3 4 5 M

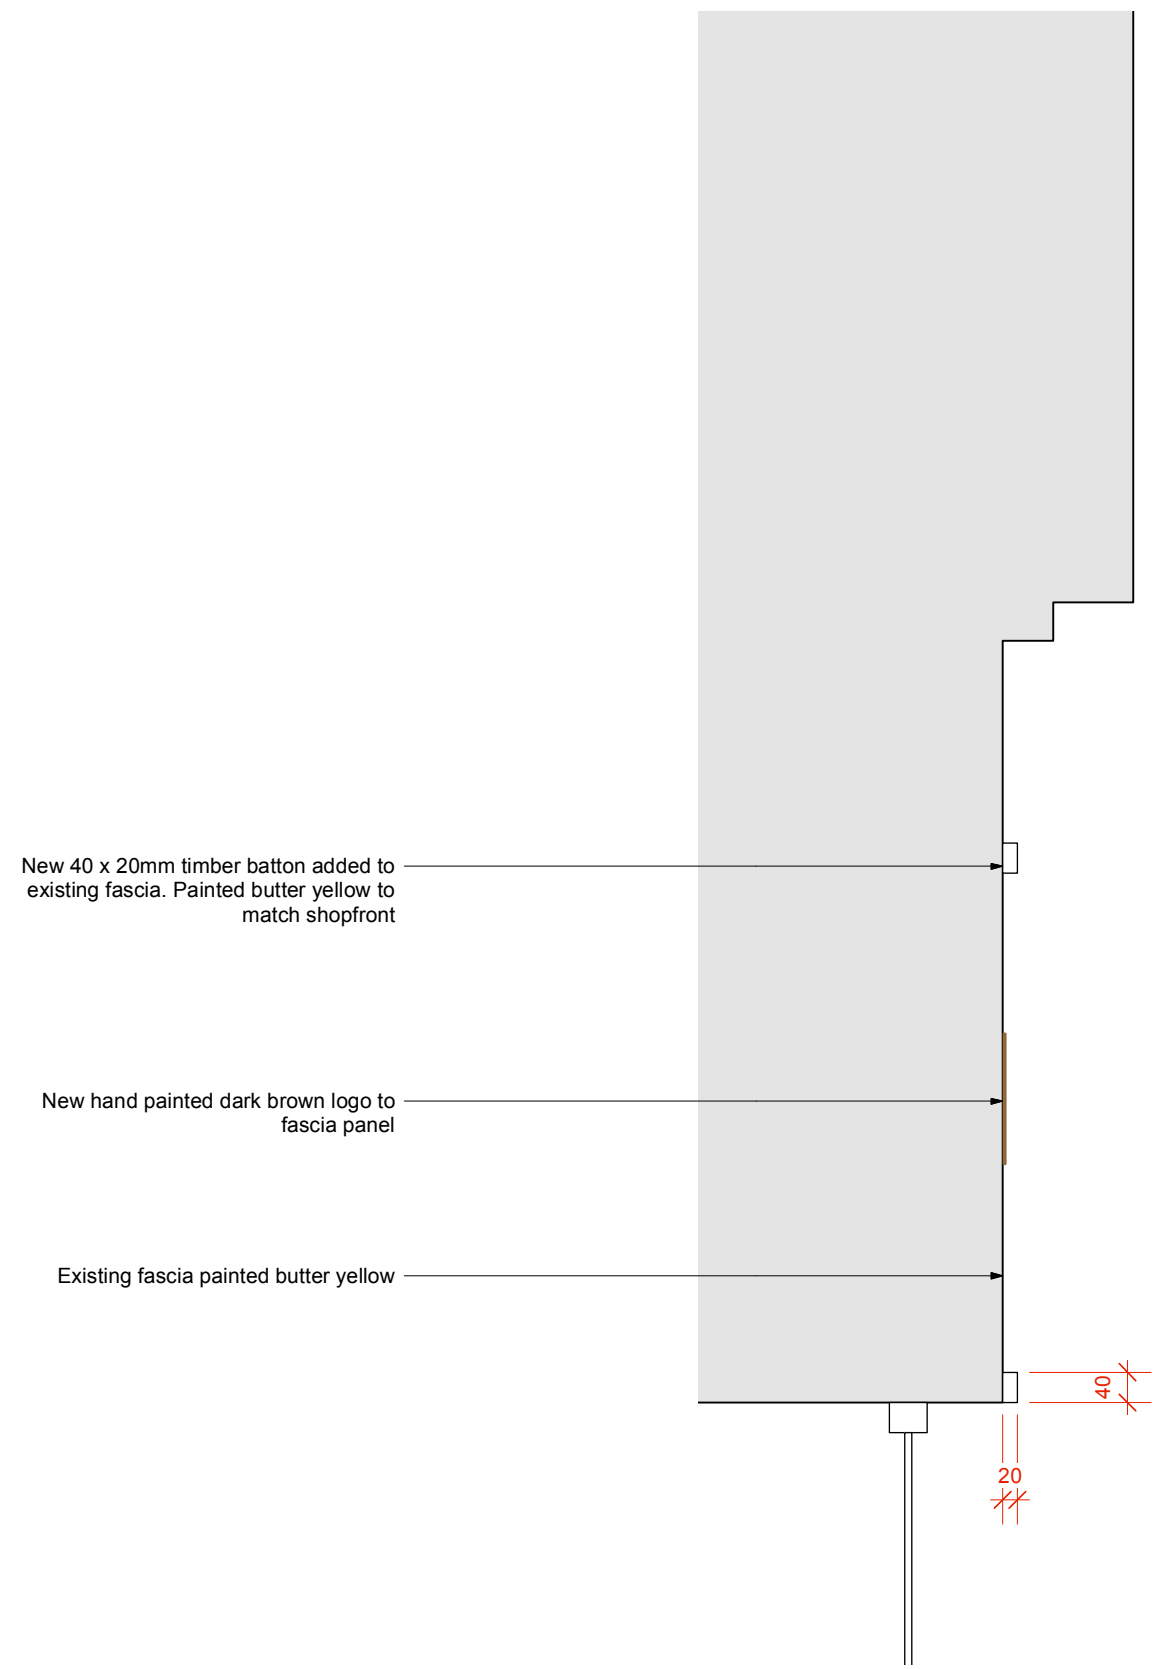

2 **Signage Detail**
Scale: 1:10

0 1 2 3 m