


DRAWINGS MAY HAVE BEEN PREPARED FROM
HISTORICAL INFORMATION THAT CANNOT BE
GUARANTEED ACCURATE. RESPONSIBILITY IS NOT
ACCEPTED FOR ERRORS
MADE BY OTHERS IN SCALING FROM THIS
DRAWINGS.


ALL CONSTRUCTION INFORMATION SHOULD BE
TAKEN FROM
FIGURED DIMENSIONS ONLY. ALL DIMENSIONS TO
BE CHECKED AND CONFIRMED ON SITE PRIOR TO
THE MANUFACTURE OF
ANY COMPONENTS.

The floor plan shows a layout with three main rooms: a DINER (10.7m²), a KITCHEN, and a BEDROOM1 (13.5m²). The DINER is a large open space. The KITCHEN is located adjacent to the diner and contains a sink, a stove, and a refrigerator. The BEDROOM1 contains a bed and a wardrobe. A bathroom is located near the bedroom, containing a toilet and a sink. A staircase labeled 'UP' is also shown. The plan includes various doors, windows, and built-in furniture like a tall chiller and a tall freezer in the kitchen area.


SCALE 1:100

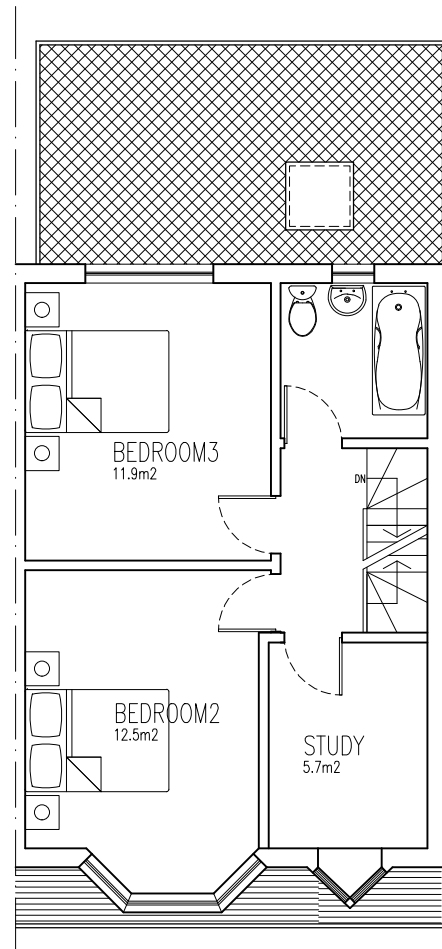

SCALE 1:100

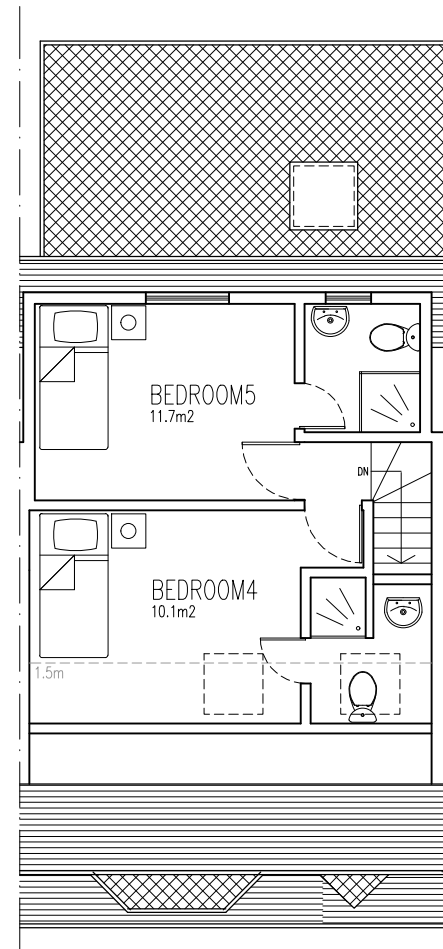

SCALE 1:100

 

	-	xx/xx/xx
Description	Rev	Date

PLANNING



WU

Project Name
45 BULLER ROAD N17 9BH

Title
PROPOSED PLAN
GENERAL ARRANGEMENT

Drawn KW	Checked KCG	Date 05/2026
Project No. 45BUL	Scale 1:100 @ A3	

Dwg No. P1-201

Rev
P1