
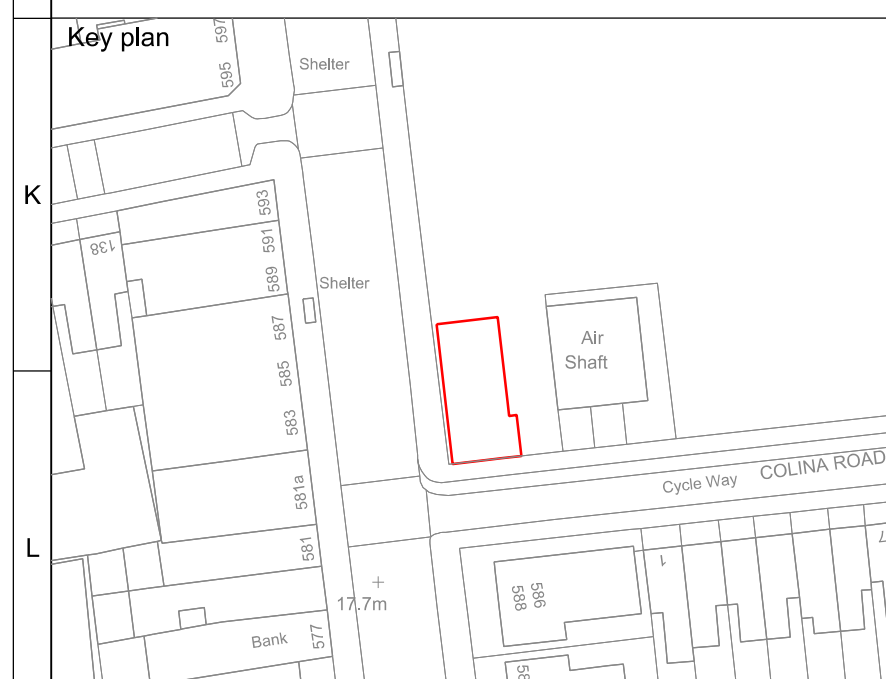
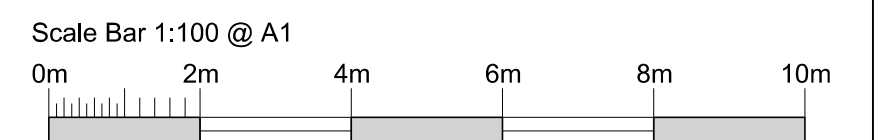


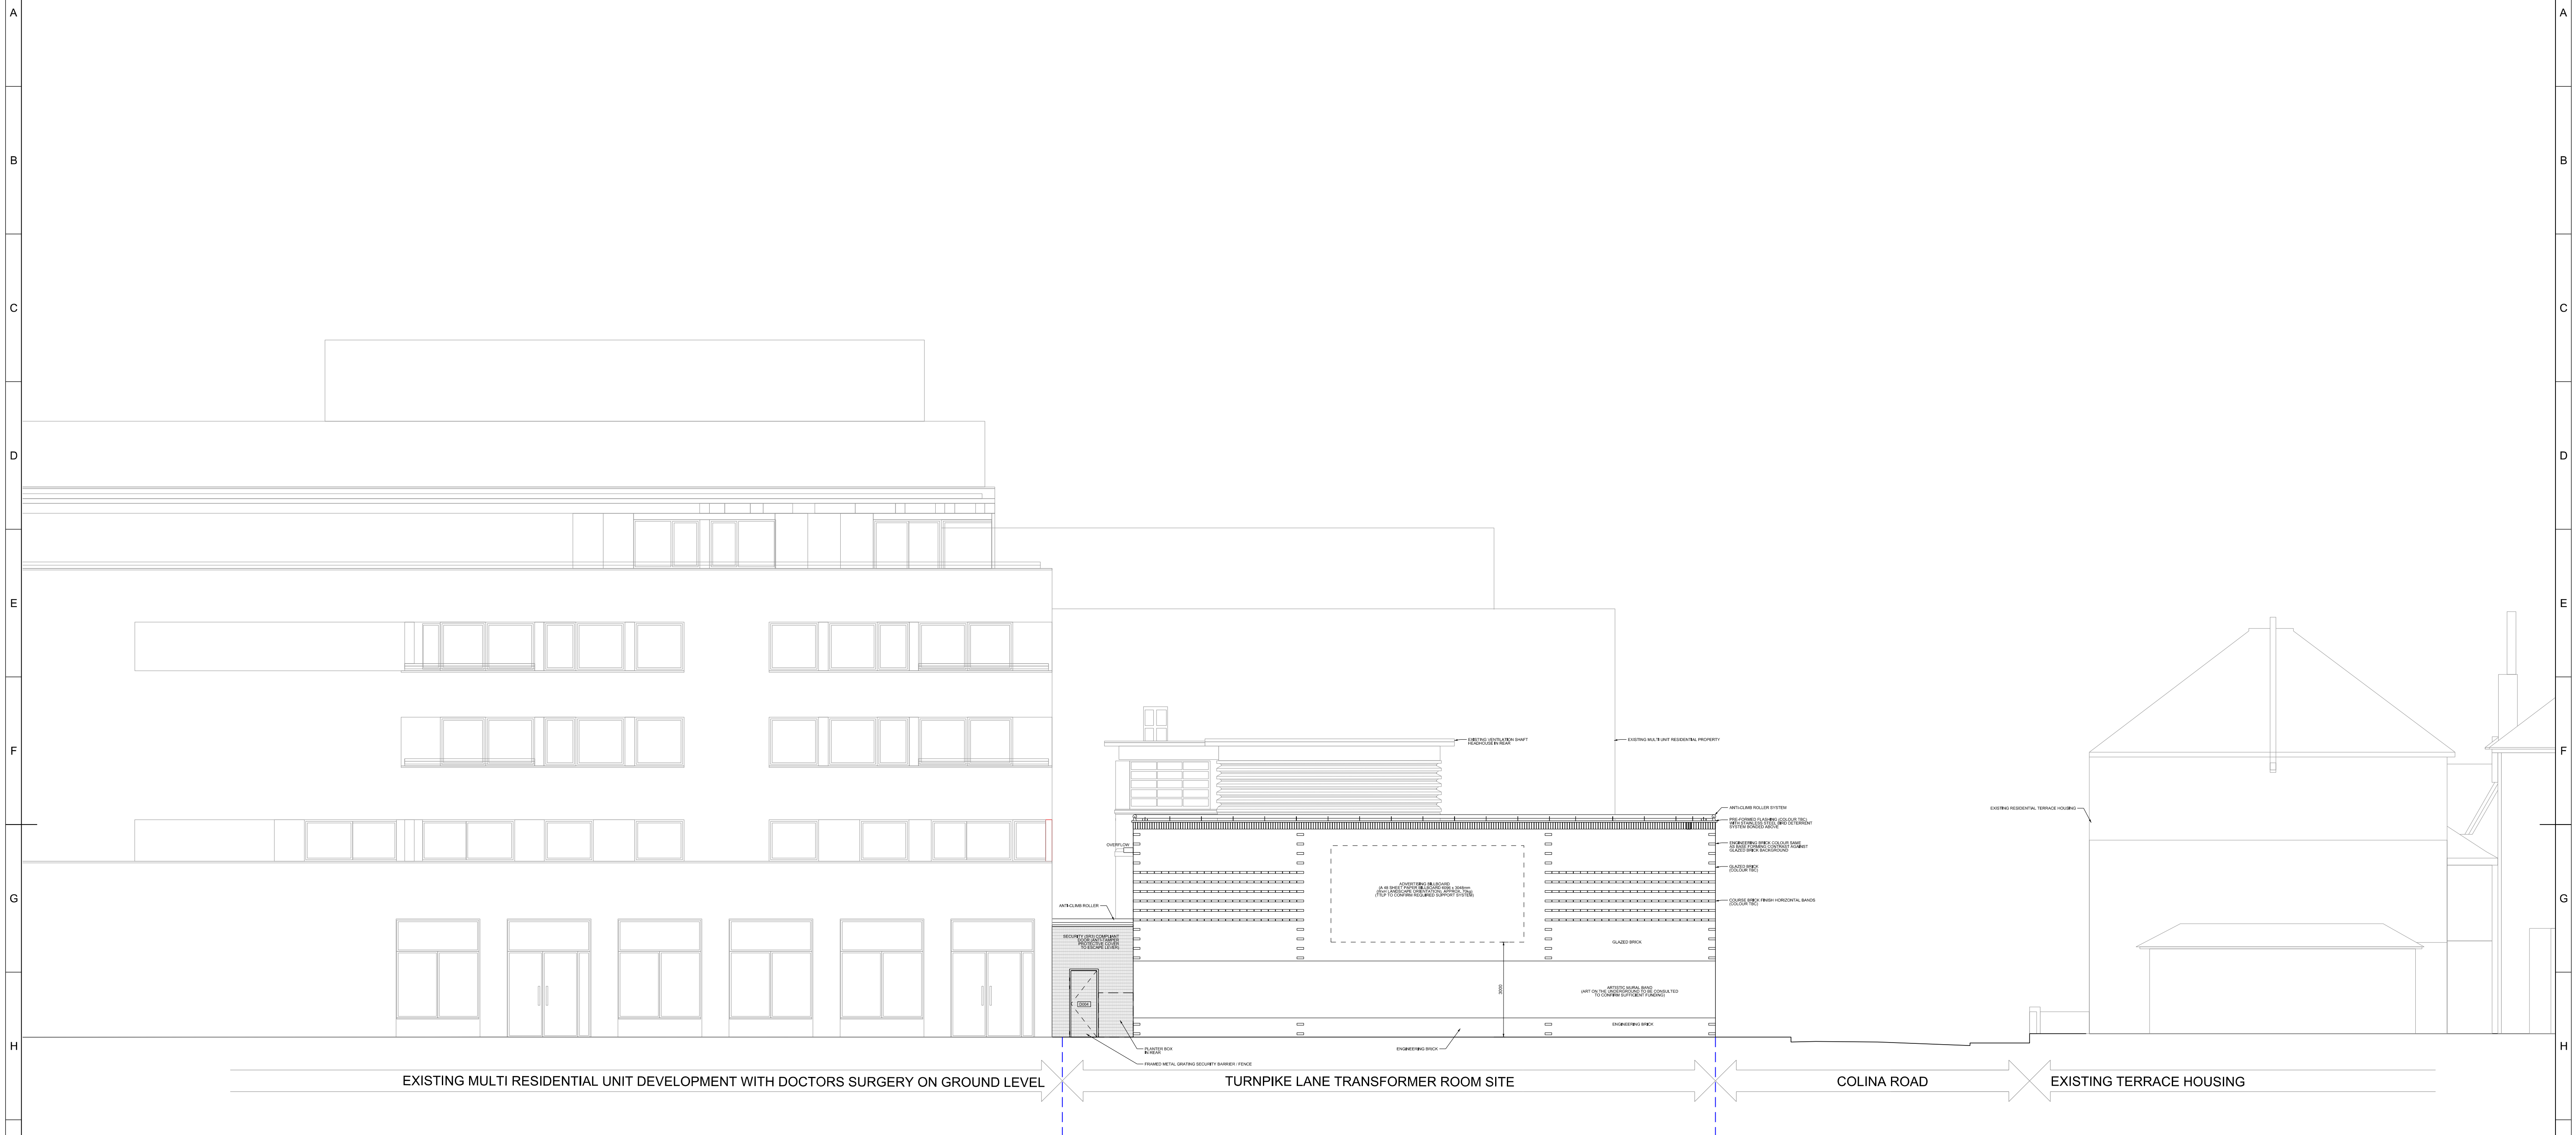

|        |
|--------|
| Notes: |
|--------|

KEY  
GREY=EXISTING BUILDINGS

## EXTENTS OF PROJECT SCOPE

TFL RESTRICTED

|       |            |                                |            |             |             |            |  |
|-------|------------|--------------------------------|------------|-------------|-------------|------------|--|
|       |            |                                |            |             |             |            |  |
|       |            |                                |            |             |             |            |  |
| P01.1 | 2024/12/31 | ISSUED FOR TENDER<br>S.MAXWELL |            |             |             |            |  |
| Rev   | Date       | Purpose / Description          |            |             |             |            |  |
|       |            | Drawn                          | T. Checked | T. Approved | P. Approved | Authorised |  |

|                                |                   |
|--------------------------------|-------------------|
| Project                        |                   |
| TRANSFORMER ROOMS              |                   |
| Originator                     |                   |
| TRANSPORT FOR LONDON           |                   |
| Location                       |                   |
| TURNPIKE LANE TRANSFORMER ROOM |                   |
| Asset Classification           |                   |
| PREMISES                       |                   |
| Lifecycle                      |                   |
| CONCEPT DESIGN                 |                   |
| Suitability                    |                   |
| S0                             | NON-VERIFIED DATA |

|                |   |      |       |
|----------------|---|------|-------|
| Title          | TURNPIKE LANE TRANSFORMER ROOM<br>PROPOSED LAYOUT<br>WEST ELEVATION                                                   |      | K     |
|                |  <b>Transport<br/>for London</b> |      | L     |
| Drawing Number | U1P3513-TFL-PRM-X640-DRG-AR-11003                                                                                     | Rev. | P01.1 |