
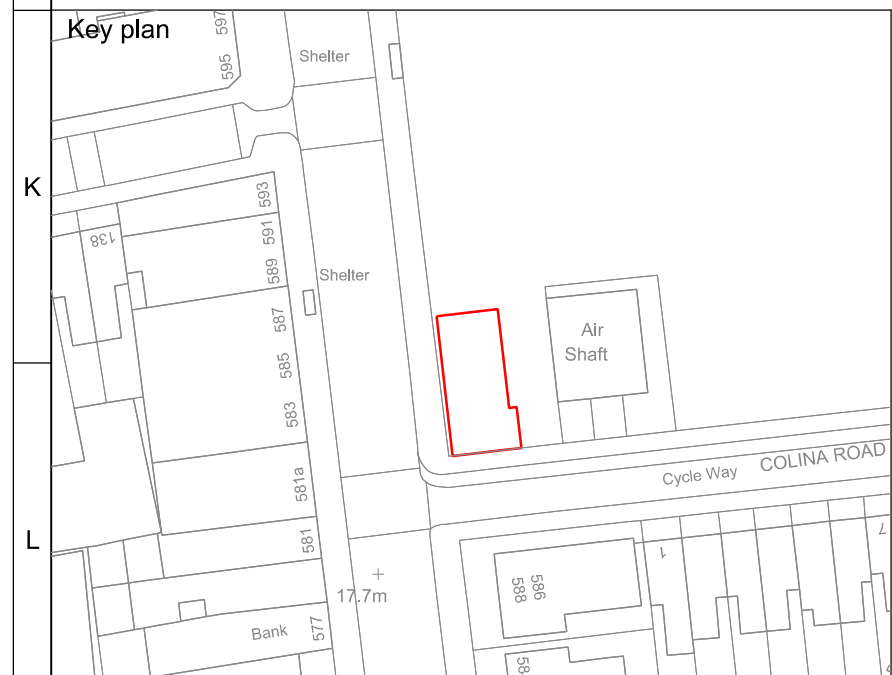
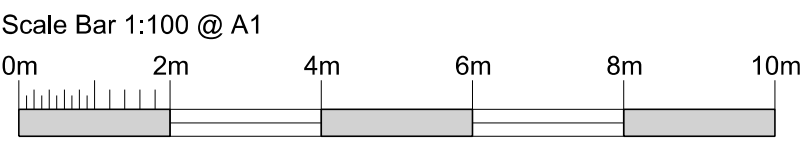


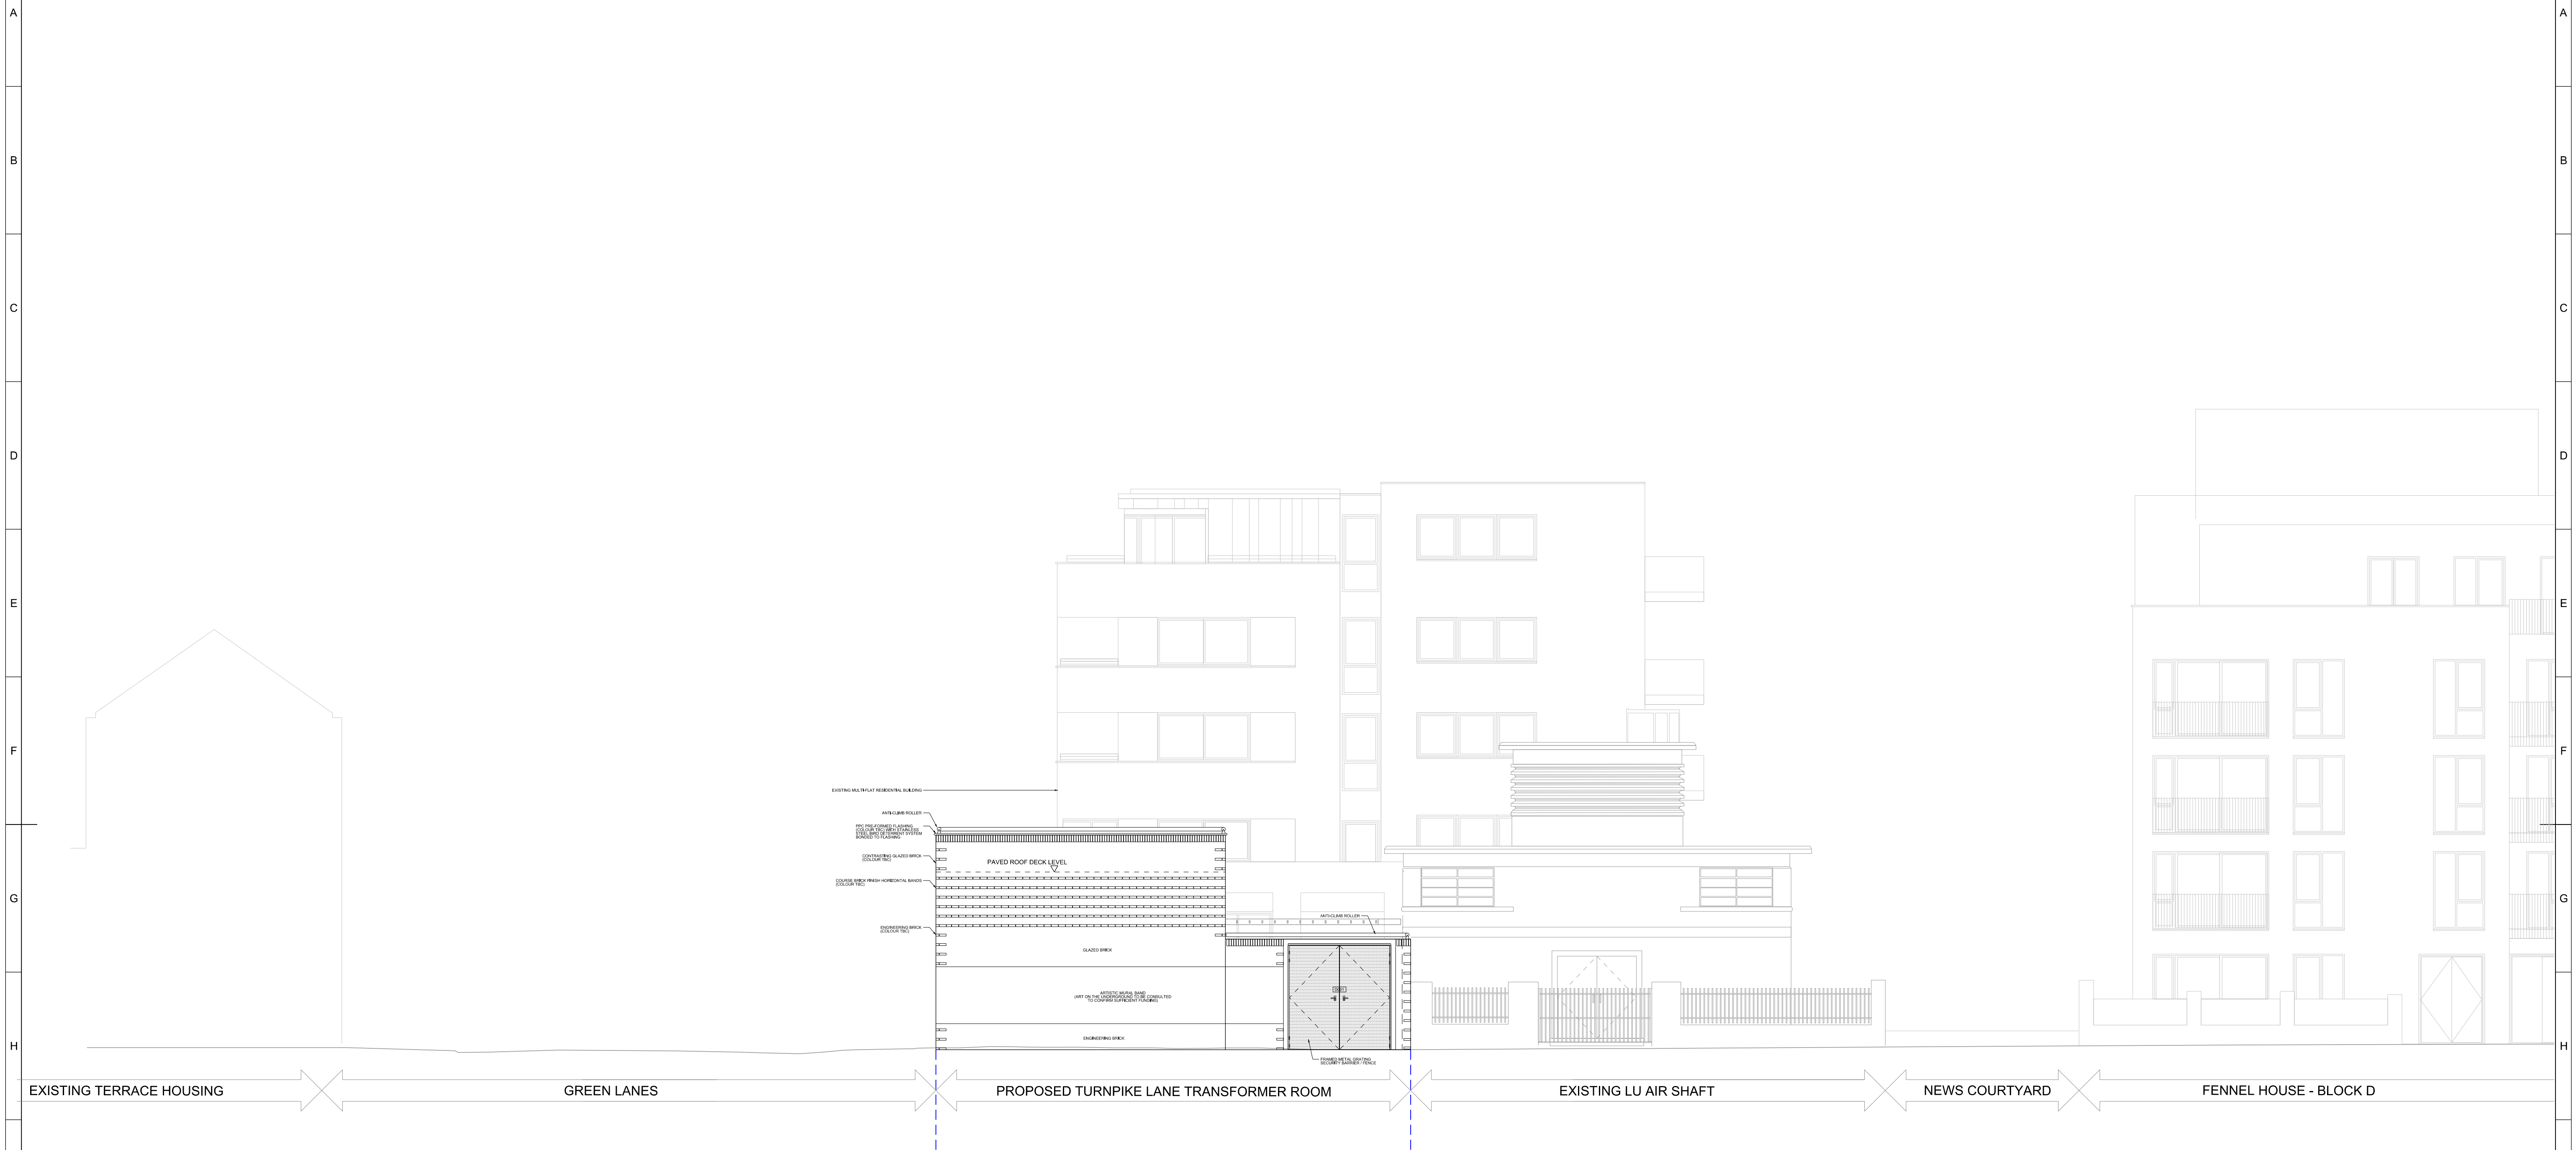

Notes:

KEY

GREY=EXISTING BUILDINGS

EXTENTS OF PROJECT SCOPE

TFL RESTRICTED

P01.1	2024/12/31		ISSUED FOR TENDER S.MAXWELL							
Rev	Date		Purpose / Description							
		Drawn	T. Checked	T. Approved	P. Approved	Authorised				

Project
TRANSFORMER ROOMS
Originator
TRANSPORT FOR LONDON
Location
TURNPIKE LANE TRANSFORMER ROOM
Asset Classification
PREMISES
Lifecycle
CONCEPT DESIGN
Suitability
S0 NON-VERIFIED DATA

Title TURNPIKE LANE TRANSFORMER ROOM PROPOSED LAYOUT SOUTH ELEVATION	
 Transport for London	
Drawing Number UIP3513-TFL-PRM-X640-DRG-AR-11004	Rev. P01.1