



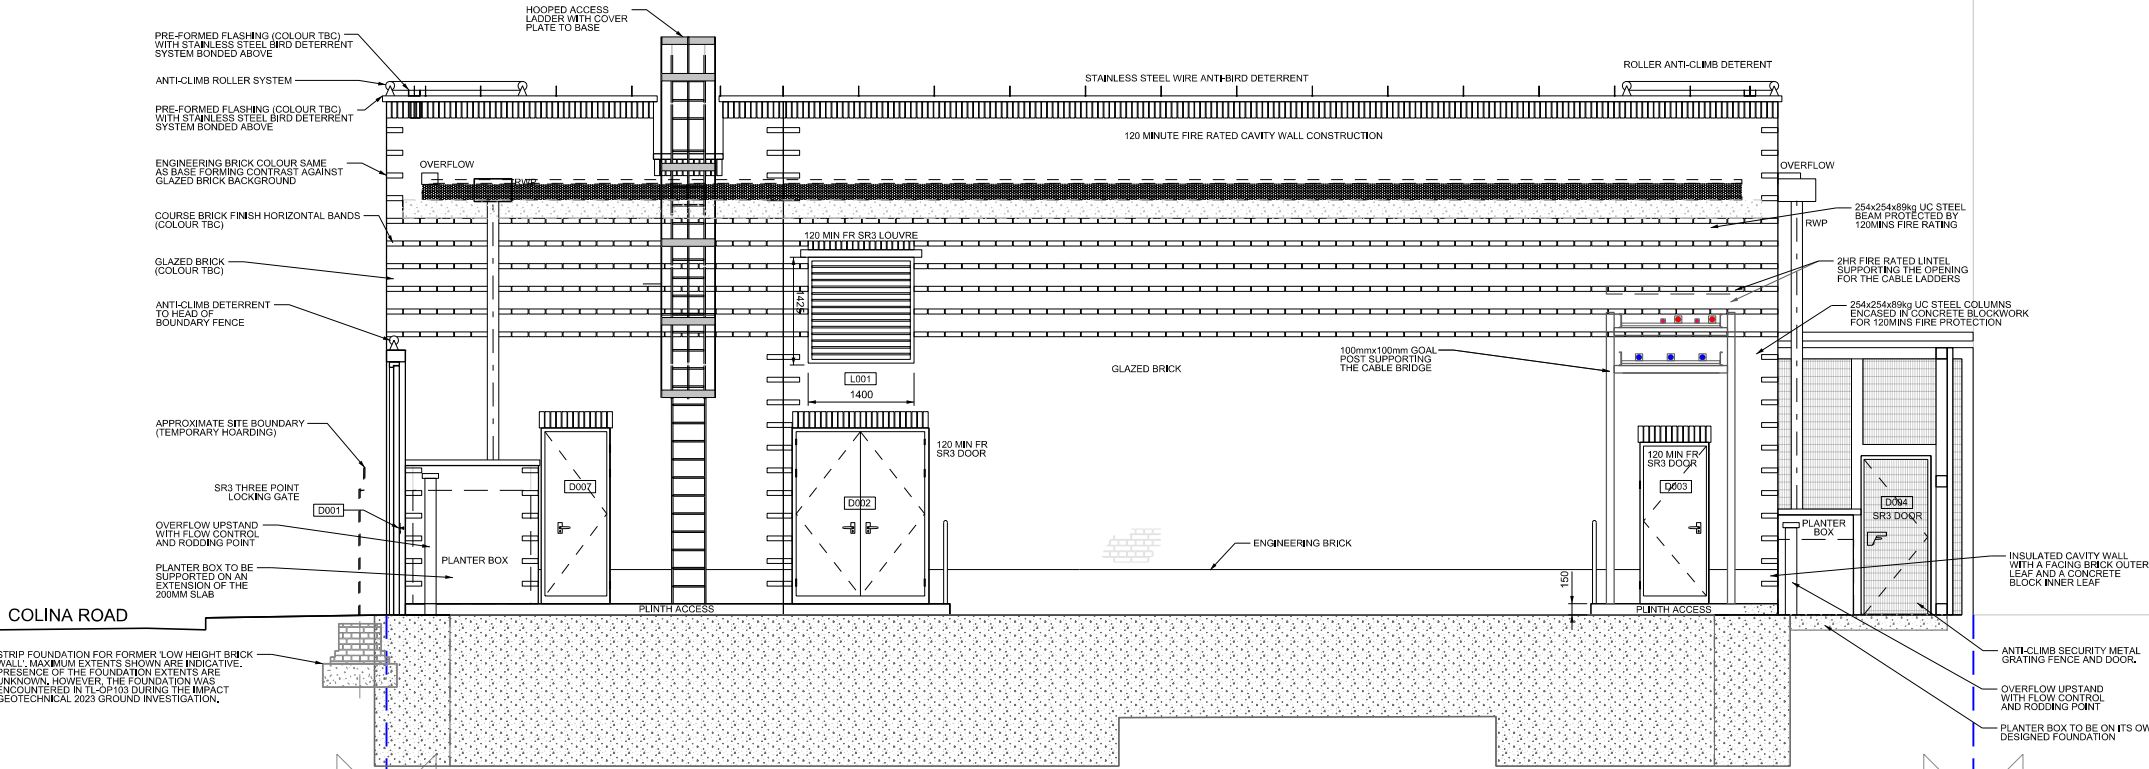


EXISTING TERRACE HOUSING

COLINA ROAD

TURNPIKE LANE TRANSFORMER ROOM SITE

EXISTING MULTI RESIDENTIAL UNIT DEVELOPMENT

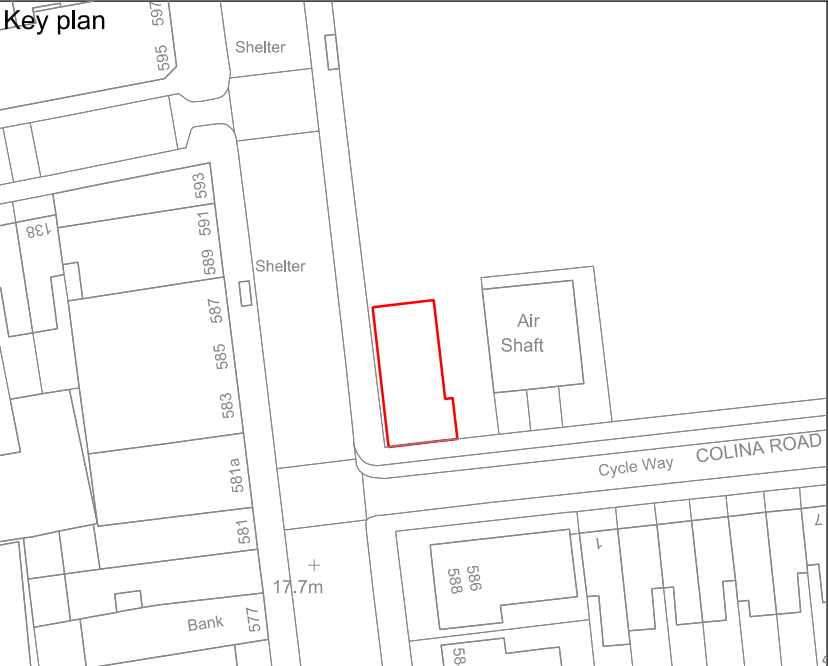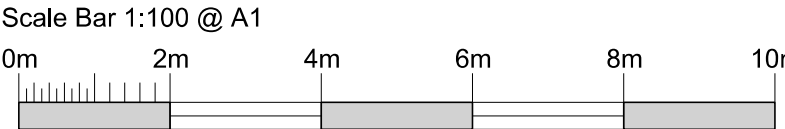

Notes:

KEY
GREY=EXISTING BUILDINGS

EXTENTS OF PROJECT SCOPE

TFL RESTRICTED

Rev	Date	Purpose / Description	T. Checked	T. Approved	P. Approved	Authorised
P01.1	2024/12/31	ISSUED FOR TENDER S.MAXWELL				

Project	TRANSFORMER ROOMS
Originator	TRANSPORT FOR LONDON
Location	TURNPIKE LANE TRANSFORMER ROOM
Asset Classification	PREMISES
Lifecycle	CONCEPT DESIGN
Suitability	S0 NON-VERIFIED DATA

Title	
TURNPIKE LANE TRANSFORMER ROOM PROPOSED LAYOUT EAST ELEVATION	
	
Drawing Number	Rev.
UIP3513-TFL-PRM-X640-DRG-AR-11005	P01.1