



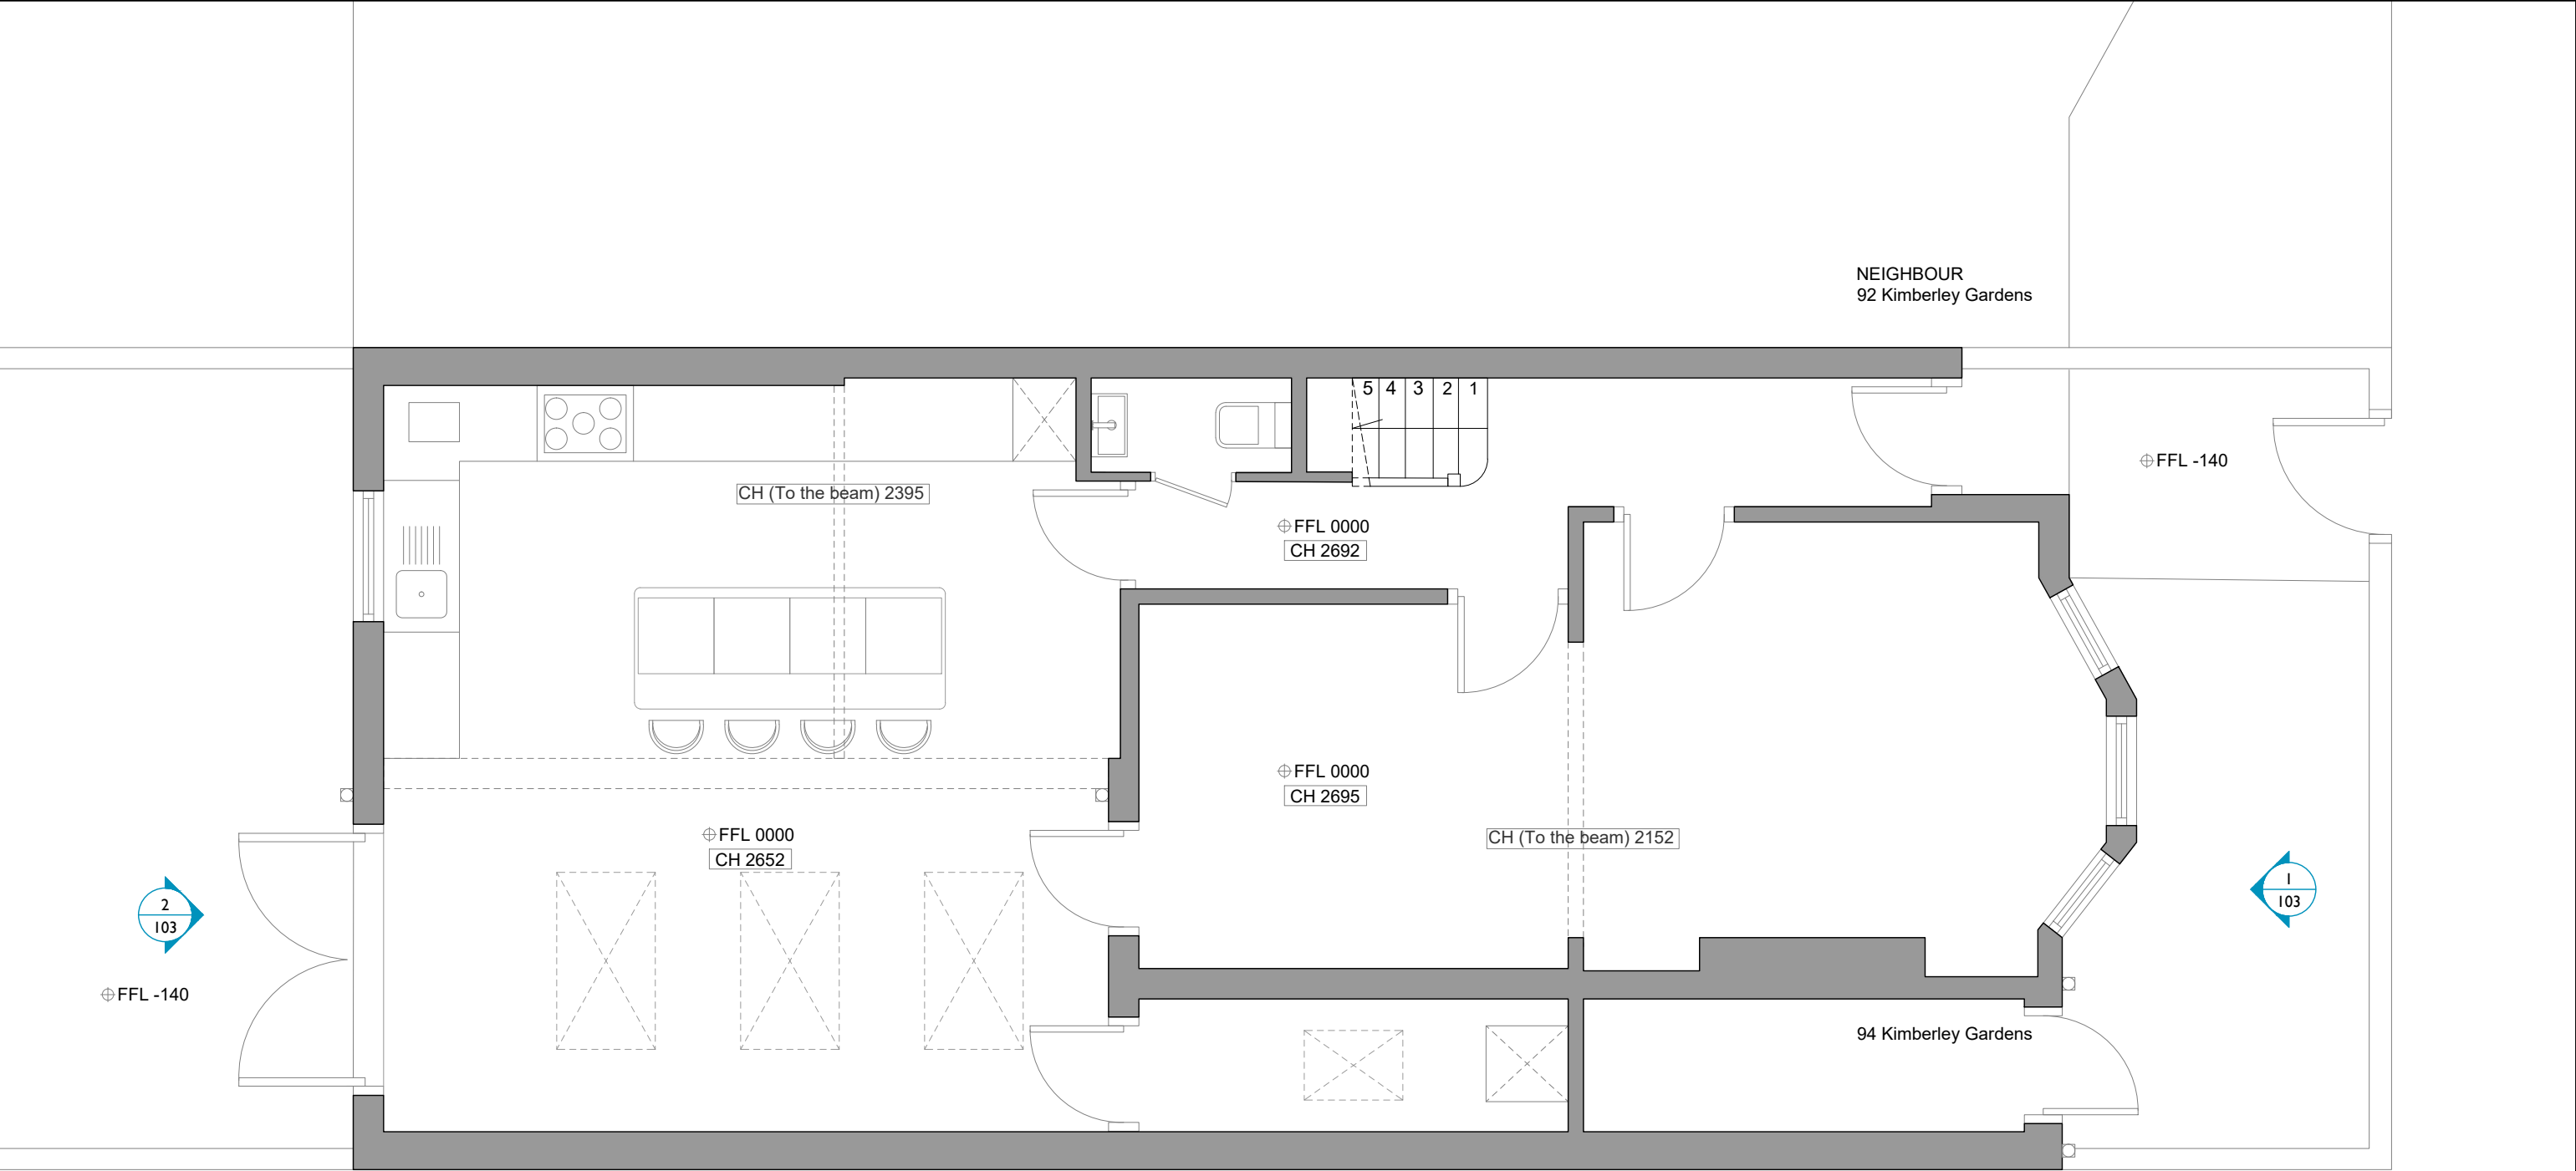

GROUND FLOOR PLAN
1:50@A3

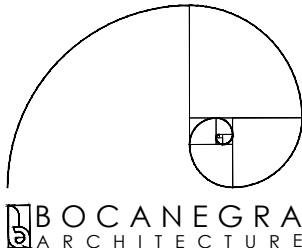

Bocanegra Architecture
Pearfield House,
London N5 2DG
www.bocanegraarchitecture.com
info@bocanegraarchitecture.com
+44 (0)7845809716

Peter Higham & Alexandra Betts
94 Kimberly Gardens
N4 1LE
UK

CLIENT
PROJECT
POSTCODE
COUNTRY

PROPOSED GROUND FLOOR PLAN
00
29/06/2026
100

TITLE
REVISION
DATE
DRAWING NUMBER