




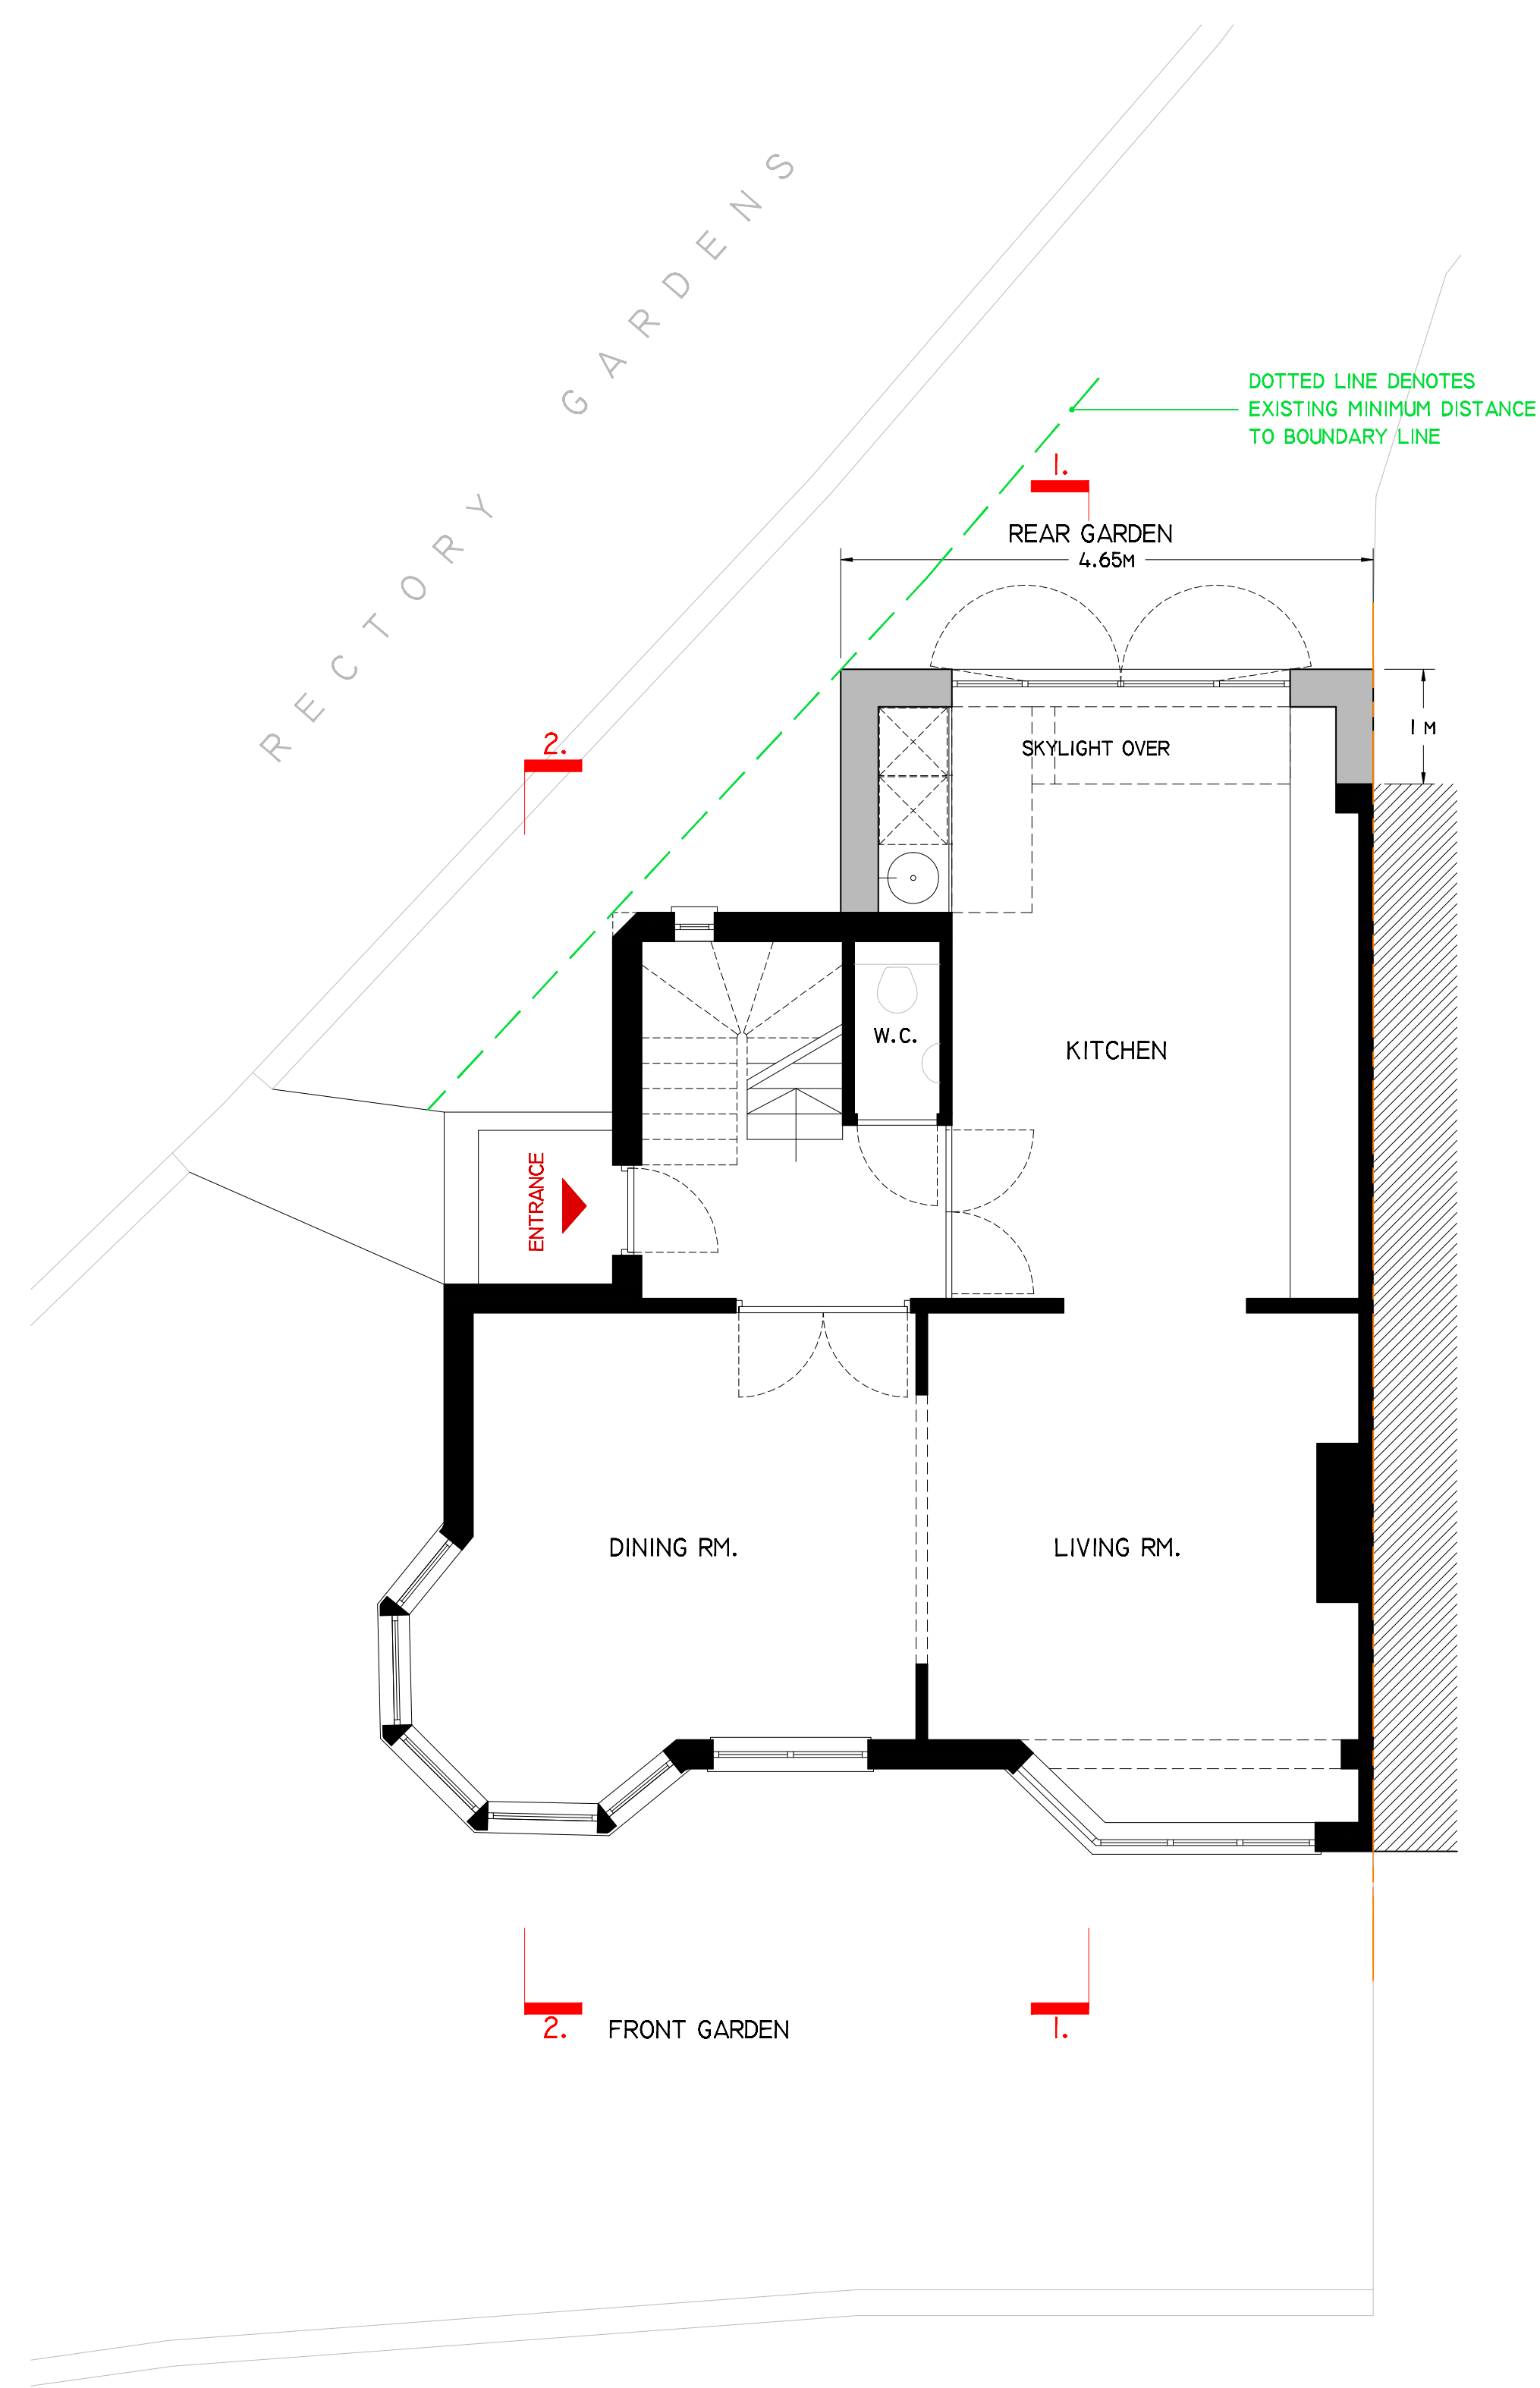


PROPOSED GROUND FLOOR PLAN @ 1:50

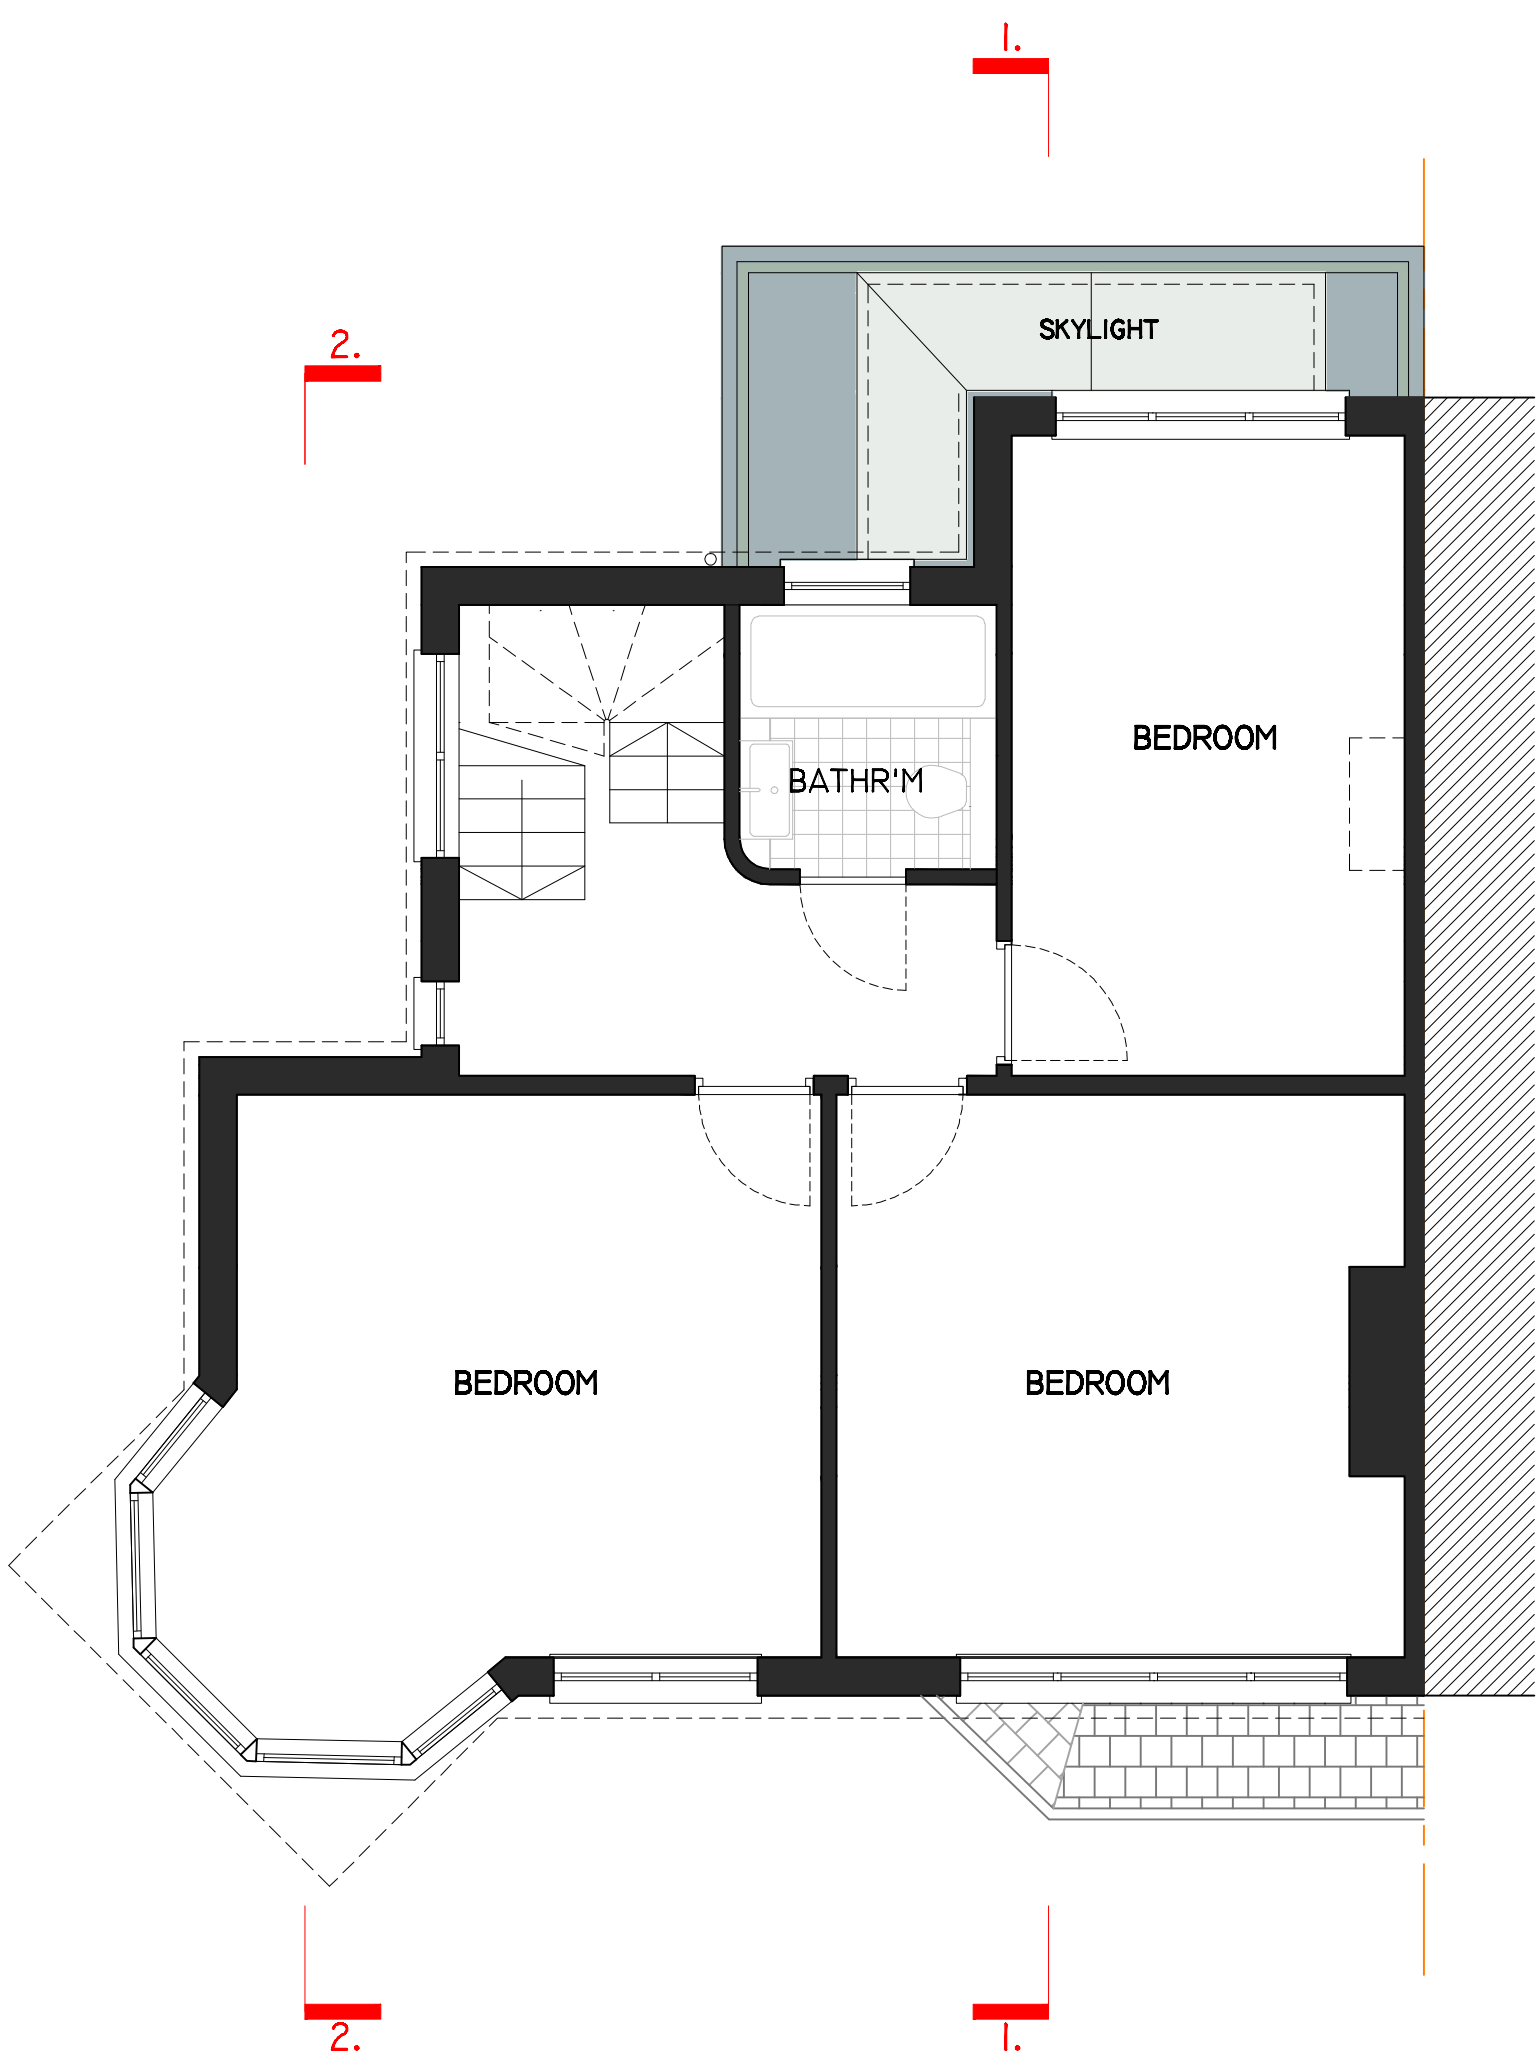

PROPOSED FIRST FLOOR PLAN @ 1:50

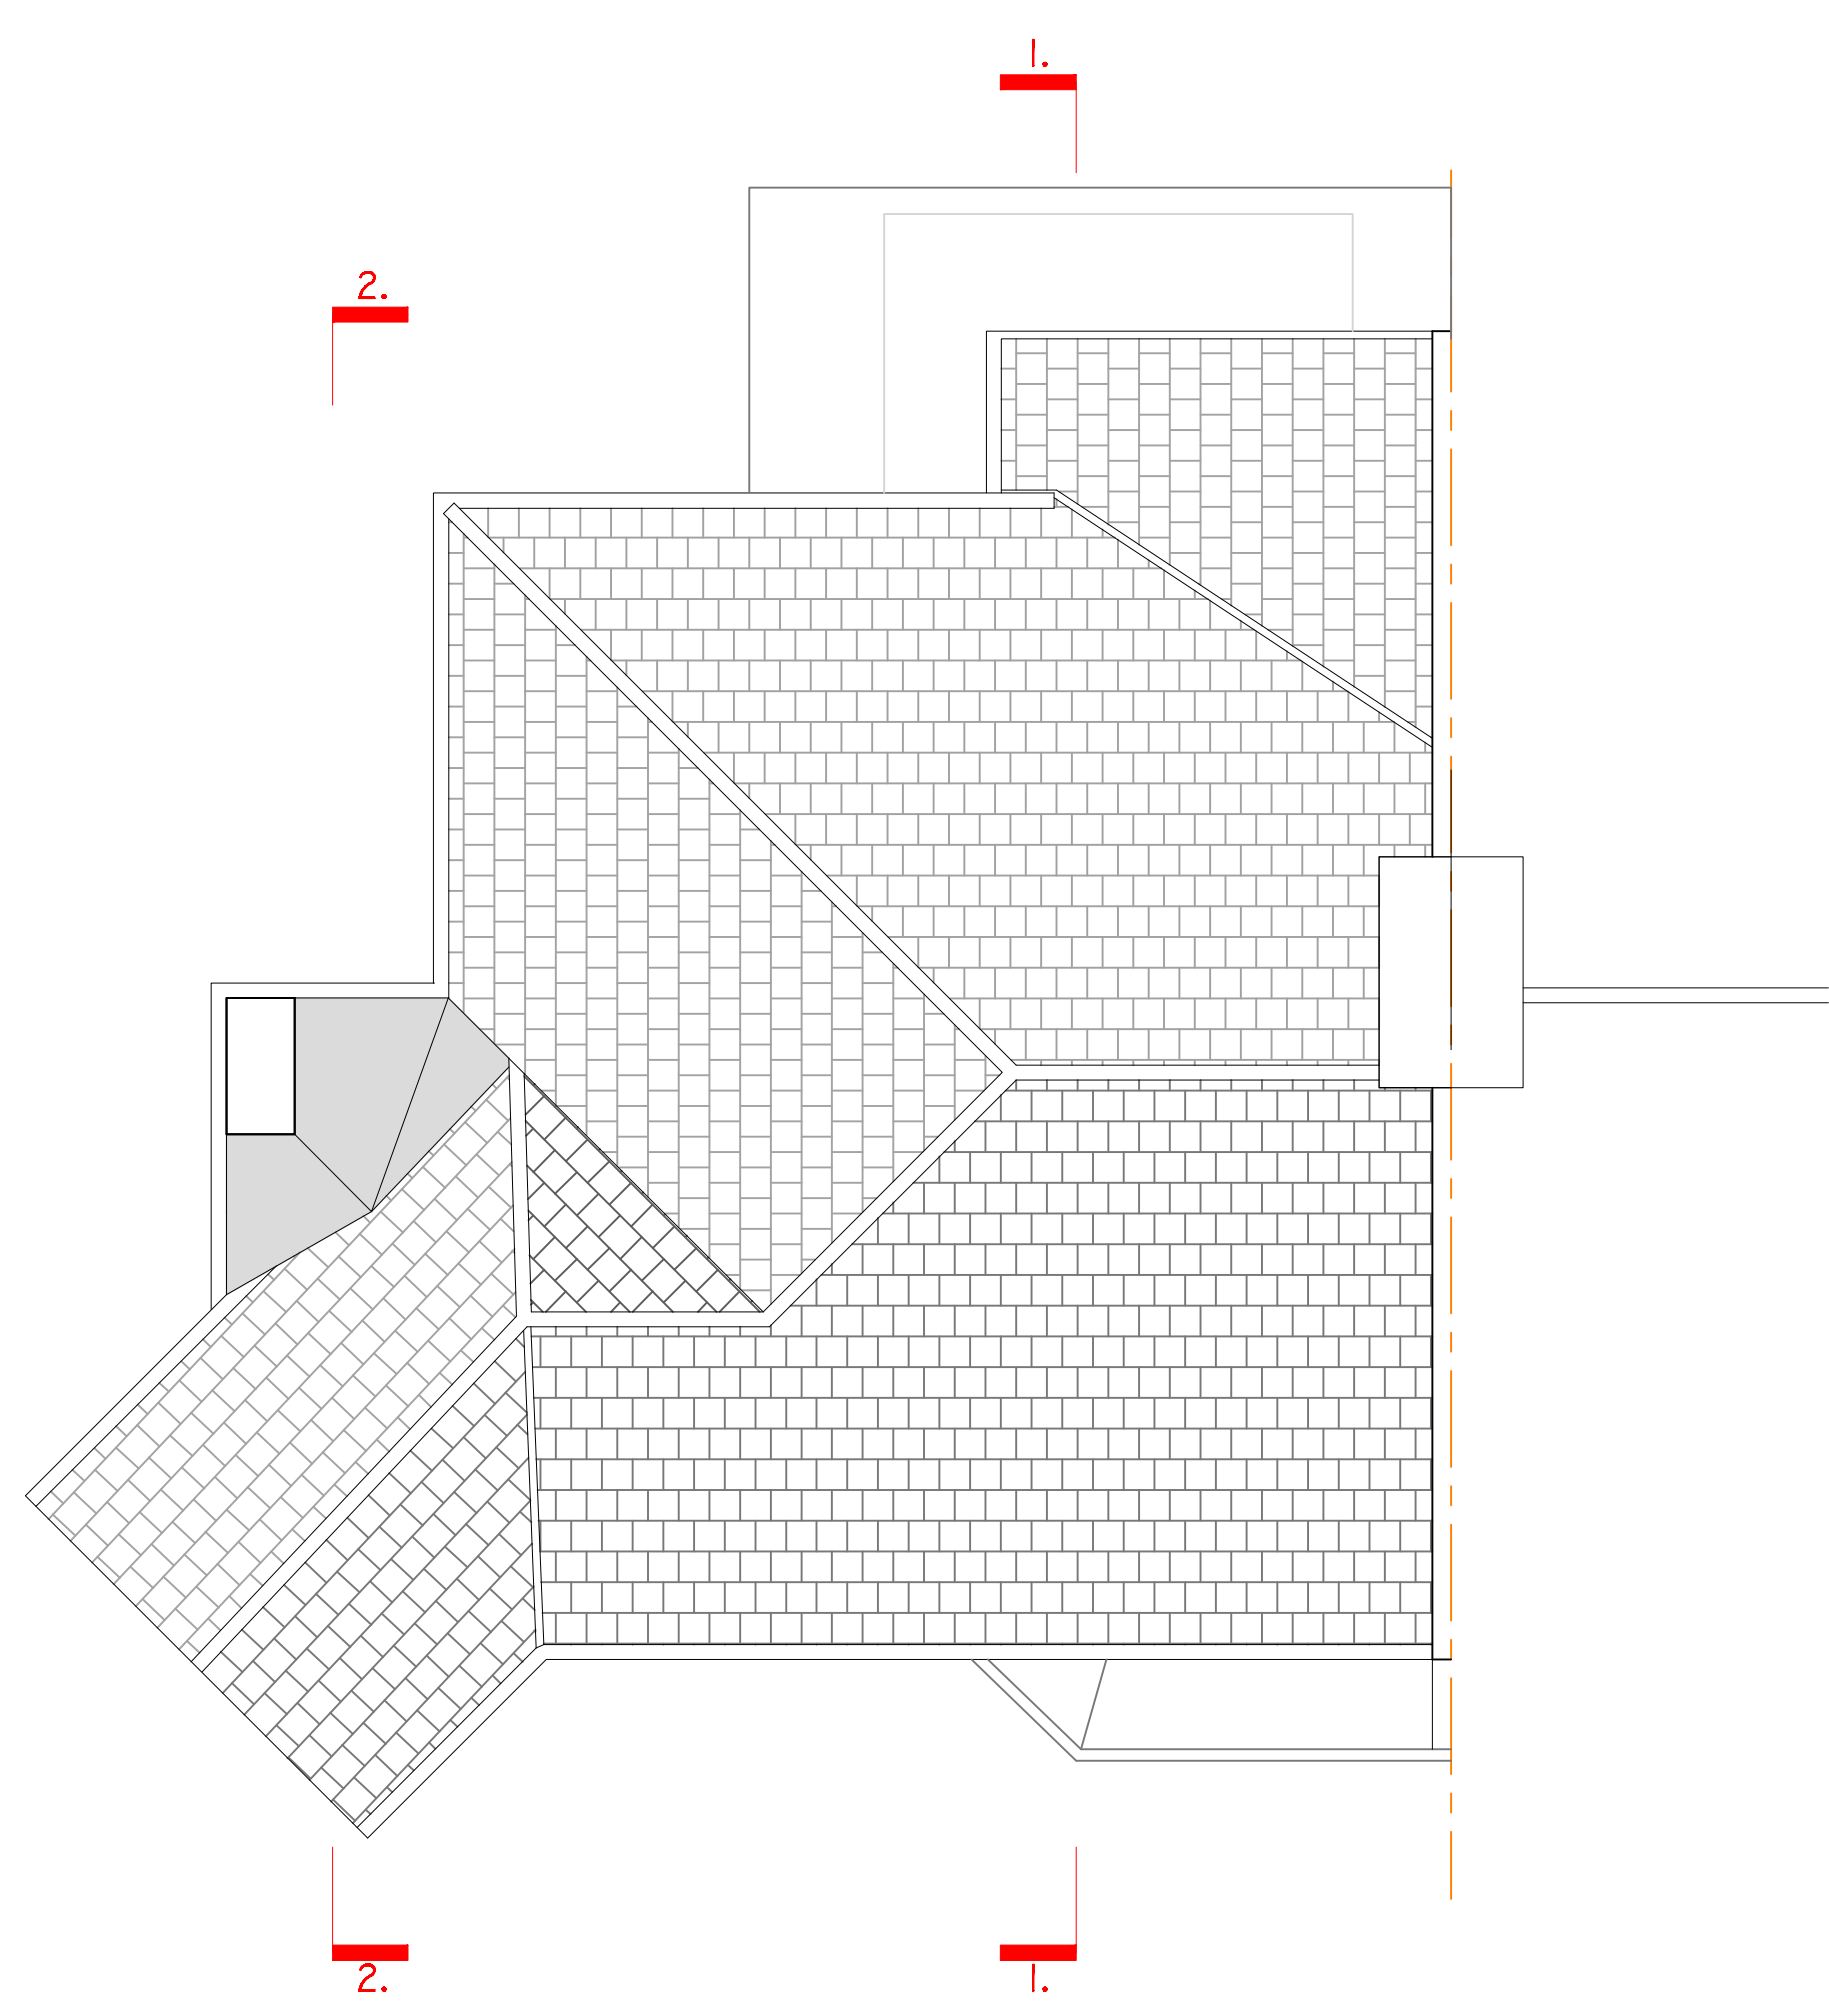

PROPOSED ROOF PLAN @ 1:50

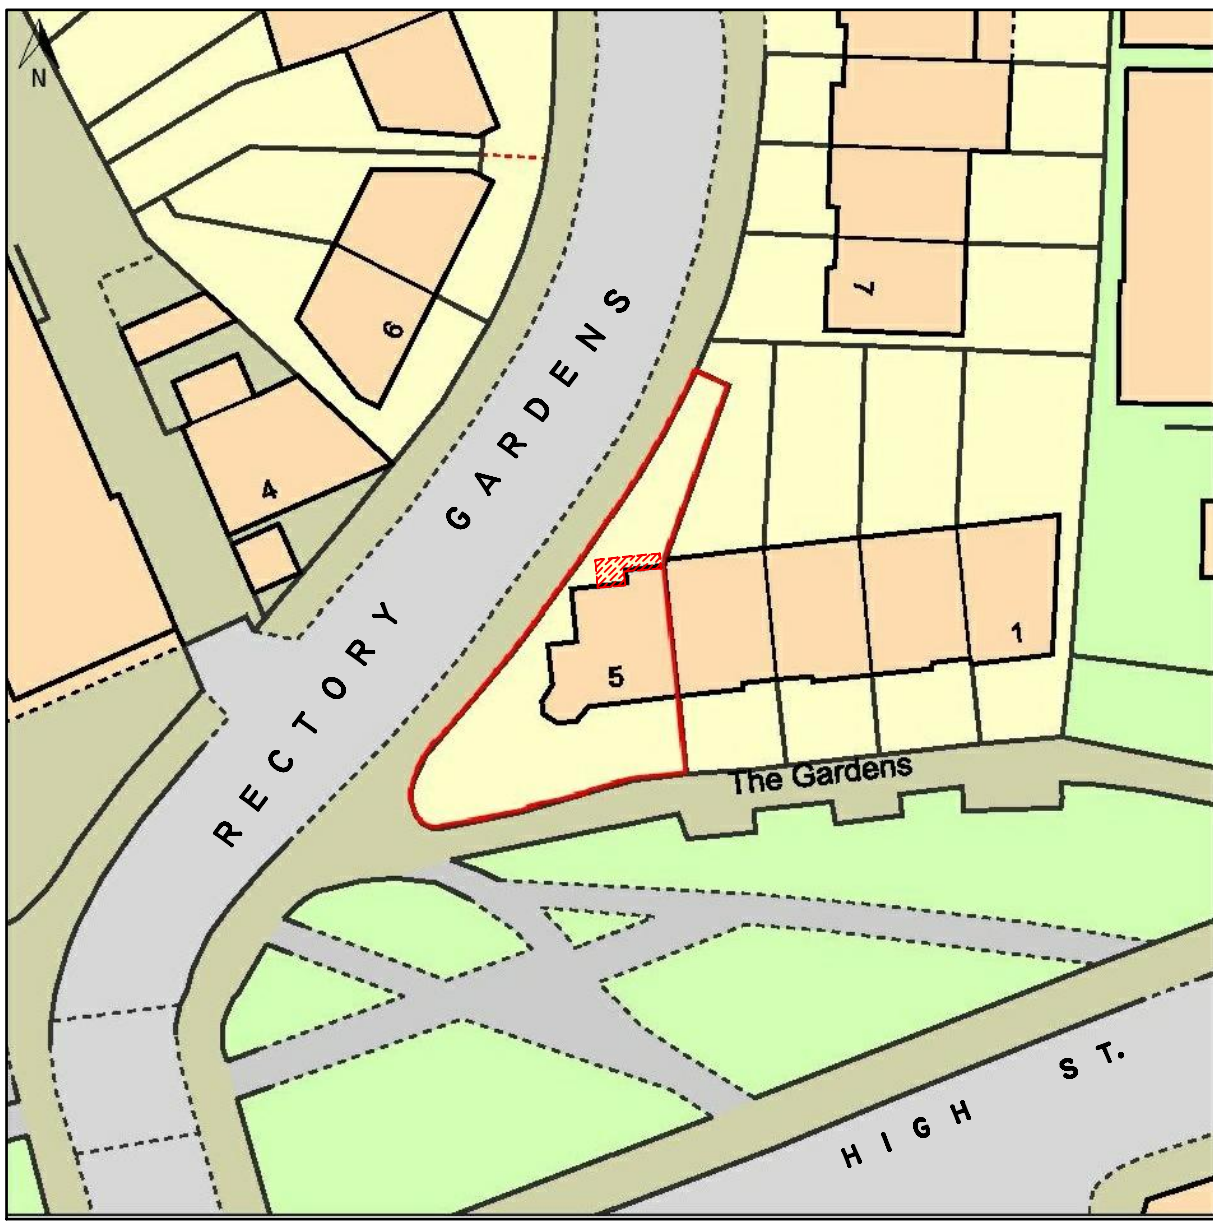

SITE PLAN @ 1:500
(EXTENSION HATCHED RED)

STANDARD NOTES:

THIS DRAWING IS FOR PLANNING APPLICATION PURPOSES ONLY AND IS NOT INTENDED FOR, AND SHOULD NOT BE USED FOR, CONSTRUCTION PURPOSES.


FIGURED DIMENSIONS TO TAKE PRECEDENCE OVER SCALED DIMENSIONS.

ANY MARKED MECHANICAL, ELECTRICAL & STRUCTURAL LAYOUTS ETC. ARE INDICATIVE.

THE ARCHITECT IS TO BE NOTIFIED OF ANY DISCREPANCIES IN THE DRAWINGS IMMEDIATELY & ANY DISCREPANCY IN SITE CONDITIONS TO THOSE NOTIFIED ON THE DRAWINGS TO BE CONVEYED TO THE ARCHITECT PRIOR TO COMMENCEMENT OF AFFECTED WORK.

THIS DRAWING IS TO BE READ IN CONJUNCTION WITH ALL OTHER DRAWINGS IN THE ED/STG SERIES IN ADDITION TO ALL ACCOMPANYING SCHEDULES & SPECIFICATIONS.

THE COPYRIGHT OF THIS DRAWING IS RESERVED & IT MUST NOT BE DISTRIBUTED OR COPIED WITHOUT THE PRIOR CONSENT OF THE AUTHOR. ELECTRONIC FILES MUST NOT BE ALTERED OR COPIED.

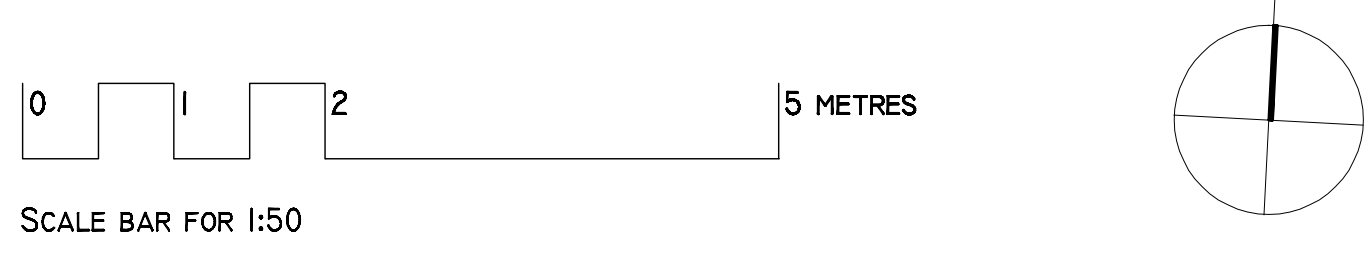

REV.					abcdetchdesignopqr			
ISSUE STATUS PLANNING		PROJECT	No.5, THE GARDENS, LONDON, N8 7PL				82 Mount View Road London N4 4JR info@etchdesign.com	
		DRAWING	PROPOSED FLOOR PLANS, ROOF PLAN & SITE PLAN					
		DRAWING No.	ED/STG-EX/301	DRAWN BY		MC		
		DATE	JUN 28	SCALE		1:500a1/ 1:500a1		