


© A JONES + CO ARCHITECTURAL SOLUTIONS

THIS ELECTRONIC INFORMATION IS CONFIDENTIAL AND THE COPYRIGHT OF A JONES & CO. ARCHITECTURAL SOLUTIONS. NO USE IS PERMITTED OF IT OTHER THAN BY THE INTENDED RECIPIENT FOR THE PROPER PURPOSE, AND SHALL IT BE DISCLOSED OR PASSED ON TO ANY OTHER PARTY IN ANY FORM IN WHOLE OR IN PART WITHOUT OUR EXPRESS PERMISSION.

THE DATA IS SUPPLIED ELECTRONICALLY FOR CONVENIENCE ONLY. THE ORIGINAL INFORMATION IS THE HARD COPY WHICH WILL BE SUPPLIED ON REQUEST. NO DIMENSIONS OR OTHER INFORMATION SHOULD BE INFERRED FROM THE ELECTRONIC DATA UNLESS SPECIFICALLY SHOWN ON THE HARD COPY. WE ACCEPT NO LIABILITY FOR ANY EFFECT THAT THE TRANSMISSION OR USE OF THIS DATA MAY HAVE ON ANY COMPUTERS OR OTHERS, WHETHER IN REACTION TO ANY EFFECT, WORK OR ANY OTHER MATTER, YOUR RECIPIENT OF THIS INFORMATION AND OPENING OF THE FILES CONSTITUTES ACCEPTANCE OF THESE TERMS.


- CONSTRUCTION NOTES.
1. VERIFY ALL SITE DIMENSIONS AND LEVELS PRIOR TO MANUFACTURE OF ANY COMPONENT.
  2. READ IN CONJUNCTION WITH ALL OTHER CONTRACT DOCUMENTATION
  3. BRING ANY APPARENT DISCREPANCY TO THE ATTENTION OF THE C.A. PRIOR TO MANUFACTURE/CONSTRUCTION.

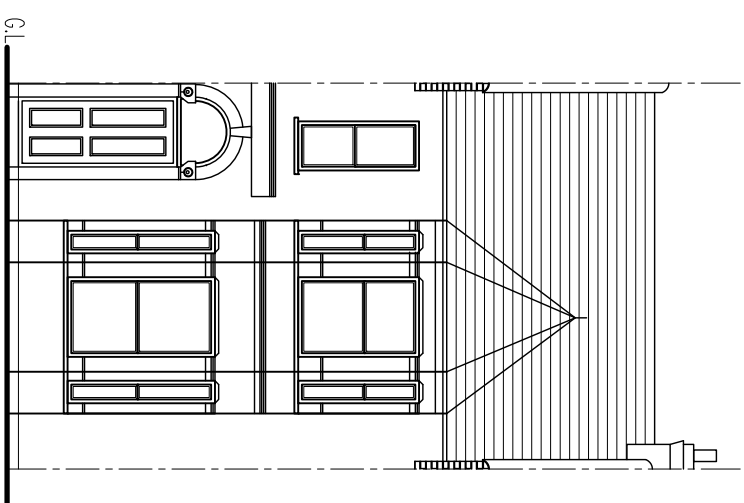


# 1

## PROPOSED FRONT ELEVATION


1:100

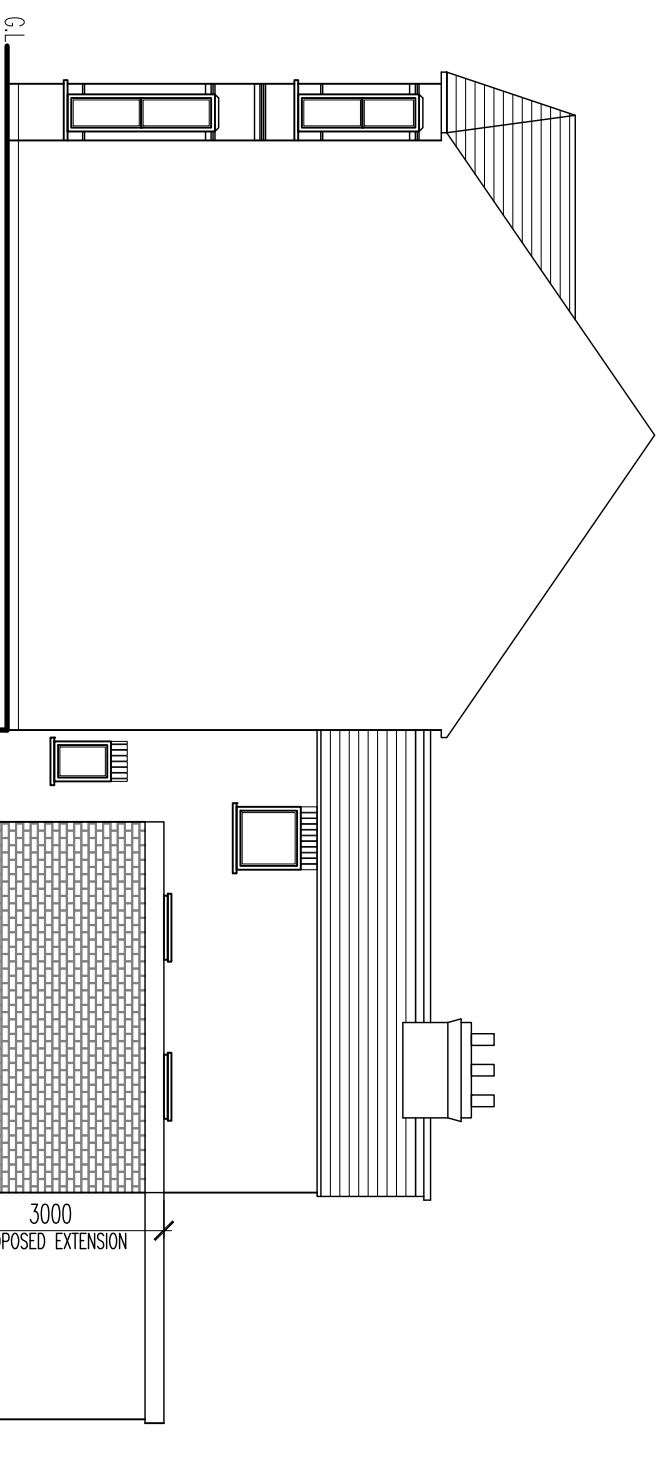


### 3 PROPOSED SIDE ELEVATION

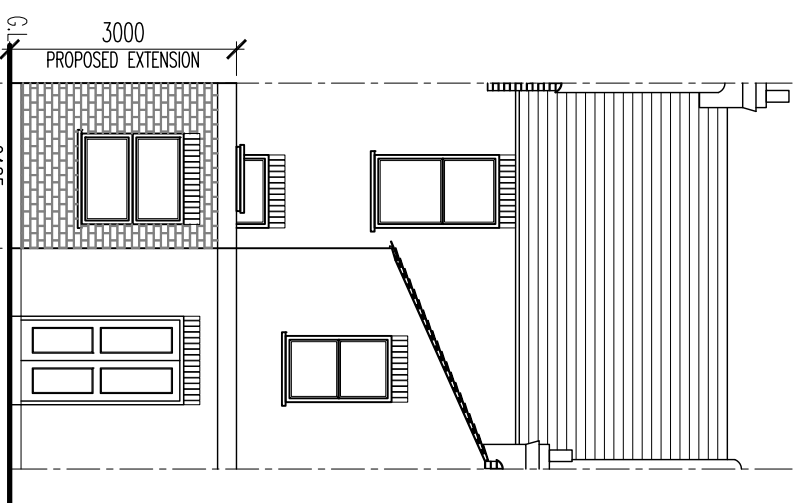

PROPOSED REAR ELEVATION

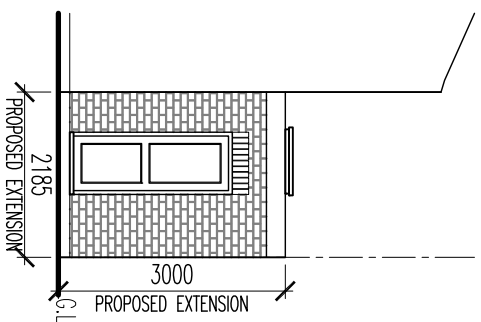

## 5 PROPOSED REAR ELEVATION

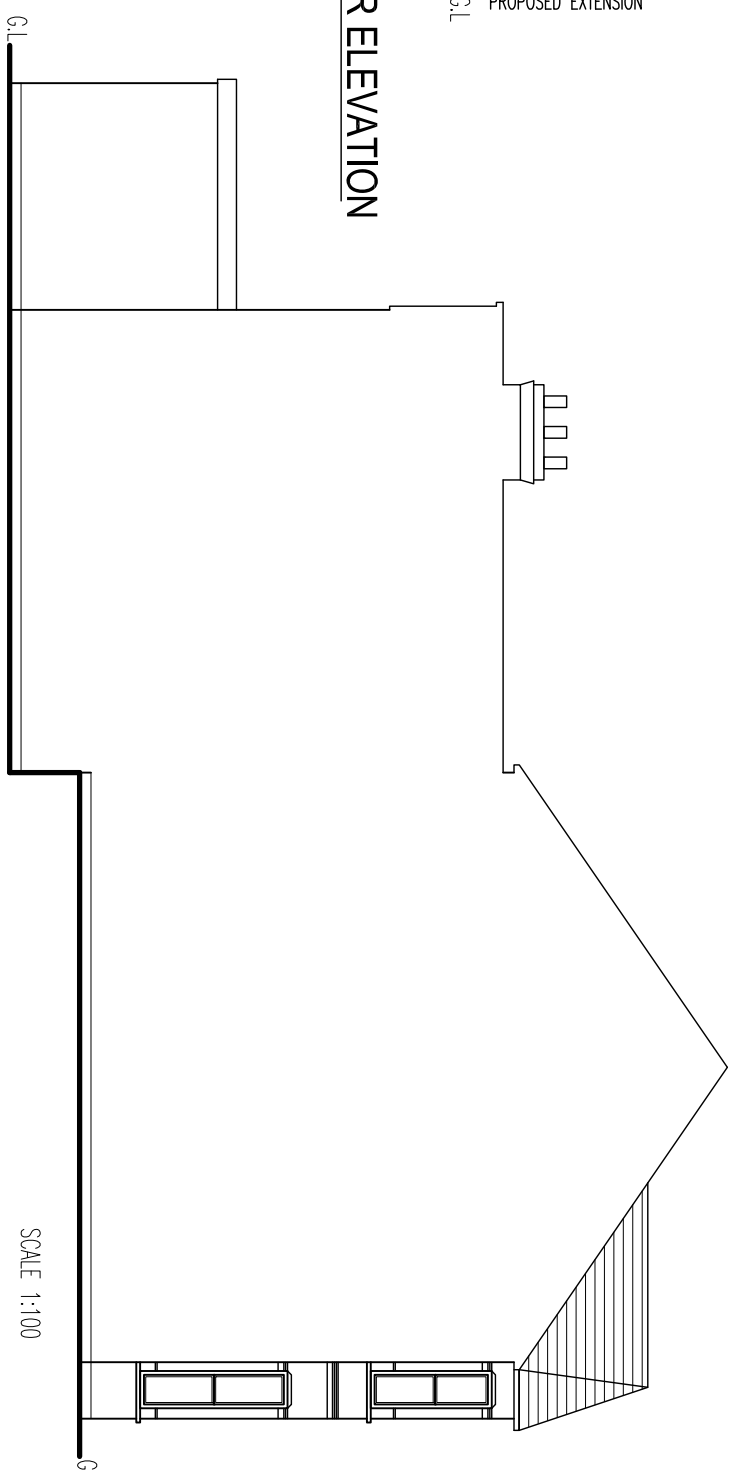

## 4 PROPOSED SIDE ELEVATION

SCALE 1:100

[illegible]

| Rev. Date | Description | Rev/Chk By |
|-----------|-------------|------------|
|-----------|-------------|------------|

**a jones+co** architectural solutions

a jones+co architectural solutions  
29 Hyland Way Hornchurch Essex RM11 1DN  
Tel: 01708 755 674 Email: [info@ajonesco.co.uk](mailto:info@ajonesco.co.uk)  
[www.ajonesco.co.uk](http://www.ajonesco.co.uk)

Job Title

**24 CRANBROOK PARK  
WOOD GREEN  
LONDON  
N22 5NA**

Title

## PROPOSED ELEVATIONS

|                   |                |
|-------------------|----------------|
| Drawing Status    |                |
| <b>PLANNING</b>   |                |
| Drawn By          | Checked By     |
| <b>ci</b>         |                |
| Scale             | Date           |
| <b>1:100 (A3)</b> | <b>05MAR26</b> |
| Project No.       | Rev.           |
|                   |                |

AJC-1607 05