

© A JONES + CO ARCHITECTURAL SOLUTIONS

THIS ELECTRONIC INFORMATION IS CONFIDENTIAL AND THE COPYRIGHT OF A JONES + CO ARCHITECTURAL SOLUTIONS. NO USE IS PERMITTED OF IT OTHER THAN BY THE INTENDED RECIPIENT FOR THE PROPER PURPOSE. NONE SHALL IT BE DISCLOSED OR PASSED ON TO ANY OTHER PARTY IN ANY FORM IN WHOLE OR IN PART WITHOUT OUR EXPRESS PERMISSION.

THE DATA IS SUPPLIED ELECTRONICALLY FOR CONVENIENCE ONLY. THE ORIGINAL INFORMATION IS THE HARD COPY WHICH WILL BE SUPPLIED ON REQUEST. NO DIMENSIONS OR OTHER INFORMATION SHOULD BE INFERRED FROM THE ELECTRONIC DATA UNLESS SPECIFICALLY SHOWN ON THE HARD COPY. WE ACCEPT NO LIABILITY FOR ANY EFFECT THAT THE TRANSMISSION OR USE OF THIS DATA MAY HAVE ON ANY COMPUTER OR OTHER MEDIUM, OR REACTION TO ANY DEFECT, VIBRATIONS OR ANY OTHER MATTER. YOUR RECEIPT OF THIS INFORMATION AND OPENING OF THE FILES CONSTITUTES ACCEPTANCE OF THESE TERMS.

CONSTRUCTION NOTES

1. VERIFY ALL SITE DIMENSIONS AND LEVELS PRIOR TO MANUFACTURE OF ANY COMPONENT.
2. READ IN CONJUNCTION WITH ALL OTHER CONTRACT DOCUMENTATION.
3. BRING ANY APPARENT DISCREPANCY TO THE ATTENTION OF THE C. PRIOR TO MANUFACTURE/CONSTRUCTION.

[illegible]

a jones+co architectural solutions

a jones+co architectural solutions
29 Hyland Way Hornchurch Essex RM11 1DN
Tel: 01708 755 674 Email: info@ajonesco.co.uk
www.ajonesco.co.uk

Job Title

**24 CRANBROOK PARK
WOOD GREEN
LONDON
N22 5NA**

Title


PROPOSED PLANS

Drawing Status		PLANNING
Drawn By	Checked By	
CI		
Scale	Date	
1:100 (A3)		
Project No.	Drawing No.	Rev.
AJC-1607	03	05MAR2020

1

PROPOSED GROUND FLOOR PLAN

1:100

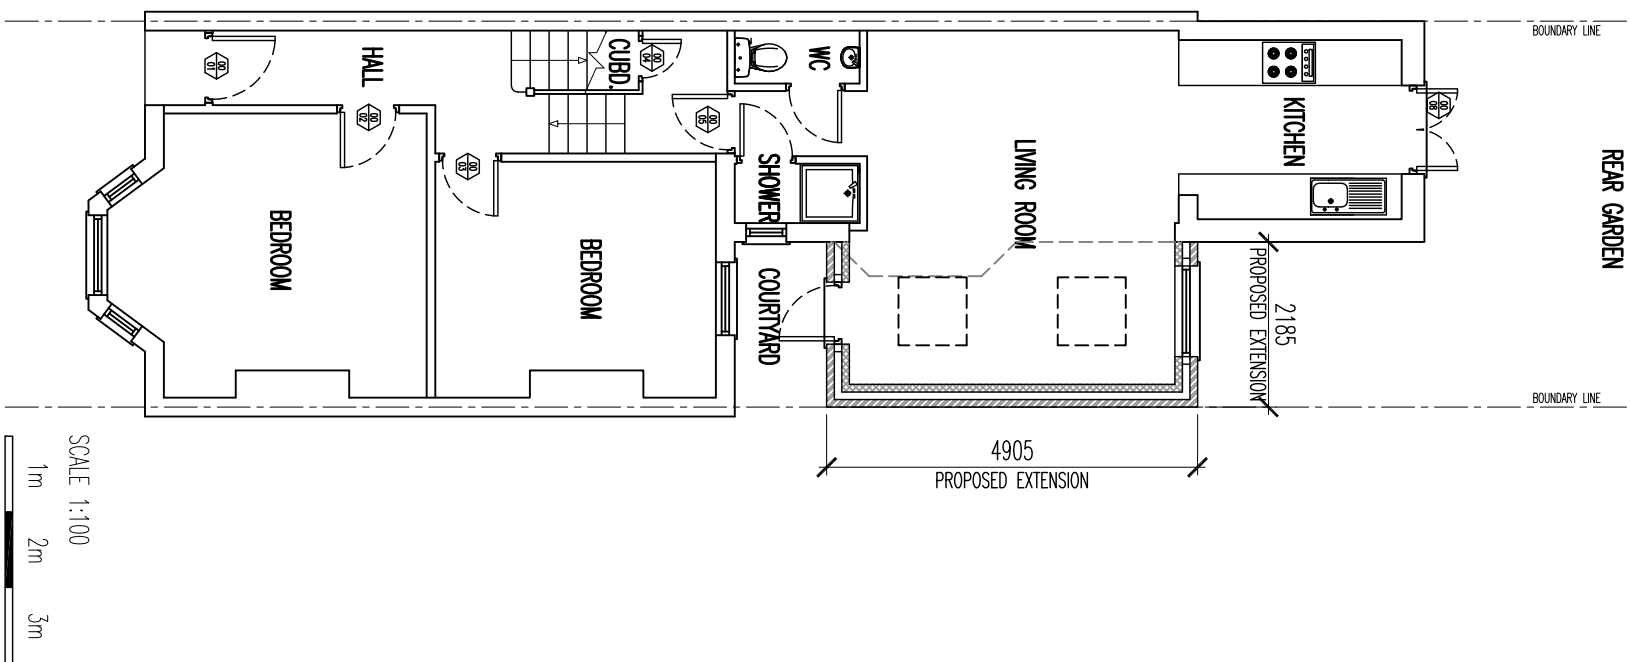

2 PROPOSED ROOF FLOOR PLAN

