

Pencil and Brick

6 Links Yard, 29a Spelman Street, E1 5LX
studio@pencilandbrick.co.uk

Client
Kahori

Site
1a Victoria Road, N22 7XA, Haringey, London


Drawing Title
Rear Elevation

Drawing No.	Date
161-EaP-302	21/04/2026


Scale	Revision
1:100 @ A3	A

Status
Planning

Rev	Date	Detail
A	01/07/2026	Shape of fanlight revised and size of windows adjusted

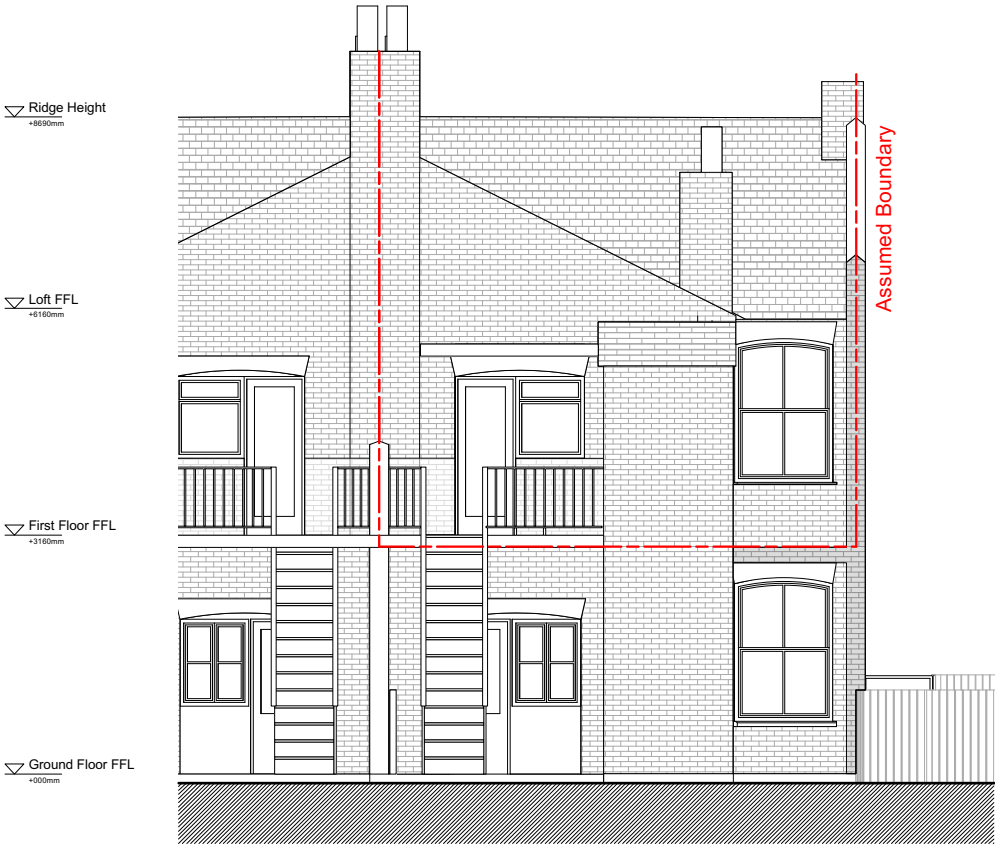

1 Existing Rear Elevation
Scale: 1:100

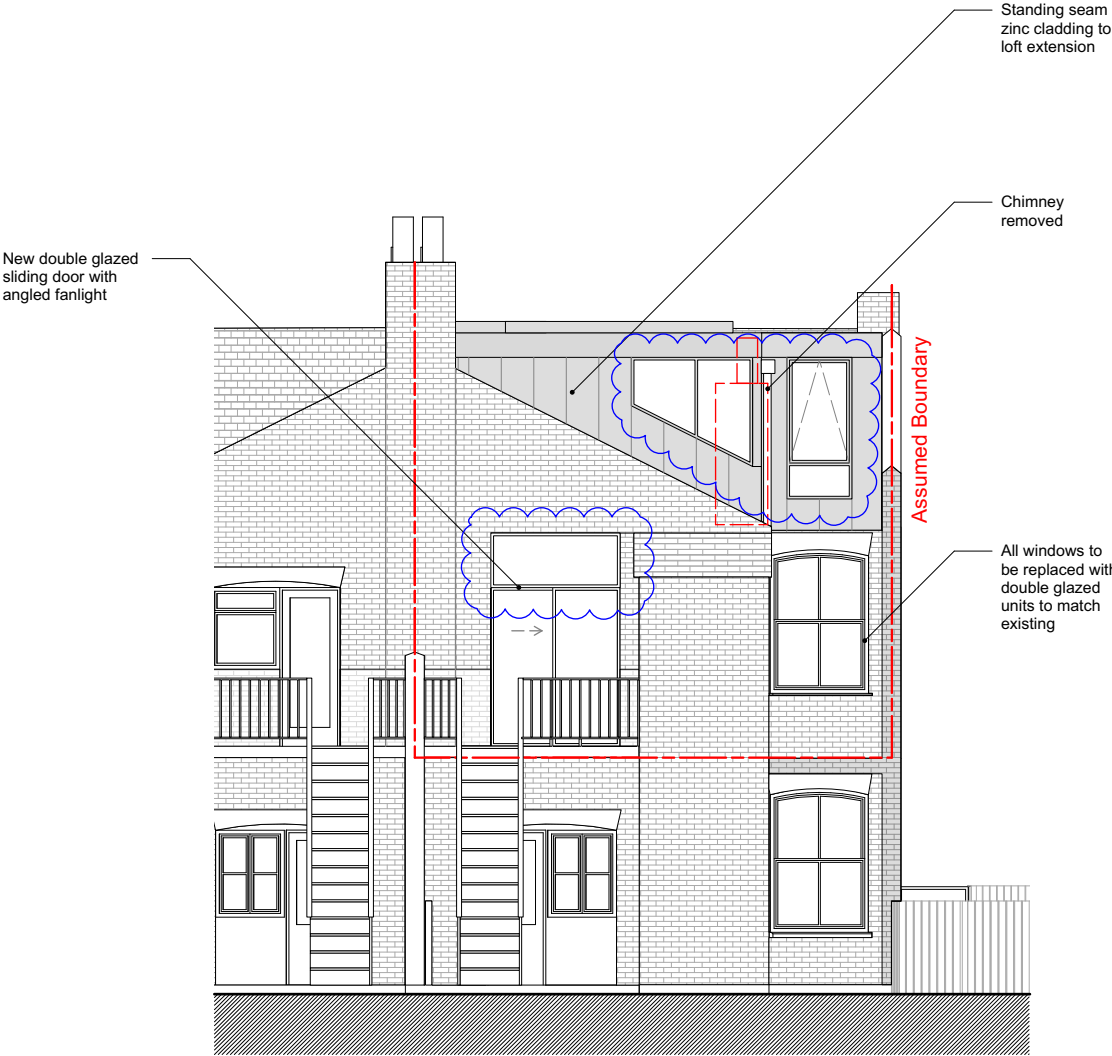

2 Proposed Rear Elevation
Scale: 1:100

Rear Elevation
Scale 1:100 @A3



All dimensions in millimetres unless otherwise indicated. Drawing is issued for information purposes only. All dimensions to be verified on site prior to commencement of any work or the production of any shop drawing. All discrepancies to be reported to Pencil and Brick immediately. This drawing is to be read with all consultants drawings and any other related information.