



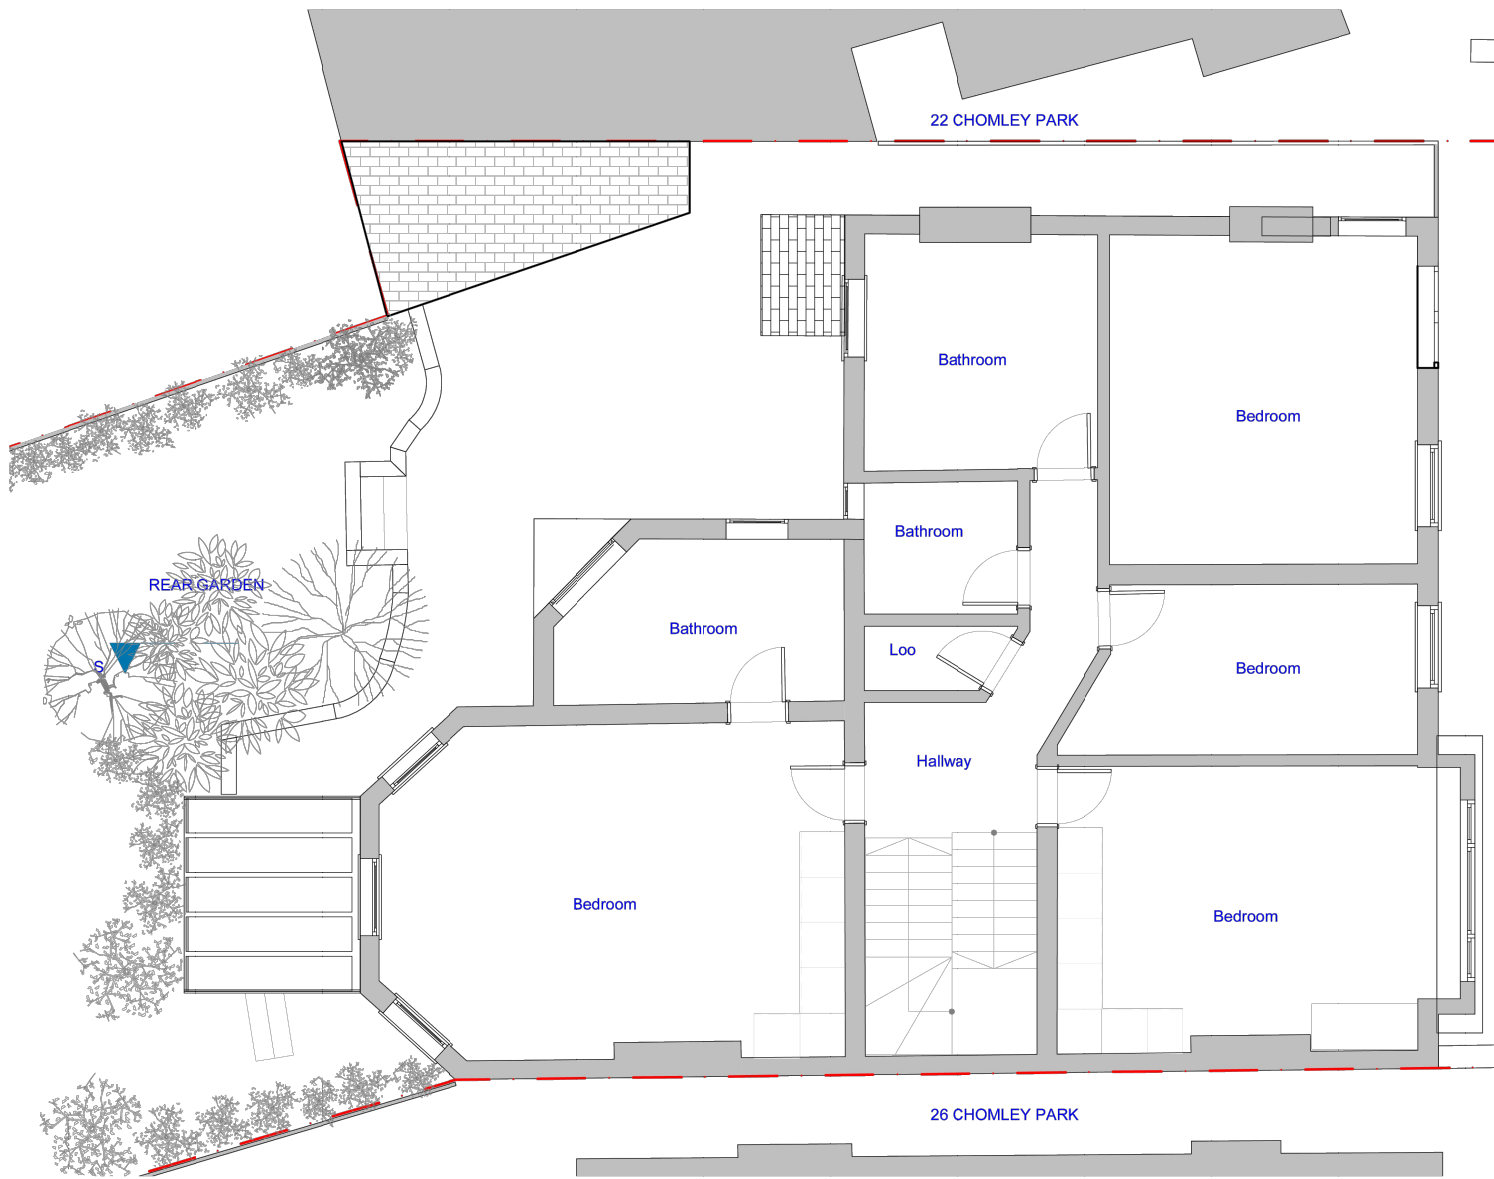


Existing First Floor Plan

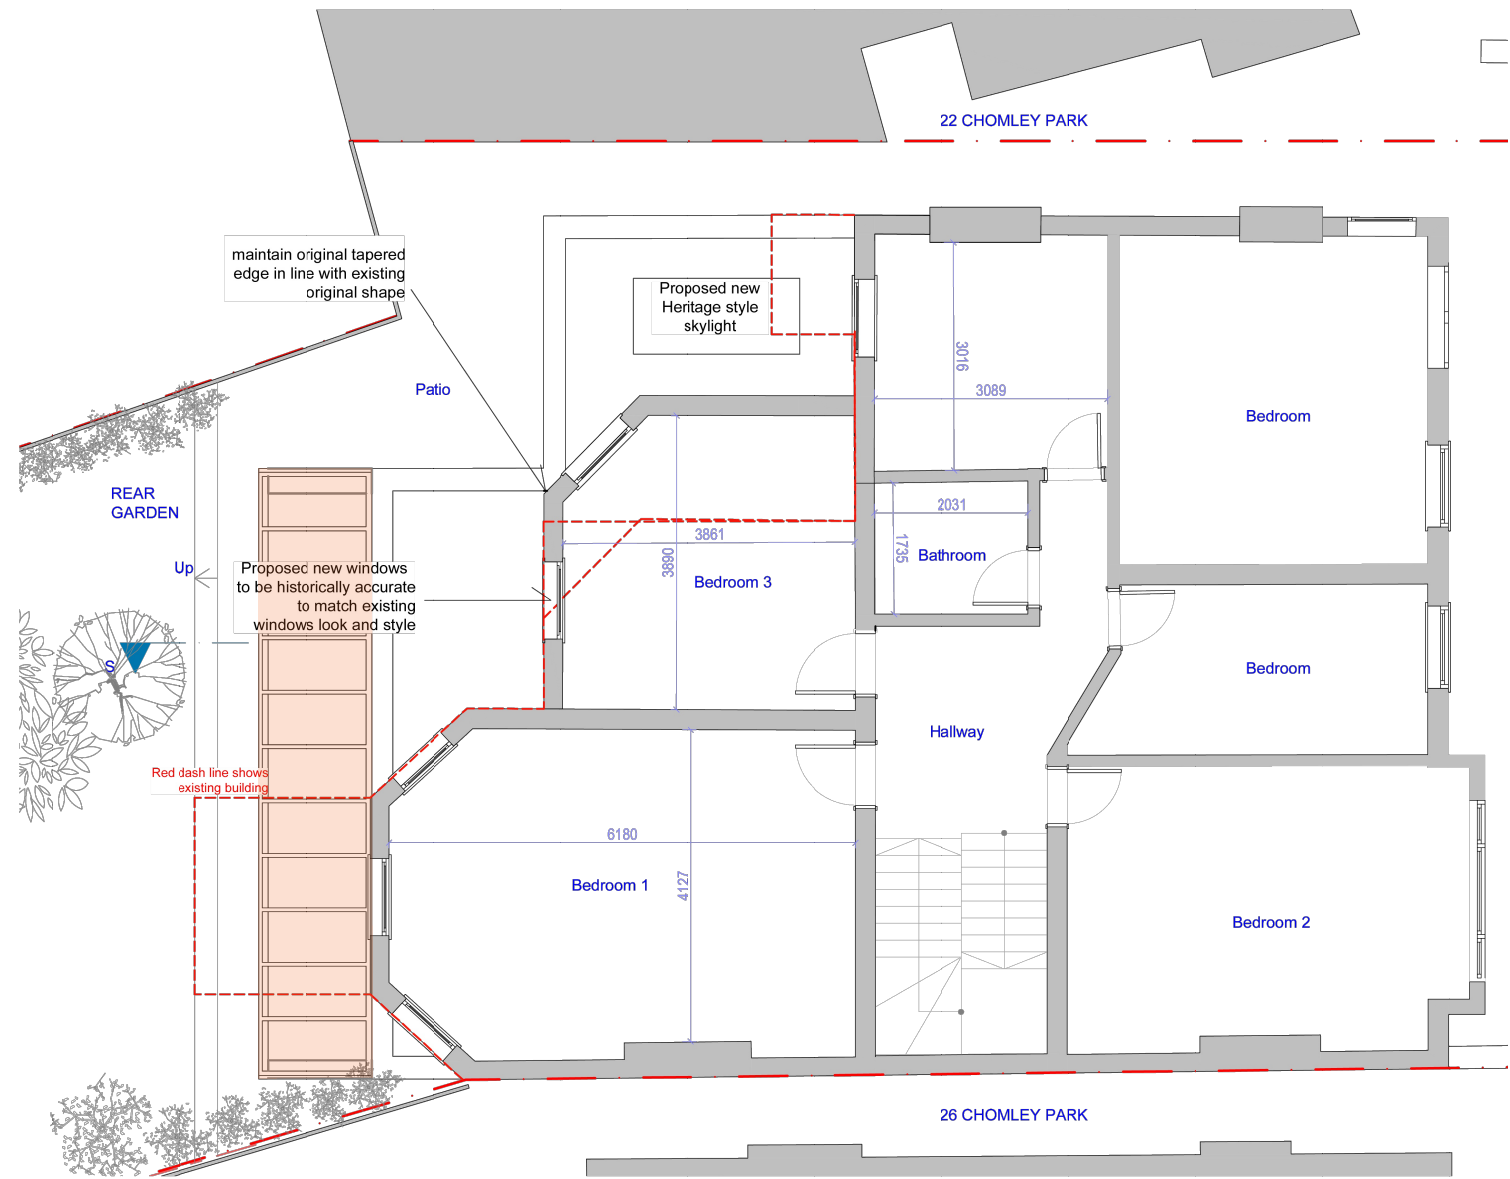

Proposed First Floor Plan

 ELEMENTS AFFECTED BY NON-MATERIAL AMENDMENT

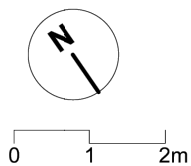

PROJECT Cholmeley Park				Proficiency Design & Build RIBA  Royal Institute of British Architects  Architects Registration Board
ADDRESS 24 Cholmeley Park London N6 5EU				
DRAWING TITLE Existing & Proposed First Floor Plans				
SCALE 1:100@A3	DATE 28/02/25	REV A	DWG NO. D102	NOTE: 1. All dimensions to be verified on site. 2. All dimensions are in millimeters. 3. The Copyright of this drawing belongs to Proficiency Design & Build.
31-35 FORTUNE GREEN ROAD, WEST HAMPTSTEAD, LONDON, NW6 1DU TEL 02074356231 INFO@PROFICIENCYLTD.CO.UK WWW.PROFICIENCYLTD.CO.UK				