



Scale - 1:100


This drawing is the property of Orb Property Planning Ltd and may not be reproduced, loaned or copied, in part or in full, without the prior written consent of Orb Property Planning Ltd. This drawing is not for construction purposes, unless otherwise stated. The Contractor is responsible for checking all dimensions before any work starts or any materials are ordered. Any discrepancies must be brought to the attention of Orb Property Planning Ltd immediately.

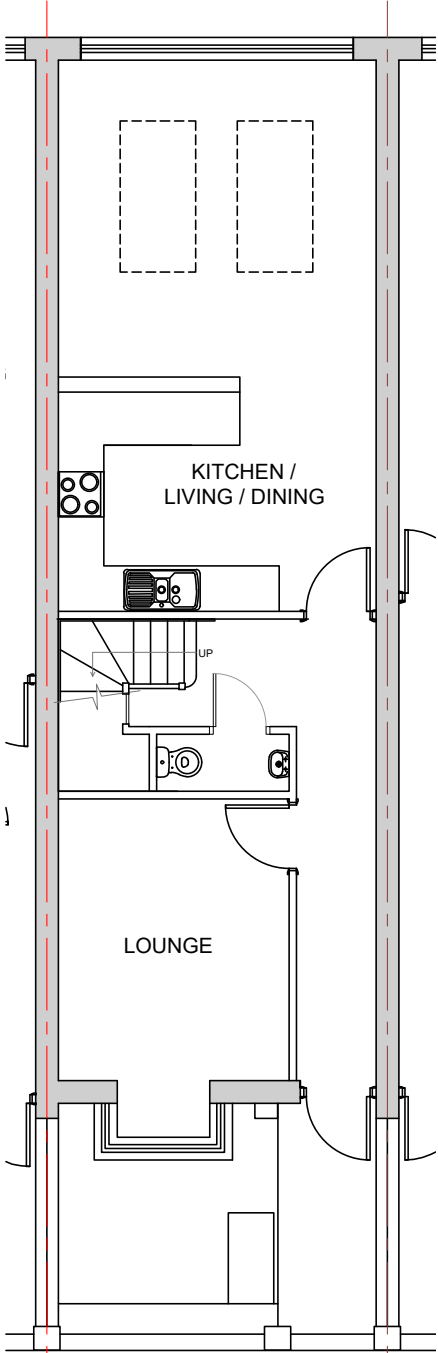


PROPOSED GROUND FLOOR PLAN
(NO CHANGES)
SCALE: 1:100

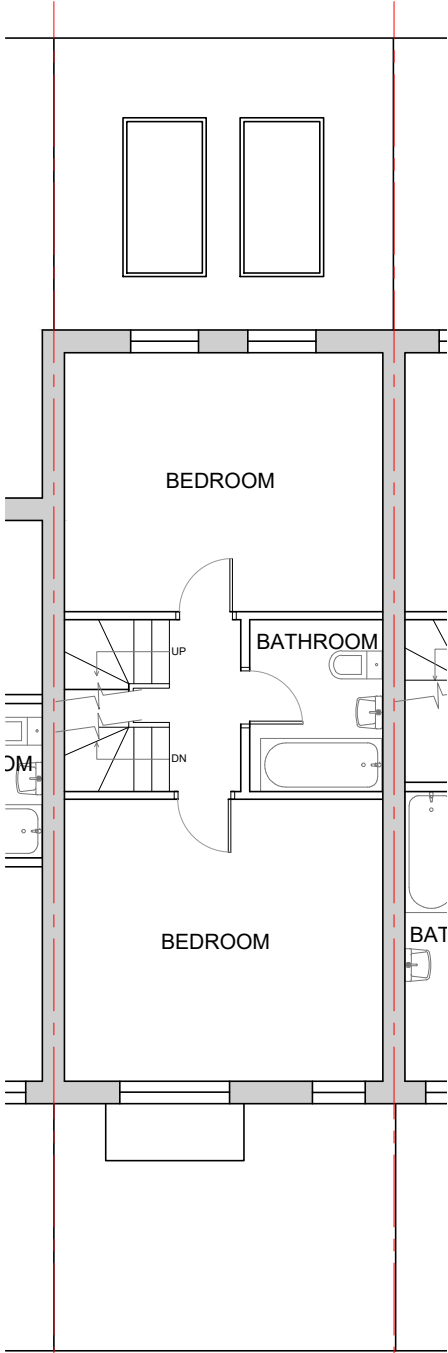

PROPOSED FIRST FLOOR PLAN
(NO CHANGES)
SCALE: 1:100

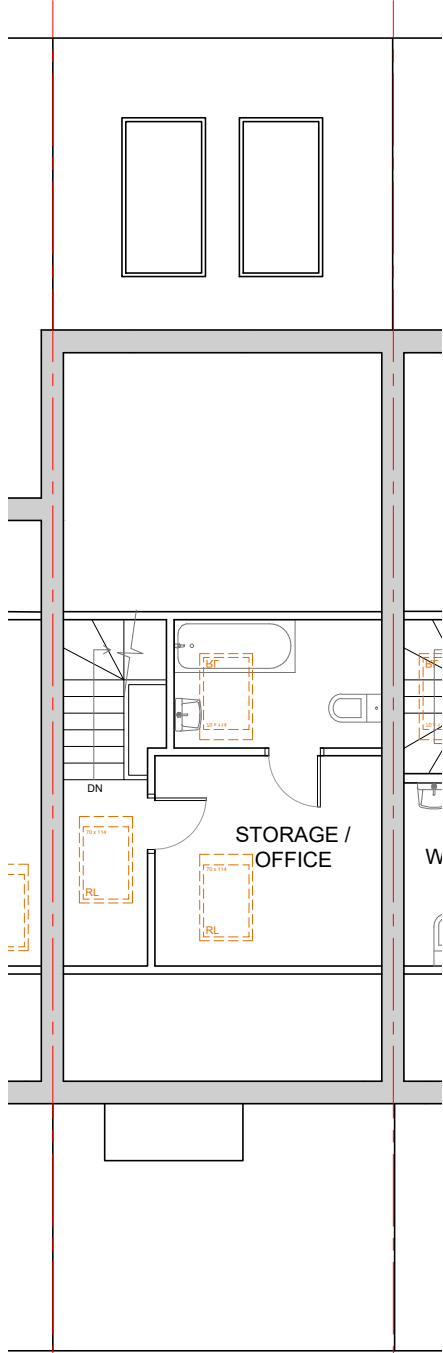


PROPOSED LOFT FLOOR PLAN
SCALE: 1:100

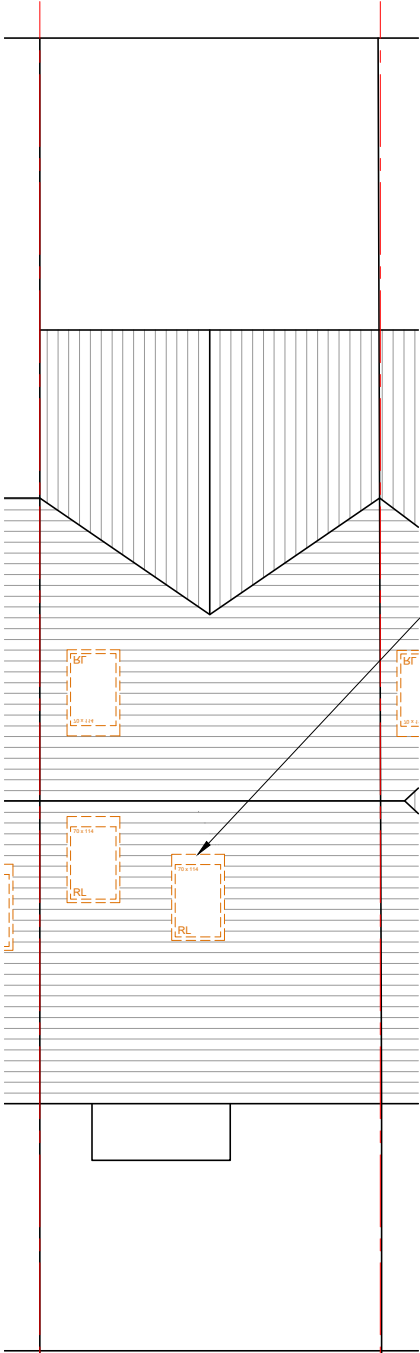

PROPOSED ROOF PLAN
SCALE: 1:100

ALL ROOFLIGHTS TO
PROTRUDE NO MORE THAN
150mm FROM EXISTING ROOF
PLANE

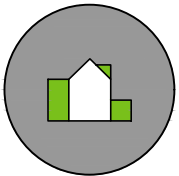

Orb Property Planning
07766 732787
info@orbplanning.co.uk
www.orbplanning.co.uk

PROJECT
4 GRAINGER ROAD, N22 5LT

TITLE
PROPOSED FLOOR PLANS

CLIENT

DRAWN BY
MBS

SCALE
1:100 @A3

DATE
JULY 2026

DRAWING NUMBER
4GR/PD/102

REVISION

CONTACT

Orb Property Planning
07766 732787
info@orbplanning.co.uk
www.orbplanning.co.uk