




GROUND FLOOR PLAN

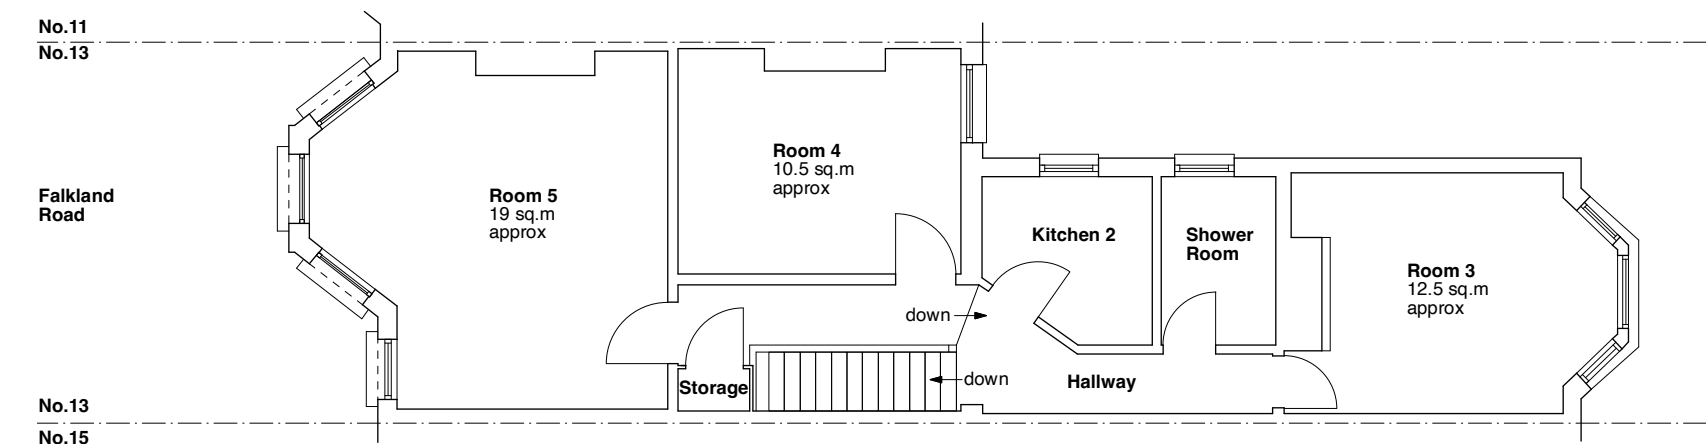


FIRST FLOOR PLAN

 

Key
M/H - Manhole cover

 

GLA Architecture and Design
Southgate Office Village, Block E,
286A Chase Road, London, N14 6HF
T 020 8886 5100 E g@glad.co.uk

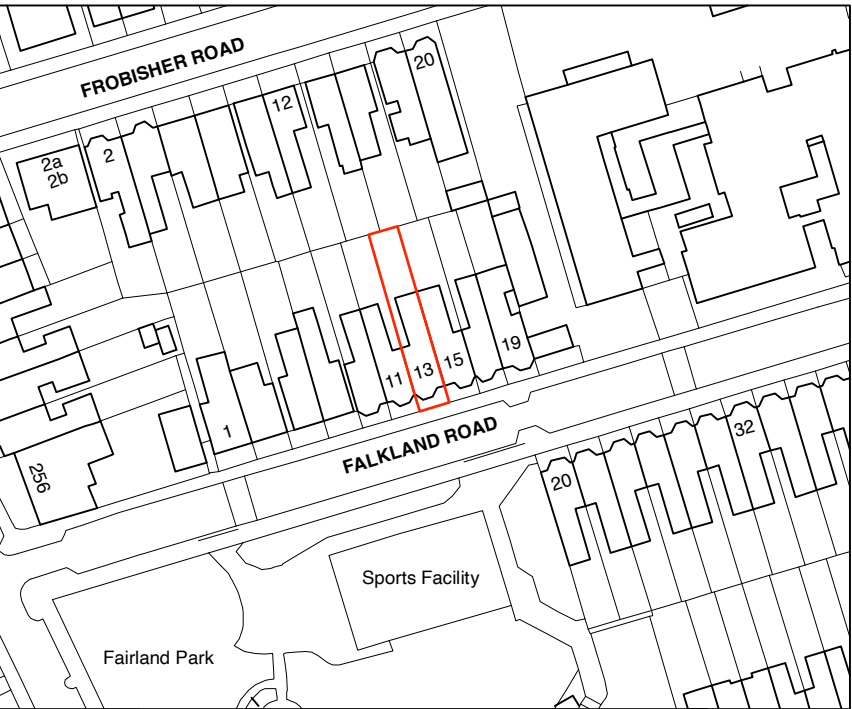

SITE PLAN
scale 1:1250
0 10 20 30 40 50 m



Client ASHGROVE INVESTMENTS LTD.		
Main Contractor		
Project CERTIFICATE OF LAWFULNESS APPLICATION FOR A HOUSE OF MULTIPLE OCCUPANCY TO NUMBER 13 FALKLAND ROAD, LONDON N8 0NU		
Drawing Title EXISTING SITE, GROUND & FIRST FLOOR PLANS		
Scale 1:1250 & 1:100 @ A3	Date March 2026	Drawn By DK
Project No. 2608	Drawing No. 01	Rev. A-
DO NOT SCALE THIS DRAWING. ALL DIMENSIONS TO BE CHECKED ON SITE		
© Copyright This drawing is the copyright of GLA Architecture and Design Ltd. This drawings and any works executed from this drawing shall, unless otherwise agreed in writing by GLA Architecture and Design Ltd, remain the property of the architect.		
DRAWING STATUS A SCHEME - Outline/Scheme drawings for proposals, budgets, etc. B DESIGN DEVELOPMENT - Evolving final design drawings for approvals, tenders, billing etc. C CONSTRUCTION - Fully developed drawings issued under instruction for construction. ONLY STATUS 'C' DRAWINGS TO BE USED FOR CONSTRUCTION PURPOSES		