



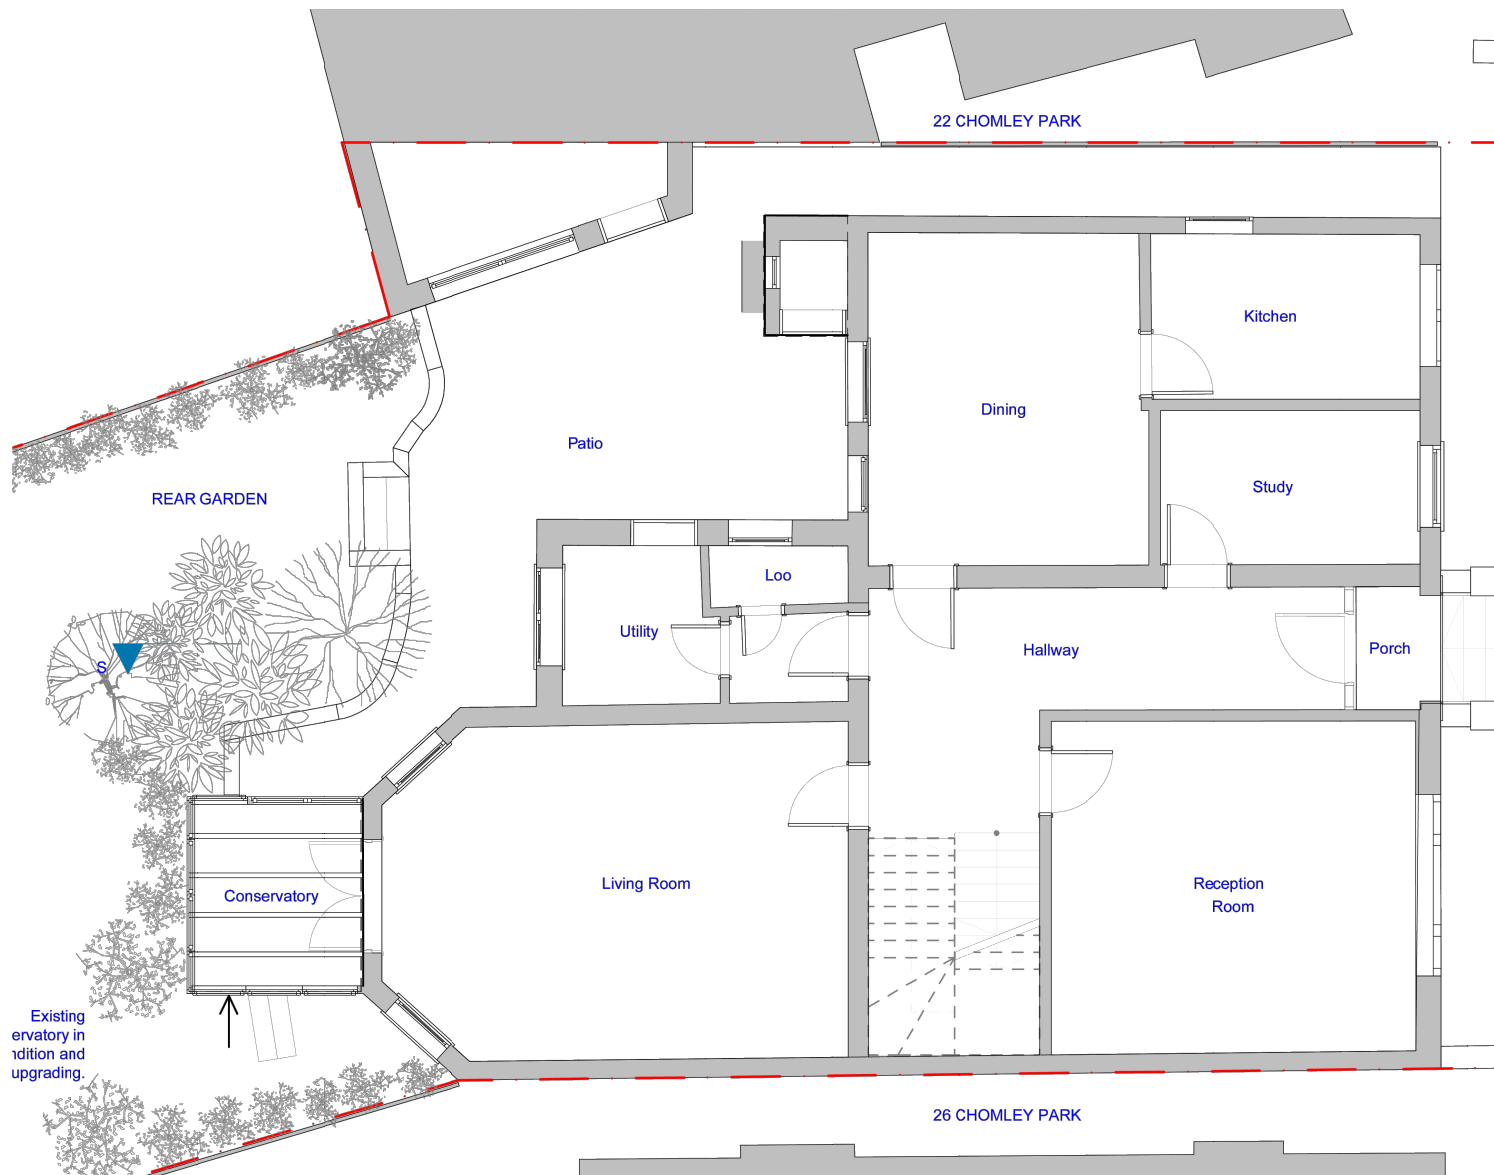


Existing Ground Floor Plan

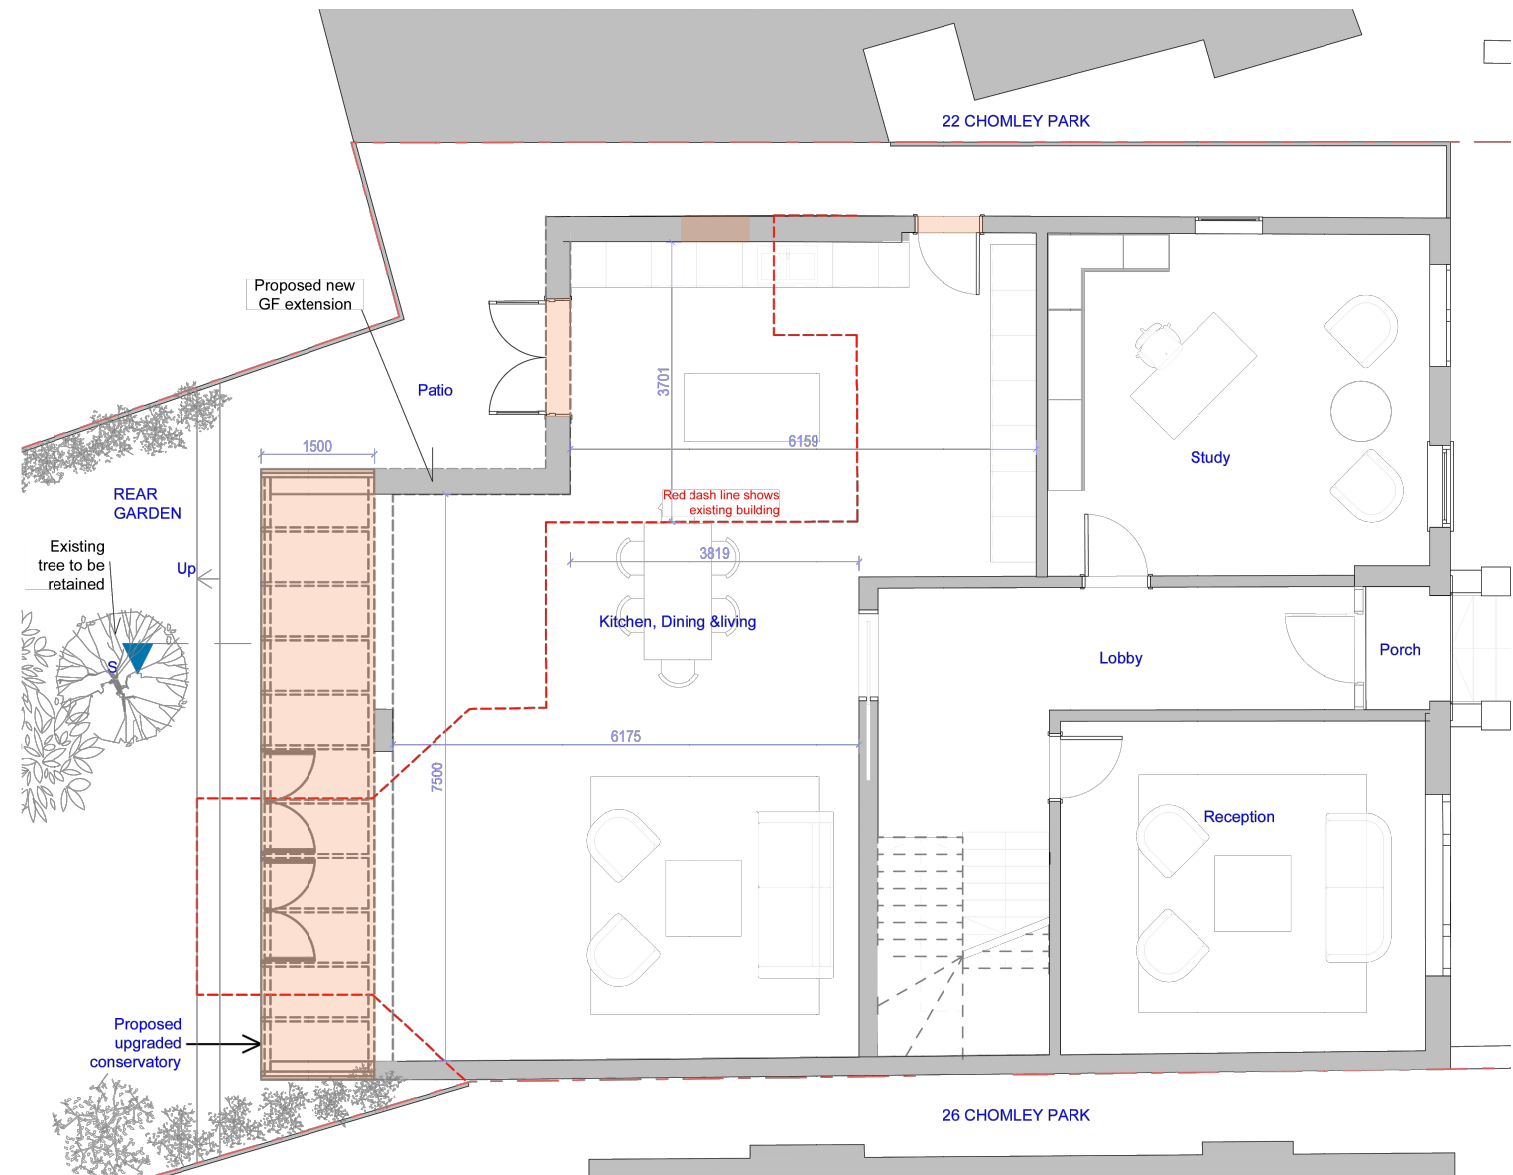

Proposed Ground Floor Plan

 ELEMENTS AFFECTED BY NON-MATERIAL AMENDMENT

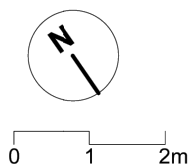

PROJECT
Cholmeley Park

ADDRESS
24 Cholmeley Park
London
N6 5EU

DRAWING TITLE
Existing & Proposed Ground Floor Plans

SCALE	DATE	REV	DWG NO.
1:100@A3	28/02/25	A	D101

Proficiency
Design & Build

RIBA 
Royal Institute of
British Architects

arb
Architects Registration Board

NOTE:
1. All dimensions to be verified on site.
2. All dimensions are in millimeters.

3. The Copyright of this drawing belongs to
Proficiency Design & Build.

31-35 FORTUNE GREEN ROAD, WEST HAMPESTEAD, LONDON, NW6 1DU TEL: 0207 4356231 INFO@PROFICIENCYLTD.CO.UK WWW.PROFICIENCYLTD.CO.UK