


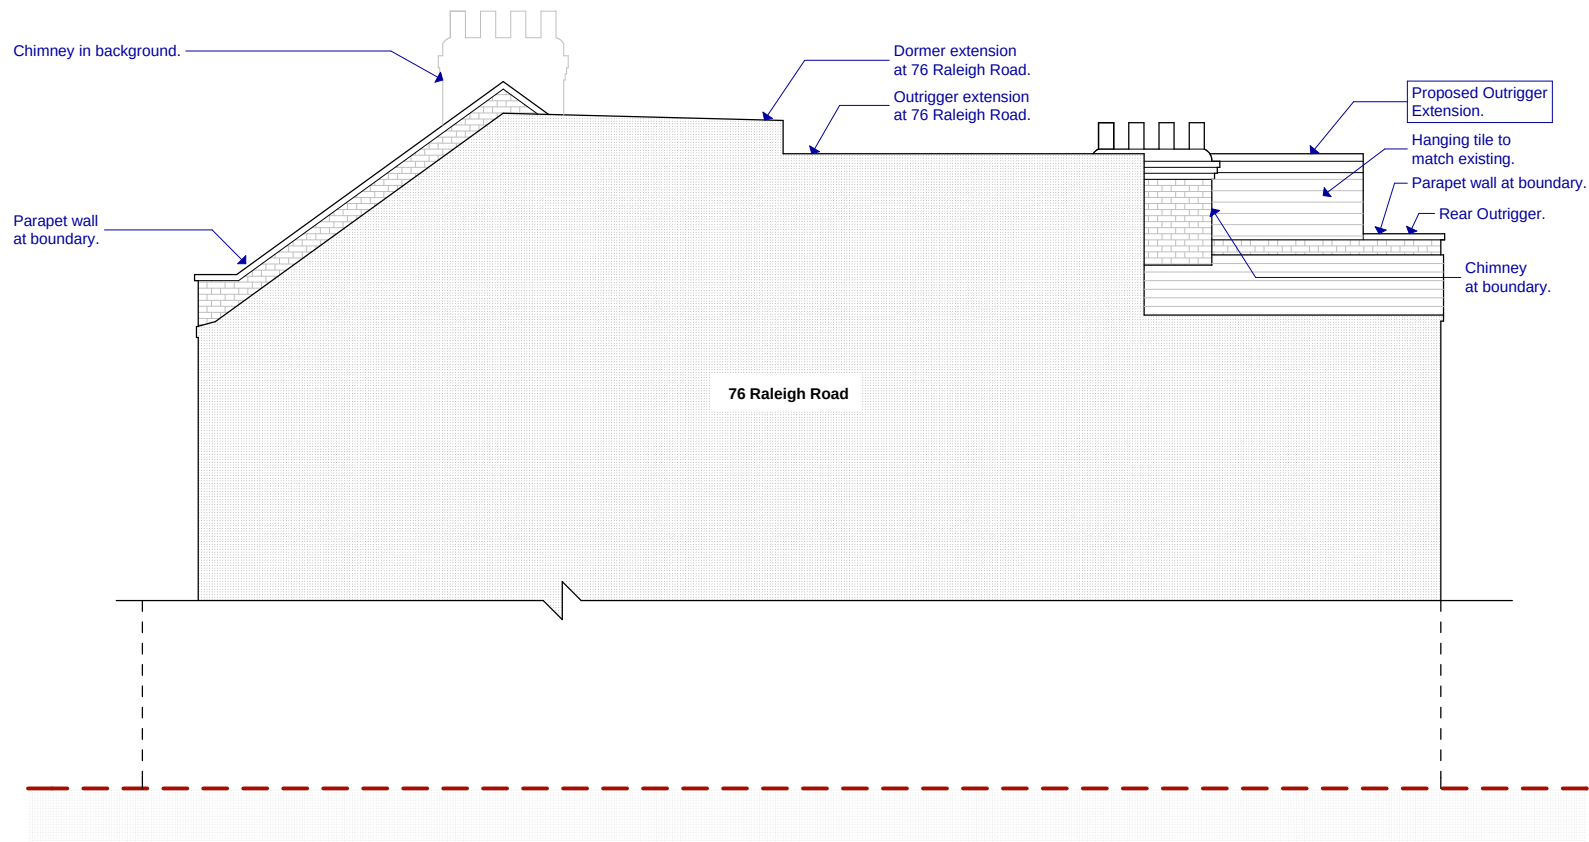

Proposed West Elevation / Existing Section C-C



0 1m 5m

Project Flat 2, 78 Raleigh Road			Drawing size A4	File ref: 1795 - BA - Plans 1.pln		© Copyright	
Client Caraselle Ltd	Date June 26	Scale 1:100	Ref:	Preliminary	Rev	Date	 DONALD SHEARER CHARTERED ARCHITECTS Scholar's House, Shottery Brook Office Park, Timothy's Bridge Road, Stratford-upon-Avon, Warwickshire, CV37 9NR Tel : 01789 294 560 ds-architects@hotmail.co.uk
				Planning			
				Building Regs			
				Tender			
				Construction			
Drawing Proposed West Elevation / Section C-C	Reference Number 1795-BA-115			As Built			