




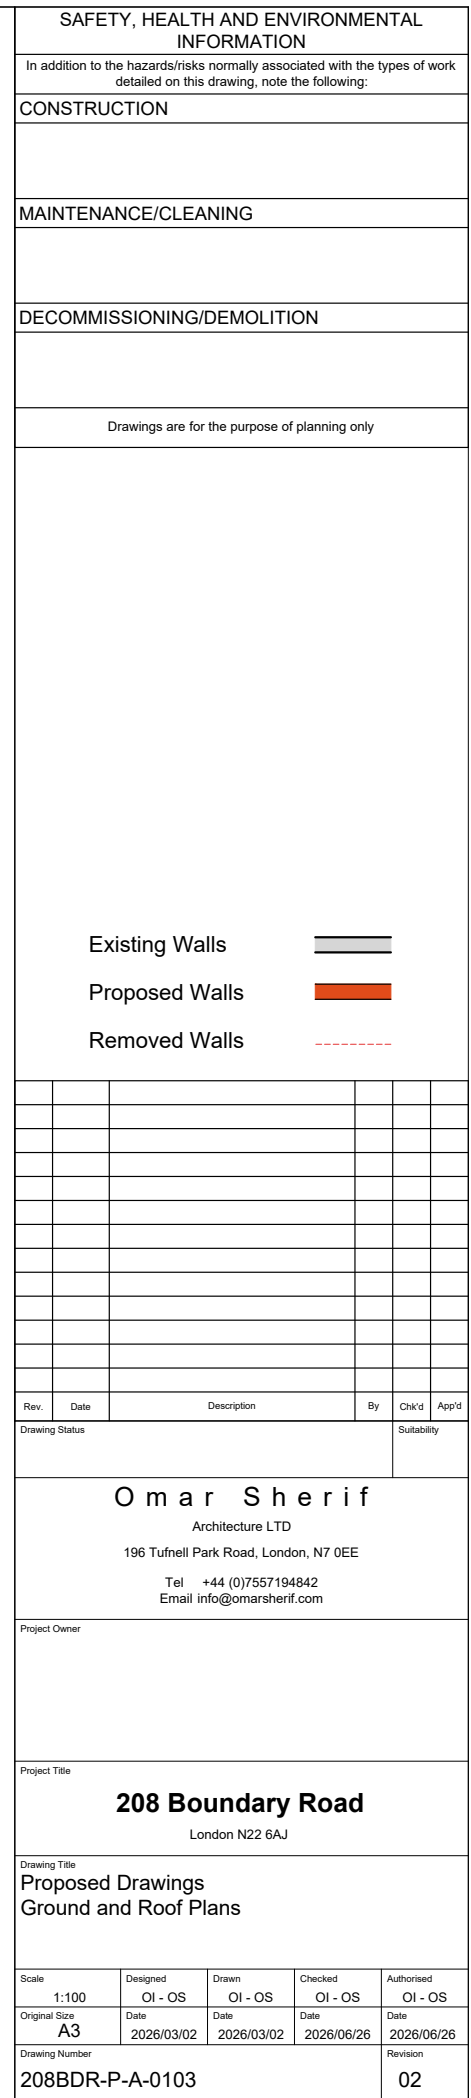


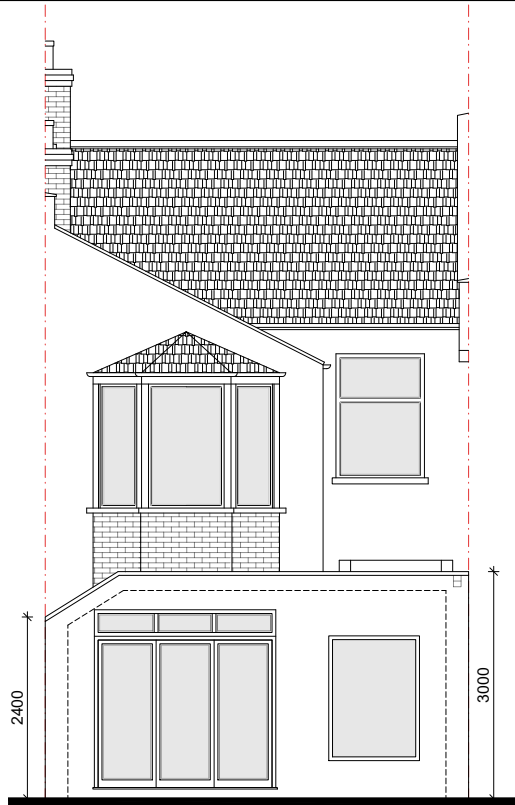

01 Rear Elevation
A-0104 SCALE 1: 100

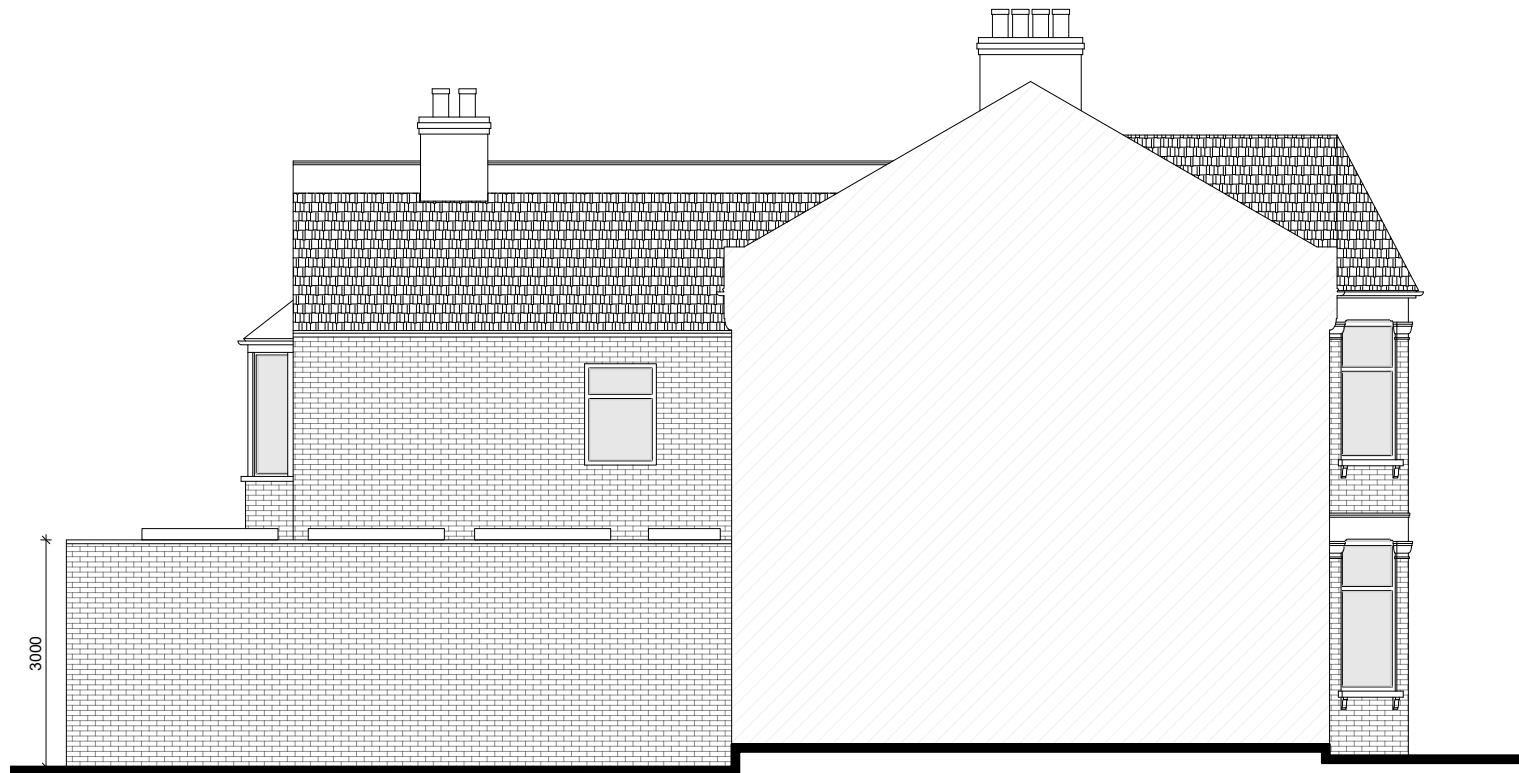

02 Side Elevation 1
A-0104 SCALE 1: 100

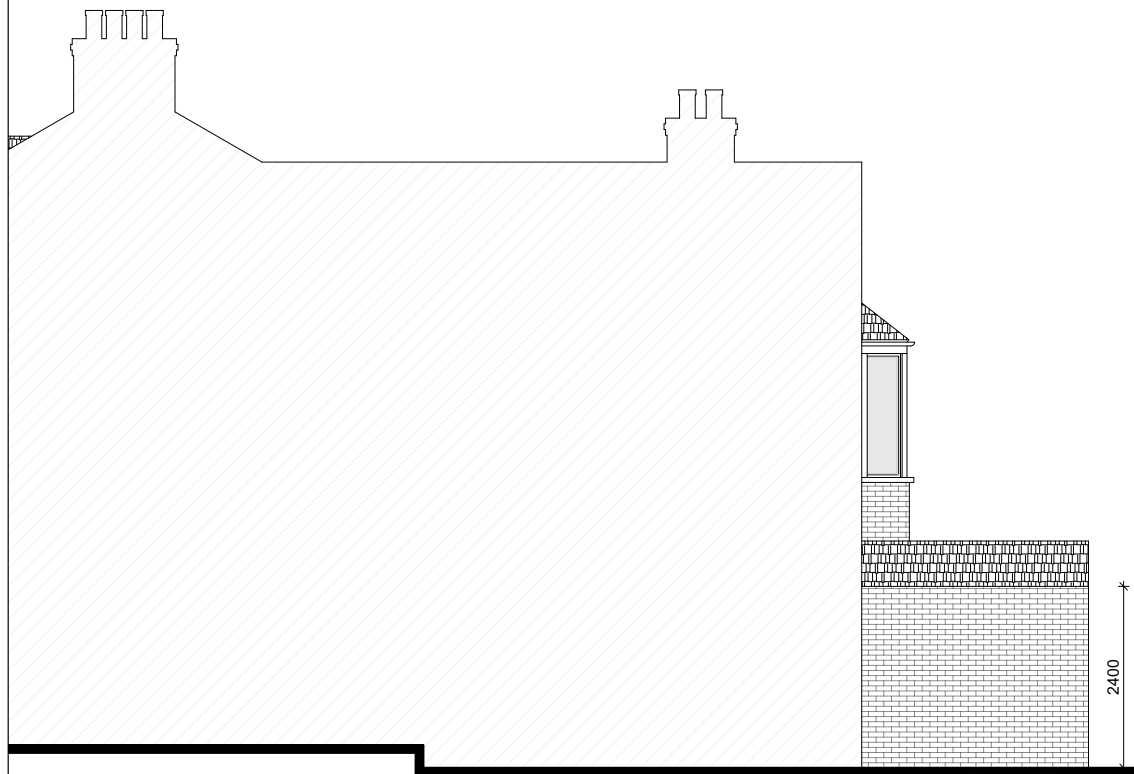

03 Side Elevation 2
A-0104 SCALE 1: 100



04 Section B-B
A-0104 SCALE 1: 100



SAFETY, HEALTH AND ENVIRONMENTAL INFORMATION

In addition to the hazards/risks normally associated with the types of work detailed on this drawing, note the following:

CONSTRUCTION

MAINTENANCE/CLEANING

DECOMMISSIONING/DEMOLITION

Drawings are for the purpose of planning only

Rev.	Date	Description	By	Chk'd	App'd
------	------	-------------	----	-------	-------

Drawing Status	Suitability
----------------	-------------

Omar Sherif
Architecture LTD
196 Tufnell Park Road, London, N7 0EE
Tel +44 (0)7557194842
Email info@omarsherif.com

Project Owner

Project Title
208 Boundary Road
London N22 6AJ

Drawing Title
**Proposed Drawings
Elevations & Section**

Scale	Designed	Drawn	Checked	Authorised
1:100	OI - OS	OI - OS	OI - OS	OI - OS
Original Size	Date	Date	Date	Date
A3	2026/03/02	2026/03/02	2026/06/26	2026/06/26

Drawing Number	Revision
208BDR-P-A-0104	02