

Notes:
Do not scale from this drawing
All dimensions to be checked on site


PLANNING




REAR ELEVATION - EXISTING



REAR ELEVATION - PROPOSED

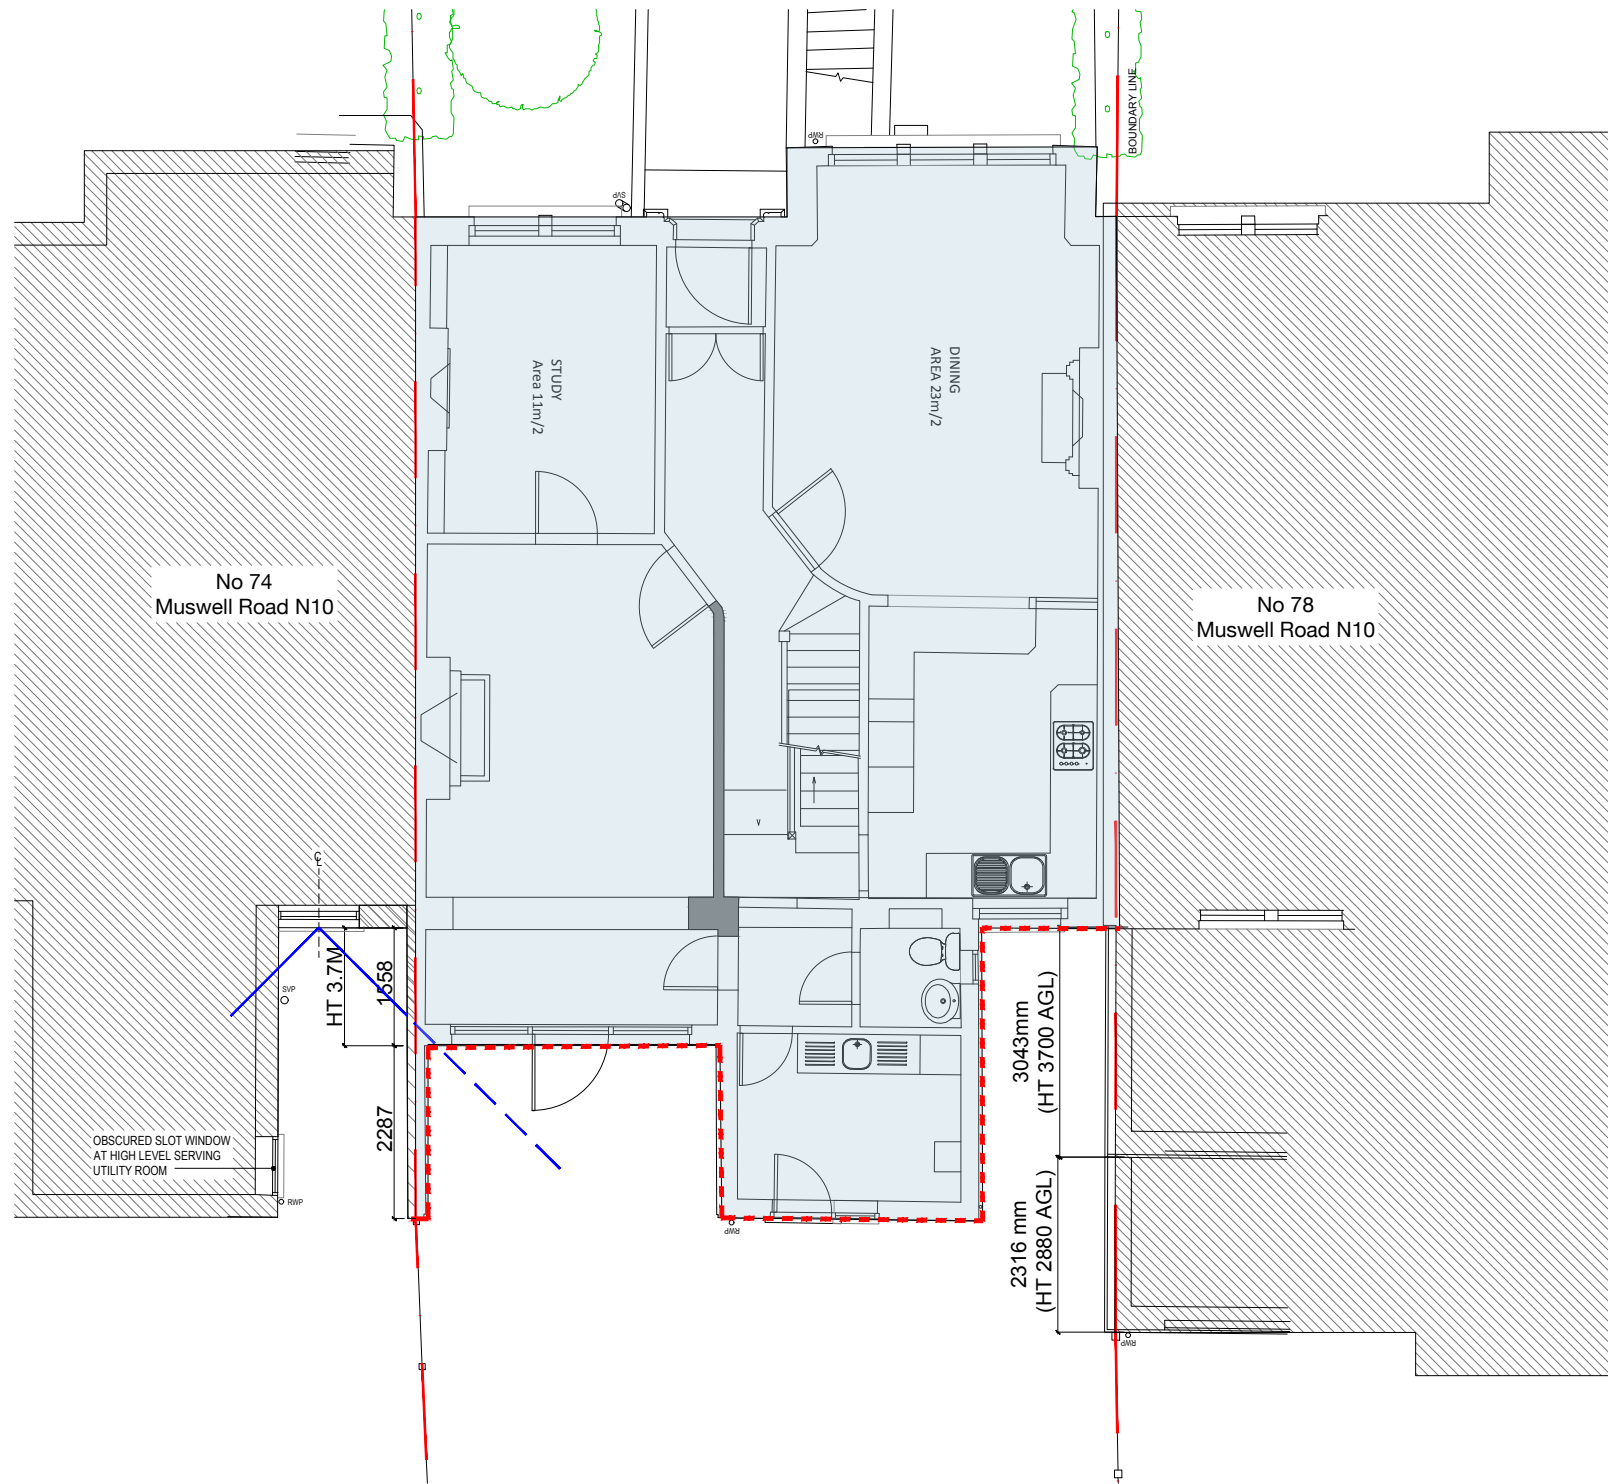

GROUND FLOOR PLAN - EXISTING

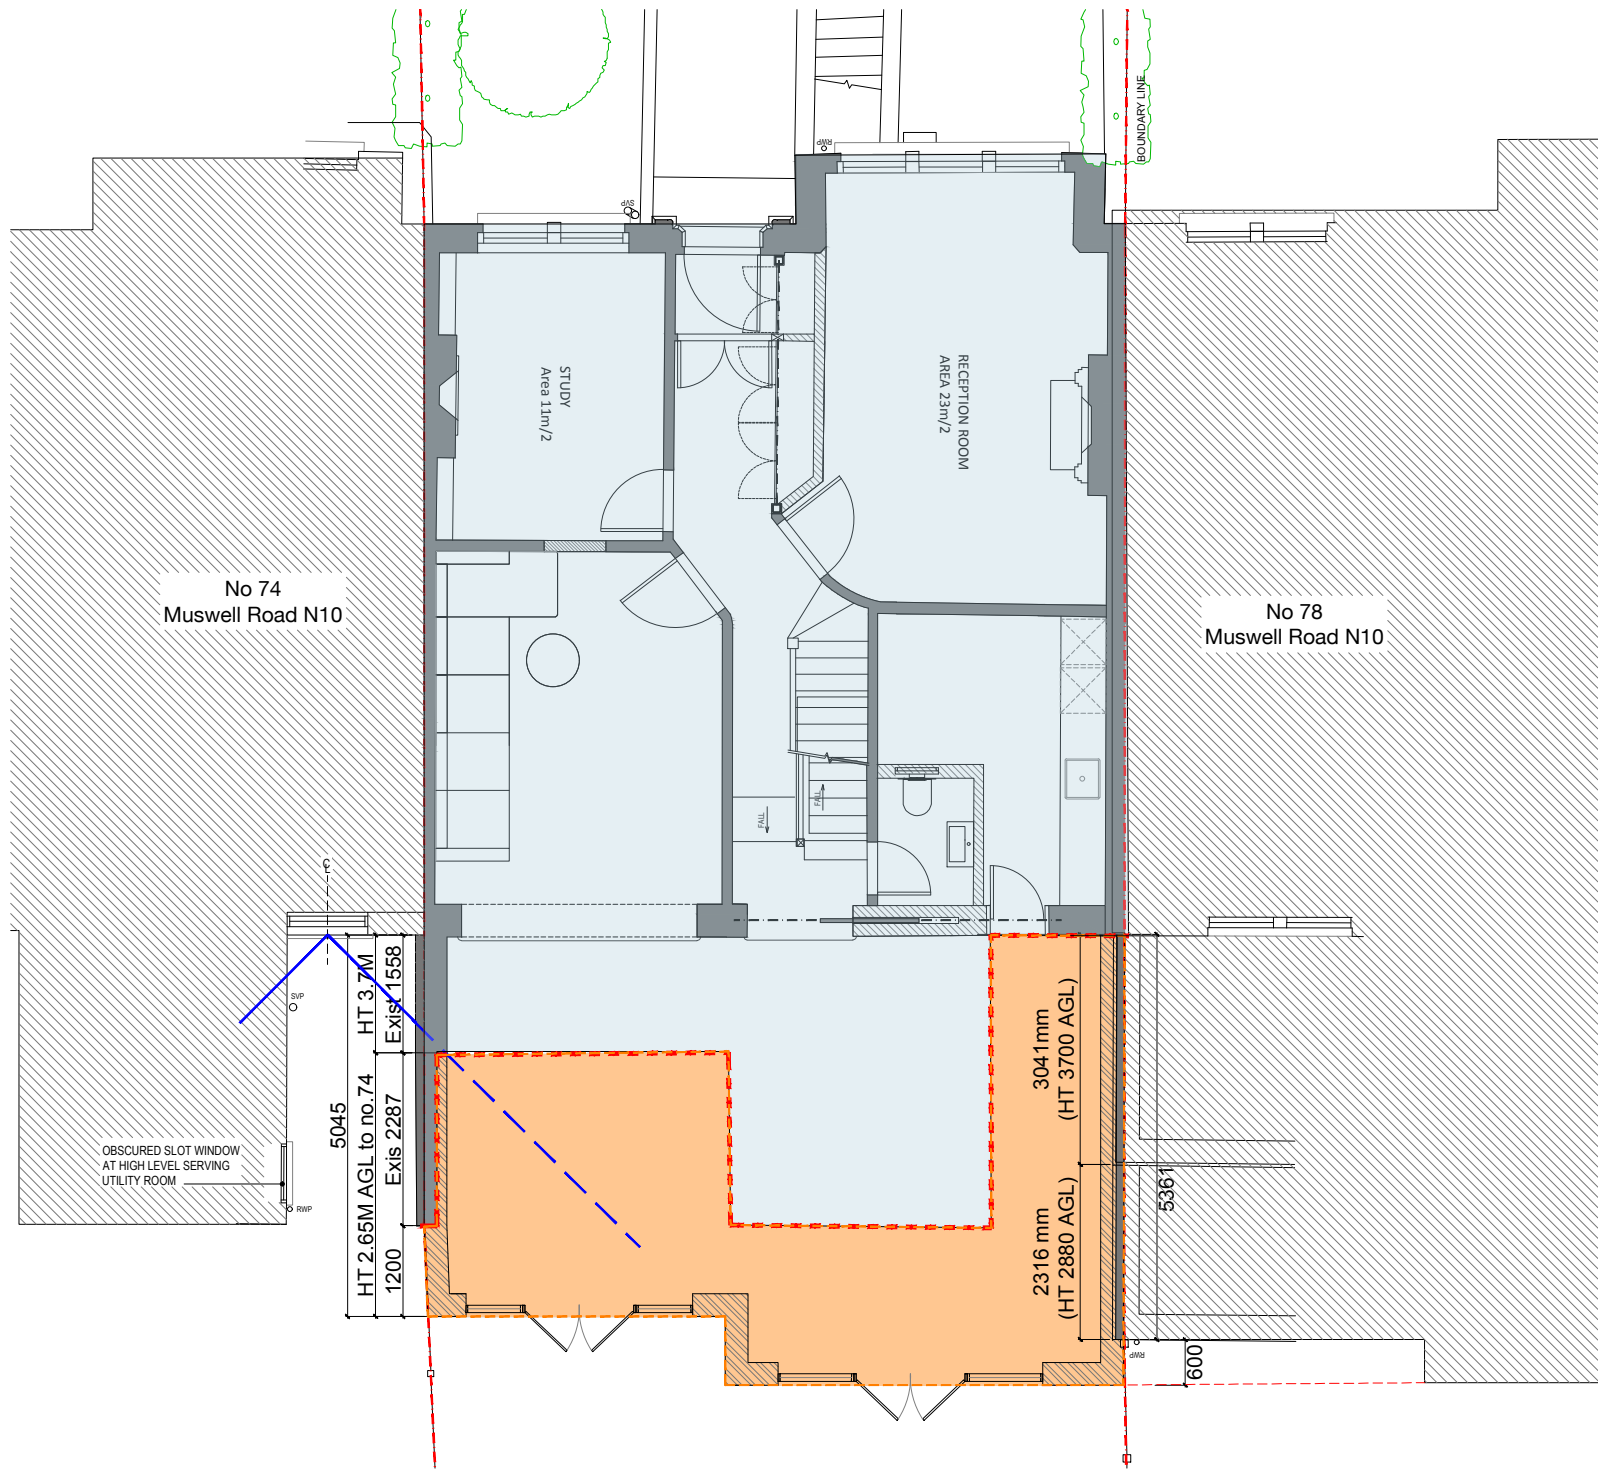

GROUND FLOOR PLAN - PROPOSED

A	01-07-26	ISSUE FOR PLANNING
Rev	Date	Description
Title		
Planning 45° Assessment (No. 74)		
Job		
Mr & Mrs Berkovi 76 Muswell Road N10 2BE		
Scale		
1:100 @ A2		
Date		
Nov 25		
Drm		
AS		
Chk		
-		

Dwg No 1076 / 101
Rev A

AS DESIGN
Architectural Designers
2 carysfort road n8 8rb
t 07855686577 / 02083479971
info@asdesignuk.com www.asdesignuk.com

