



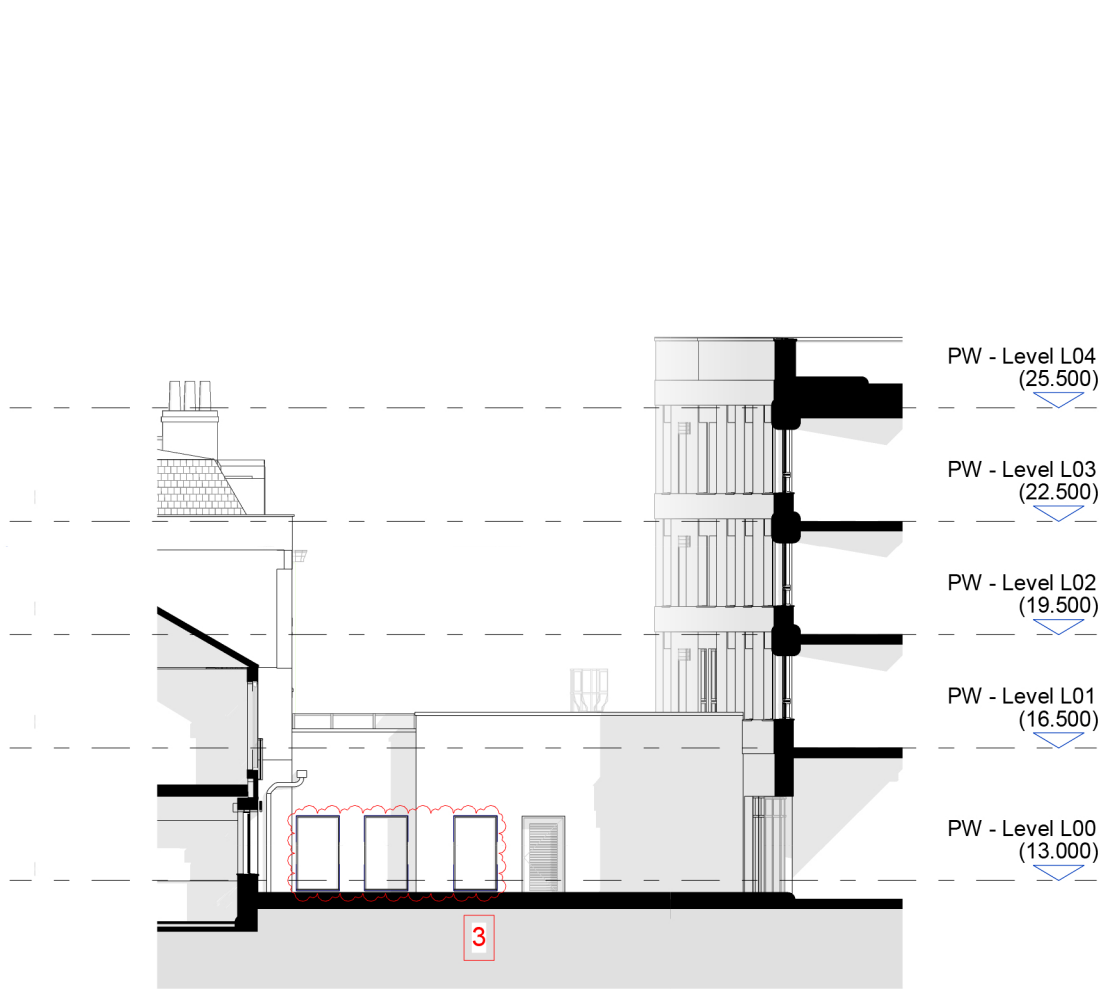

1
83526
PROPOSED GA NORTH ELEVATION - SECTION THROUGH EAST COURTYARD
SCALE 1 : 200

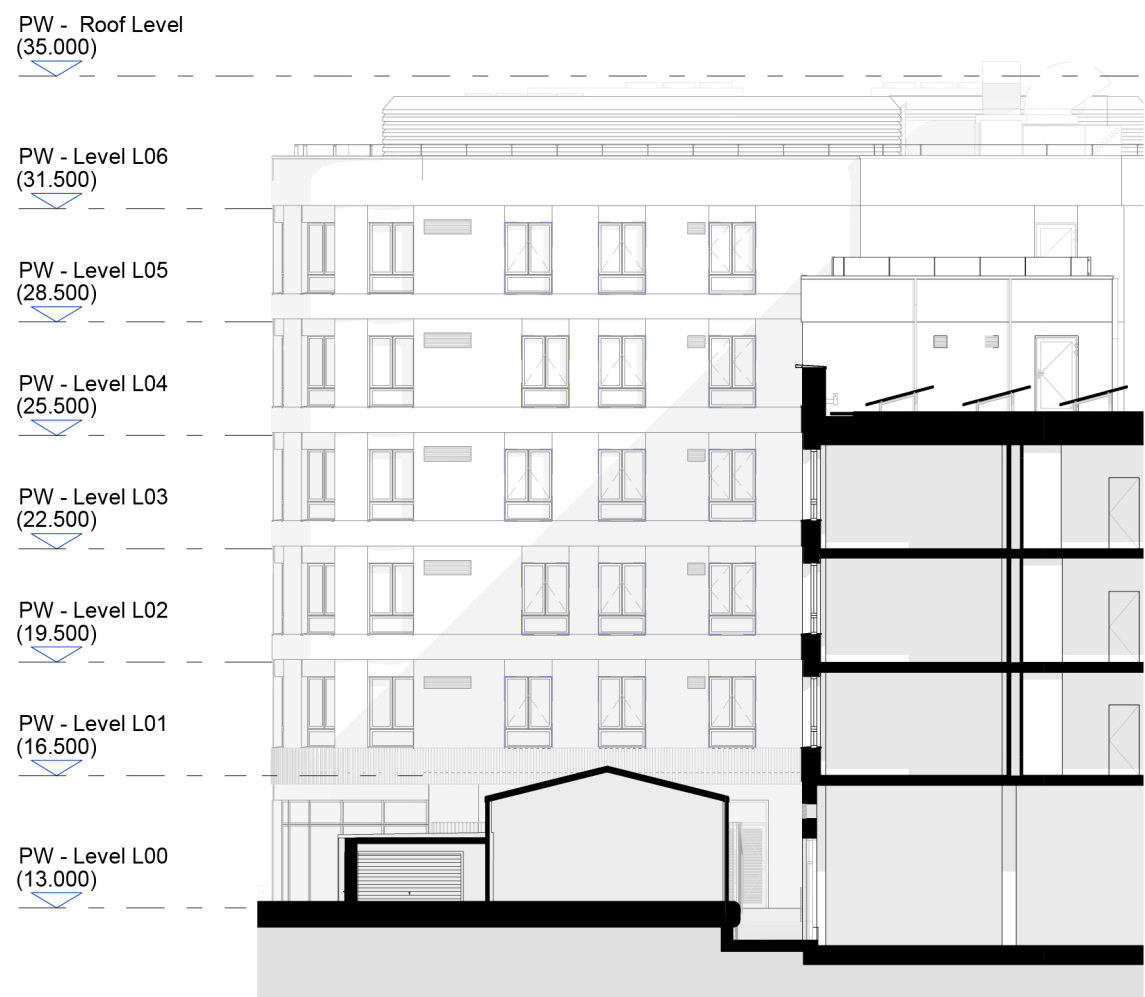

2
83526
PROPOSED GA NORTH ELEVATION - SECTION THROUGH WEST COURTYARD
SCALE 1 : 200



3
83526
PROPOSED GA ELEVATION - SECTION - EAST
SCALE 1 : 200



4
83526
PROPOSED GA EAST ELEVATION - SECTION THROUGH WESTERN COURTYARD
SCALE 1 : 200



5
83526
PROPOSED GA EAST ELEVATION - SECTION THROUGH EASTERN COURTYARD
SCALE 1 : 200

PLEASE NOTE: This drawing was previously issued as
PRINT-F3A-ZZ-ZZ-SE-A-82526 – PROPOSED GA
ELEVATIONS - SECTIONS

The drawing code has been amended to clearly distinguish
between the Interim Scenario (Area of Temporary Change) and
the Future (Planning Approved) Scheme.
The Interim Scenario drawing codes remain unchanged
however, the drawing title ends with "Planning Amendments".



KEY PLAN

NOTES:


THIS DRAWING IS TO BE READ IN CONJUNCTION WITH ALL RELEVANT F3 ARCHITECTS
DRAWINGS AND SPECIFICATIONS, MME, FIRE COMPARTMENT STRATEGY, ACOUSTIC, AV,
STRUCTURAL ENGINEERS DRAWINGS AND SPECIFICATIONS.

NMA 2 UPDATES:

- Minor adjustments to the location of the gate along
brunswick square to address DOCO's advice. Gates
to the western boundary and south east corner
introduced to restrict access between commercial
areas and PBSA to DOCO recommendations.
- The substation entrance doors have been relocated
from the eastern to the northern elevation to comply
with UK Power Networks (UKPN) safety
requirements.
- Additional window added following structural
coordination.
- Access Control posts added to the High Road and
Internal Courtyard.
- Minor amendments to windows/external door in
response to MEP design development.
- Minor amendments to High Road Reception door
following ongoing design development in response to
operator input and interior design coordination.

GENERAL NOTES:

- External doors, handing and minor adjustments
updated for access control and ease of use.
- Louvres size and location developed with MEP
consultant

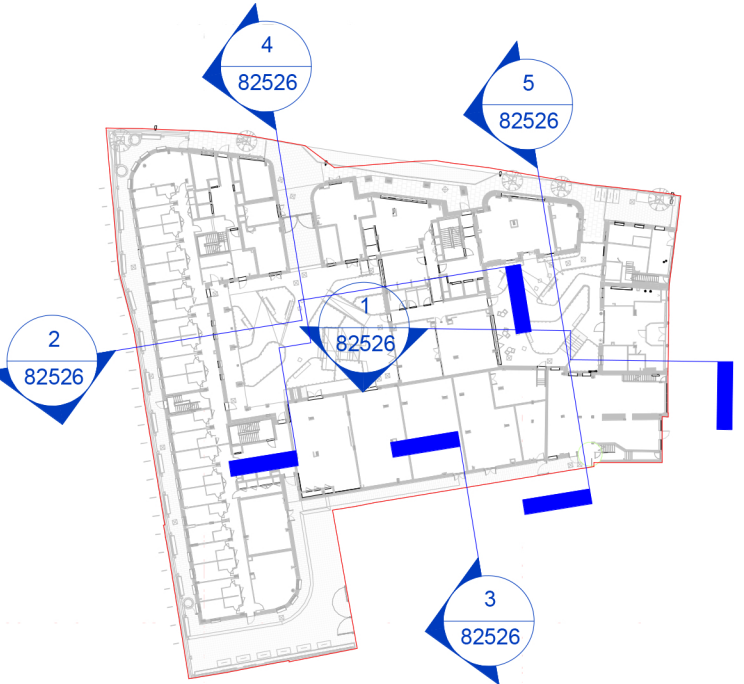

DATE	CHK	DESCRIPTION	STA	NO.
15.06.2026	GB	ISSUED FOR PLANNING	A2	P04.
21.02.2025	AC	ISSUED FOR PLANNING	A2	P03.
25.07.2024	AC	ISSUED FOR PLANNING	A2	P02.
04.08.2023	AC	ISSUED FOR PLANNING	A2	P01.

REVISION HISTORY

F3

A: 1 Paxton Place - London - N17 0FH
T: 020 7267 8332
W: f3architects.com
E: info@f3architects.com

Except for Planning purposes, figured dimensions only are to be taken
from this drawing.
All dimensions are in millimetres unless otherwise stated.
All dimensions shall be checked on site prior to works commencing.
Any discrepancies shall be reported to the Architect.
© Copyright F3 Architects. All rights reserved.

Health and Safety

Refer to relevant Construction (Design and Management) documentation where applicable. The Contractor
shall plan, manage and monitor the works inclusive of temporary erection stability. Any works that are
found to be installable in the temporary state are to be reported directly to the structural engineer and Main
Contractor/Package Manager in order to provide safe temporary support. Check on site prior to
commencement of works/fabrication etc.

project

THE PRINTWORKS
819-829, HIGH ROAD, TOTTENHAM,
LONDON, N17 8ER

title

PROPOSED GA ELEVATIONS - SECTIONS

drawn by	scale	paper	project no
HS	As indicated	A1	220428

status	revision
A2 - ISSUED FOR PLANNING	P04.

drawing no

PRINT-F3A-ZZ-ZZ-SE-A-83526