


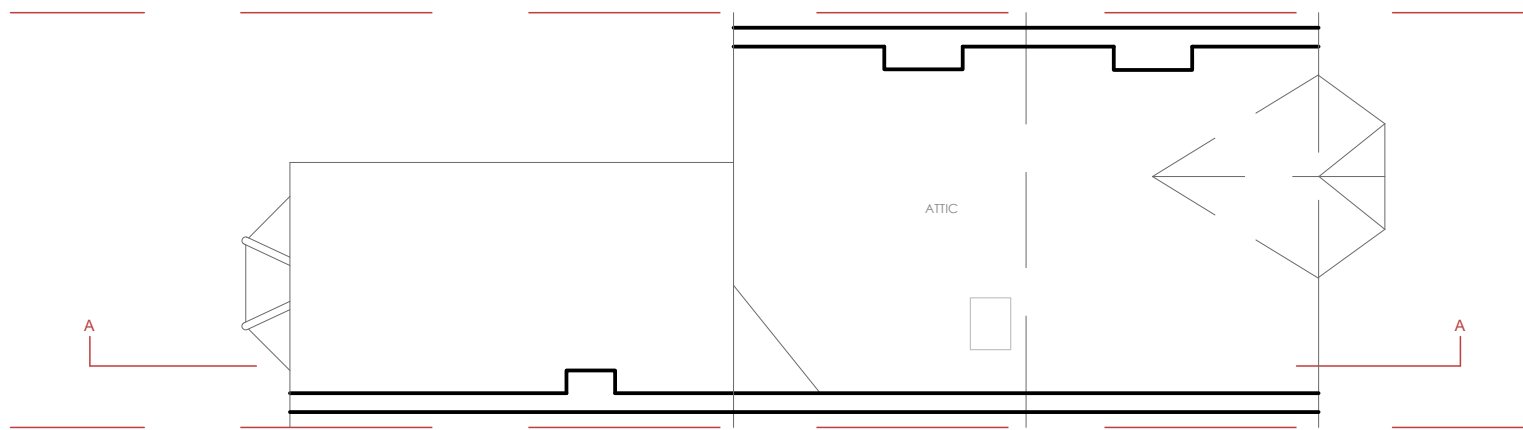


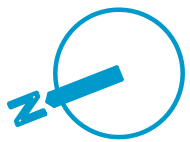

ATTIC SPACE

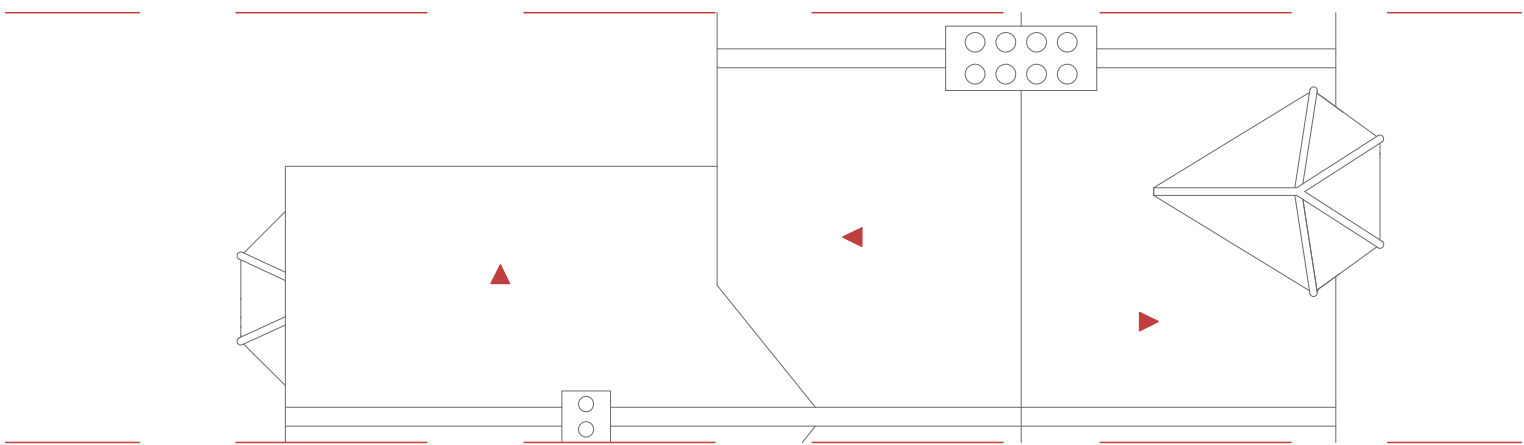

ROOF TOP VIEW

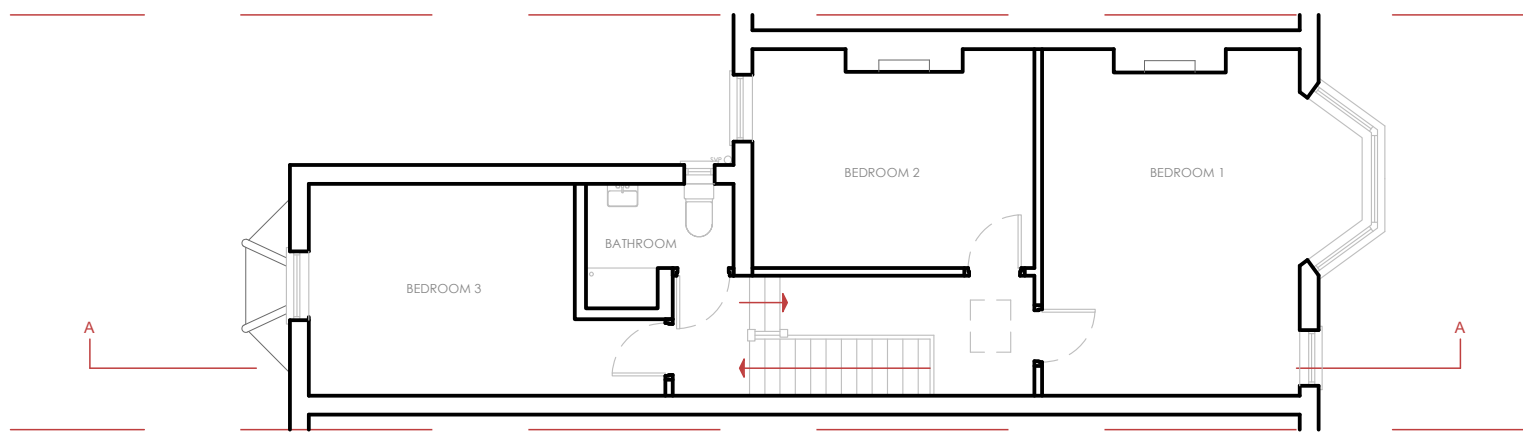


FIRST FLOOR




FRONT ELEVATION




REAR ELEVATION

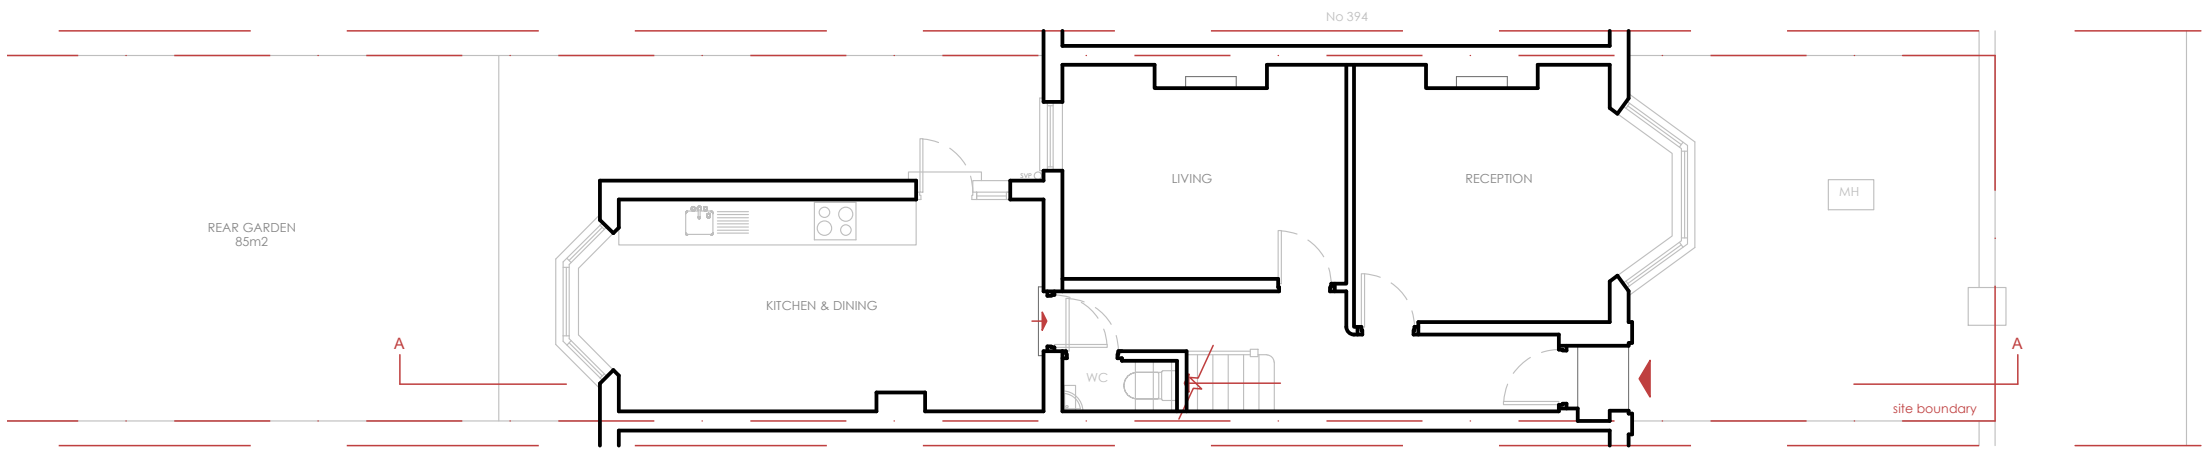

GROUND FLOOR

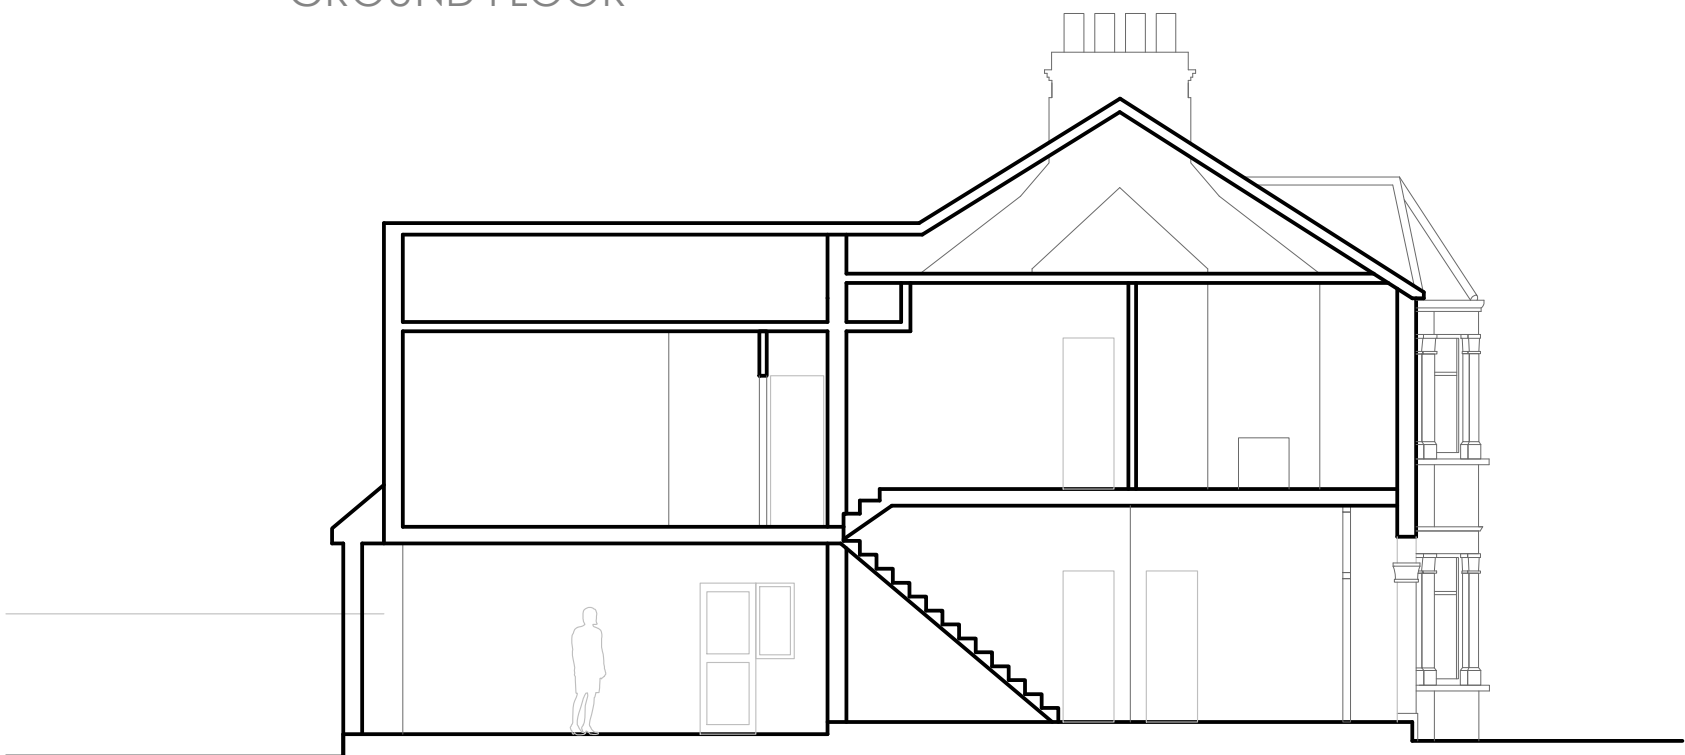

SECTION AA

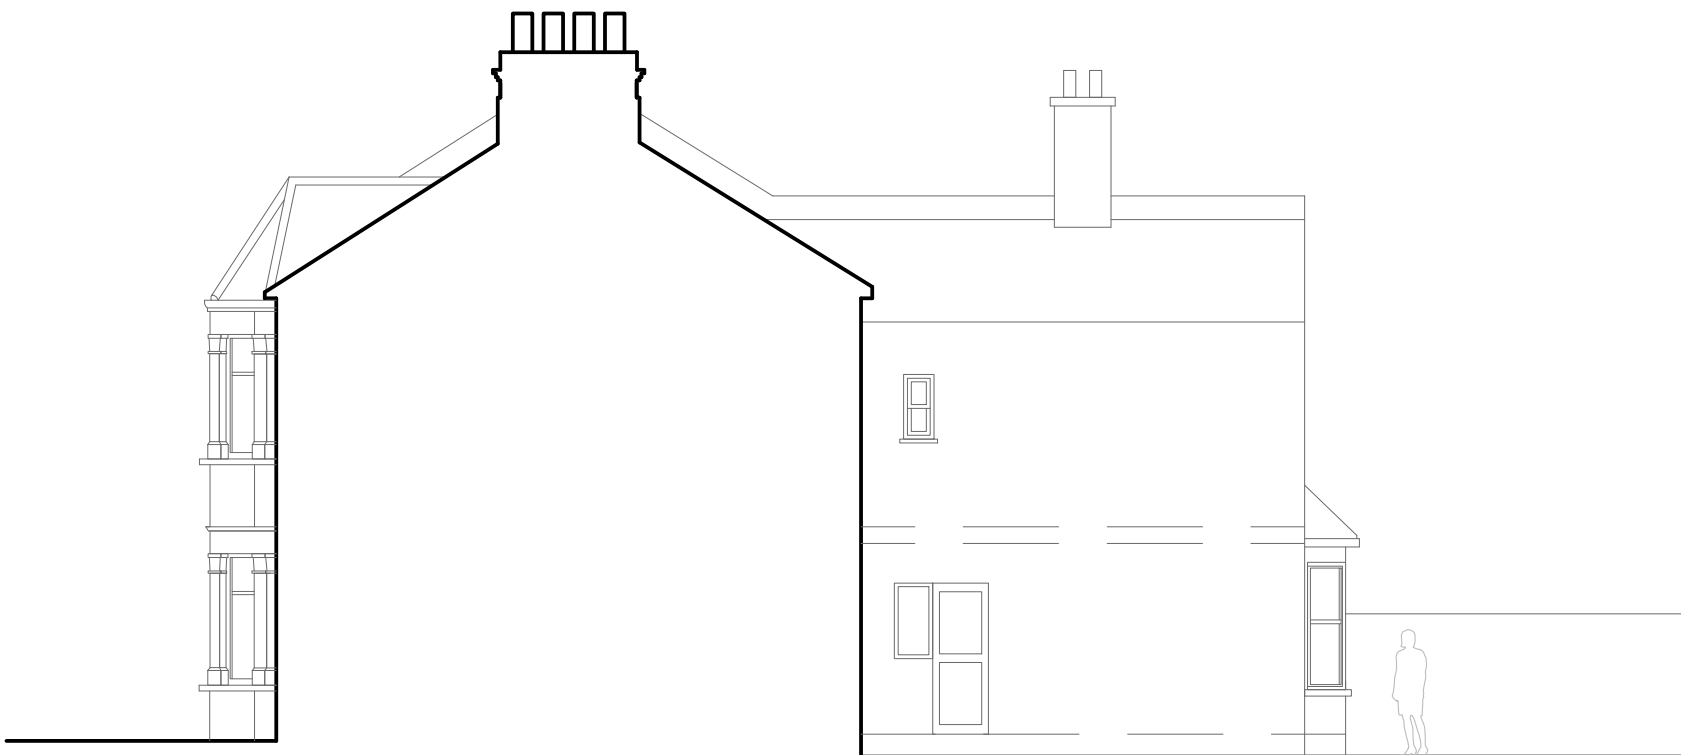

SIDE ELEVATION

STUDIOANARES

110 Clarence Road
Hackney E5 8JA
+44 783219 8523
+44 208510 9672
www.anares.co.uk

Project Title
396 St Ann's Rd,
Harringay Ladder,
London N15 3ST

Date
January 2026



Drawing Title
Existing drawings

Reference
StAnn001
Revision


This drawing is copyright and may not
be copied or altered without express
written permission from Studio Anares.
All the dimensions on this drawing design
intent only and they must be checked by
the contractors on site.

Scale
1/100 at A2


0 1m 2m 3m 4m 5m 10m

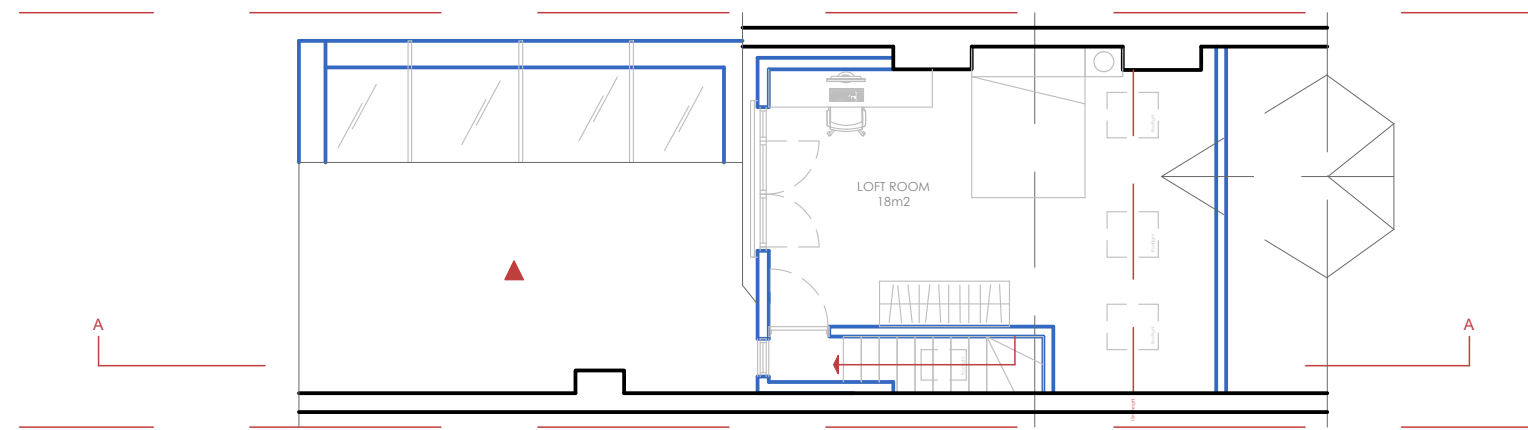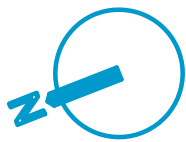

LOFT

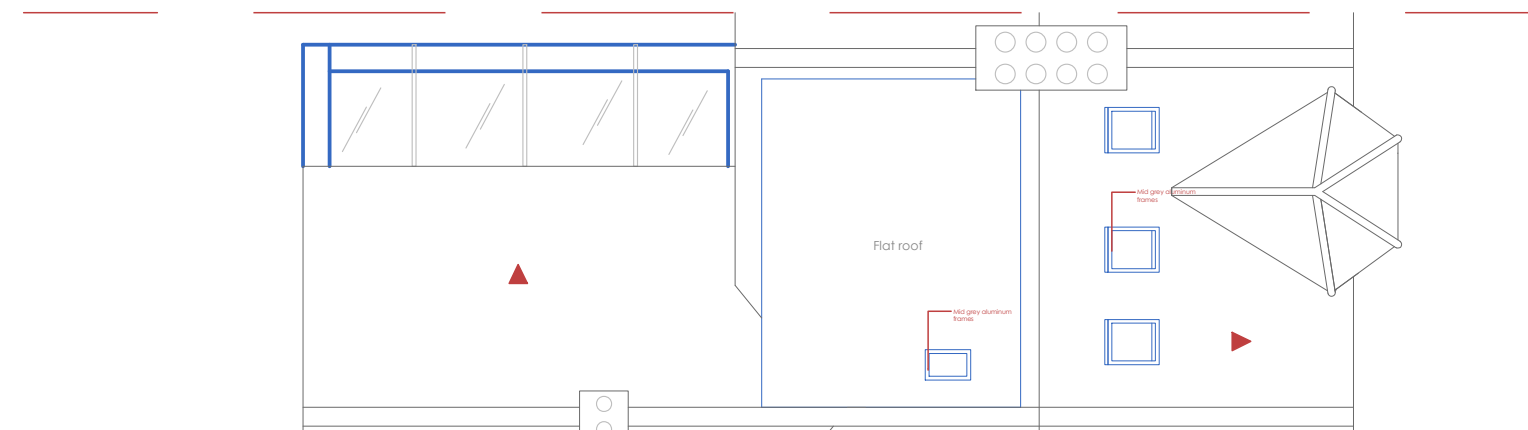


ROOF TOP VIEW

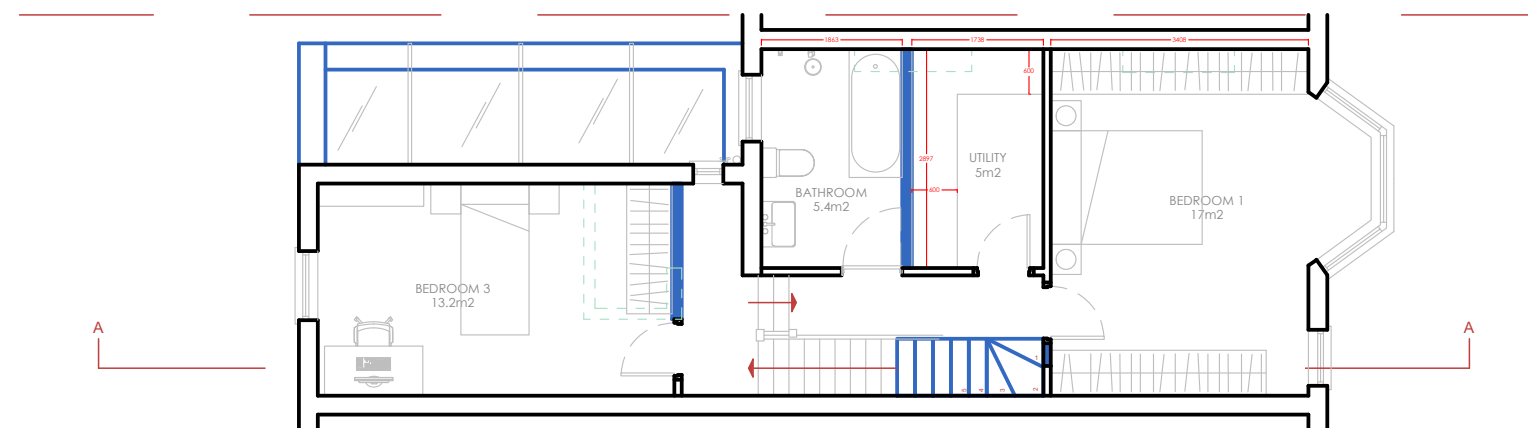


FIRST FLOOR




FRONT ELEVATION

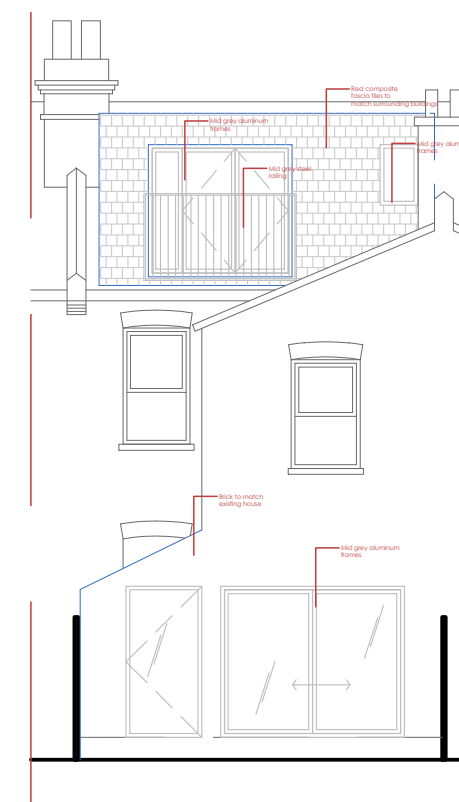


REAR ELEVATION

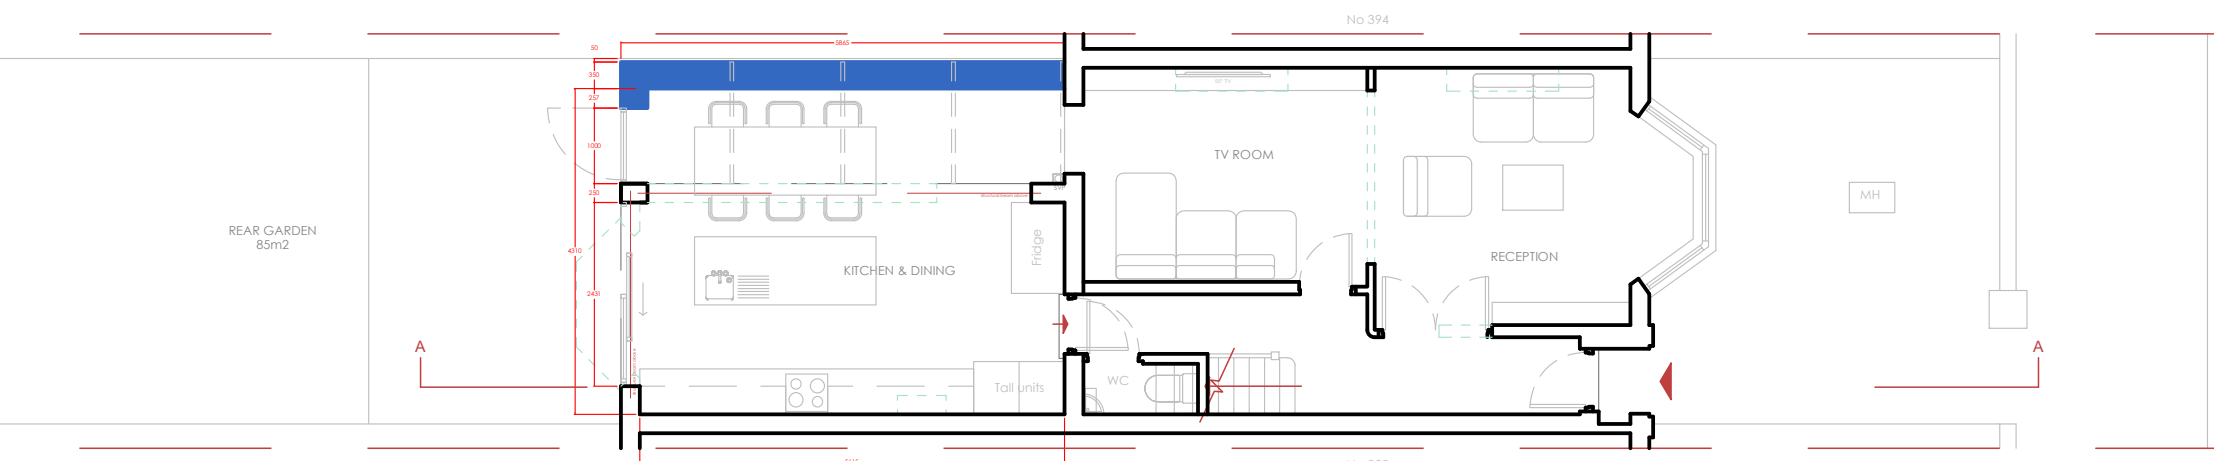

GROUND FLOOR

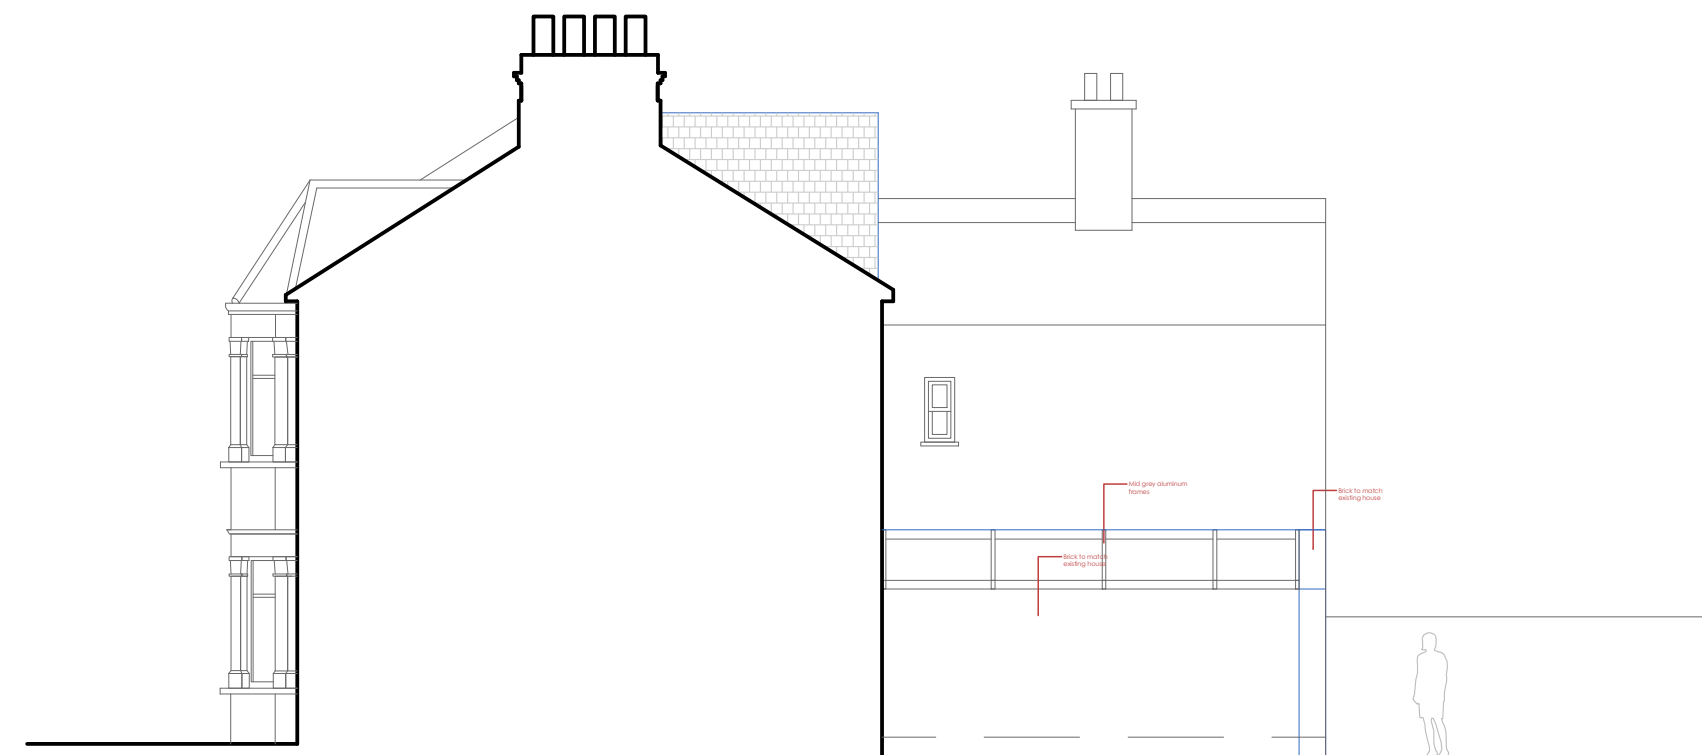

SIDE ELEVATION

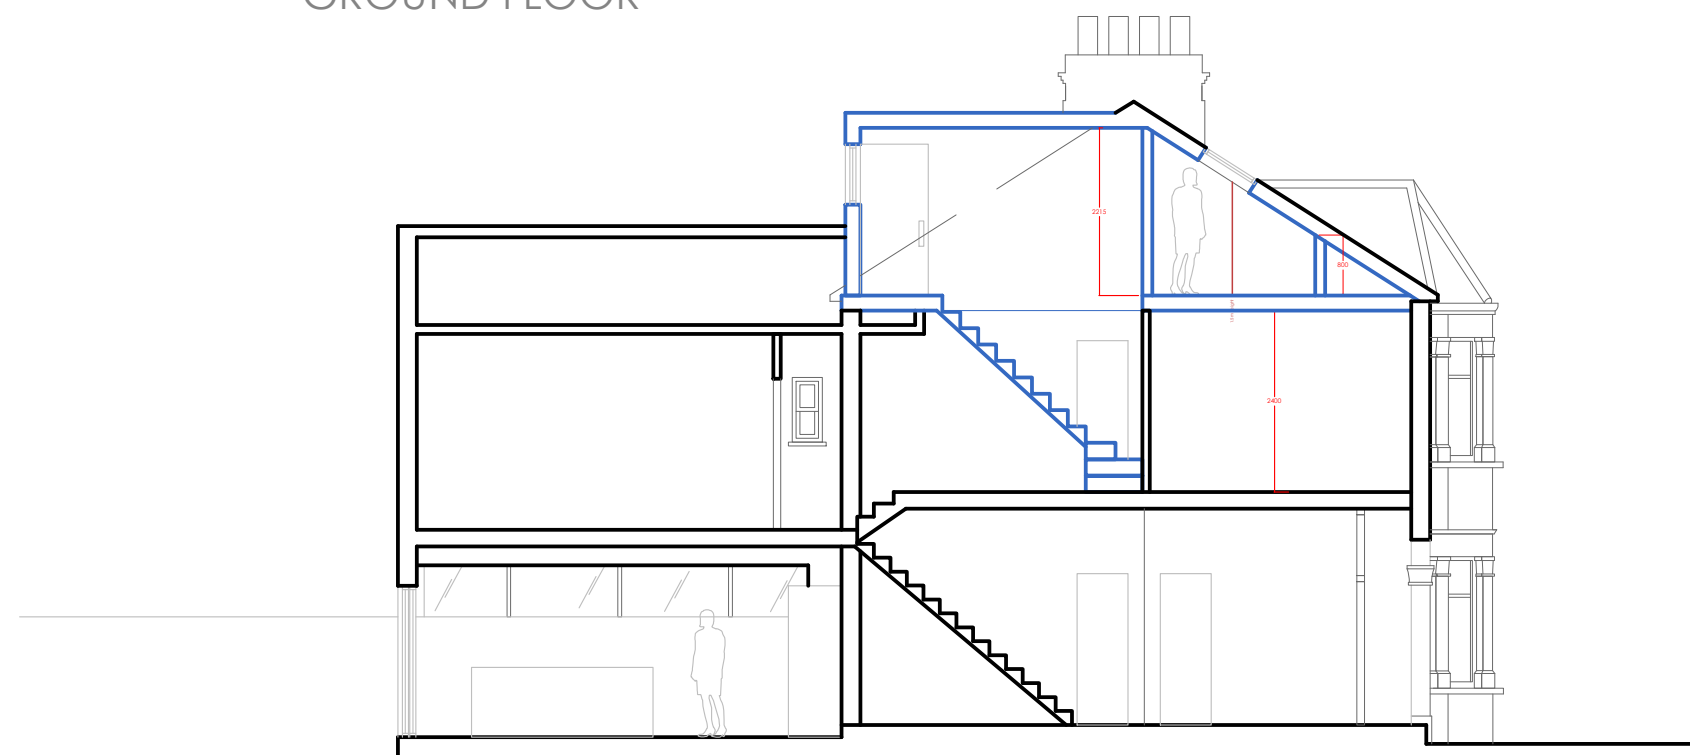

SECTION AA