




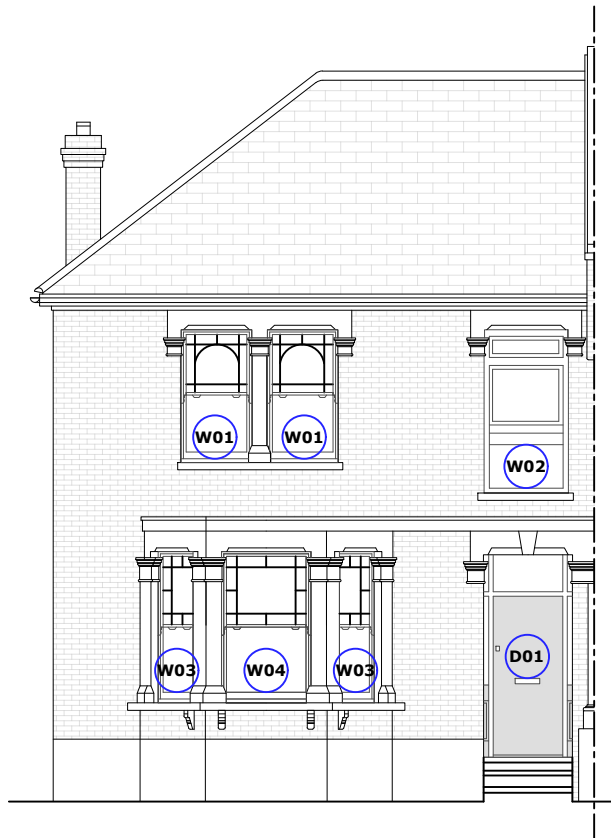

1 Existing North East Elevation
Scale:1:100 @ A3

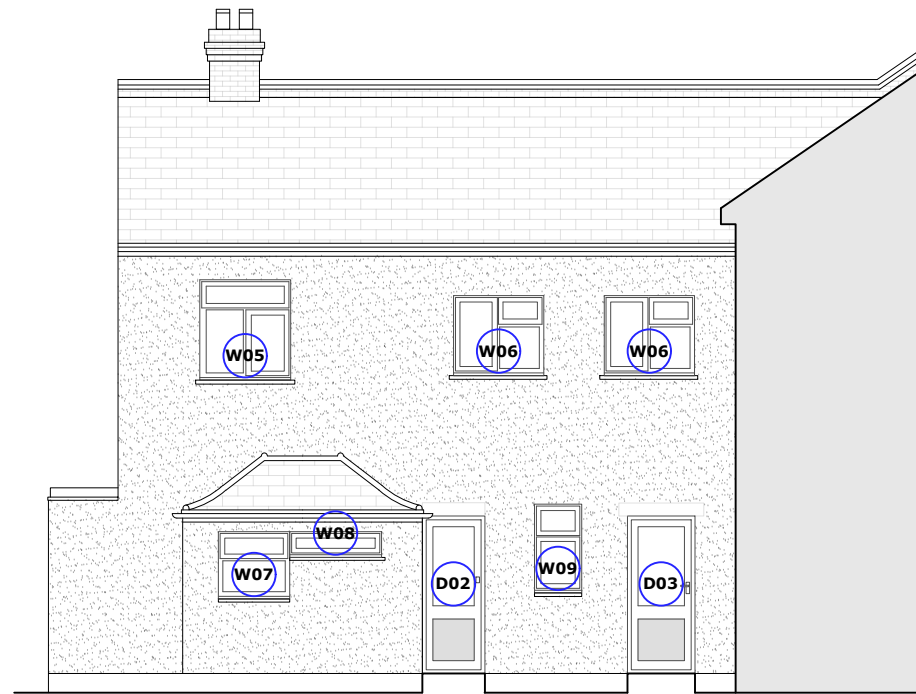


2 Existing South East Elevation
Scale:1:100 @ A3

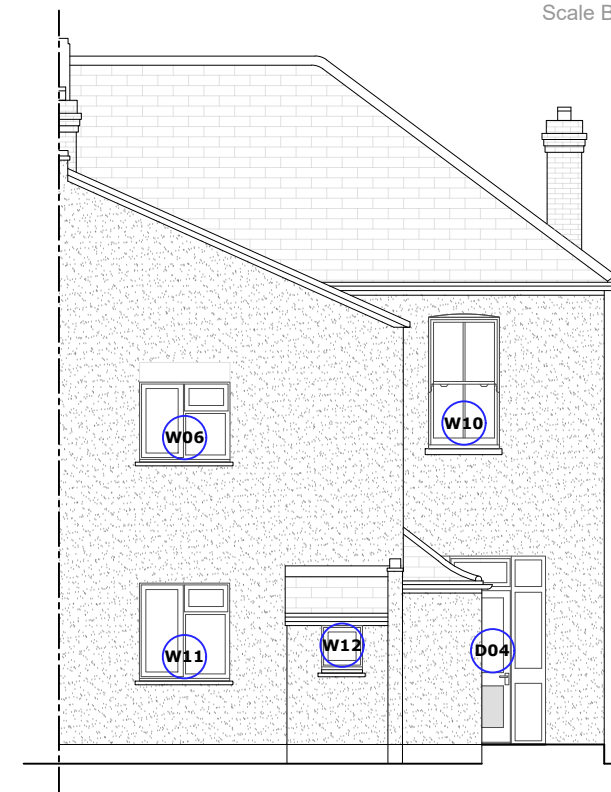


3 Existing South West Elevation
Scale:1:100 @ A3



4 Proposed North East Elevation
Scale:1:100 @ A3

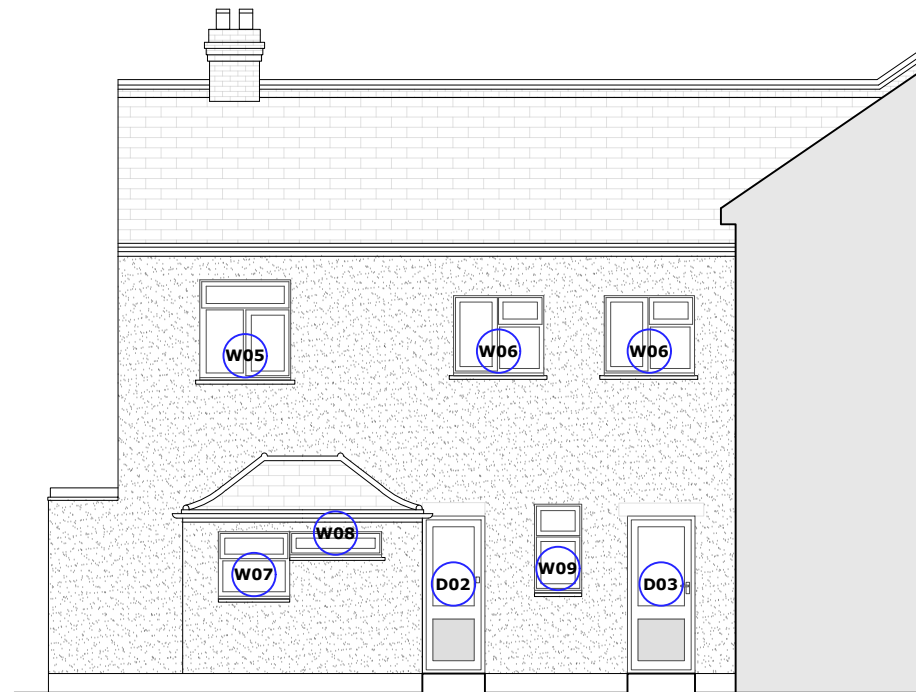

5 Proposed South East Elevation
Scale:1:100 @ A3

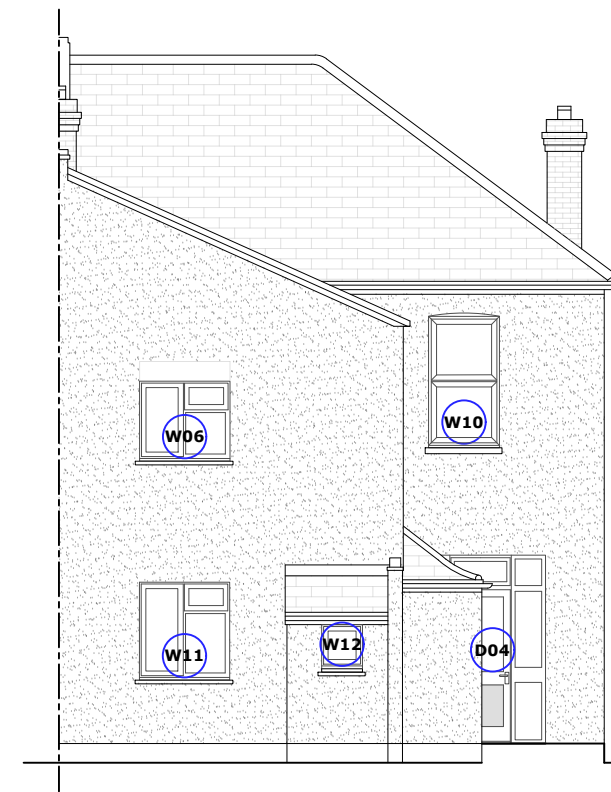

6 Proposed South West Elevation
Scale:1:100 @ A3

P2	Windows and Rear Doors added	TVS	DM	17.06.26
P1	Planning	TVS	DM	24.04.26
Rev	Description	By	QA	DD.MM.YY

© This drawing and any design hereon is the copyright of Potter Raper and must not be reproduced without their written consent. All drawings remain the property of Potter Raper. Figured dimension only to be taken from this drawing. All dimensions to be checked on site. Please inform Potter Raper immediately of any discrepancies before work proceeds.

Client	Wates / Clarion
Project Name	Capital Works 2026 / 27
Project Location	27 Bruce Grove, Haringey, London, N17 6RG
Sheet Name	Existing and Proposed Elevations
Project Status	Planning
Drawing Nr.	12235-PR-BG_27-ZZ-DR-A-PL201
Scale	1:100 @ A3
 POTTER RAPER Duncan House 1A Burnhill Road Beckenham Kent BR3 3LA Tel: 020 8658 3538	