



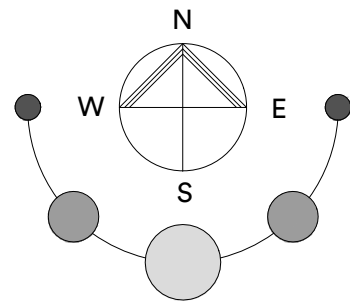


KEY

- Site boundary
- Application Area

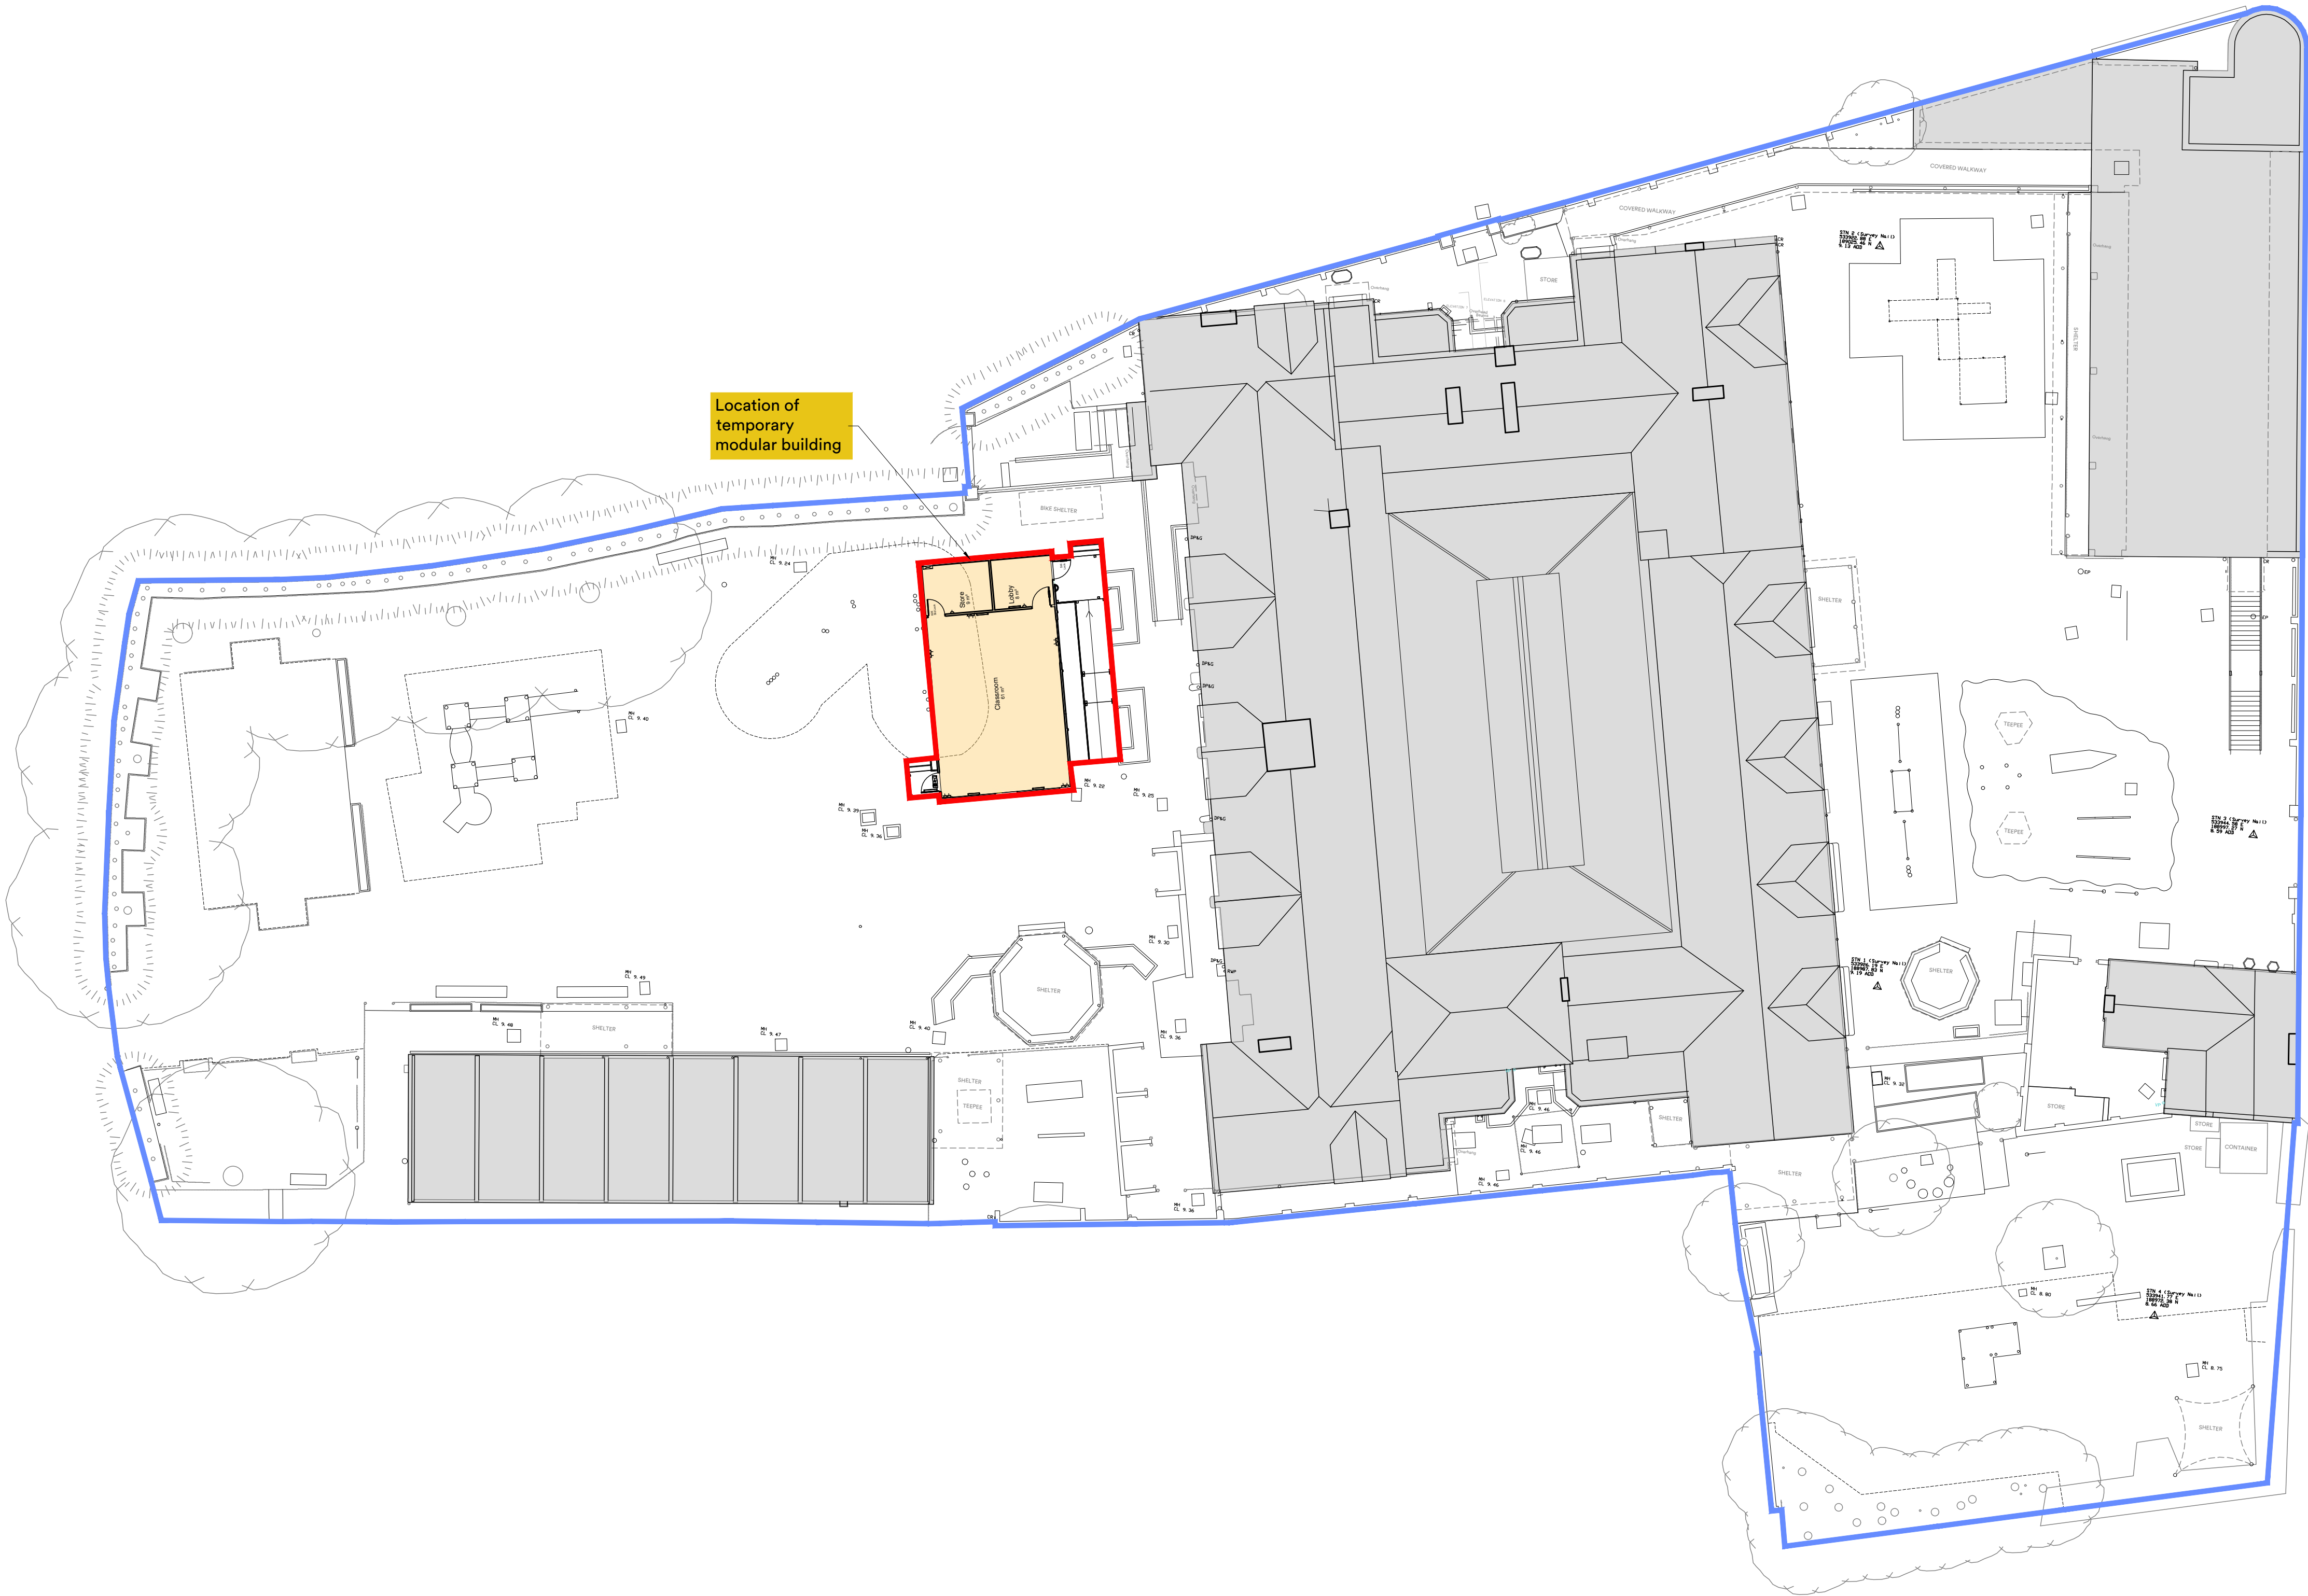

Site Plan
As Proposed

1:200

 

P01	Temp classroom planning application	30.06.2026	sd	bw
rev.	description	date	drawn	checked

client :

London Borough of Haringey

project :

Lot2b Earlsmead Primary School
Broad Ln, London N15 4PW

drawing title :

Site plan
Temporary classroom
As Proposed

FulkersBaileyRussell
London | Basingstoke | Brighton | Bristol | Cardiff | Kings Hill | Manchester
info@fulkers.co.uk // www.fulkers.co.uk // 020 3735 5792

proj no :	scale:
24.4724	1:200@A1

identifier :
4724-FBR-EP-00-DR-A-200

status:	rev no:
S4 (Planning)	P01