

Image is indicative of classroom unit  
As Proposed


NTS

Front Elevation A  
As Proposed

1:50

Side Elevation B  
As Proposed

1:50

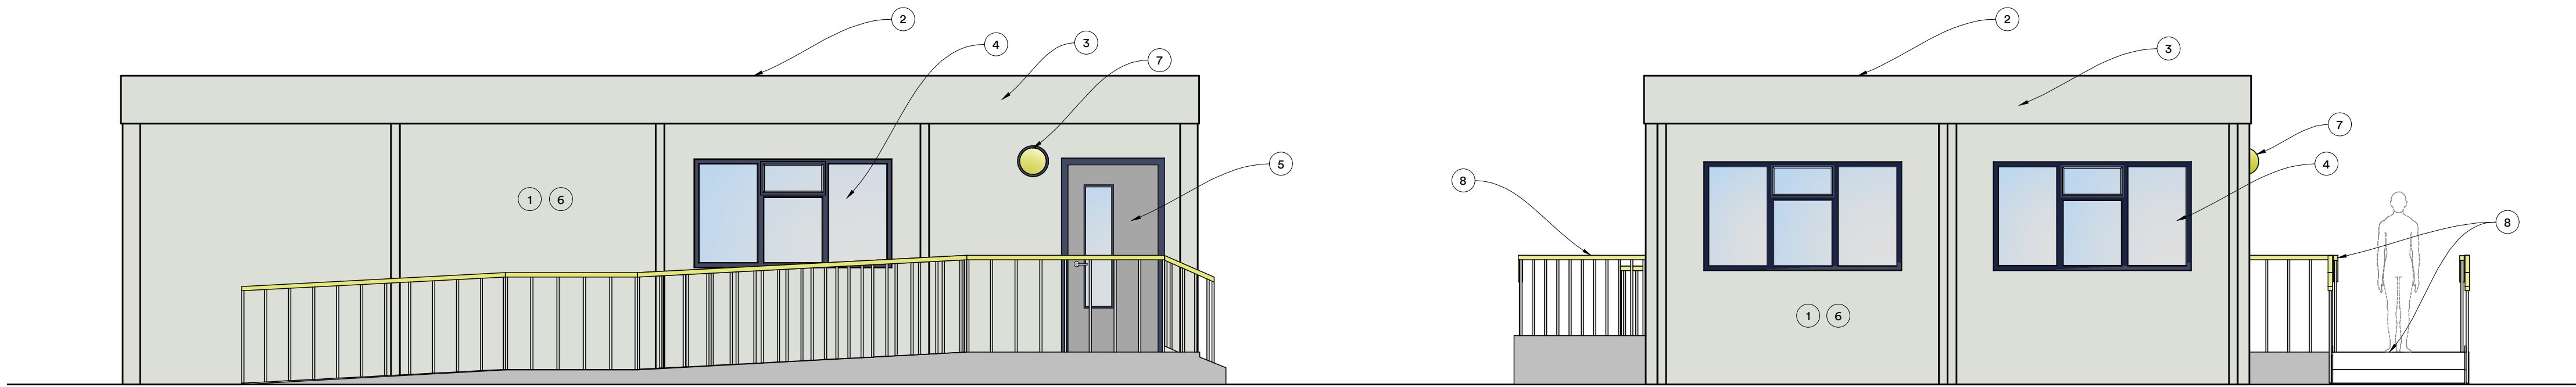

Rear Elevation C  
As Proposed

1:50

Side Elevation D  
As Proposed

1:50

#### KEY TO MATERIALS

- 1 The external walls: to comprise of prefabricated insulated modular wall panels with a factory-applied coated metal finish in a colour to match BS 10 C 31
- 2 Roof: flat modular roof construction finished with a factory-applied membrane or coated system in a colour to match BS 00 E 55 (white).
- 3 Fascias and Trims: All fascias, soffits, vertical trims, columns and skirt panels shall be factory-finished in a colour to match BS 10 C 31 "Honesty"
- 4 Windows: white UPVC double-glazed units, approximately 2250 mm x 1250 mm, incorporating opening lights, restrictors and locking mechanism
- 5 External doors: shall comprise insulated steel double doors with a factory-applied finish to match the external wall colour, incorporating vision panels, finger guards and secure locking systems.
- 6 The external colour scheme shall comprise walls, trims and columns finished in BS 10 C 31 "Honesty", with roof and selected fascia elements finished in BS 00 E 55 (white)
- 7 External lighting shall comprise wall-mounted bulkhead fittings with PIR controls located adjacent to entrance doors
- 8 Access to the building shall be provided via level or ramped access designed in accordance with Approved Document Part M, with gradients not exceeding 1:15

#### Note:

The Modular Unit is to be installed in accordance with the manufacturers recommendations.

The Main Contractor is to submit designs of the modular unit for sign off prior to delivery of modular building

P01 Temp classroom planning application 30.06.2026 sd bw

| rev. | description | date | drawn | checked |
|------|-------------|------|-------|---------|
|------|-------------|------|-------|---------|

client :

London Borough of Haringey

project :

Lot2b Earlsmead Primary School  
Broad Lane, London N15 4PW

drawing title :

Elevations  
As Proposed

**FulkersBaileyRussell**

London | Basingstoke | Brighton | Bristol | Cardiff | Kings Hill | Manchester

info@fulkers.co.uk // www.fulkers.co.uk // 020 3735 5792

|                             |                   |
|-----------------------------|-------------------|
| proj no :<br><b>24.4724</b> | scale:<br>1:50@A1 |
|-----------------------------|-------------------|

identifier :  
**4724-FBR-EP-ZZ-DR-A-202**

|                                       |                       |
|---------------------------------------|-----------------------|
| status:<br><b>S4 (Stage approval)</b> | rev no:<br><b>P01</b> |
|---------------------------------------|-----------------------|

Contextual Elevation- playground to block A  
As Proposed

1:100

1:50

0 1m 2m 3m 4m 5m

1:100

0 2m 4m 6m 8m 10m