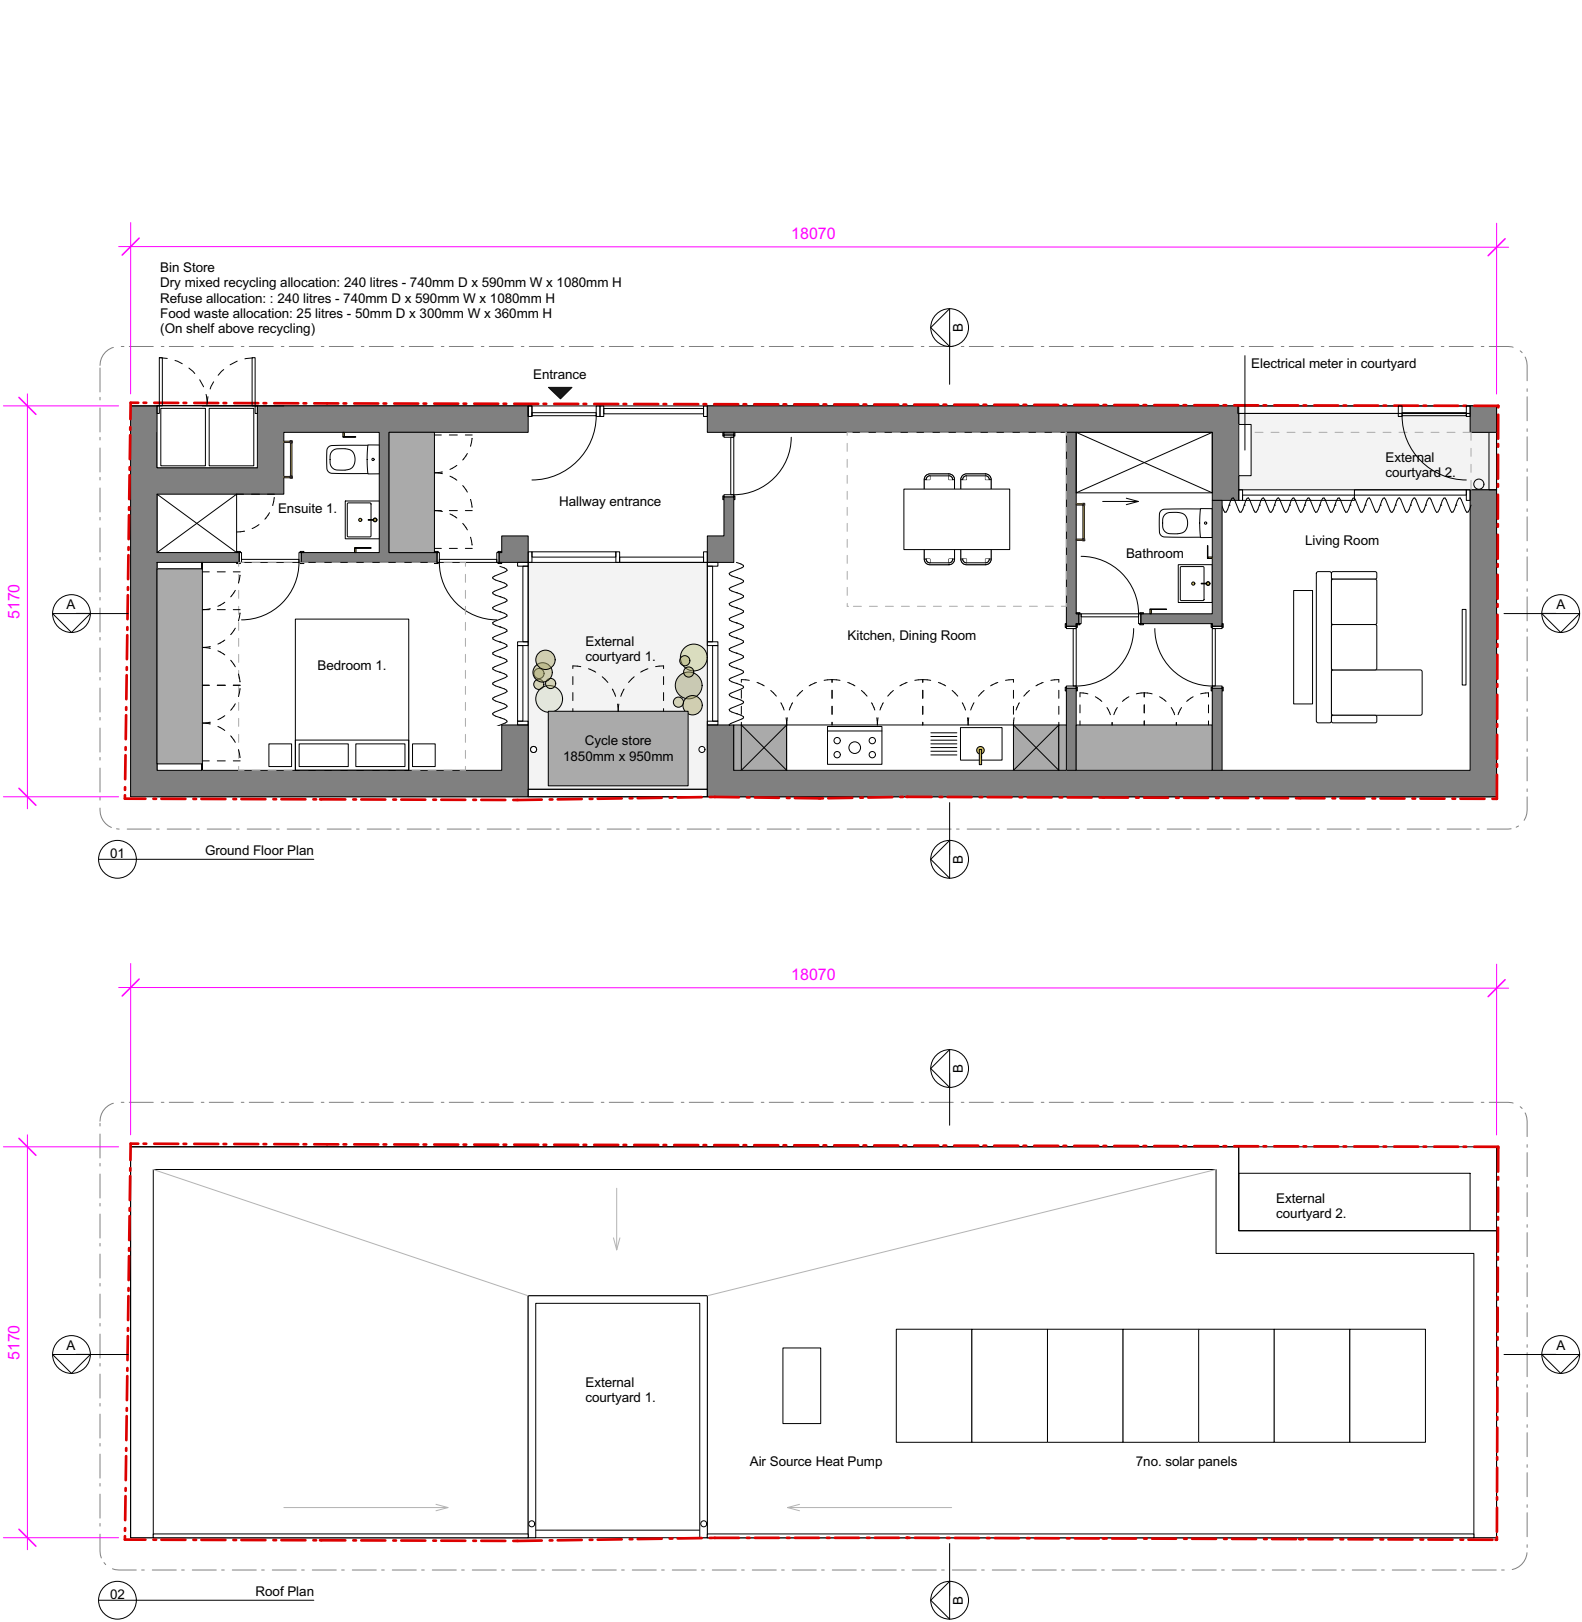


KEY:

Property boundary

Proposed structure

Proposed furniture

B	19.05.26	Issued for Planning	NR / TB
A	23.03.26	Issued for Planning	NR / TB
-	17.02.26	Issued for Planning	NR / TB

Rev	Issued	Status & Description	Drawn / Checked

*Notes:

All dimensions to be checked on site prior to construction or fabrication of any element. Any discrepancies between figure dimensions reported to Architect for clarification prior to commencing work.

This drawing is to be read in conjunction with all consultants information.

Elements of services are indicated for coordination purposes. For full services layouts refer to Services Engineer's drawings and specification.

Elements of stucture are indicated for coordination purposes. For full structural layouts refer to Structural Engineer's drawings and specification.

(C) Trevor Brown Architect Ltd. All rights decsribed in chapter IV of the Copyright Designs and Patents Act 1988 have been asserted.

tba

Job
220 Avondale

Address
Land at the rear of Avondale,109 Truro Road, London. N22 8DP

Status
Planning

Drawing title
Proposed Ground Floor & Roof Plans

Scale
1:100 @A3

Drawing number
220_1001

Revision
B