




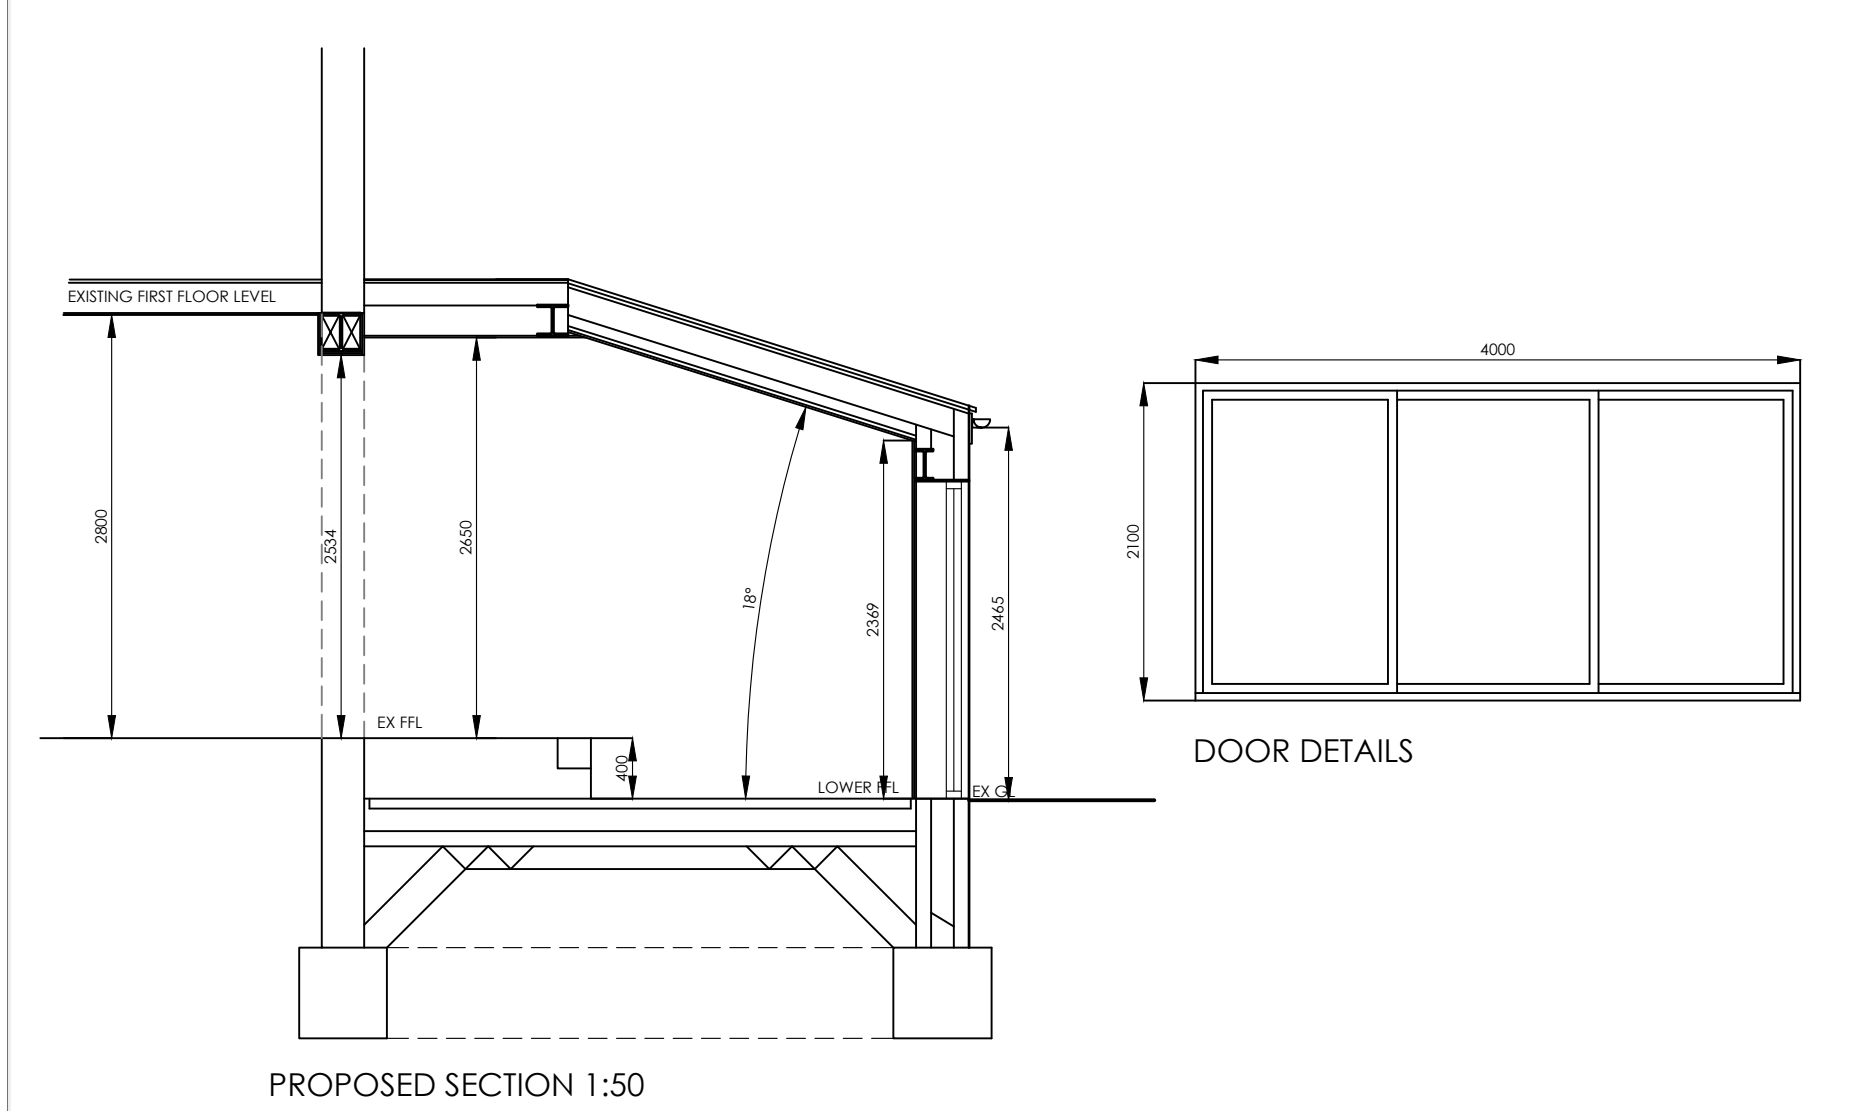

PROPOSED SECTION 1:50

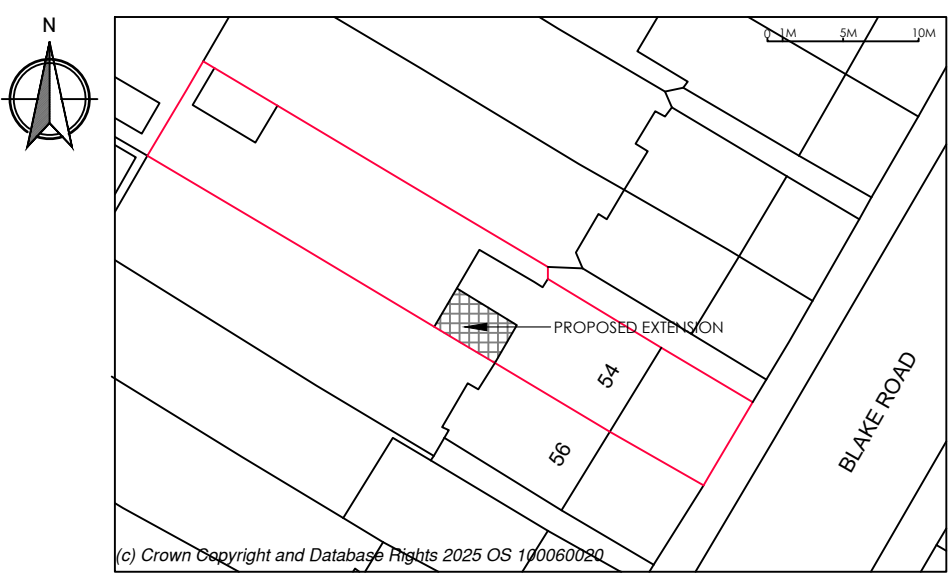


BLOCK PLAN 1:500

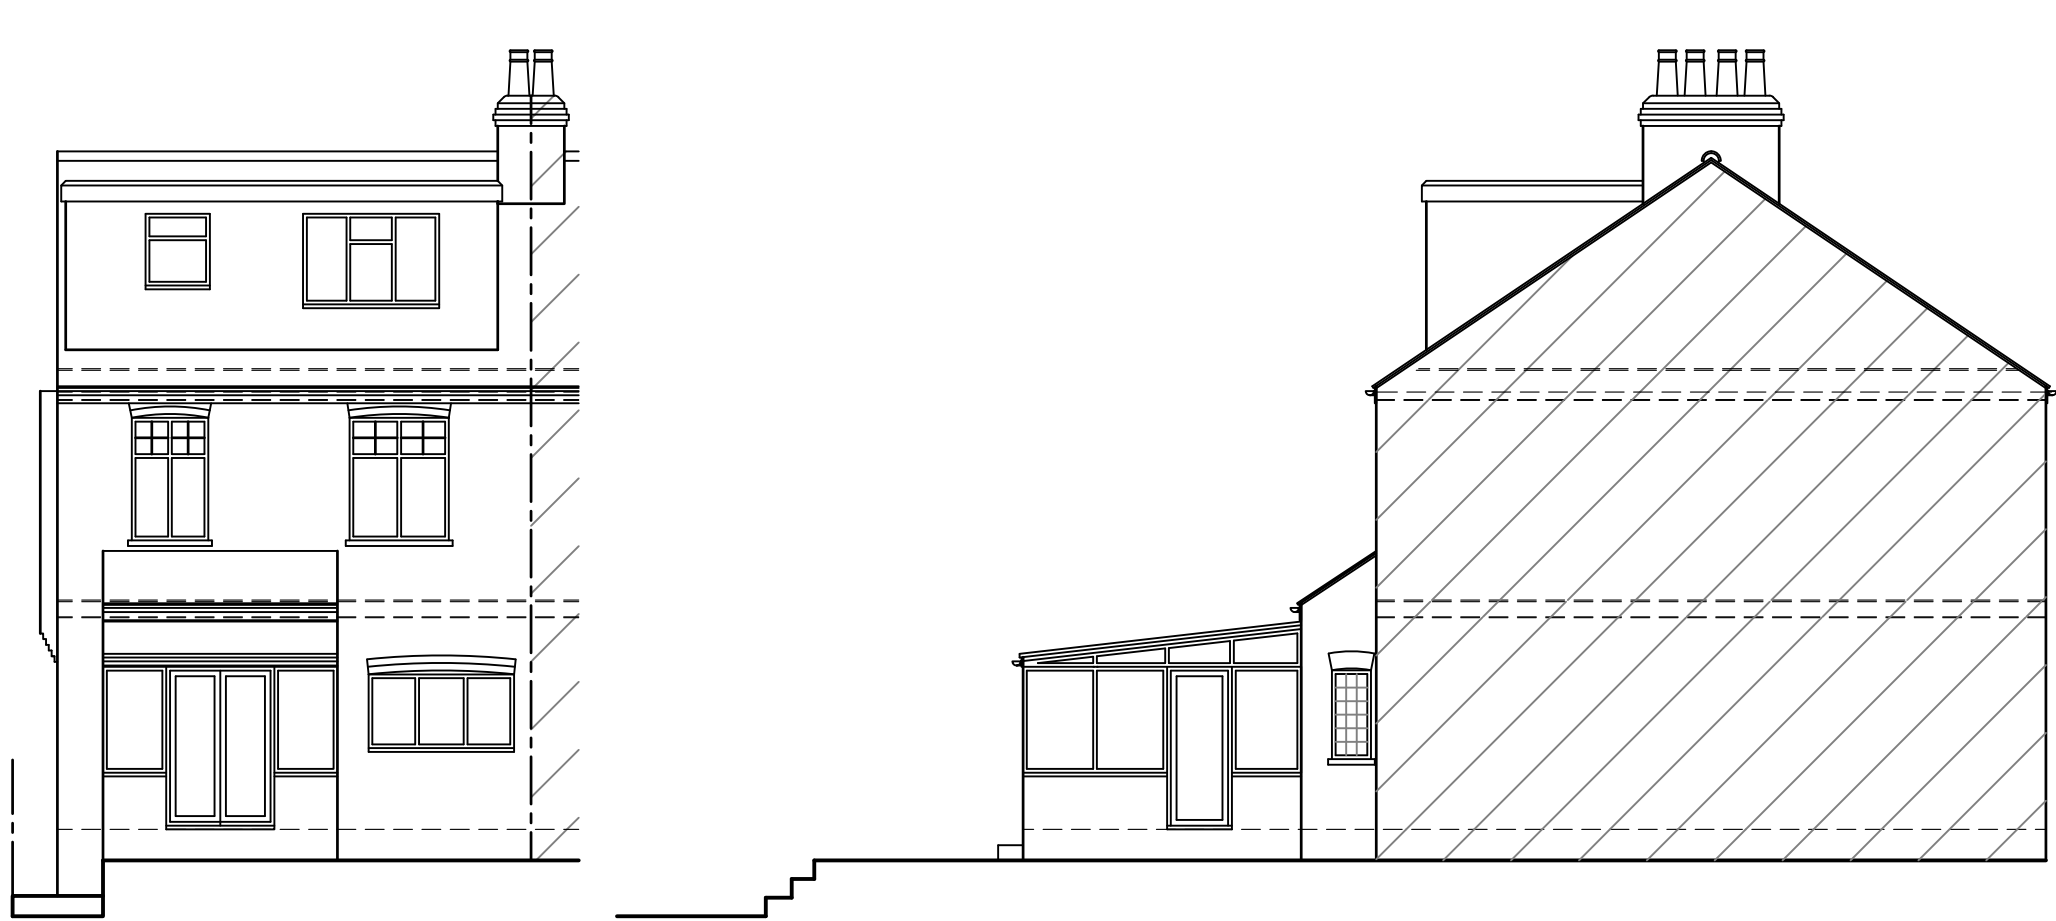


EXISTING REAR ELEVATION 1:100


EXISTING SIDE ELEVATION 1:100

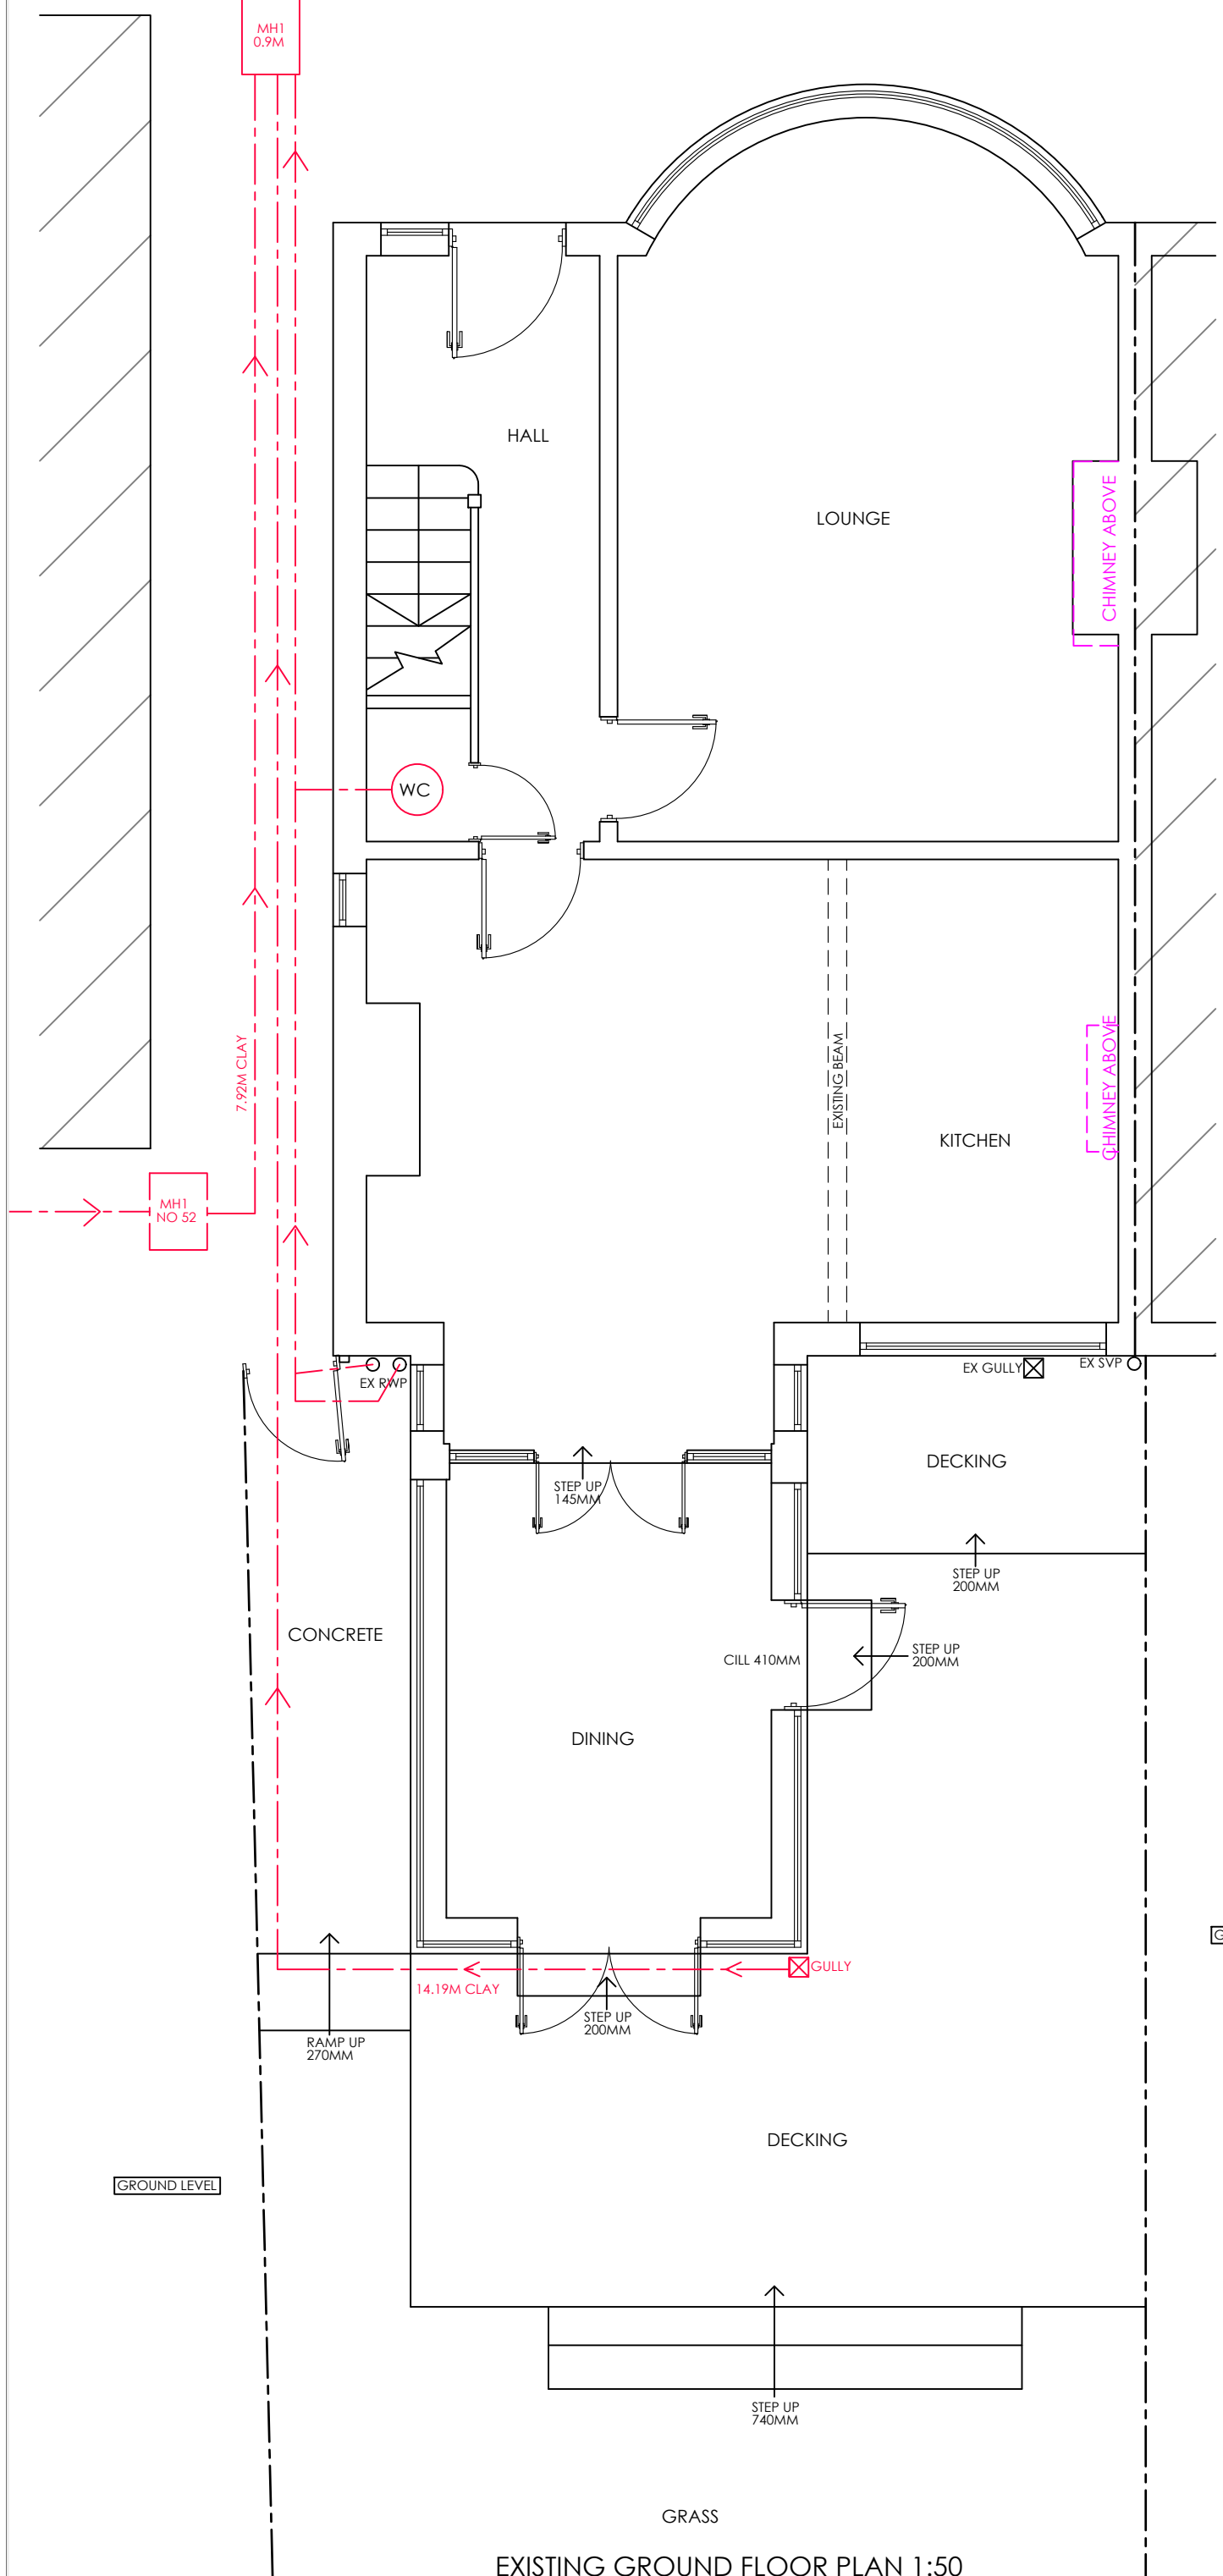

EXISTING GROUND FLOOR PLAN 1:50

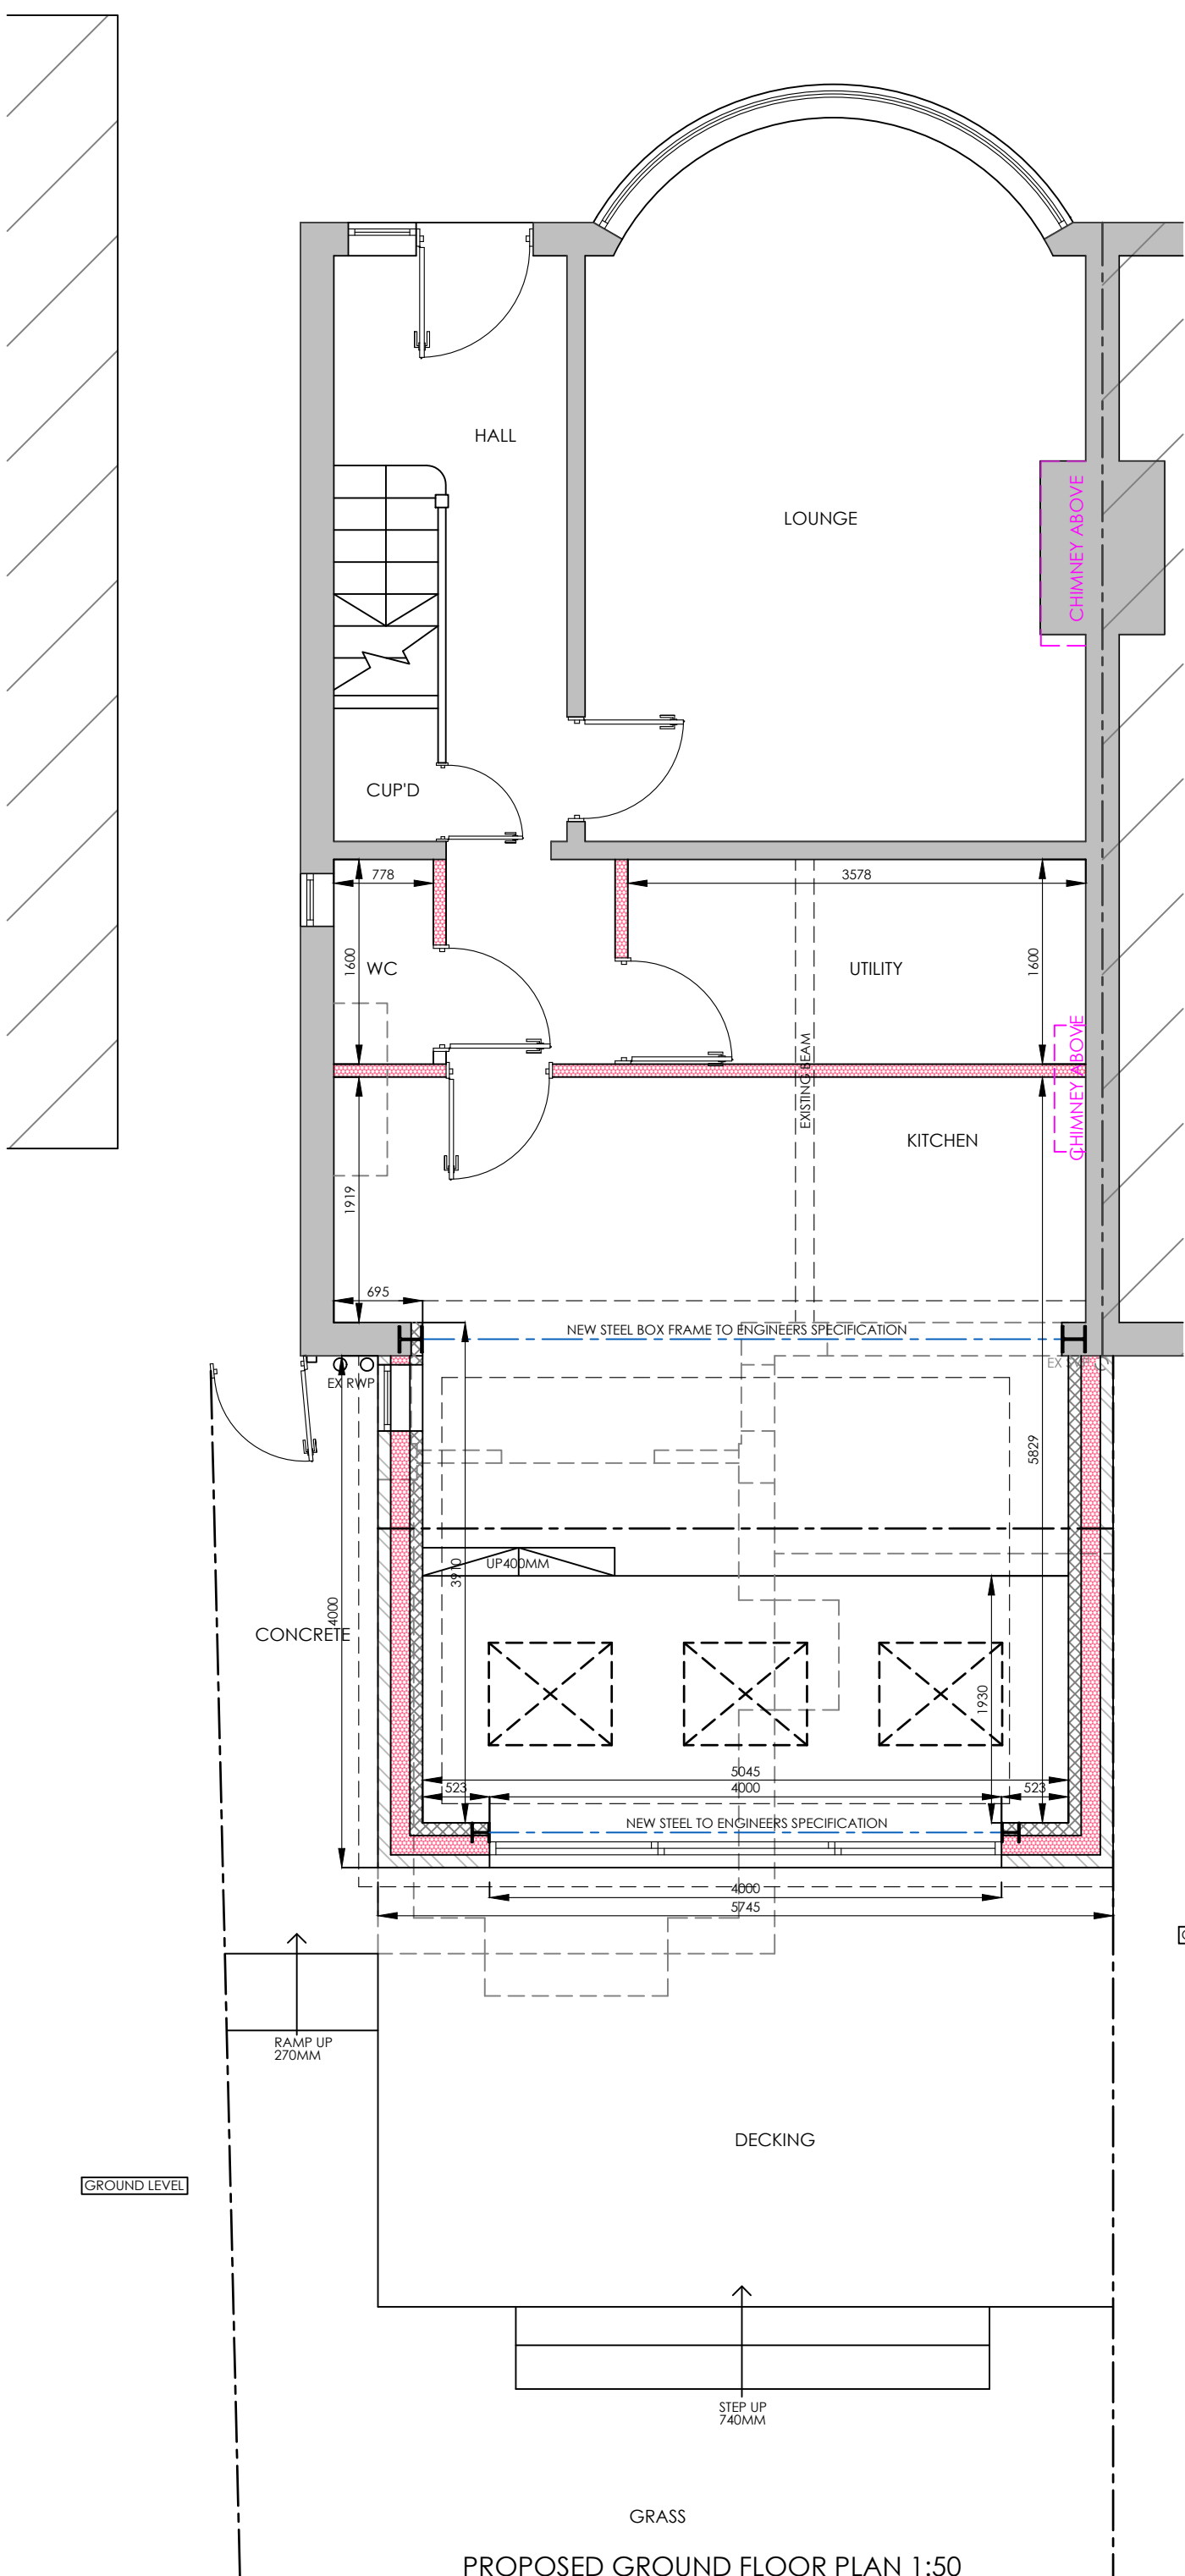


PROPOSED GROUND FLOOR PLAN 1:50

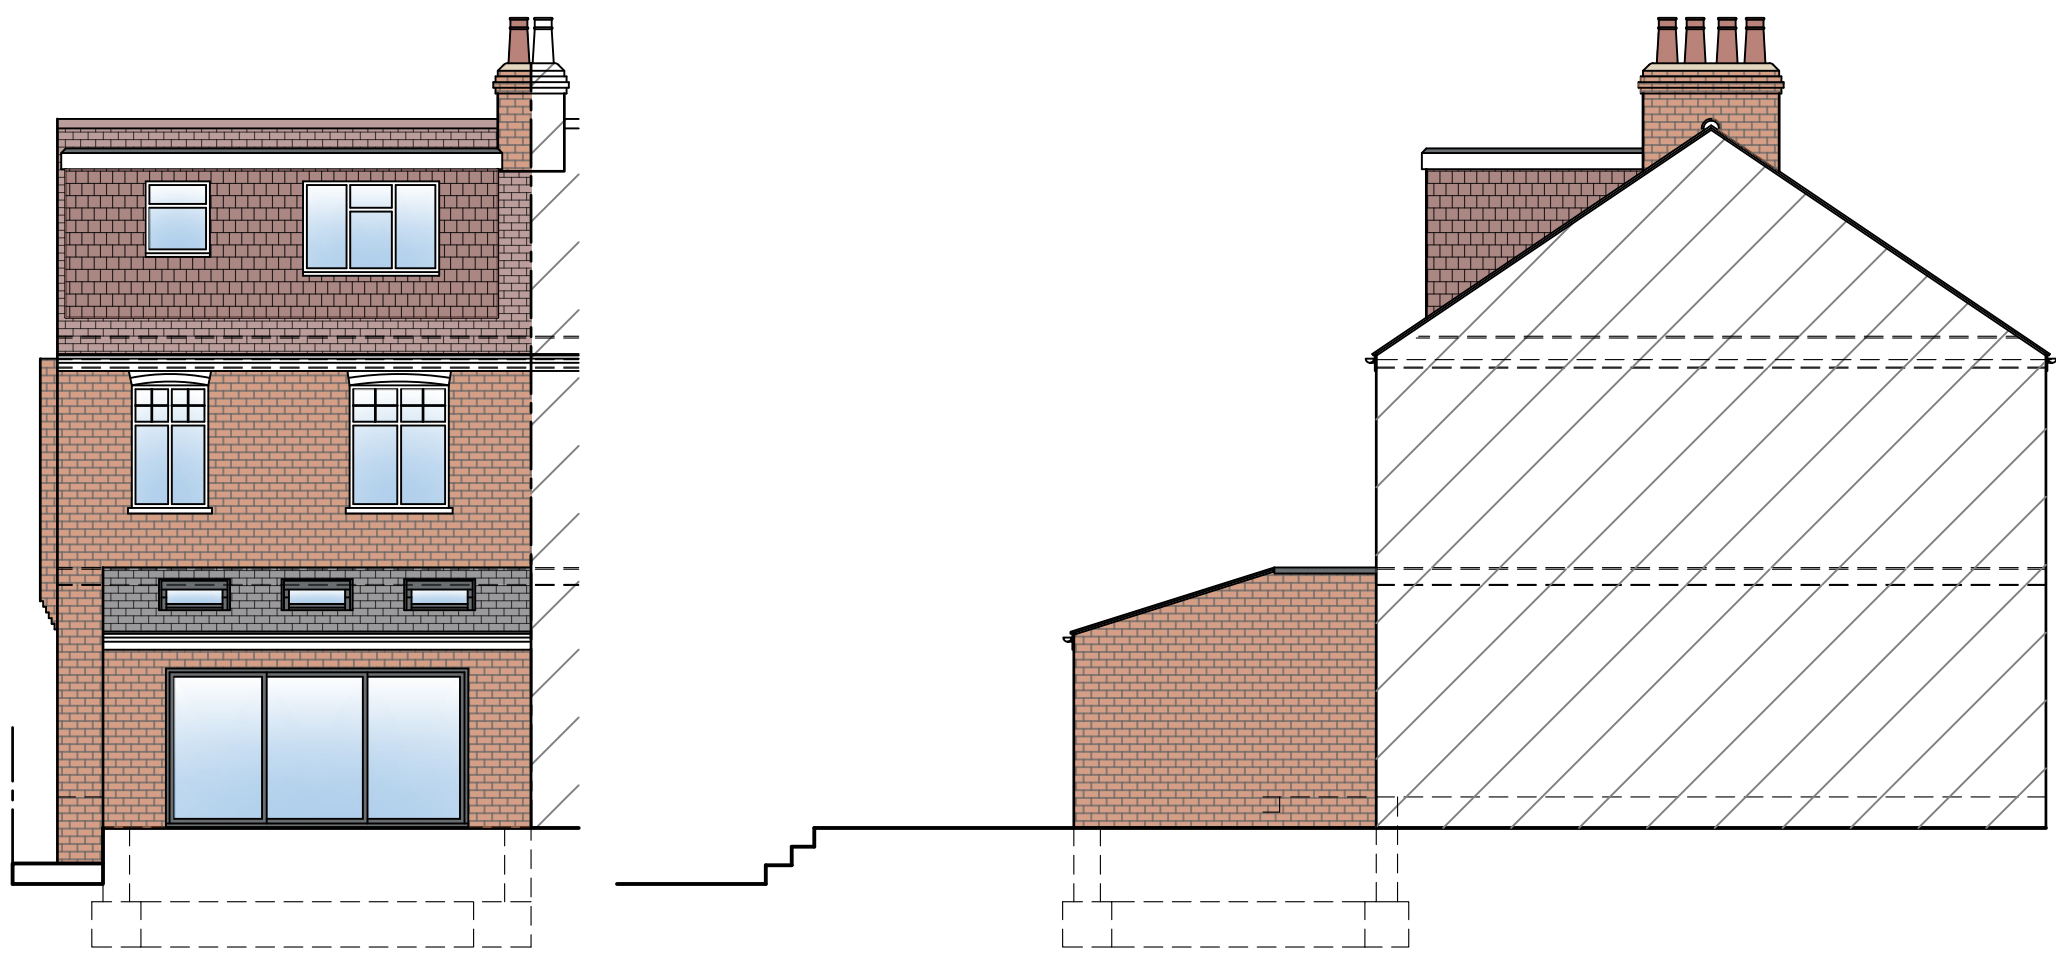


PROPOSED REAR ELEVATION 1:100

PROPOSED SIDE ELEVATION 1:100

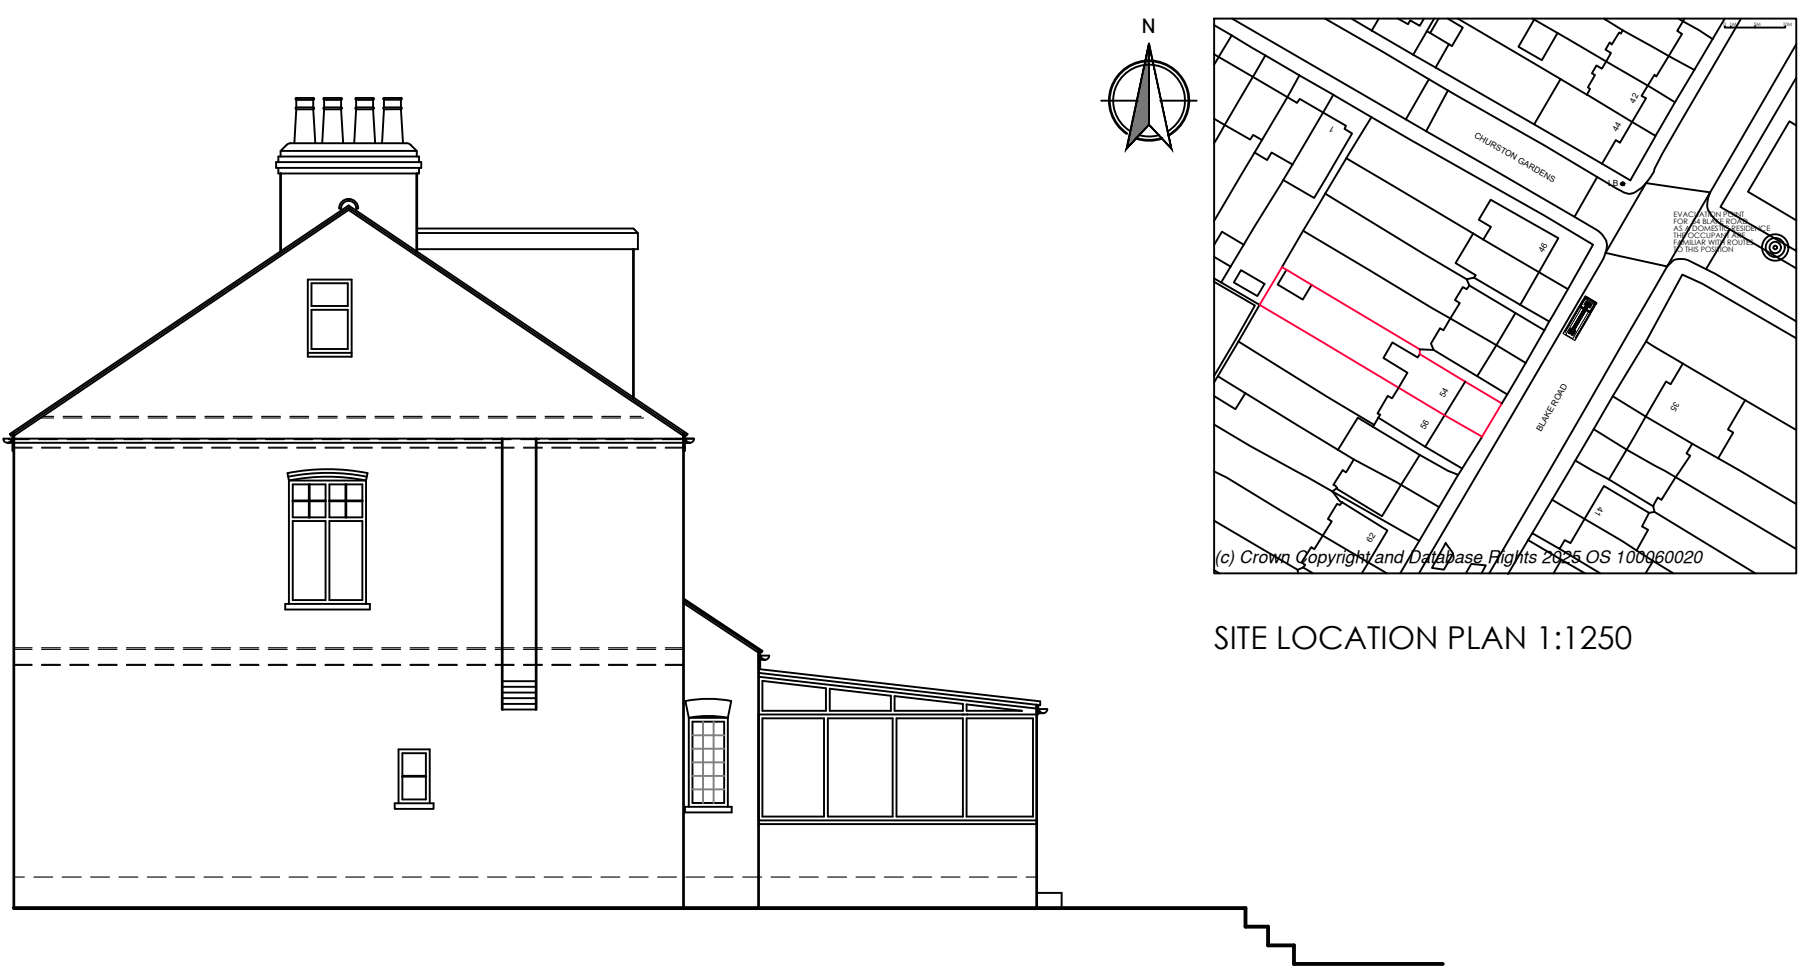

SITE LOCATION PLAN 1:1250

EXISTING SIDE ELEVATION 1:100

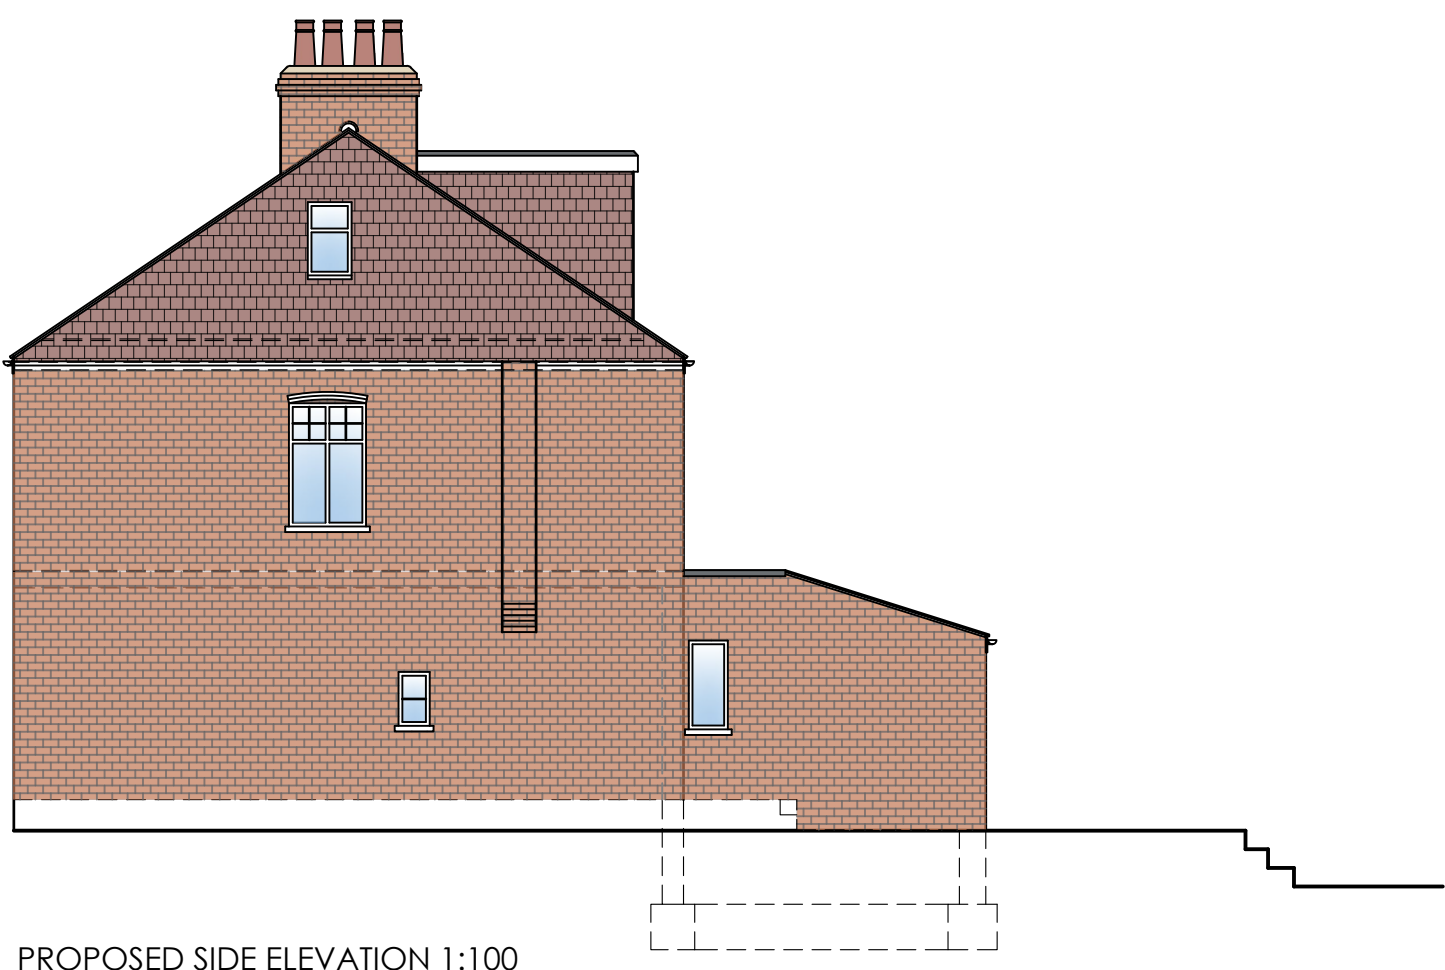

PROPOSED SIDE ELEVATION 1:100

1M2M3M4M5M6M7M8M9M10M

1M2M3M4M5M

plusrooms

HOME EXTENSIONS

- KITCHEN EXTENSIONS
- LOFT CONVERSIONS
- REFURBISHMENTS

REV DATE	DETAIL	P/C/DRN
27/02/26	MEASURED SURVEY DRAWN	P/CRP
A 19/03/26	WINDOW ADDED TO SIDE ELEVATIONS	P/CP
B 25/03/26	PLANNING SUBMISSION	P/CP
C 12/04/26	PLANNING REVISIONS	P/CP

DRAWING :
EXISTING AND PROPOSED FLOOR PLANS AND ELEVATIONS

DATE :	PROJECT :
FEB 26	PROPOSED SINGLE STOREY REAR EXTENSION

SCALE @ A1:	CLIENT :
1:50	MRS O'SHEA

DRAWING No.	CLIENT ADDRESS :
P26-14.1	54 BLAKE ROAD LONDON N11 2AH

KITCHEN EXTENSIONS

LOFT CONVERSIONS

REFURBISHMENTS

PLUS ROOMS Alexander House, 7, Oaklands Gate, Northwood, HA4 3AA | T: 0800 917 7127
The Room is a trading name of plusrooms.com Ltd. | Company Registration No. 7646726
Registered Office: Elwood House, 42 Lynton Road, Barnet, Herts, EN4 3BT | Directors: James and Robert Bennett