




Existing first floor plan

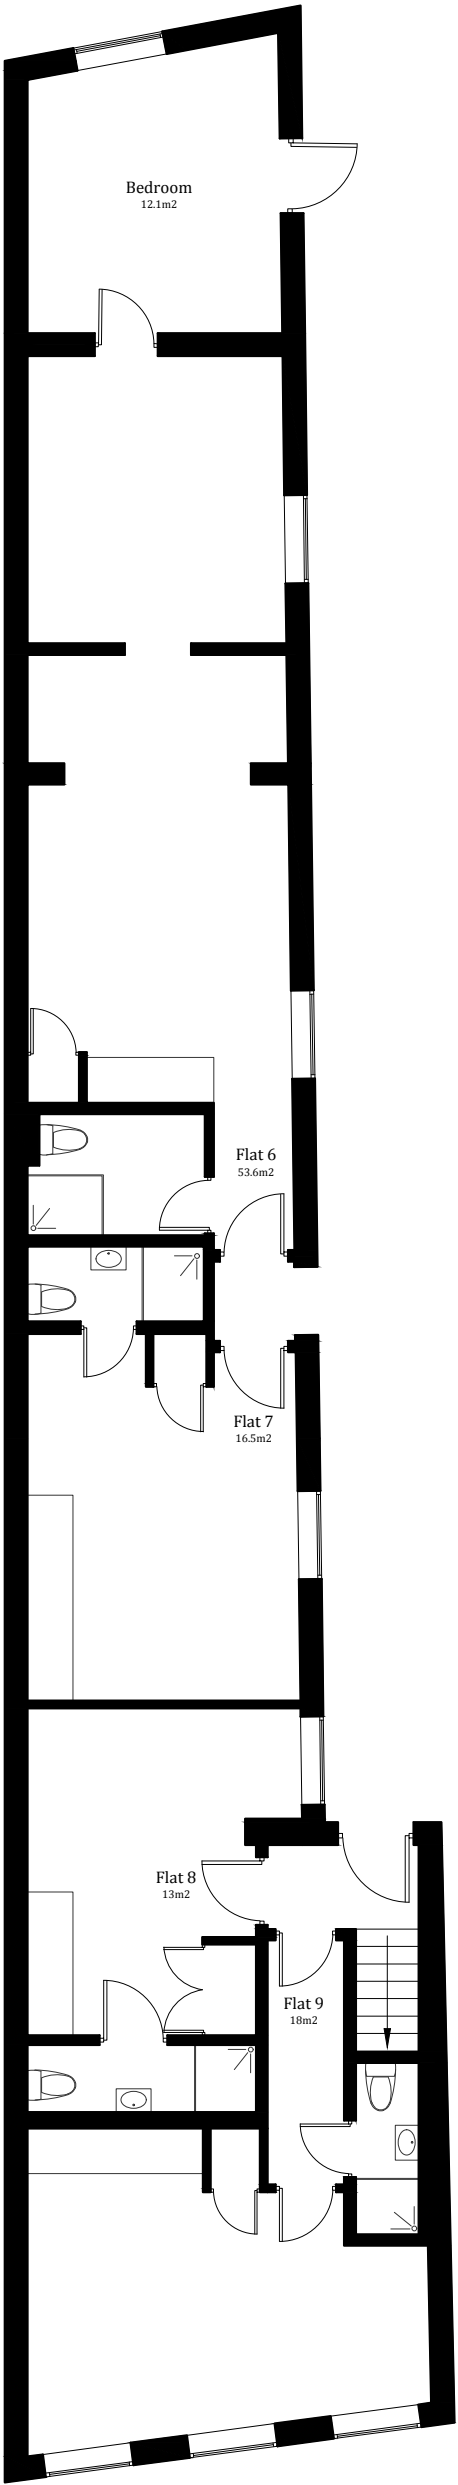

Existing second floor plan

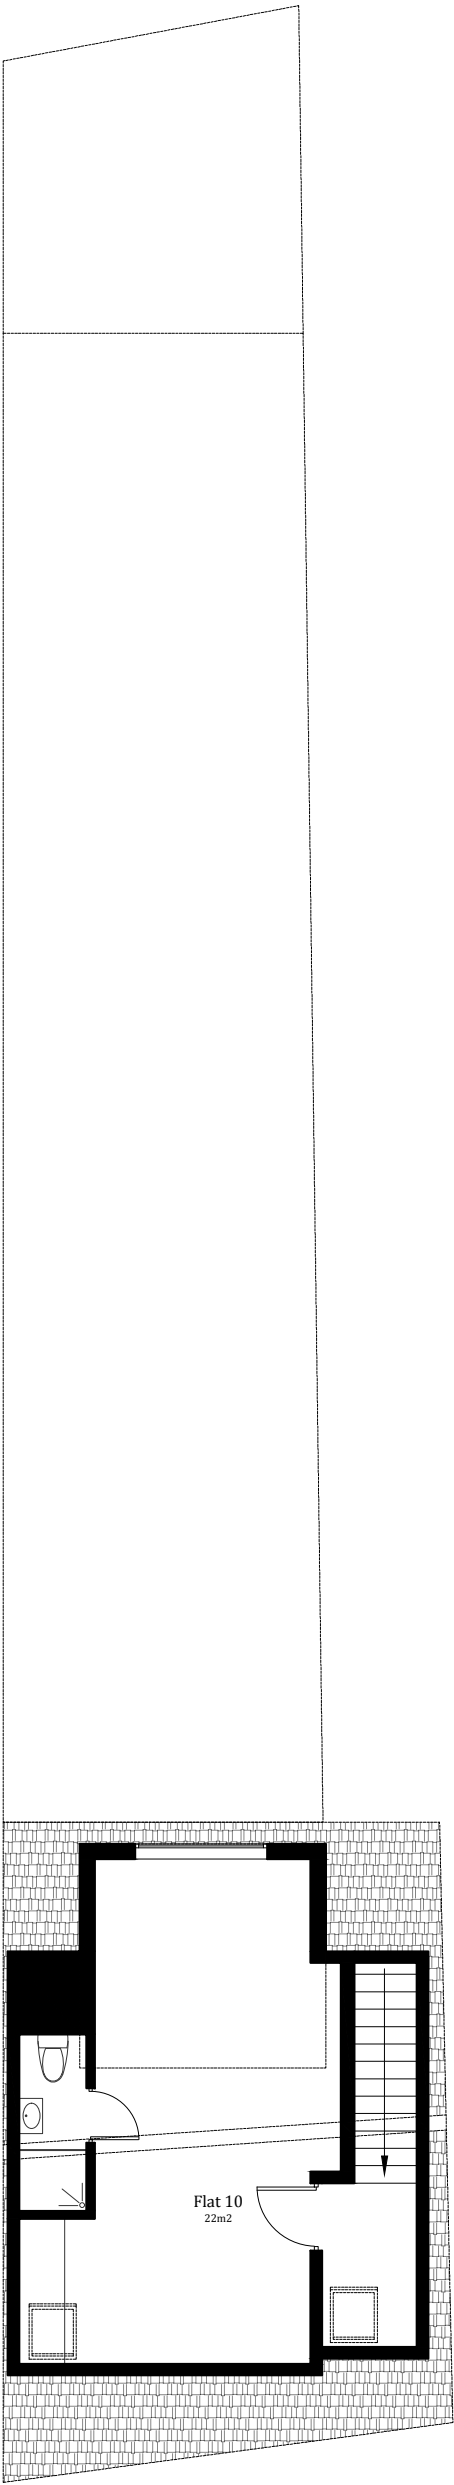

Existing loft floor plan

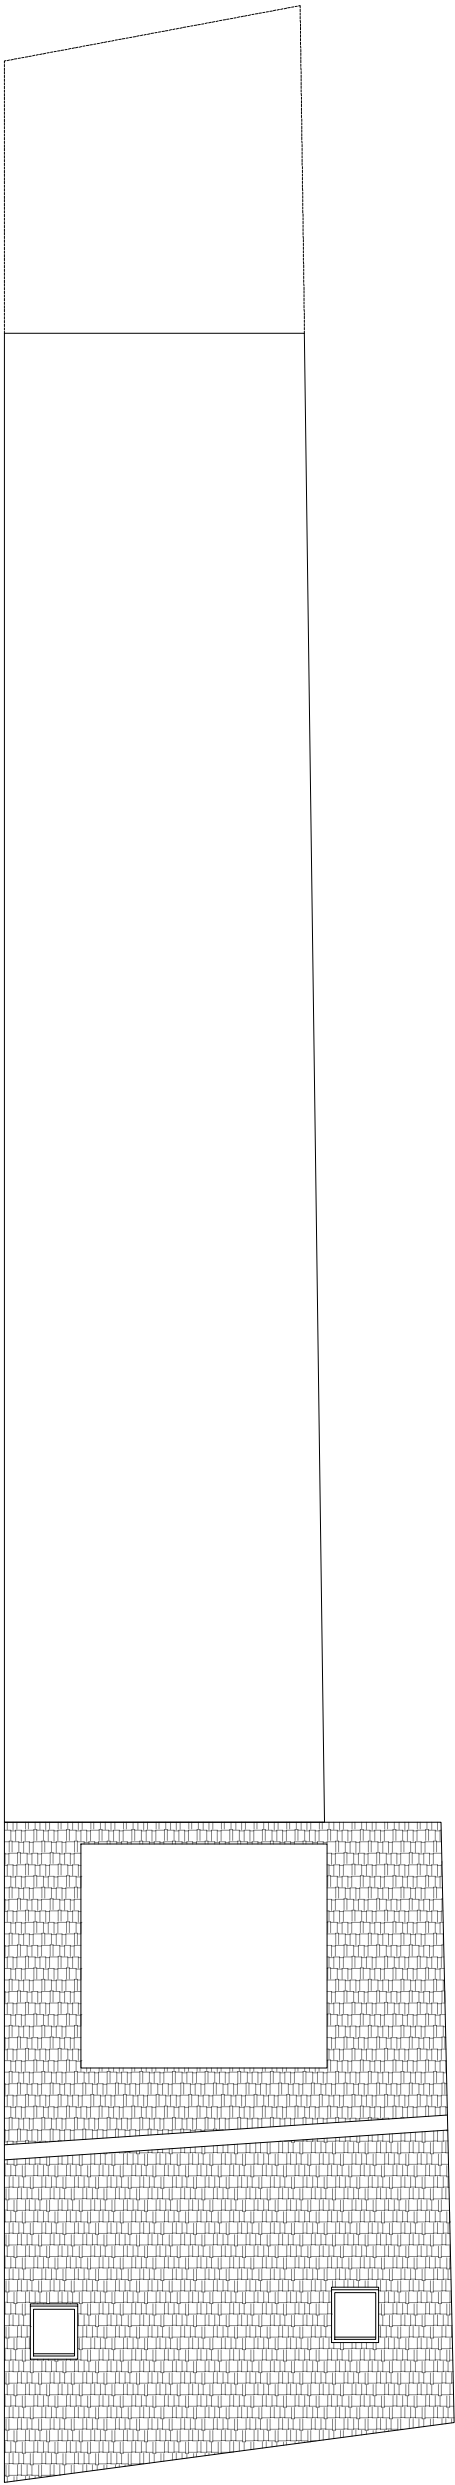

Existing roof plan

	Contact: Email: Tel:	Ms. Aygul Boyraz info@aygulboyraz.com +44 737 930 0802	Sheet Title	Existing floor plans	Reference Number	171A2_PL01B	Notes: This drawing is not to be copied, altered or changed without permission. While this drawing can be used as a base drawing for construction purposes, it is VERY IMPORTANT that all dimensions are checked carefully and on site before any work commences or any materials are ordered. This drawing can be used as part of a planning application, although the planning officer may ask for more specific information about some aspects of the design. The drawing intends to illustrate the general arrangement of the project proposals. As it stands this drawing does not include all of the detail necessary for a full plans building regulations application. Aygul Boyraz Architecture & Interior Design LTD. is only in charge of the drawing process and we hold no responsibility in the construction phase.
	Project Title		Scale	1:100 @ A3	Date	06/07/2026	
	10A The Broadway, London, N22 6DS		Scale 1:100 @ A3				