




BLOCK PLAN Scale 1:1250

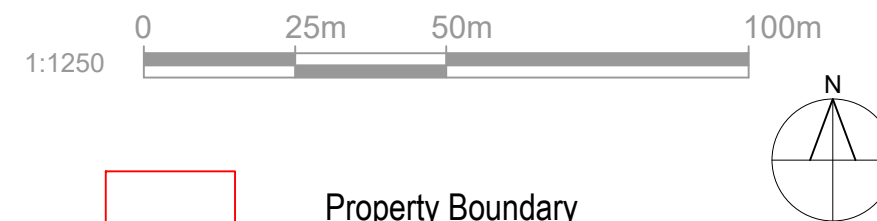

Property Boundary

Property Boundary Area = 387 m2
Internal GIA = 476 m2

Notes.
Contractors must verify all dimensions at the site before comencing any work.
No construction work before Building Control approval and structural engineer confirmation.
Any discrepancies to be reported to Gridline.
All drawings are to be read in conjunction with all relevant drawings and specifications.

Project No.S

REV	DATE	DESCRIPTION

PROJECT TITLE

30-34 Elm Park Ave, London N15 6AU

DATE

May 2026

DRAWING TITLE

Proposed -OS Map & Location Plan

DRAWING No.

PR-L001

SCALE @ A3

1:100



ELM PARK AVENUE



WELLINGTON AVENUE

36

41


Proposed Area = 15.3 m²

Proposed Area = 2.1 m²

 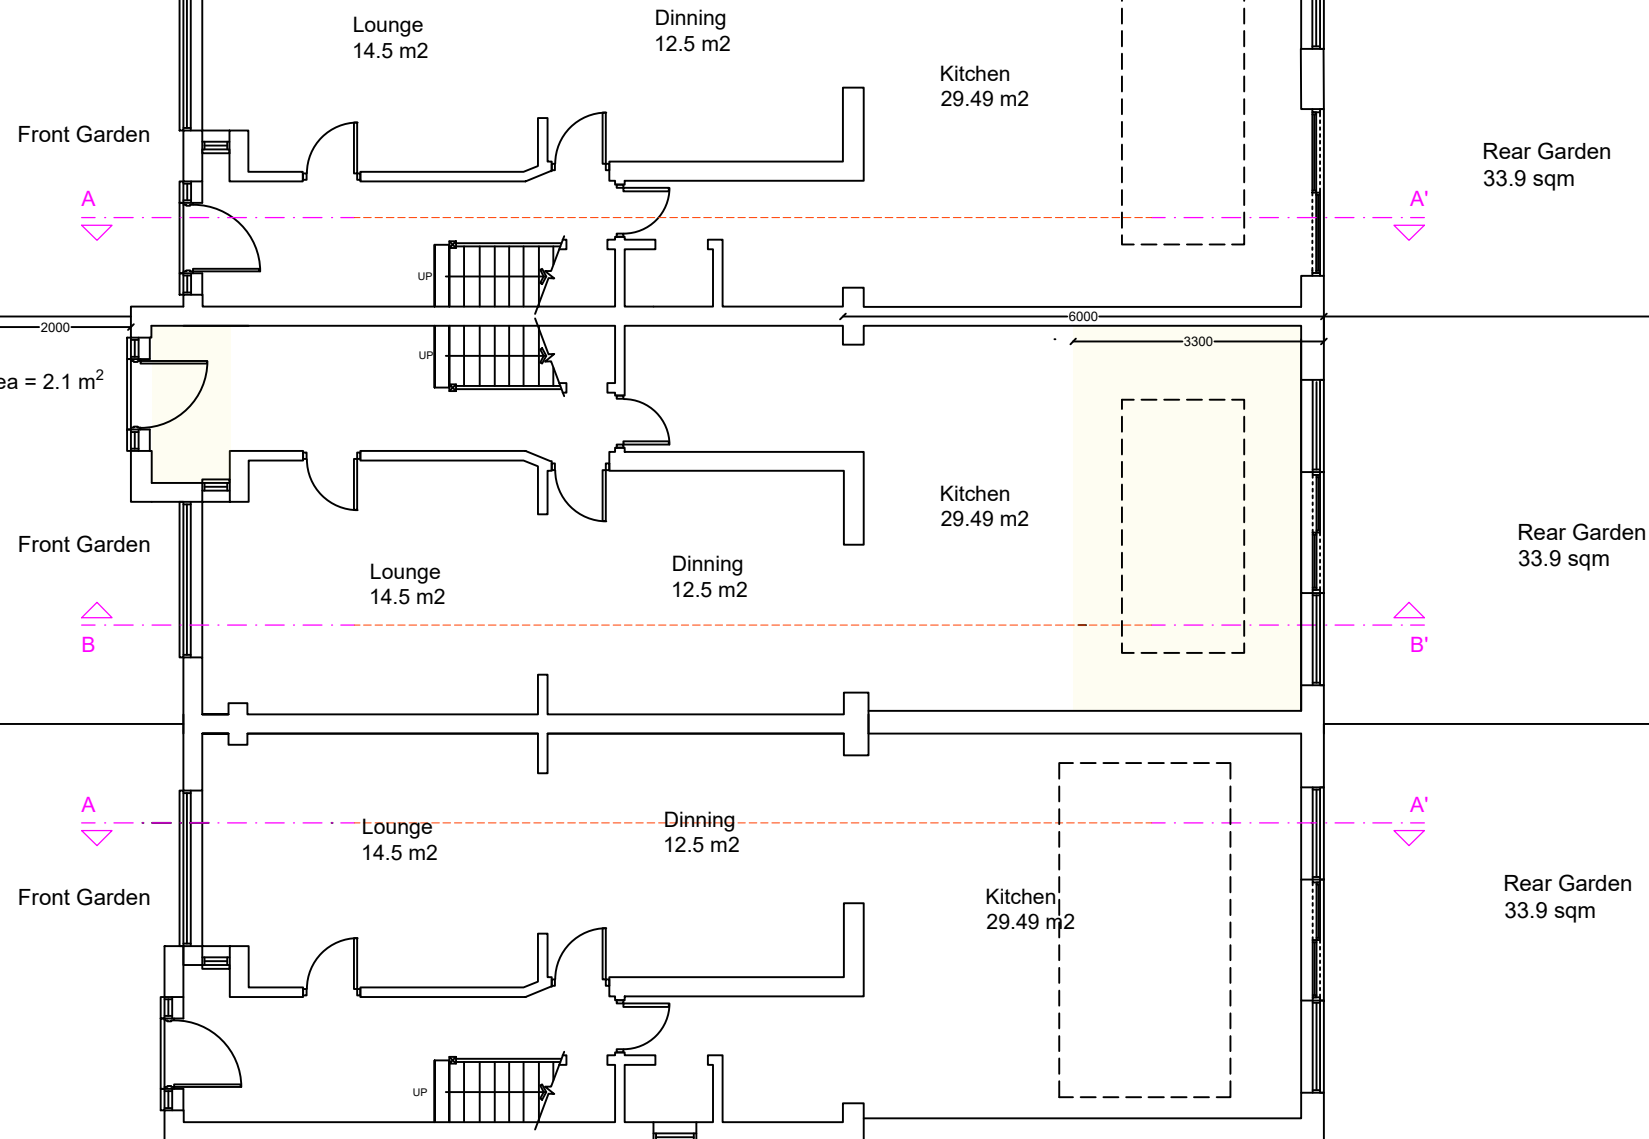

Notes.
Contractors must verify all dimensions at the site before commencing any work.
No construction work before Building Control approval and structural engineer confirmation.
Any discrepancies to be reported to Gridline.
All drawings are to be read in conjunction with all relevant drawings and specifications.

Project No.S		
REV	DATE	DESCRIPTION

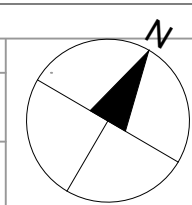

PROJECT TITLE
30-34 Elm Park Ave, London N15 6AU
DATE
May 2026


DRAWING TITLE
Proposed - Ground Floor Plan
DRAWING No.
PR-P001
SCALE @ A3
1:100



ELM PARK AVENUE


36

Proposed Area = 11.46 m²

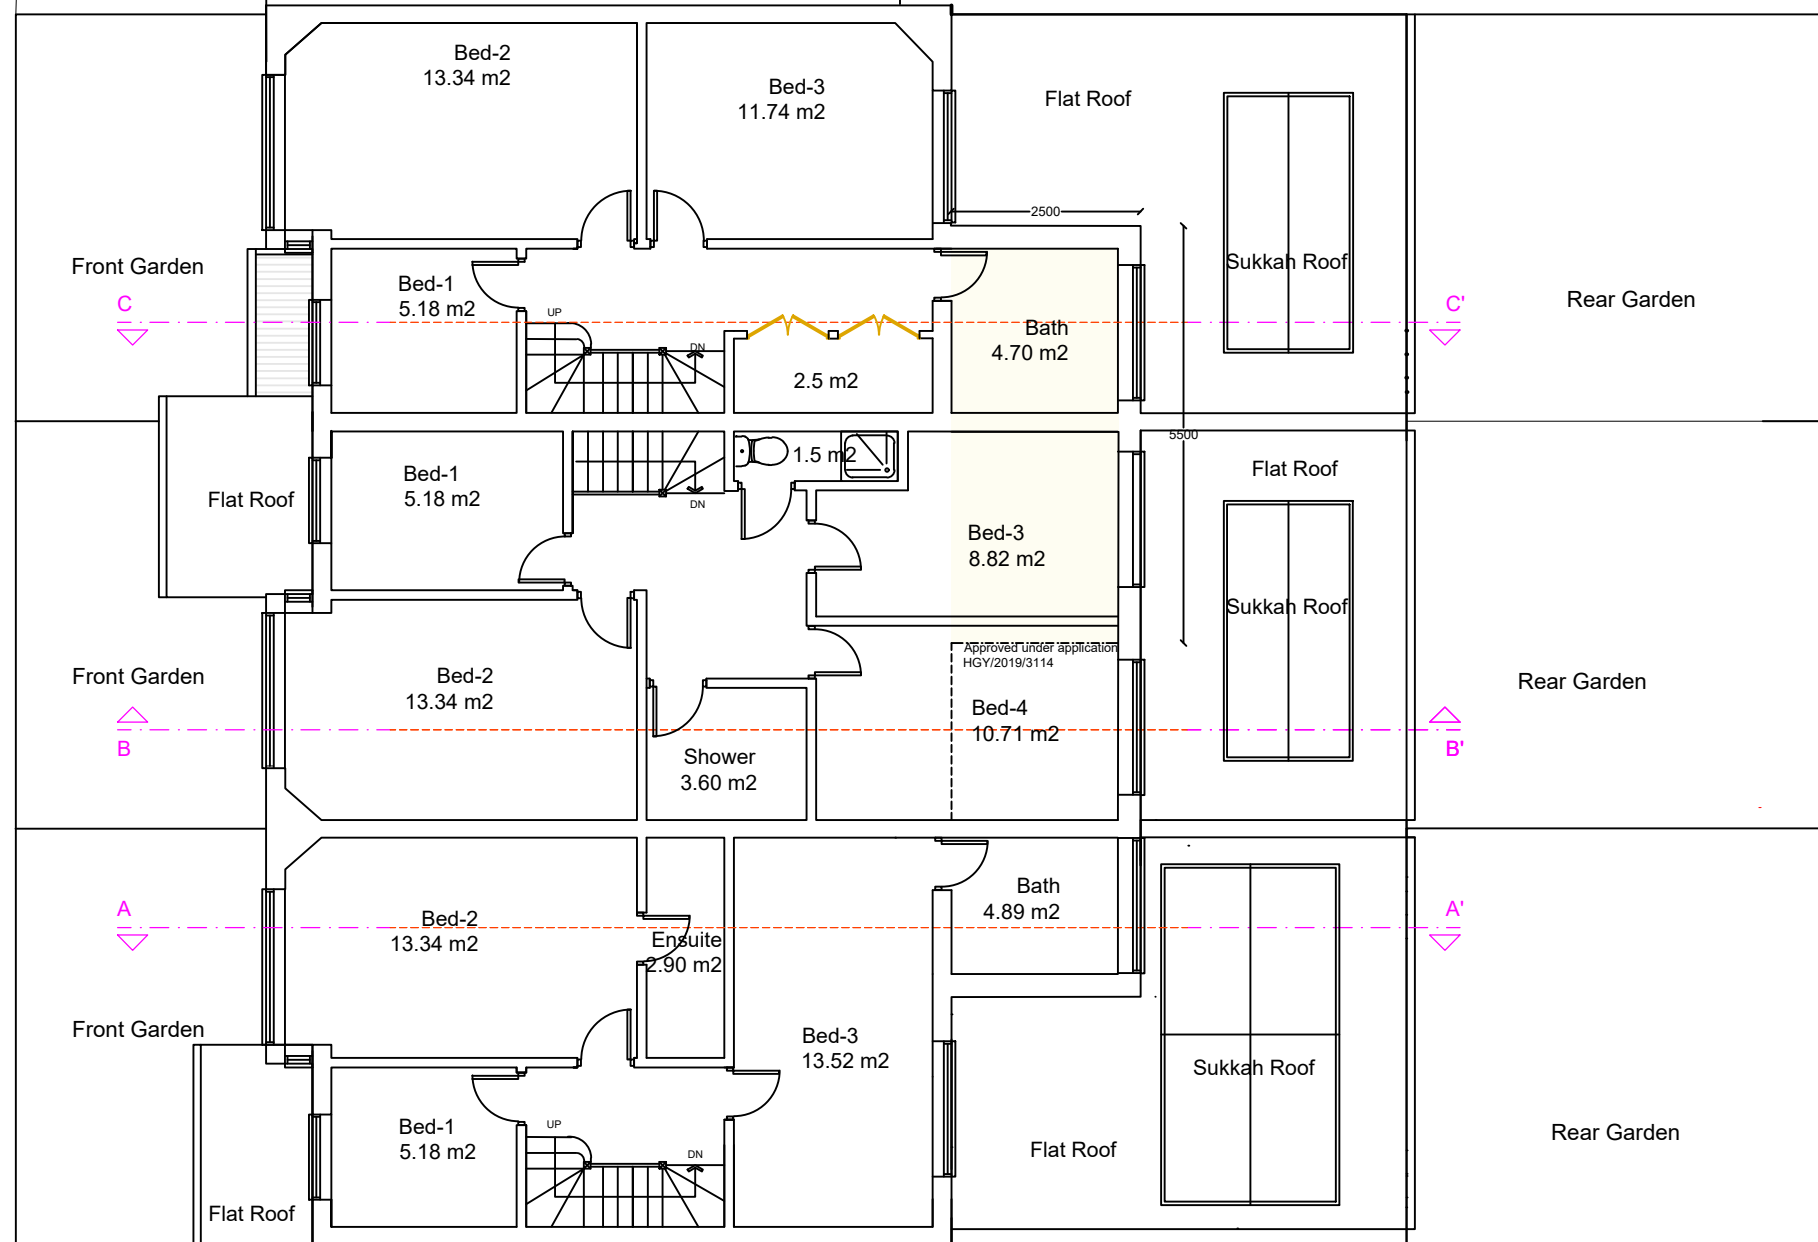

41


WELLINGTON AVENUE

 

Notes.
Contractors must verify all dimensions at the site before commencing any work.
No construction work before Building Control approval and structural engineer confirmation.
Any discrepancies to be reported to Gridline.
All drawings are to be read in conjunction with all relevant drawings and specifications.

Project No.S

REV	DATE	DESCRIPTION

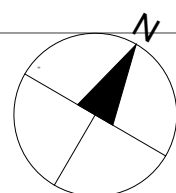

PROJECT TITLE
30-34 Elm Park Ave, London N15
6AU

DATE
May 2026

DRAWING TITLE
Proposed- First Floor Plan


DRAWING No.
PR-P002

SCALE @ A3
1:100




ELM PARK AVENUE

36

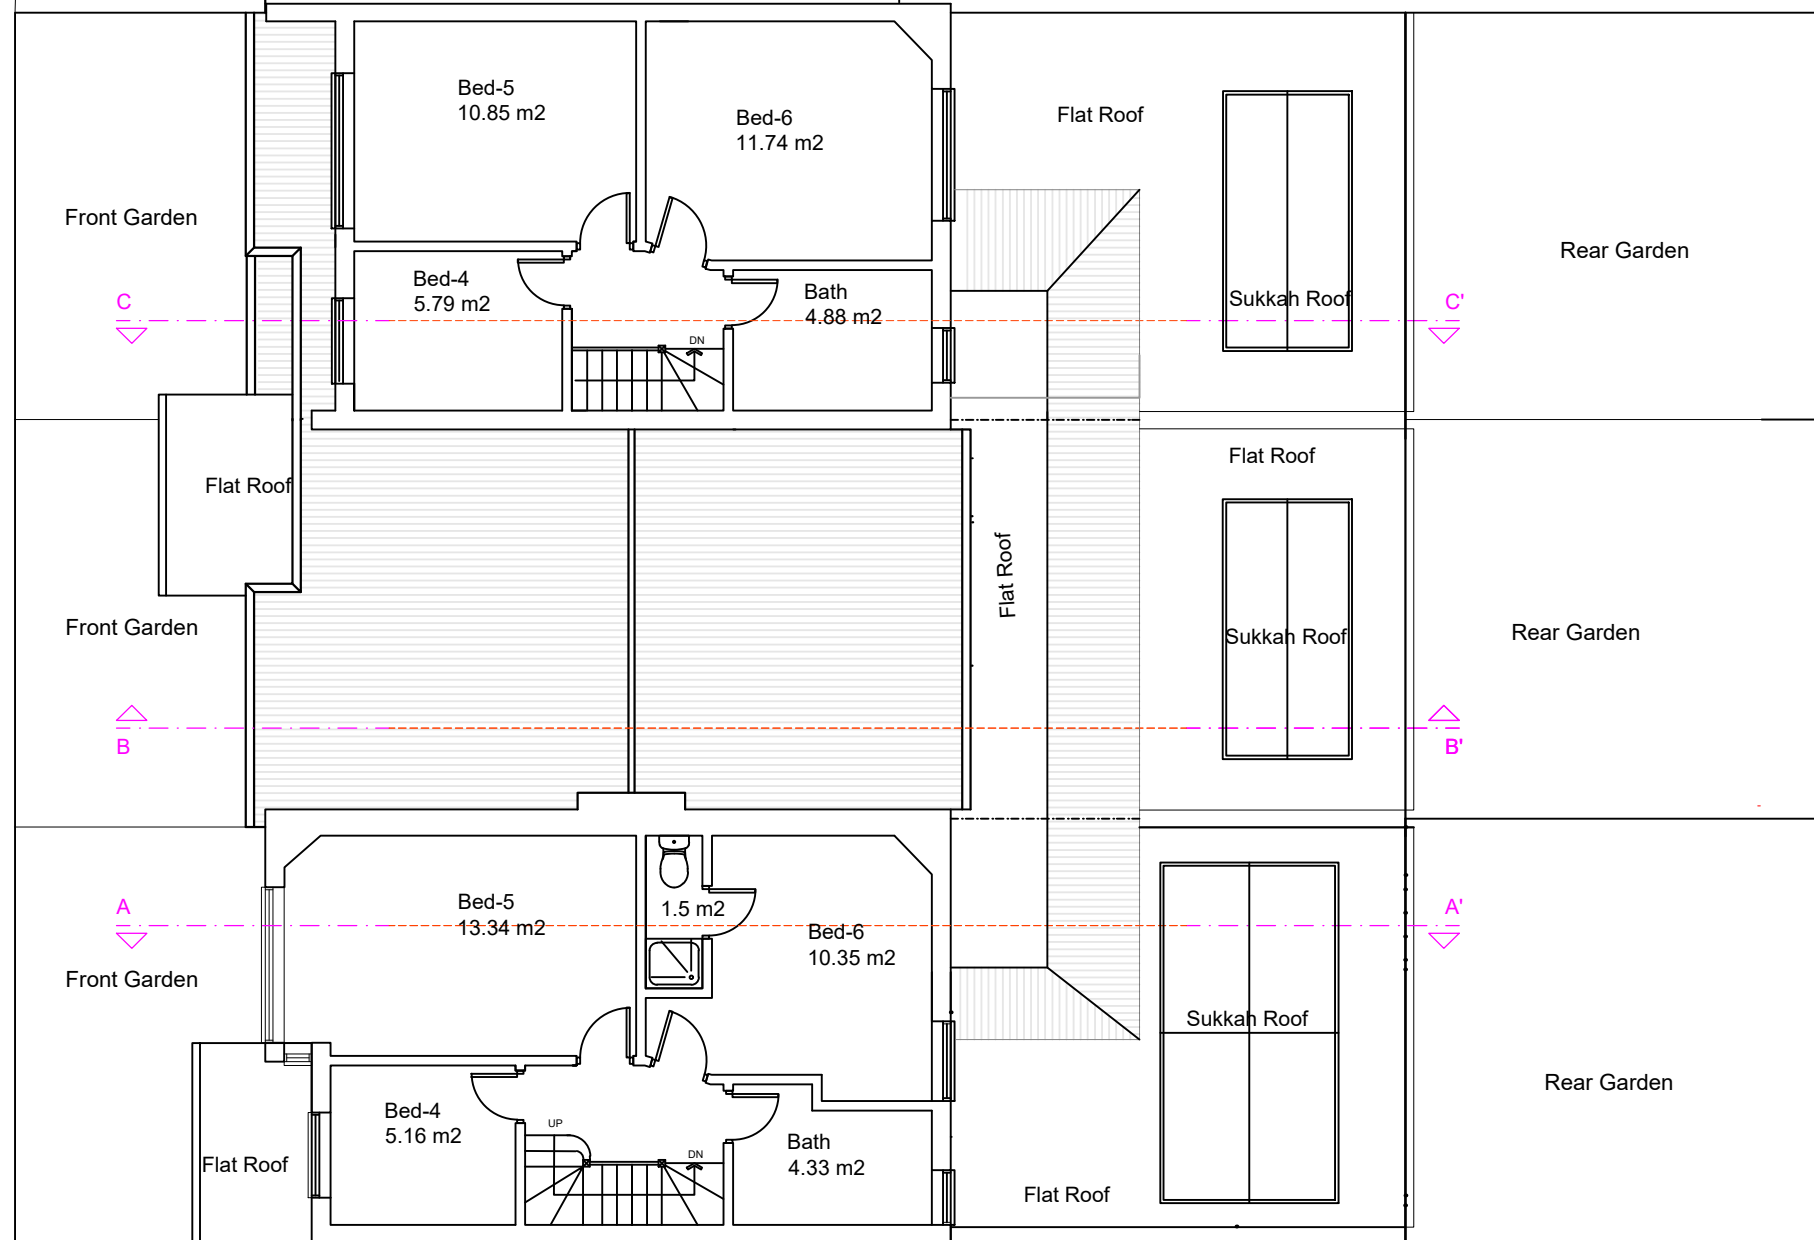

41


WELLINGTON AVENUE

 

Notes.
Contractors must verify all dimensions at the site before comencing any work.
No construction work before Building Control approval and structural engineer confirmation.
Any discrepancies to be reported to Gridline.
All drawings are to be read in conjunction with all relevant drawings and specifications.

Project No.S

REV	DATE	DESCRIPTION

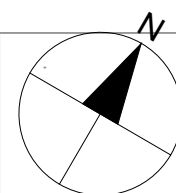

PROJECT TITLE
30-34 Elm Park Ave, London N15
6AU

DATE
May 2026

DRAWING TITLE
Proposed- Second Floor Plan


DRAWING No.
PR-P003

SCALE @ A3
1:100




ELM PARK AVENUE

36

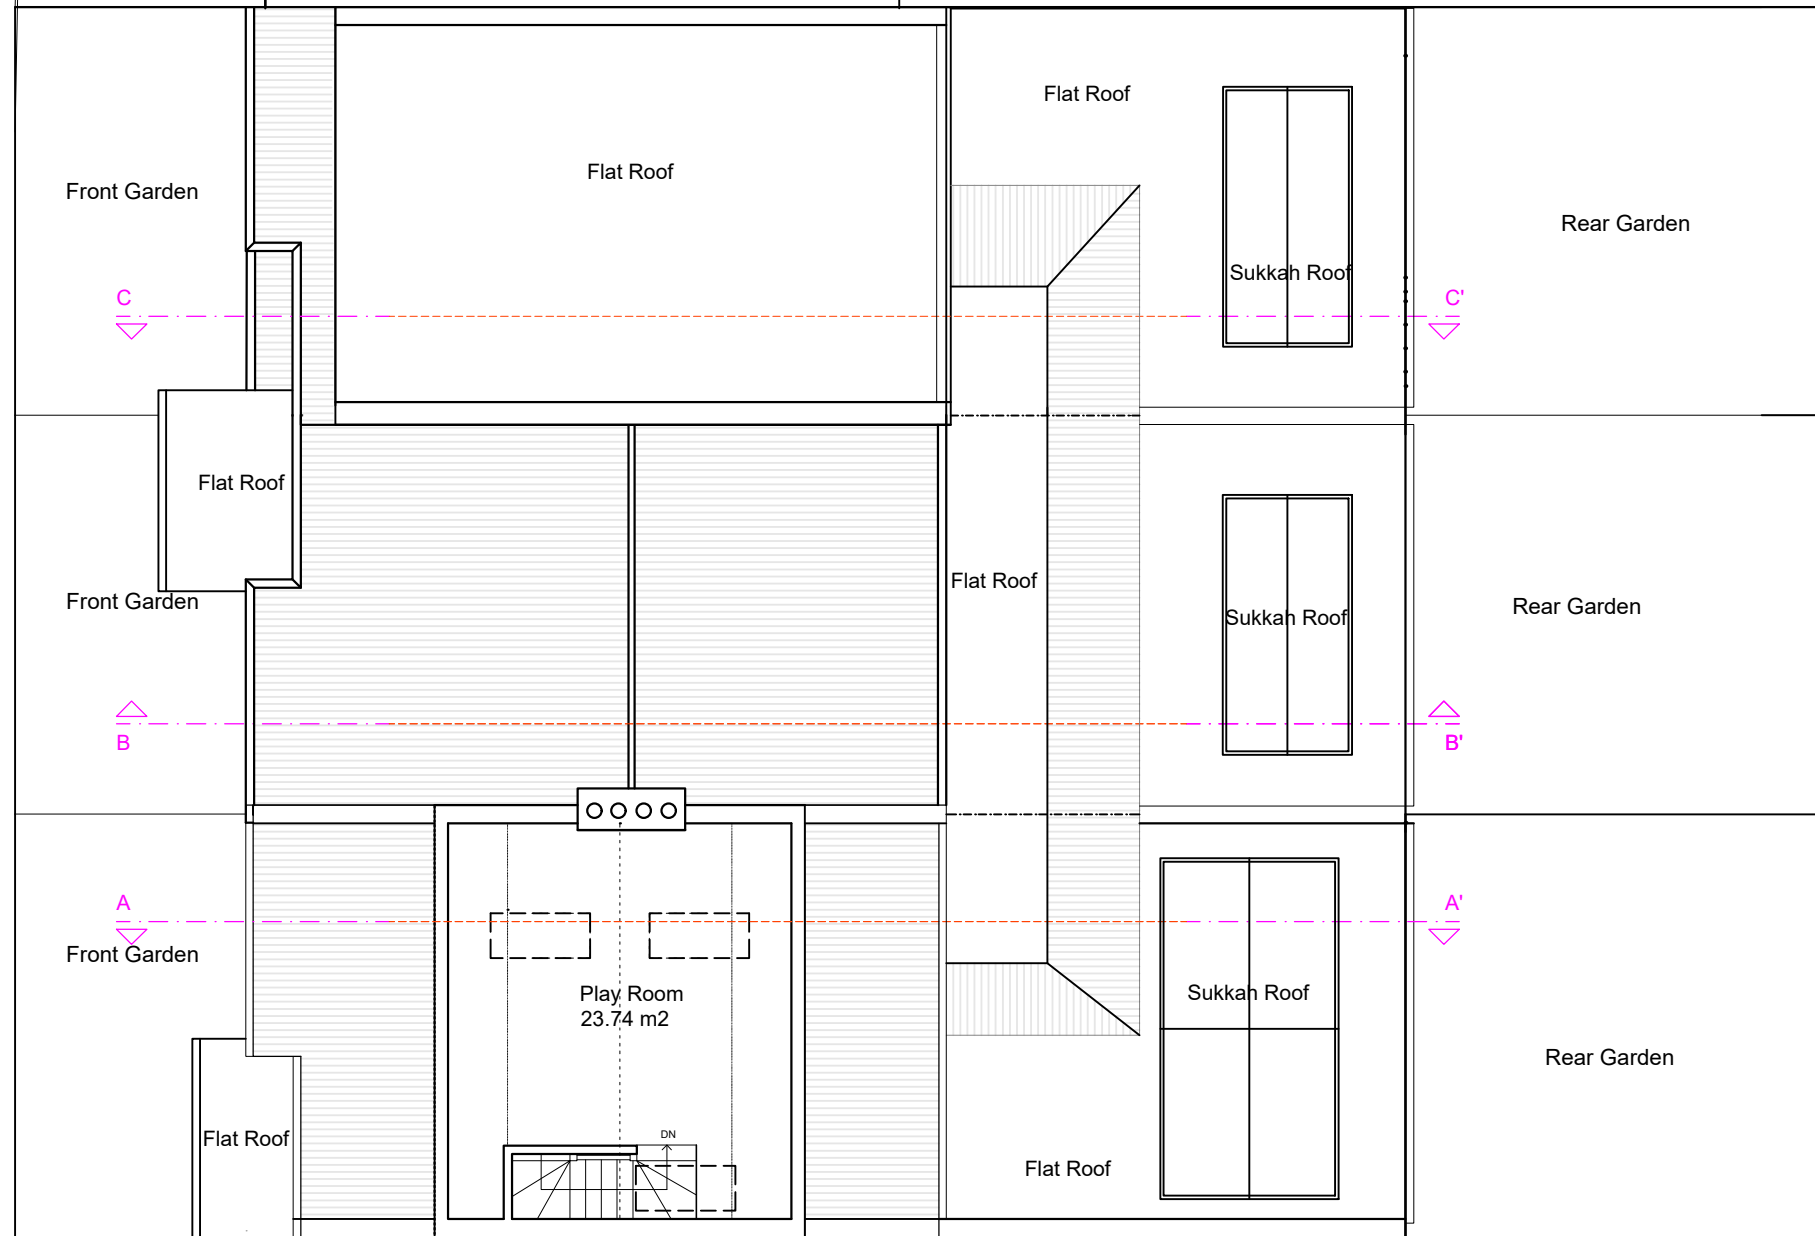

41


WELLINGTON AVENUE

 

Notes.
Contractors must verify all dimensions at the site before comencing any work.
No construction work before Building Control approval and structural engineer confirmation.
Any discrepancies to be reported to Gridline.
All drawings are to be read in conjunction with all relevant drawings and specifications.

Project No.S

REV	DATE	DESCRIPTION

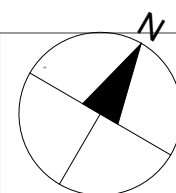

PROJECT TITLE
30-34 Elm Park Ave, London N15
6AU

DATE
May 2026

DRAWING TITLE
Proposed- Loft Floor Plan


DRAWING No.
PR-P004

SCALE @ A3
1:100




ELM PARK AVENUE

36

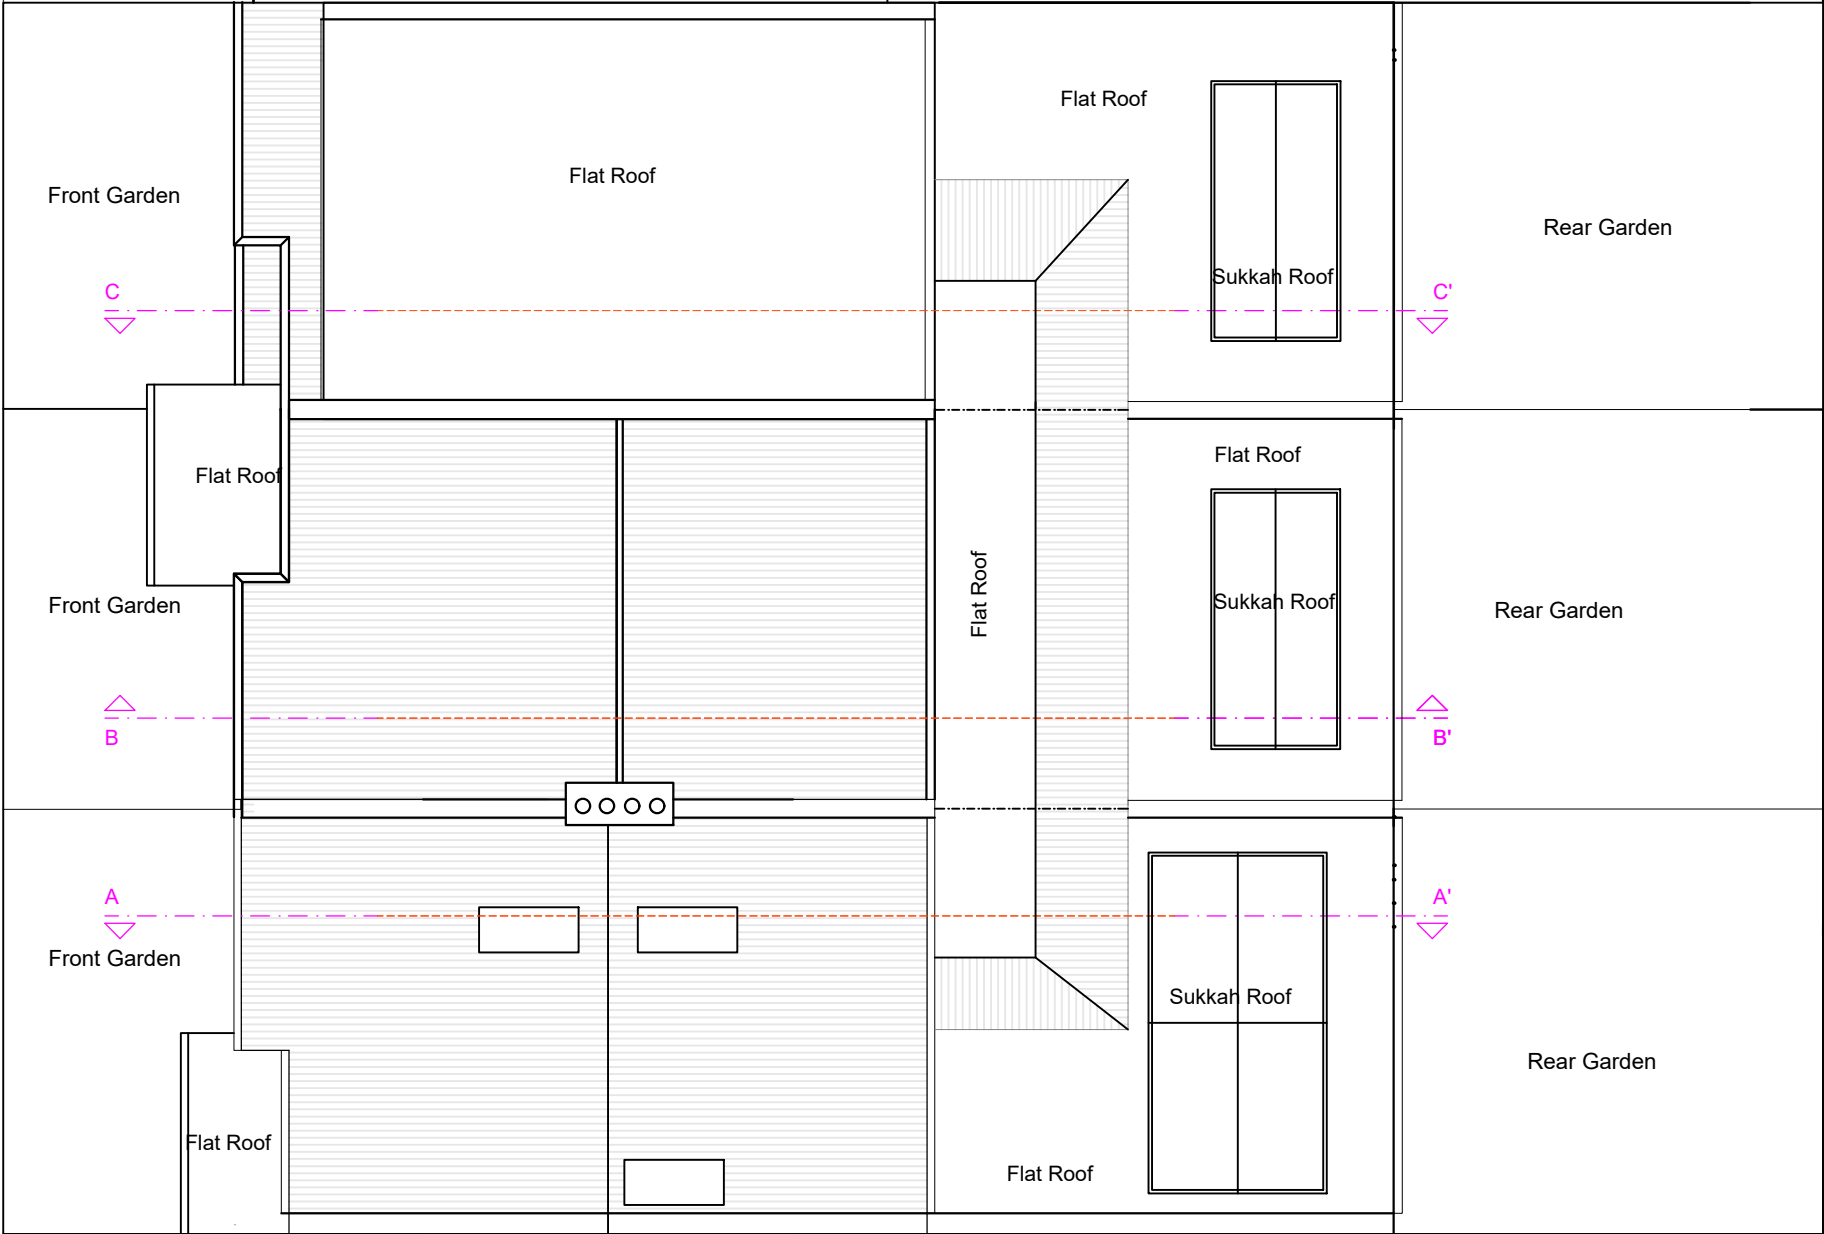

41


WELLINGTON AVENUE

 

Notes.
Contractors must verify all dimensions at the site before comencing any work.
No construction work before Building Control approval and structural engineer confirmation.
Any discrepancies to be reported to Gridline.
All drawings are to be read in conjunction with all relevant drawings and specifications.

Project No.S

REV	DATE	DESCRIPTION

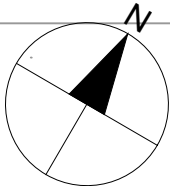

PROJECT TITLE
30-34 Elm Park Ave, London N15 6AU
DATE
May 2026

DRAWING TITLE
Proposed - Roof Plan
DRAWING No.
PR-P005
SCALE @ A3
1:100





Front Elevation



Rear Elevation



Notes.
Contractors must verify all dimensions at the site before comencing any work.
No construction work before Building Control approval and structural engineer confirmation.
Any discrepancies to be reported to Gridline.
All drawings are to be read in conjunction with all relevant drawings and specifications.

Project No.S

REV	DATE	DESCRIPTION

PROJECT TITLE
30-34 Elm Park Ave, London N15 6AU


DATE
May 2026

DRAWING TITLE
Proposed - Front & Rear Elevations

DRAWING No.
PR-E001

SCALE @ A3
1:100



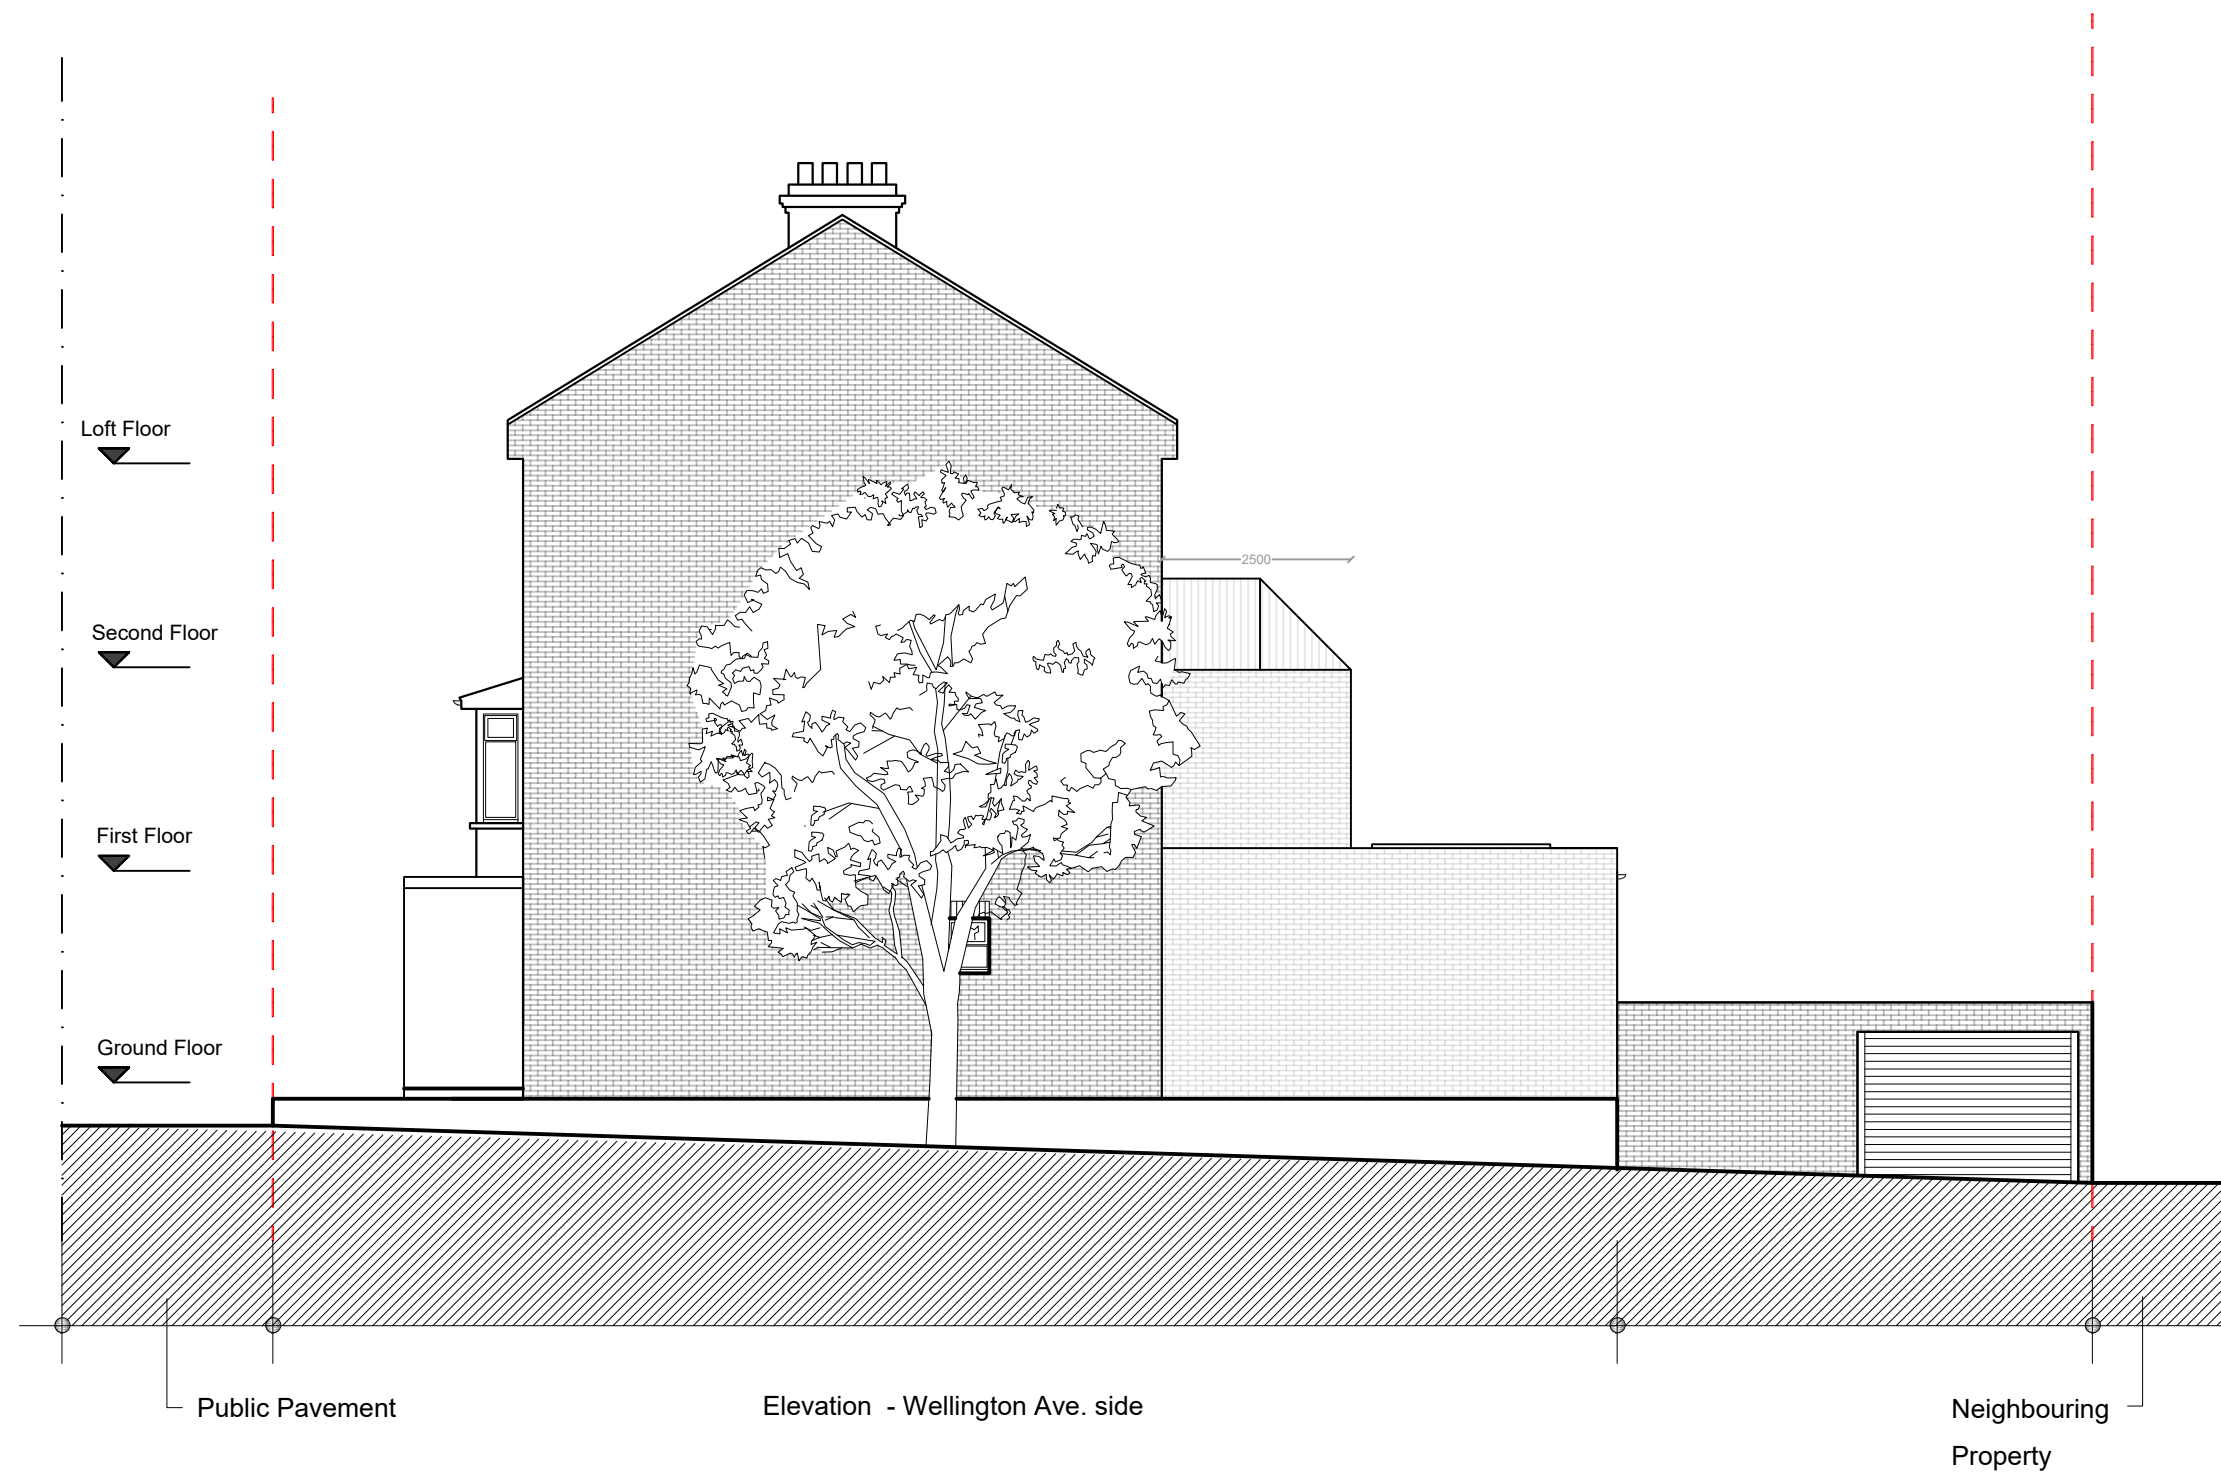

Notes.
Contractors must verify all dimensions at the site before commencing any work.
No construction work before Building Control approval and structural engineer confirmation.
Any discrepancies to be reported to Gridline.
All drawings are to be read in conjunction with all relevant drawings and specifications.

Project No.S			
REV	DATE	DESCRIPTION	

PROJECT TITLE
30-34 Elm Park Ave, London N15 6AU



DATE
May 2026

DRAWING TITLE
Proposed - Side Elevation1

DRAWING No.
PR-E002

SCALE @ A3
1:100



 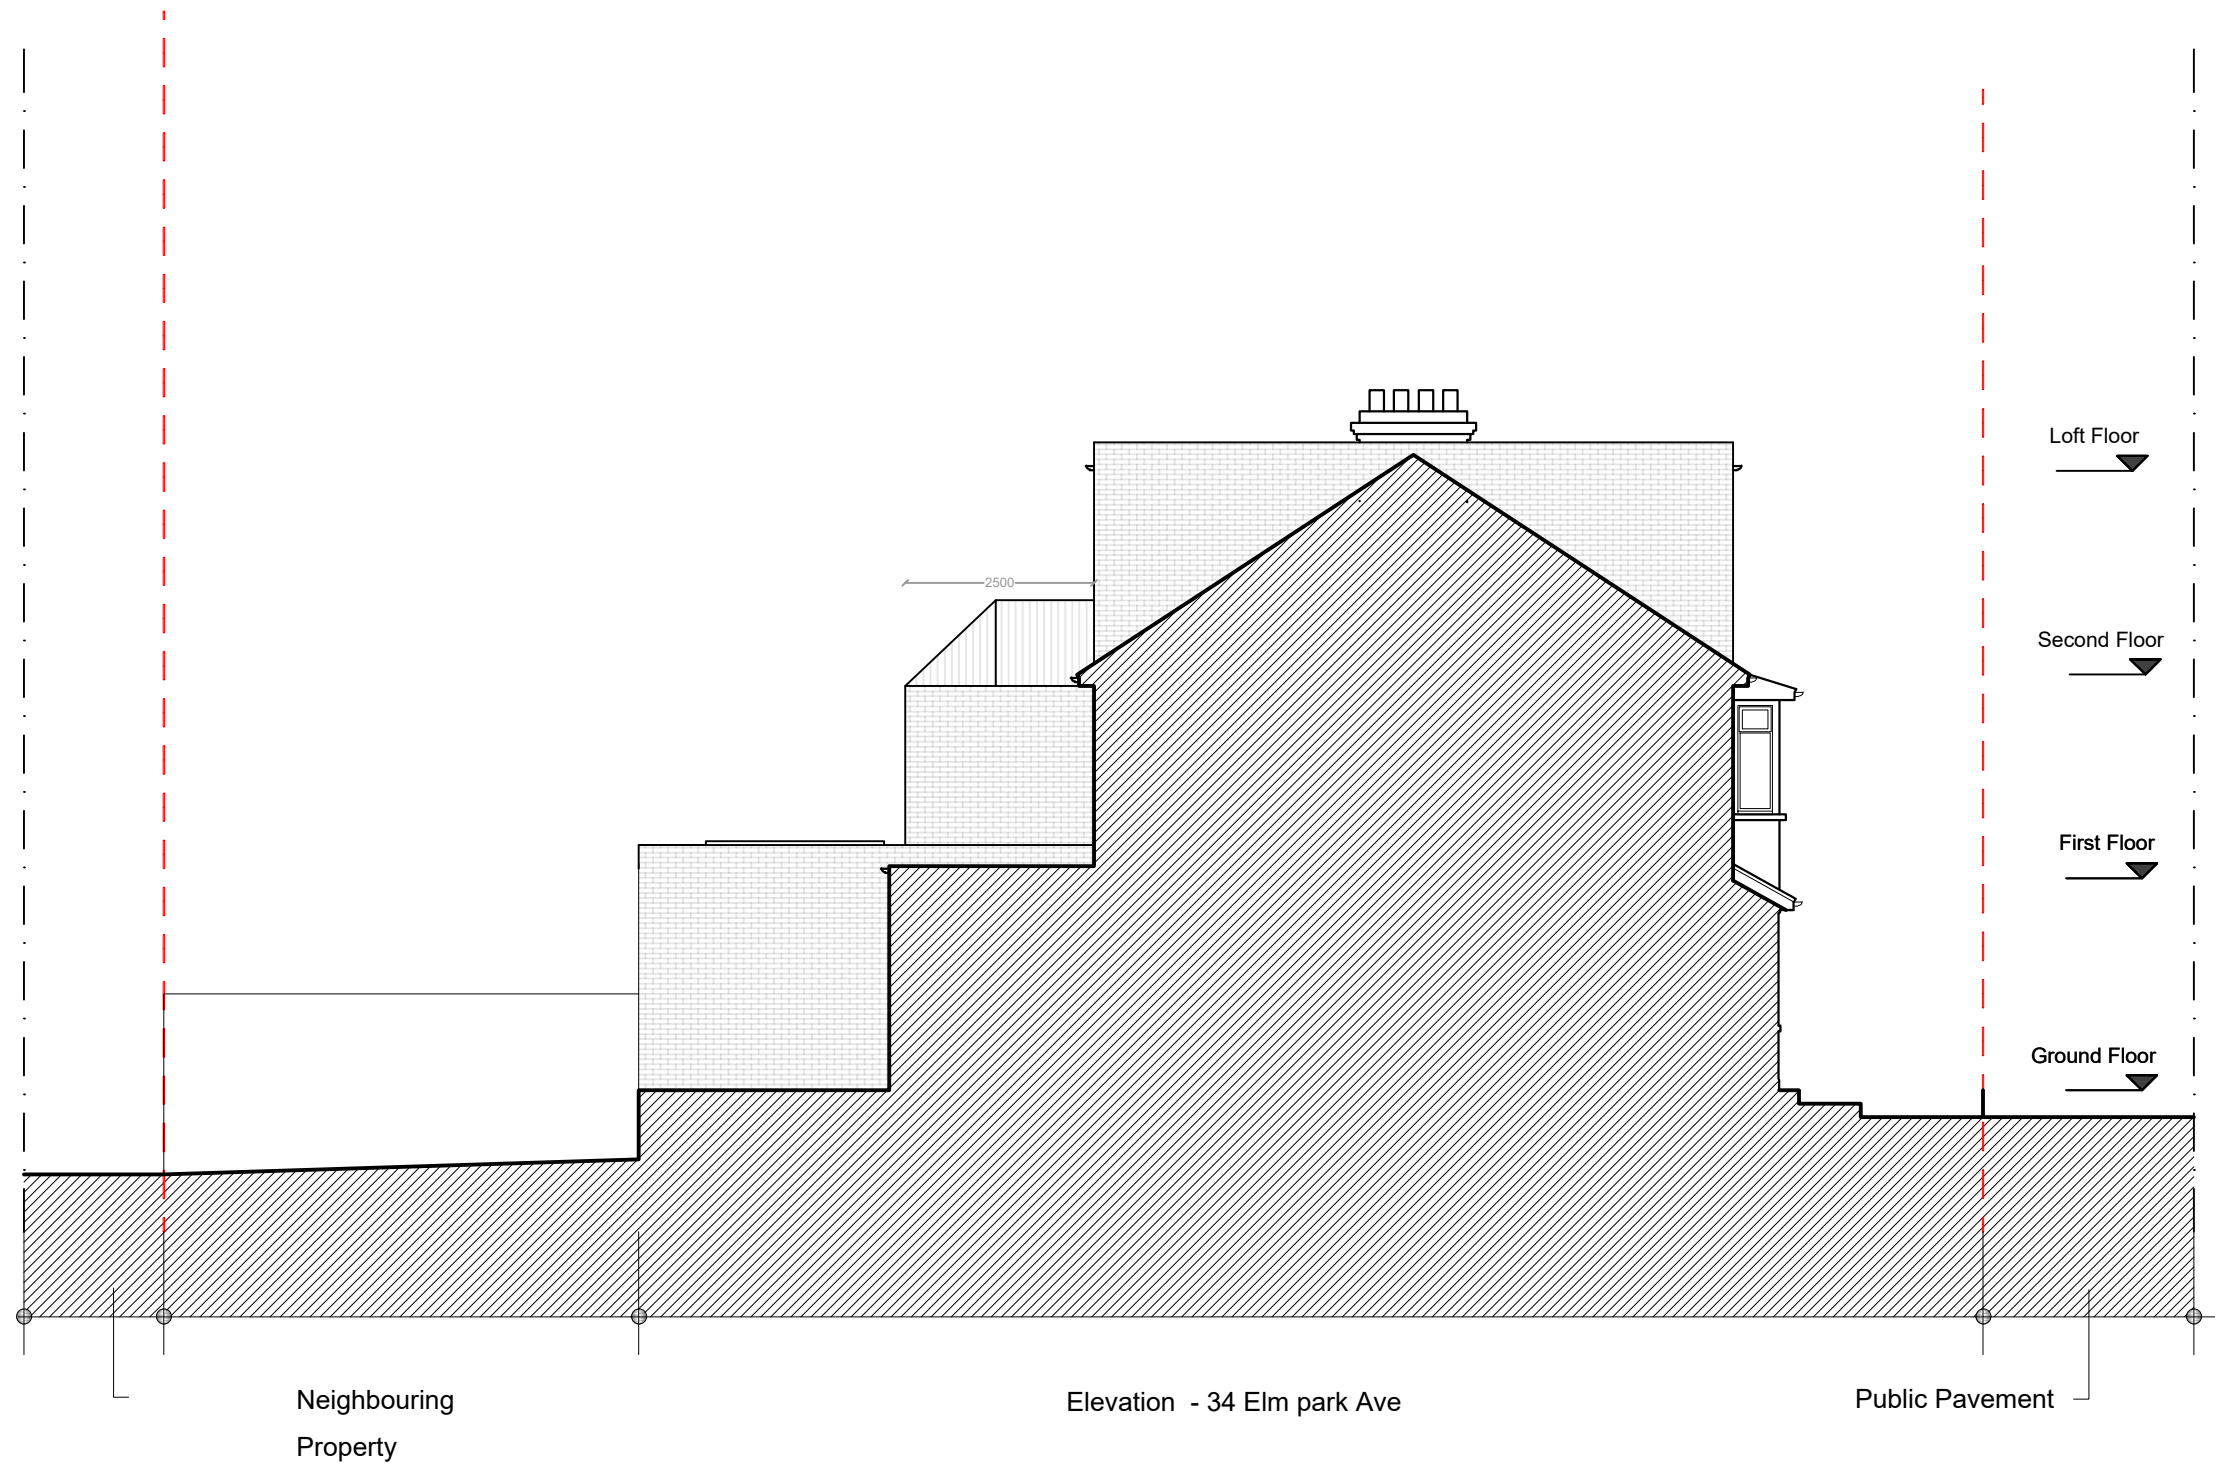


Notes.
Contractors must verify all dimensions at the site before comencing any work.
No construction work before Building Control approval and structural engineer confirmation.
Any discrepancies to be reported to Gridline. All drawings are to be read in conjunction with all relevant drawings and specifications.

Project No.S		
REV	DATE	DESCRIPTION


PROJECT TITLE
30-34 Elm Park Ave, London N15 6AU
DATE
May 2026

DRAWING TITLE	
Proposed - Side Elevation 2	
DRAWING No.	SCALE @ A3
PR-E003	1:100


**EXPRO**
YOUR PLANNING EXPERTS

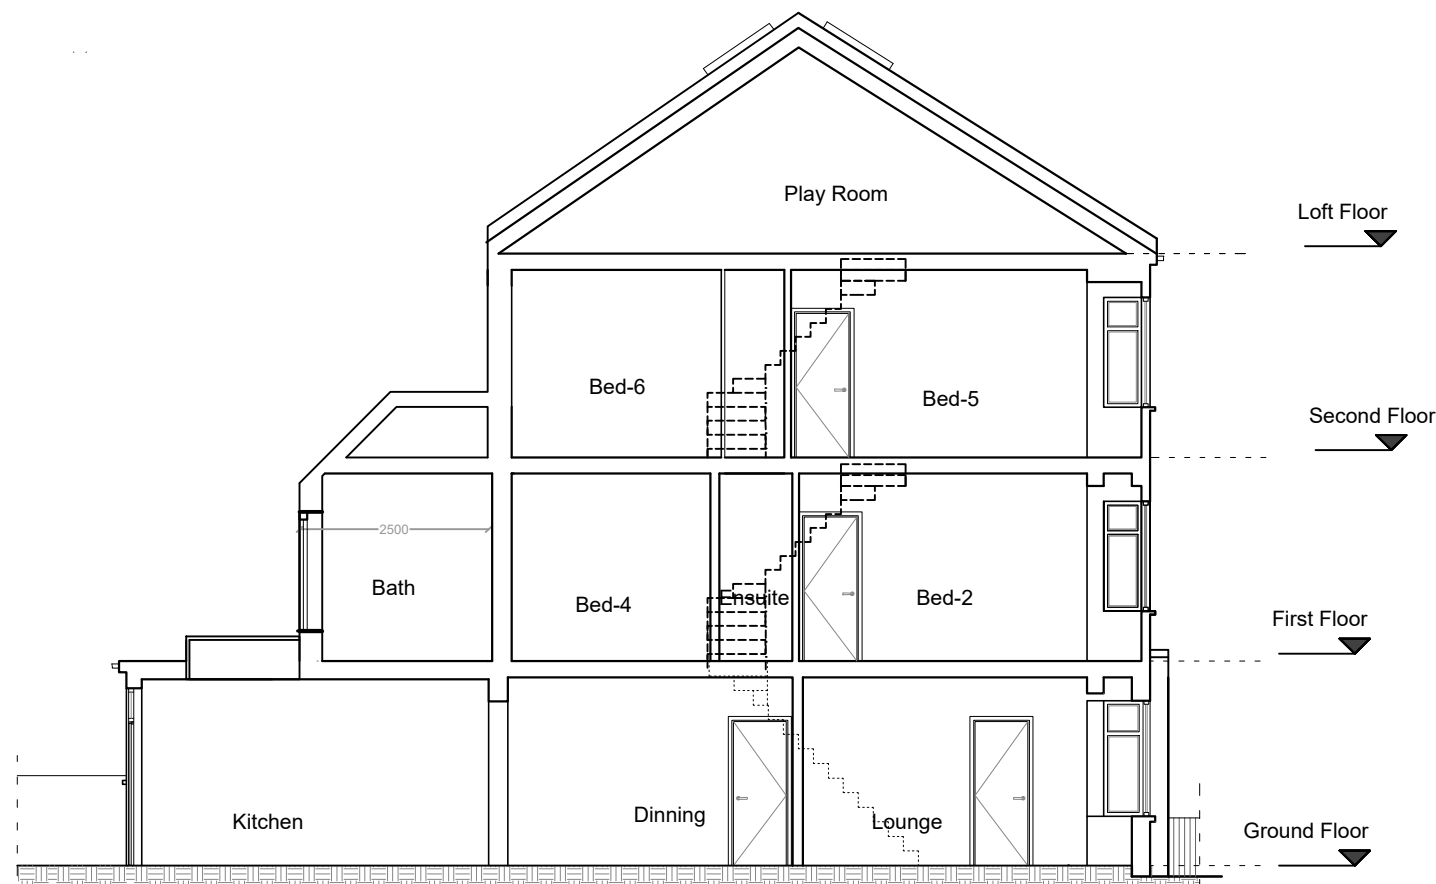

Section AA - 30 Elm park Ave

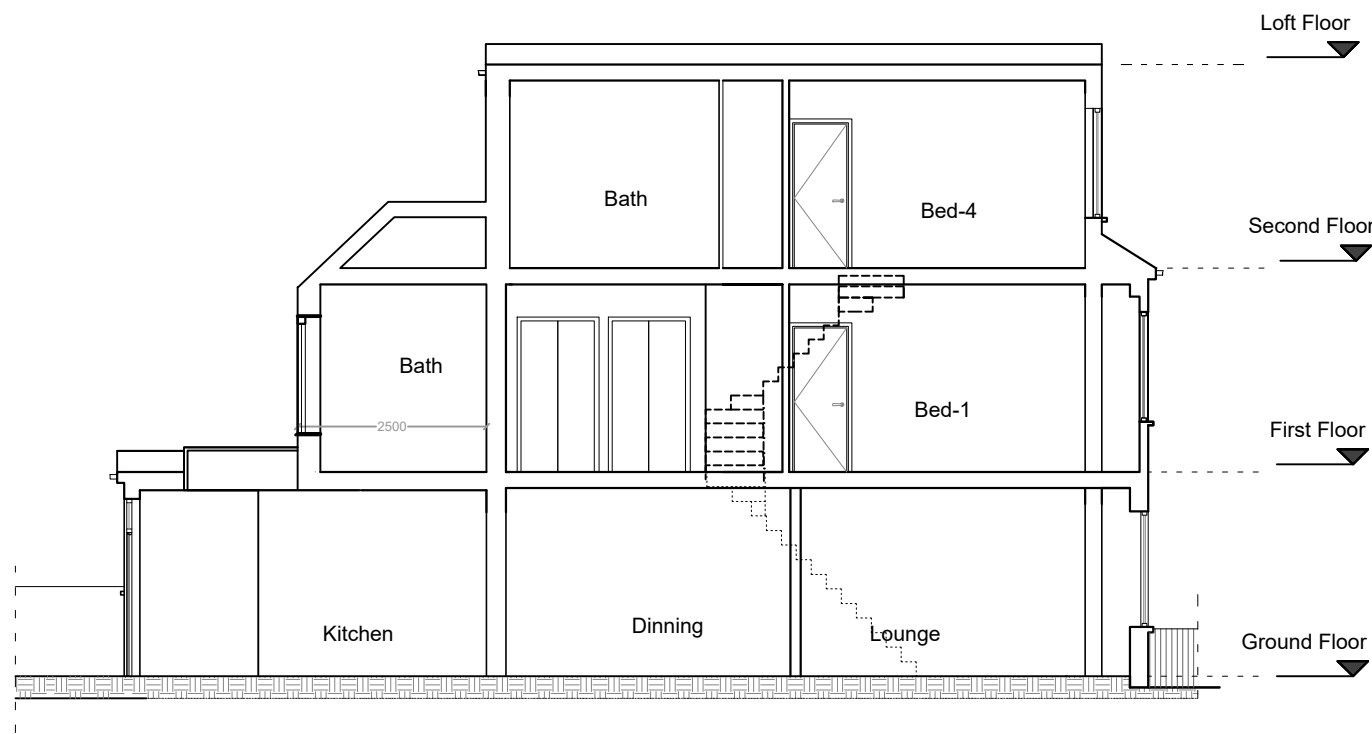

Section CC - 34 Elm park Ave

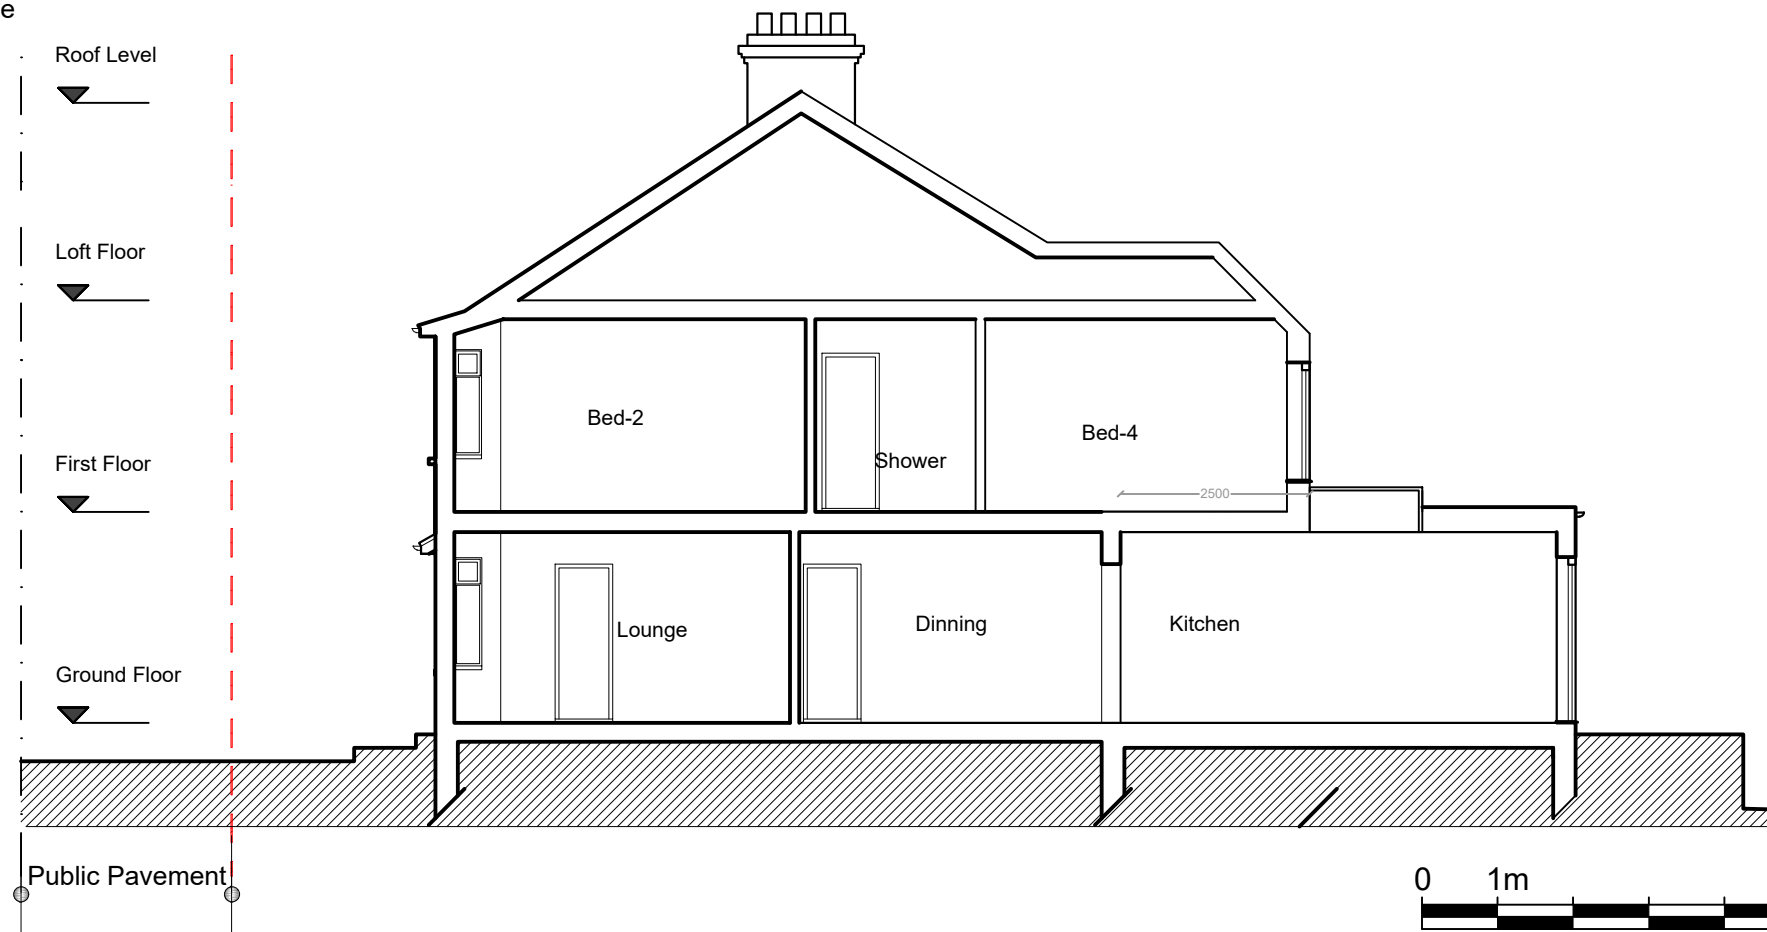

Notes.
Contractors must verify all dimensions at the site before comencing any work.
No construction work before Building Control approval and structural engineer confirmation.
Any discrepancies to be reported to Gridline.
All drawings are to be read in conjunction with all relevant drawings and specifications.

Project No.S		
REV	DATE	DESCRIPTION

PROJECT TITLE
30-34 Elm Park Ave, London N15 6AU
DATE
May 2026

DRAWING TITLE
Proposed - Sections
DRAWING No.
PR-S001
SCALE @ A3
1:100

