
 


All dimensions in millimetres unless otherwise stated
The contractor must verify all dimensions on site before commencing on site
Hawkins Eades Associates must be notified of any suspected discrepancies or omissions
Any scaled dimensions to be confirmed by the Hawkins Eades Associates

NOTES

Material Notes

- A - Replace upvc windows with timber sliding sash.
- B - Replace upvc windows with timber casements
- C - Replace upvc doors with traditional timber doors
- D - New timber sliding sash windows
- E - New timber casement windows
- F - Splayed brick arches
- G - Painted facing brickwork
- H - Painted render

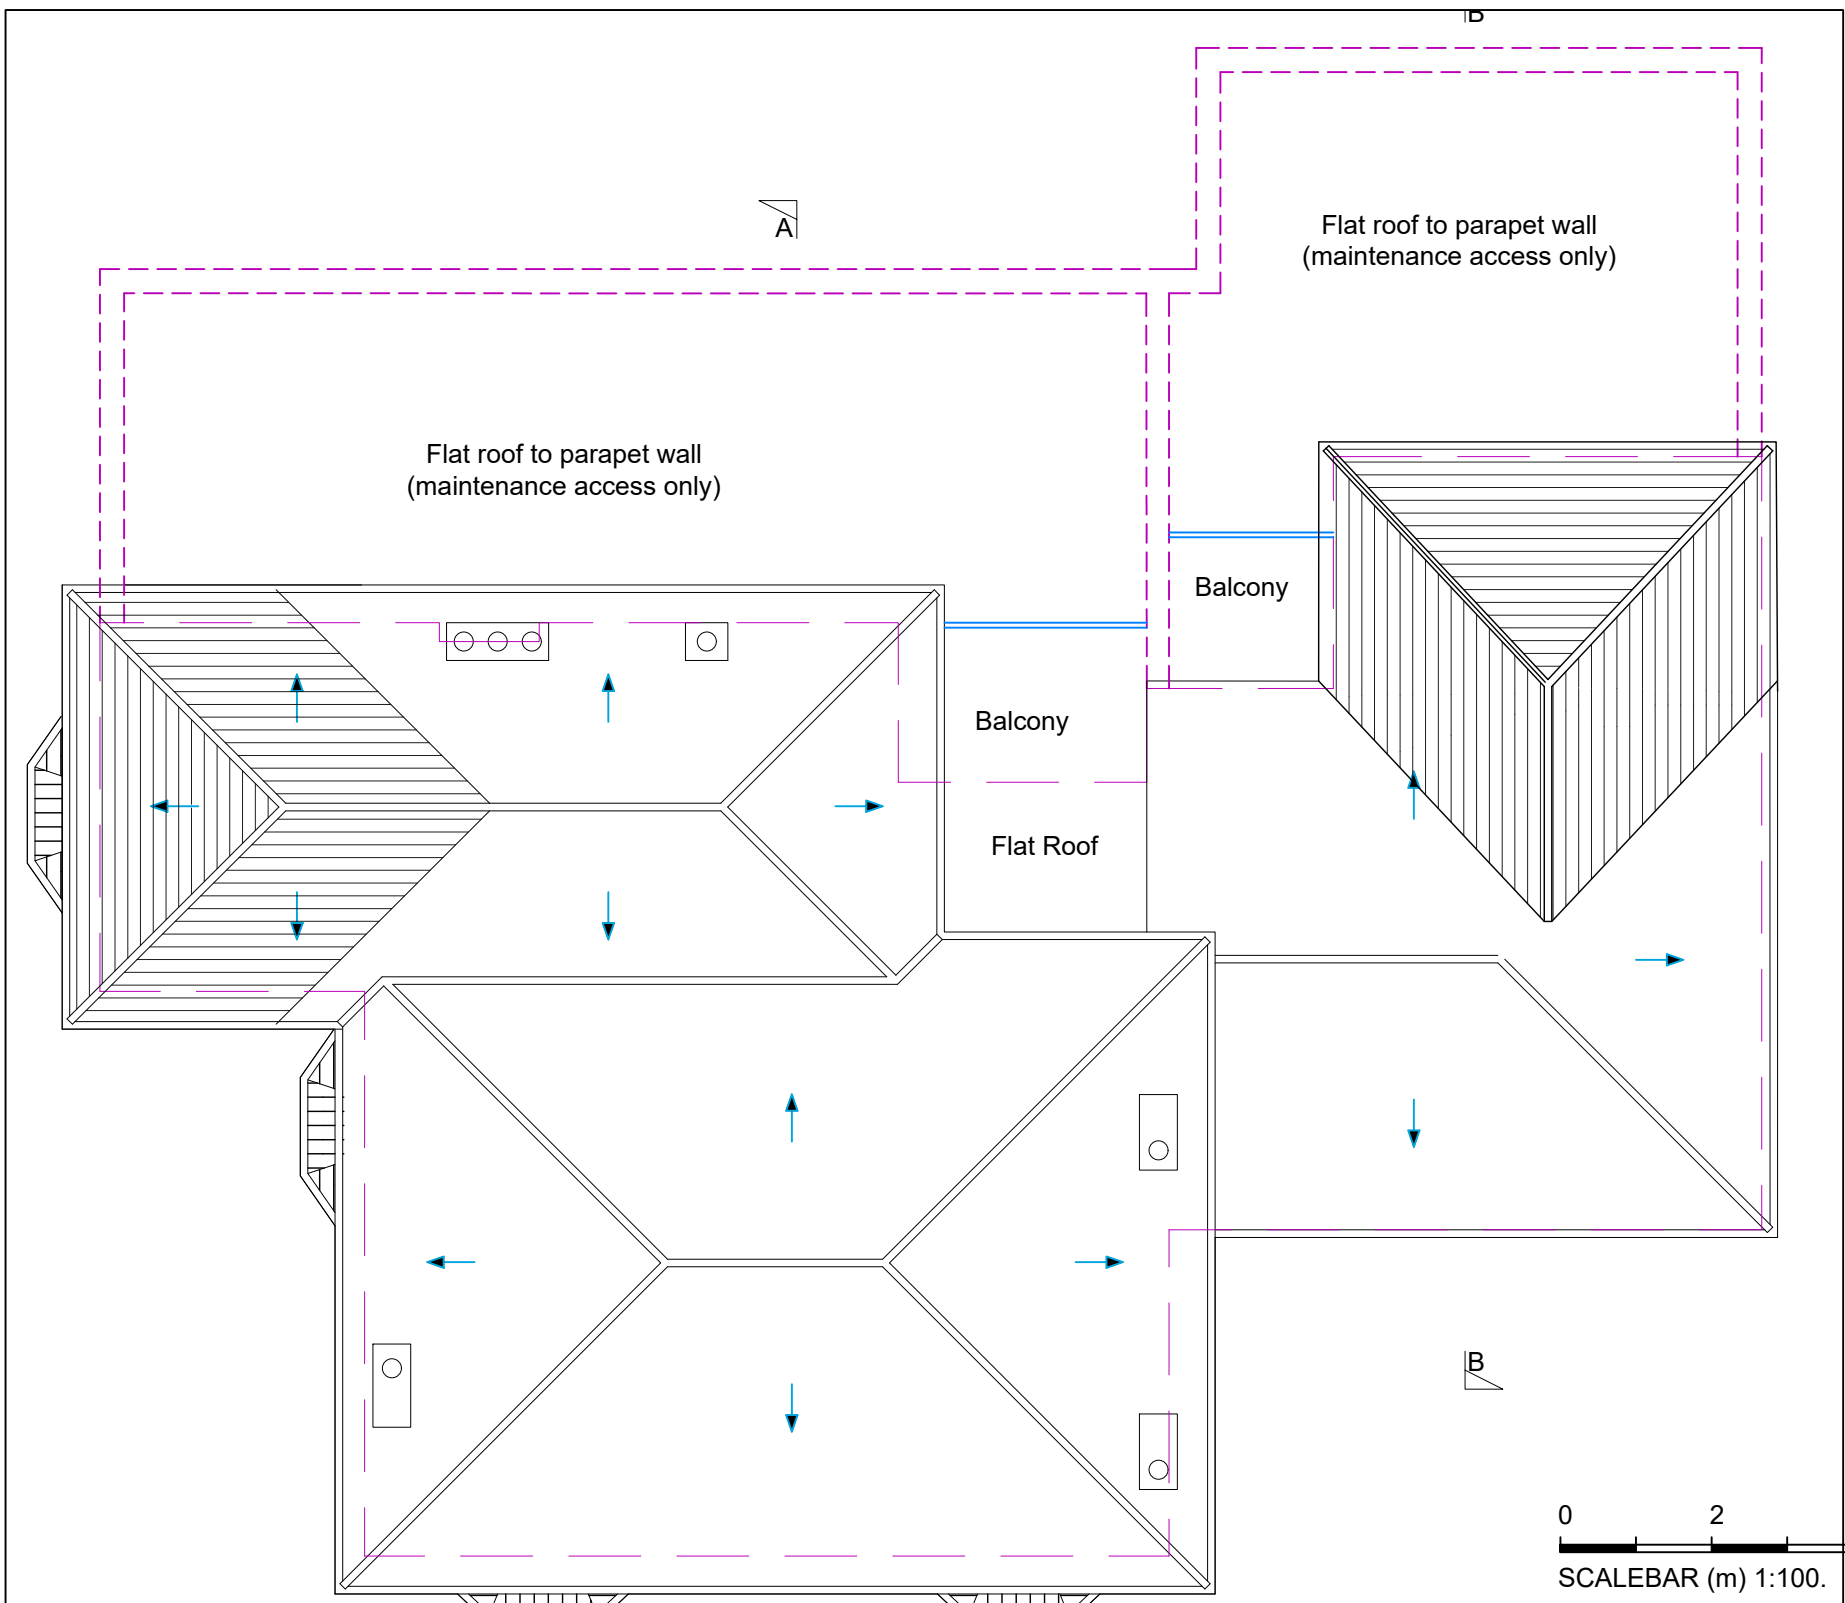

REVISIONS					
HAWKINS EADES ASSOCIATES ARCHITECTURAL PLANNING & DESIGN CONSULTANTS					
100 High Street Great Missenden Bucks HP16 0BE					
					
Tel: (01494) 891555/891666 Fax: (01494) 891222 e-mail:mail@hawkinseades.co.uk					
CLIENT	Mr & Mrs K Sandhu				
PROJECT	Proposed Alterations & Extensions to 73 - 77 Clarence Road, Wood Green London N22 8PG				
TITLE	Planning Proposed Elevations and Roof Plan				
DRWG No.	A1	4624	PLA	4.01	-
DATE	March 2024		SCALE	1:100	
DRAWN BY	Graham		CHECKED		
Do not scale from this drawing, use dimensions only. All discrepancies must be reported to the Architect.					
© HAWKINS EADES ASSOCIATES					