


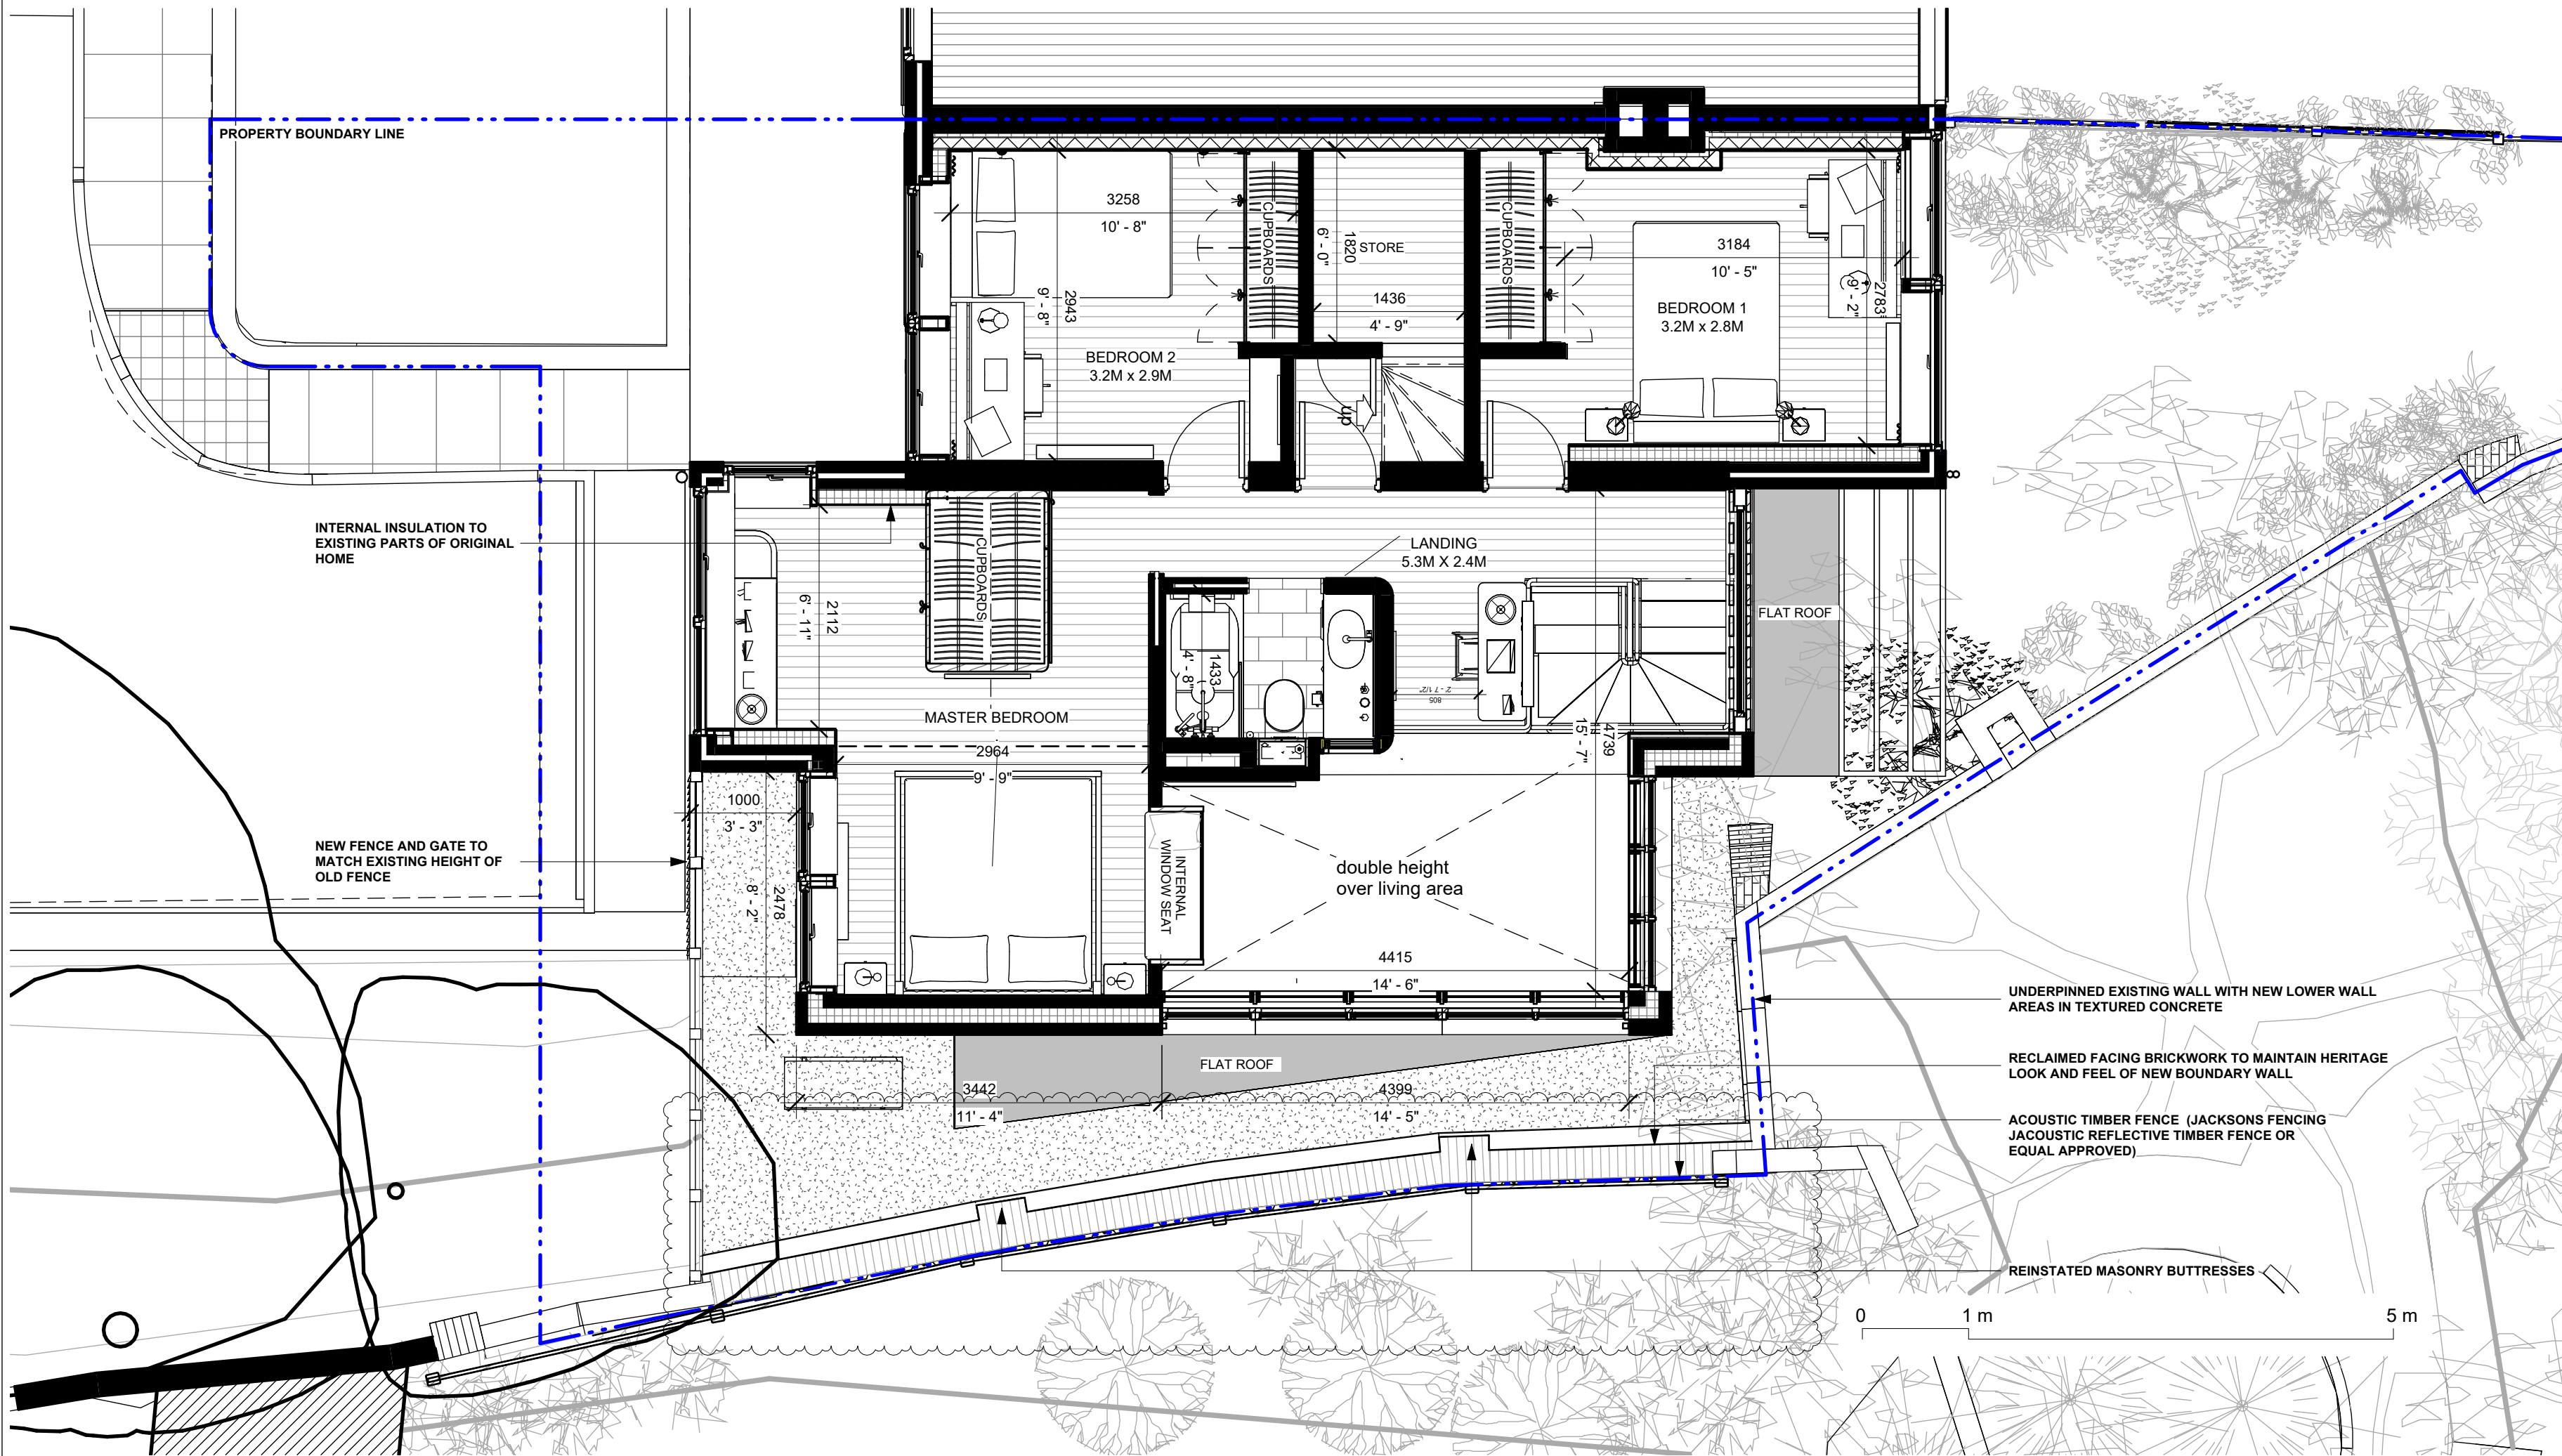

24/10/25 Rev P5 Issued for Planning Permission

05/12/25 Rev P6 Issued for Planning Permission
- Boundary wall & Timber fence amended
- Internal Bathroom and wardrobe amended

18/12/25 Rev P7 Issued for Planning Permission
- Boundary wall amended

7/7/26 Rev P8 Issued for Removal or Variation
of a Condition (S.73). Issued to confirm wall
position, extent and build-up unchanged from
approved Rev P7. Coping stone variation shown
on SWL-SEC-11 and SWL-ELE-09.

FIRST FLOOR PLAN (PROPOSED)

PROPOSED ALTERATIONS TO NO. 86
SOUTHWOOD LANE

SCALE 1 : 50

NO.	REV.	D.	AA
PLA-04 P8		C.	AA
		DATE.	19/6/23

ARCHITECT:
ANDREW ARDILL
BSC(HONS), BARCH, RIBA, ARB
CHARTERED ARCHITECT

SWL