


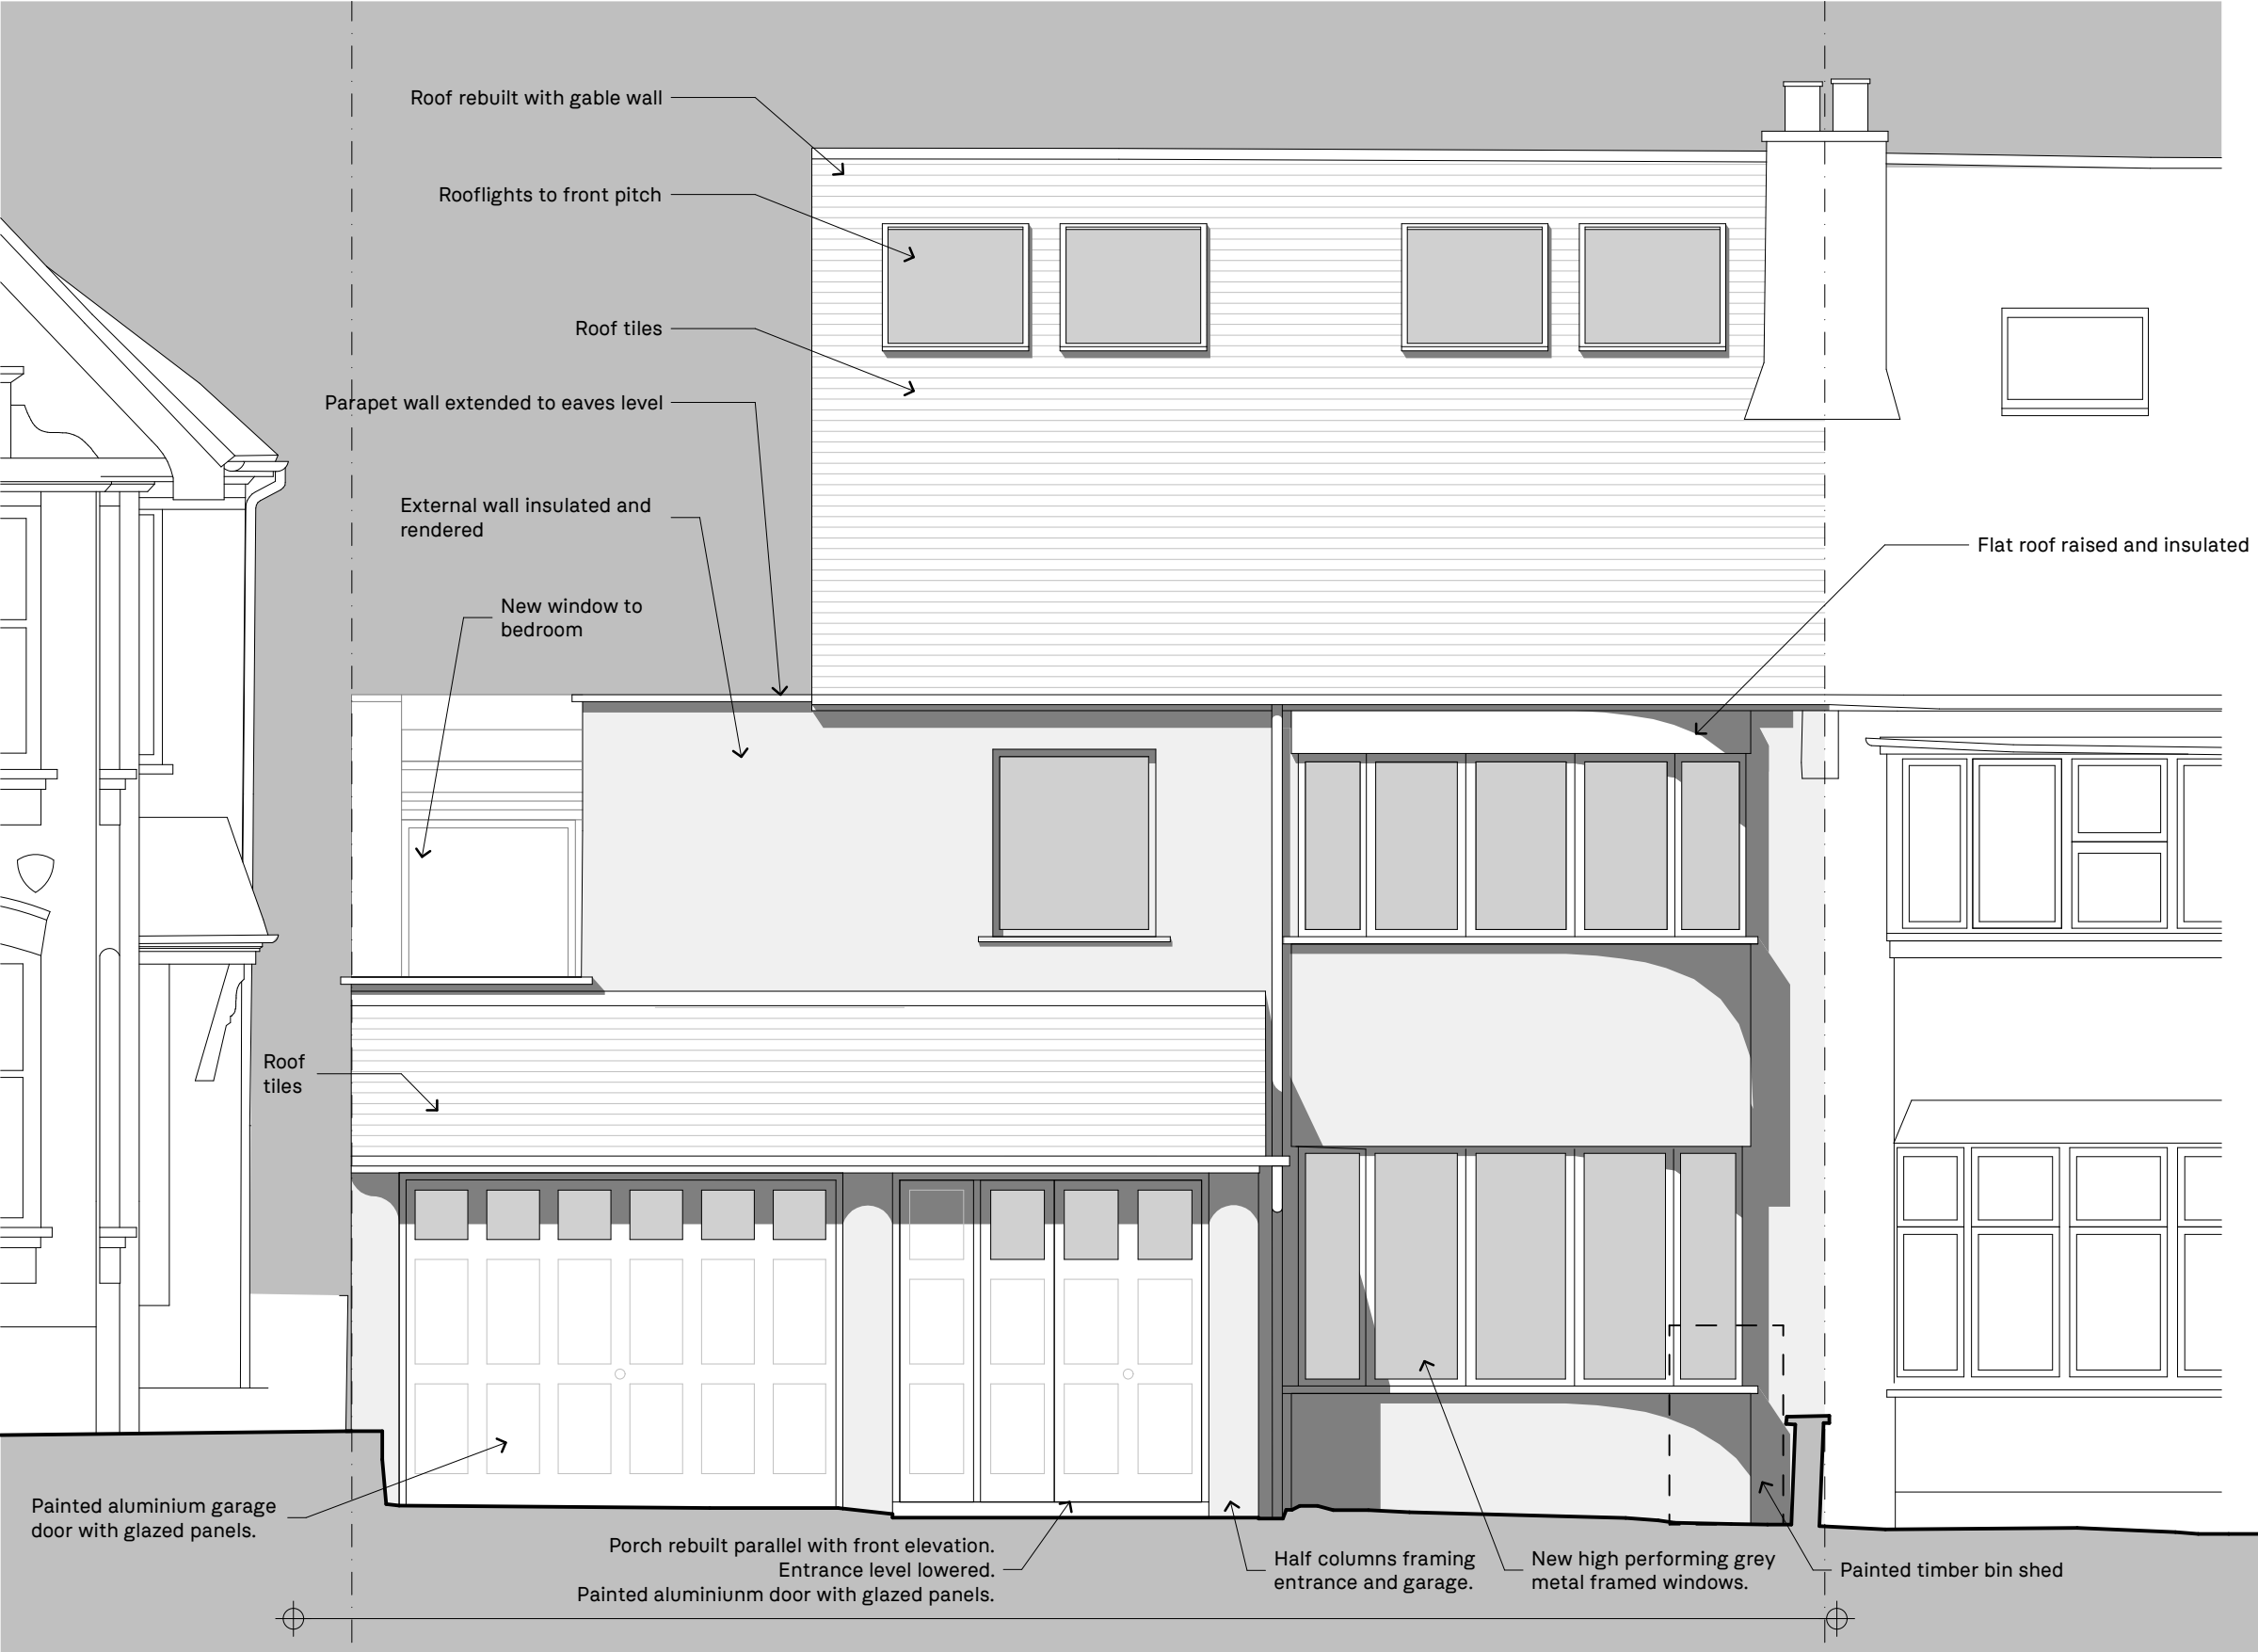

1

Proposed Front Elevation

1:50

SCALEBAR
1:50




REV	DATE	DESCRIPTION
-	18.06.26	Issued for information
A	03.07.26	Issued for planning
B	07.07.26	Amended for planning
C	08.07.26	Added bin shed to front garden

OFFICE TEN
ARCHITECTURE

e: architecture@officeten.co.uk
t: 0752 1471 419
officeten.co.uk

Unit 9, 81 Southern Row, London, W10 5AL

 

ALL DIMENSIONS IN MM UNLESS OTHERWISE NOTED -
DO NOT SCALE FROM THIS DRAWING - ALWAYS REQUEST
DIMENSIONS FROM THE ARCHITECT

THIS DRAWING IS TO BE READ IN CONJUNCTION WITH
ALL OTHER RELEVANT DRAWINGS BOTH
ARCHITECTURAL AND FROM OTHER CONSULTANTS

REPORT ANY ERRORS, CONTRADICTIONS OR
OMISSIONS TO THE ARCHITECT IMMEDIATELY

PROJECT

Grasmere Road
71 Grasmere Road London N10 2DH

Proposed Front Elevation

PROJECT NO. 25-011
PROJECT STATUS PLANNING
DRAWING SCALE 1:50 at A3

DRAWING NO. REV.
PL-PP-30 **C**