



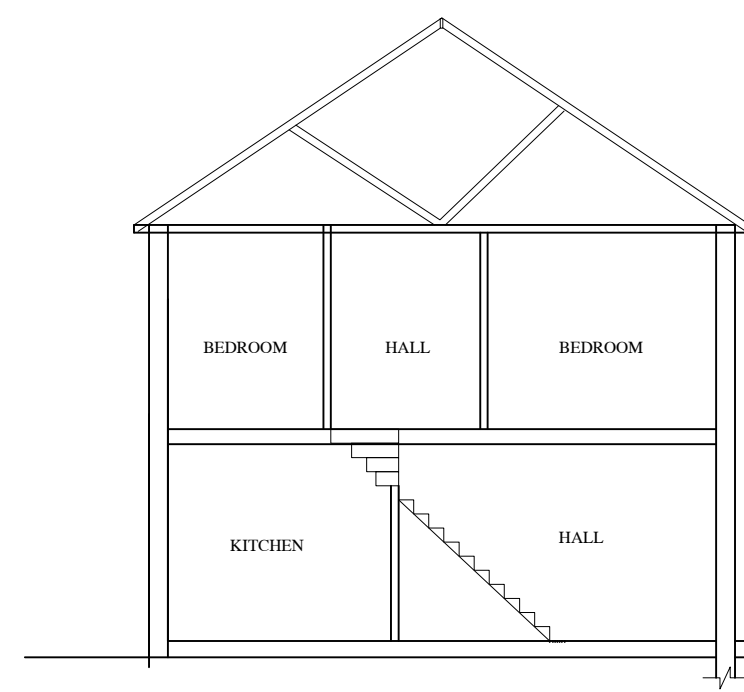


EXISTING SECTION A-A  
SCALE: 1/100 @ A1

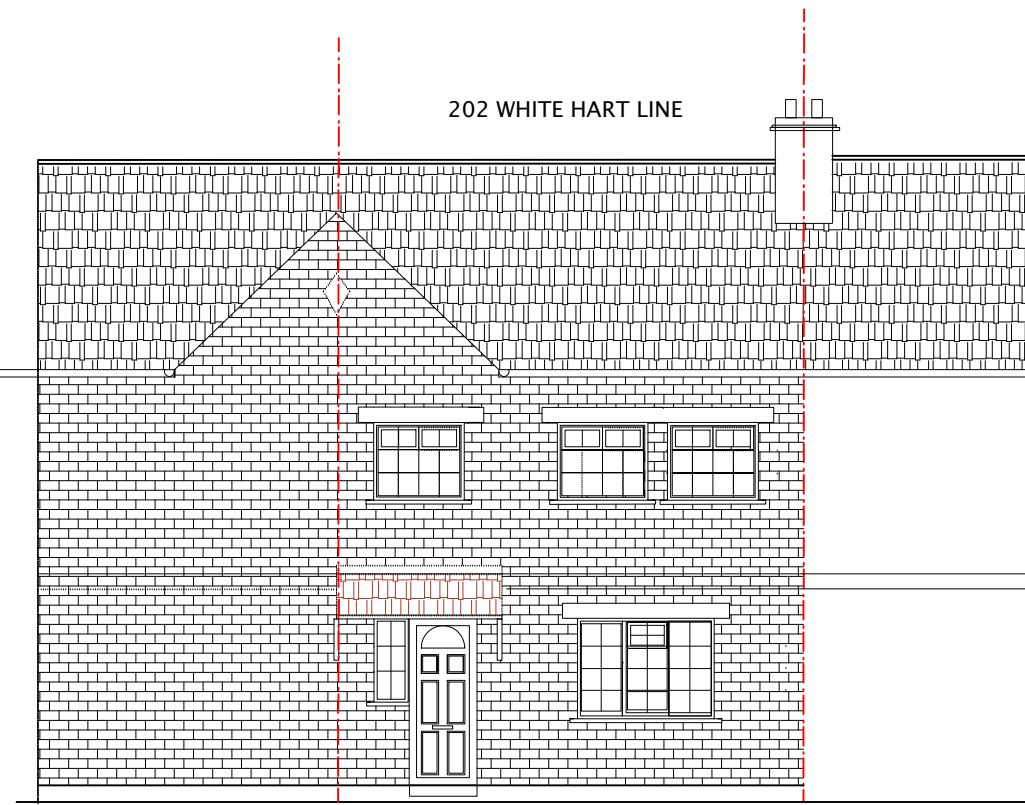


EXISTING FRONT ELEVATION  
SCALE: 1/100 @ A1




EXISTING REAR ELEVATION  
SCALE: 1/100 @ A1

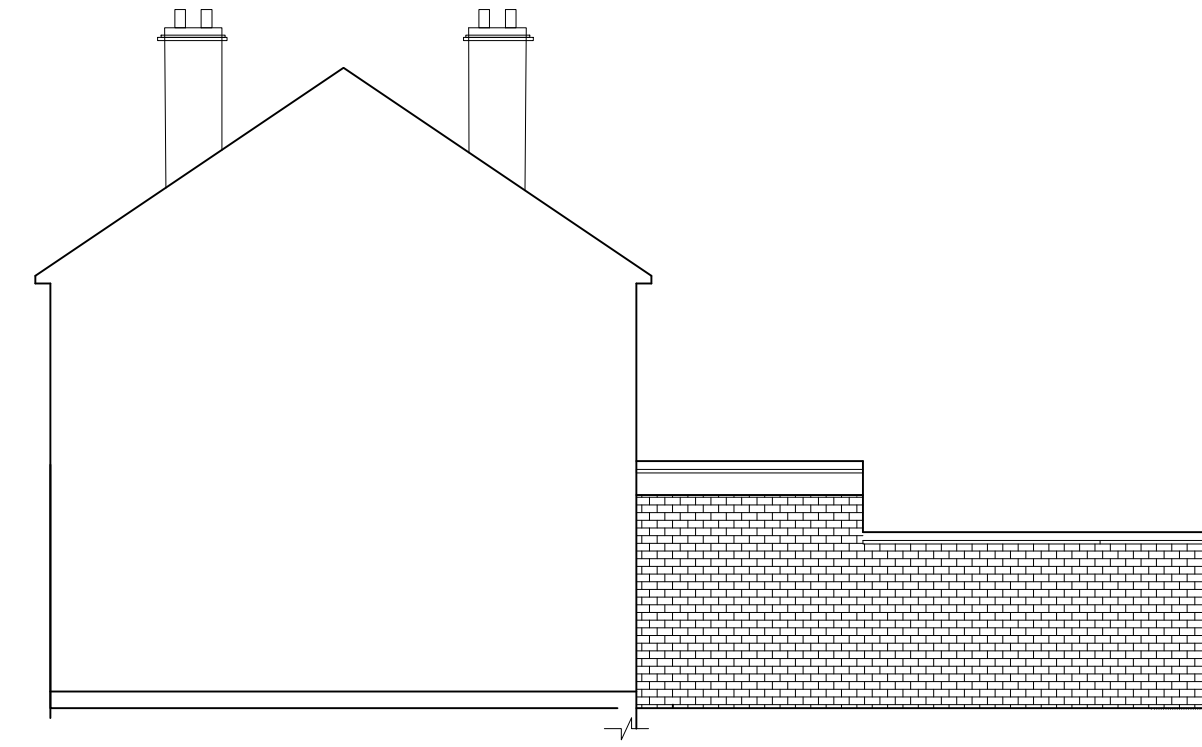


EXISTING EAST ELEVATION  
SCALE: 1/100 @ A1

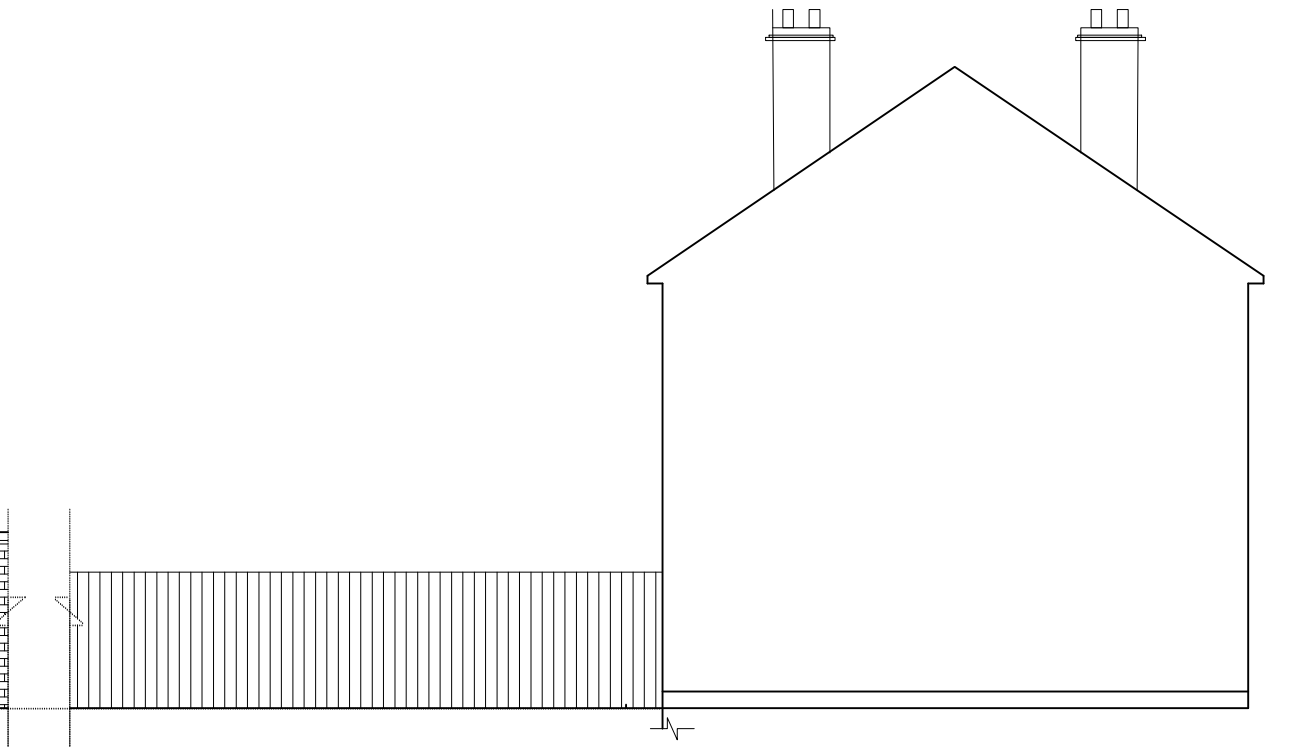


EXISTING WEST ELEVATION  
SCALE: 1/100 @ A1

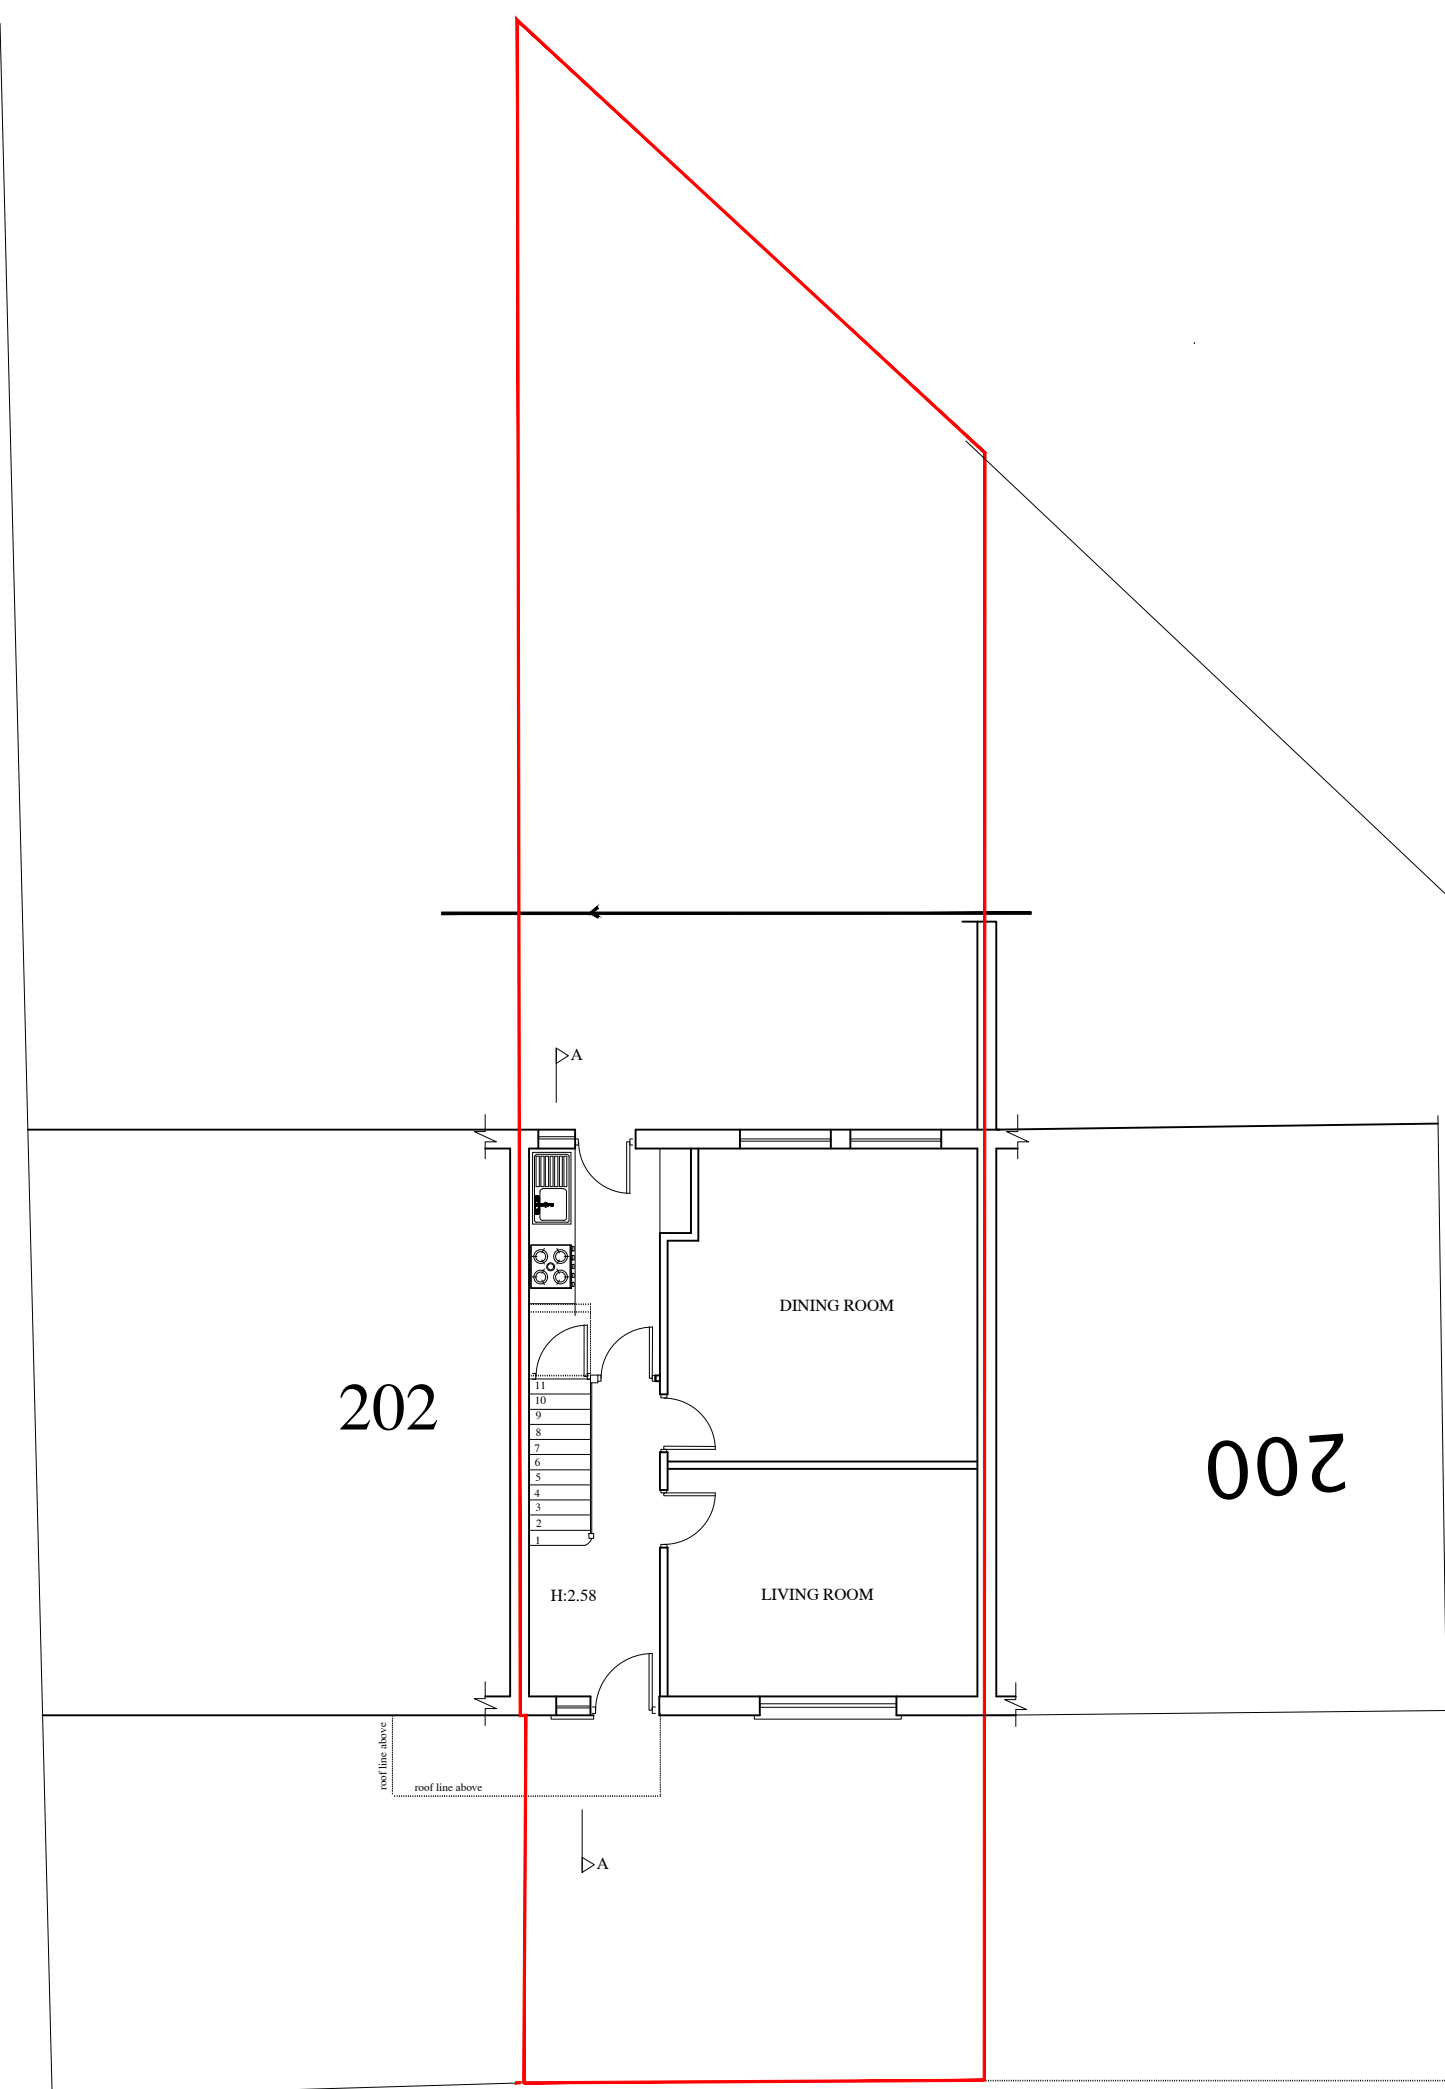

EXISTING GROUND FLOOR PLAN  
SCALE: 1/100 @ A1

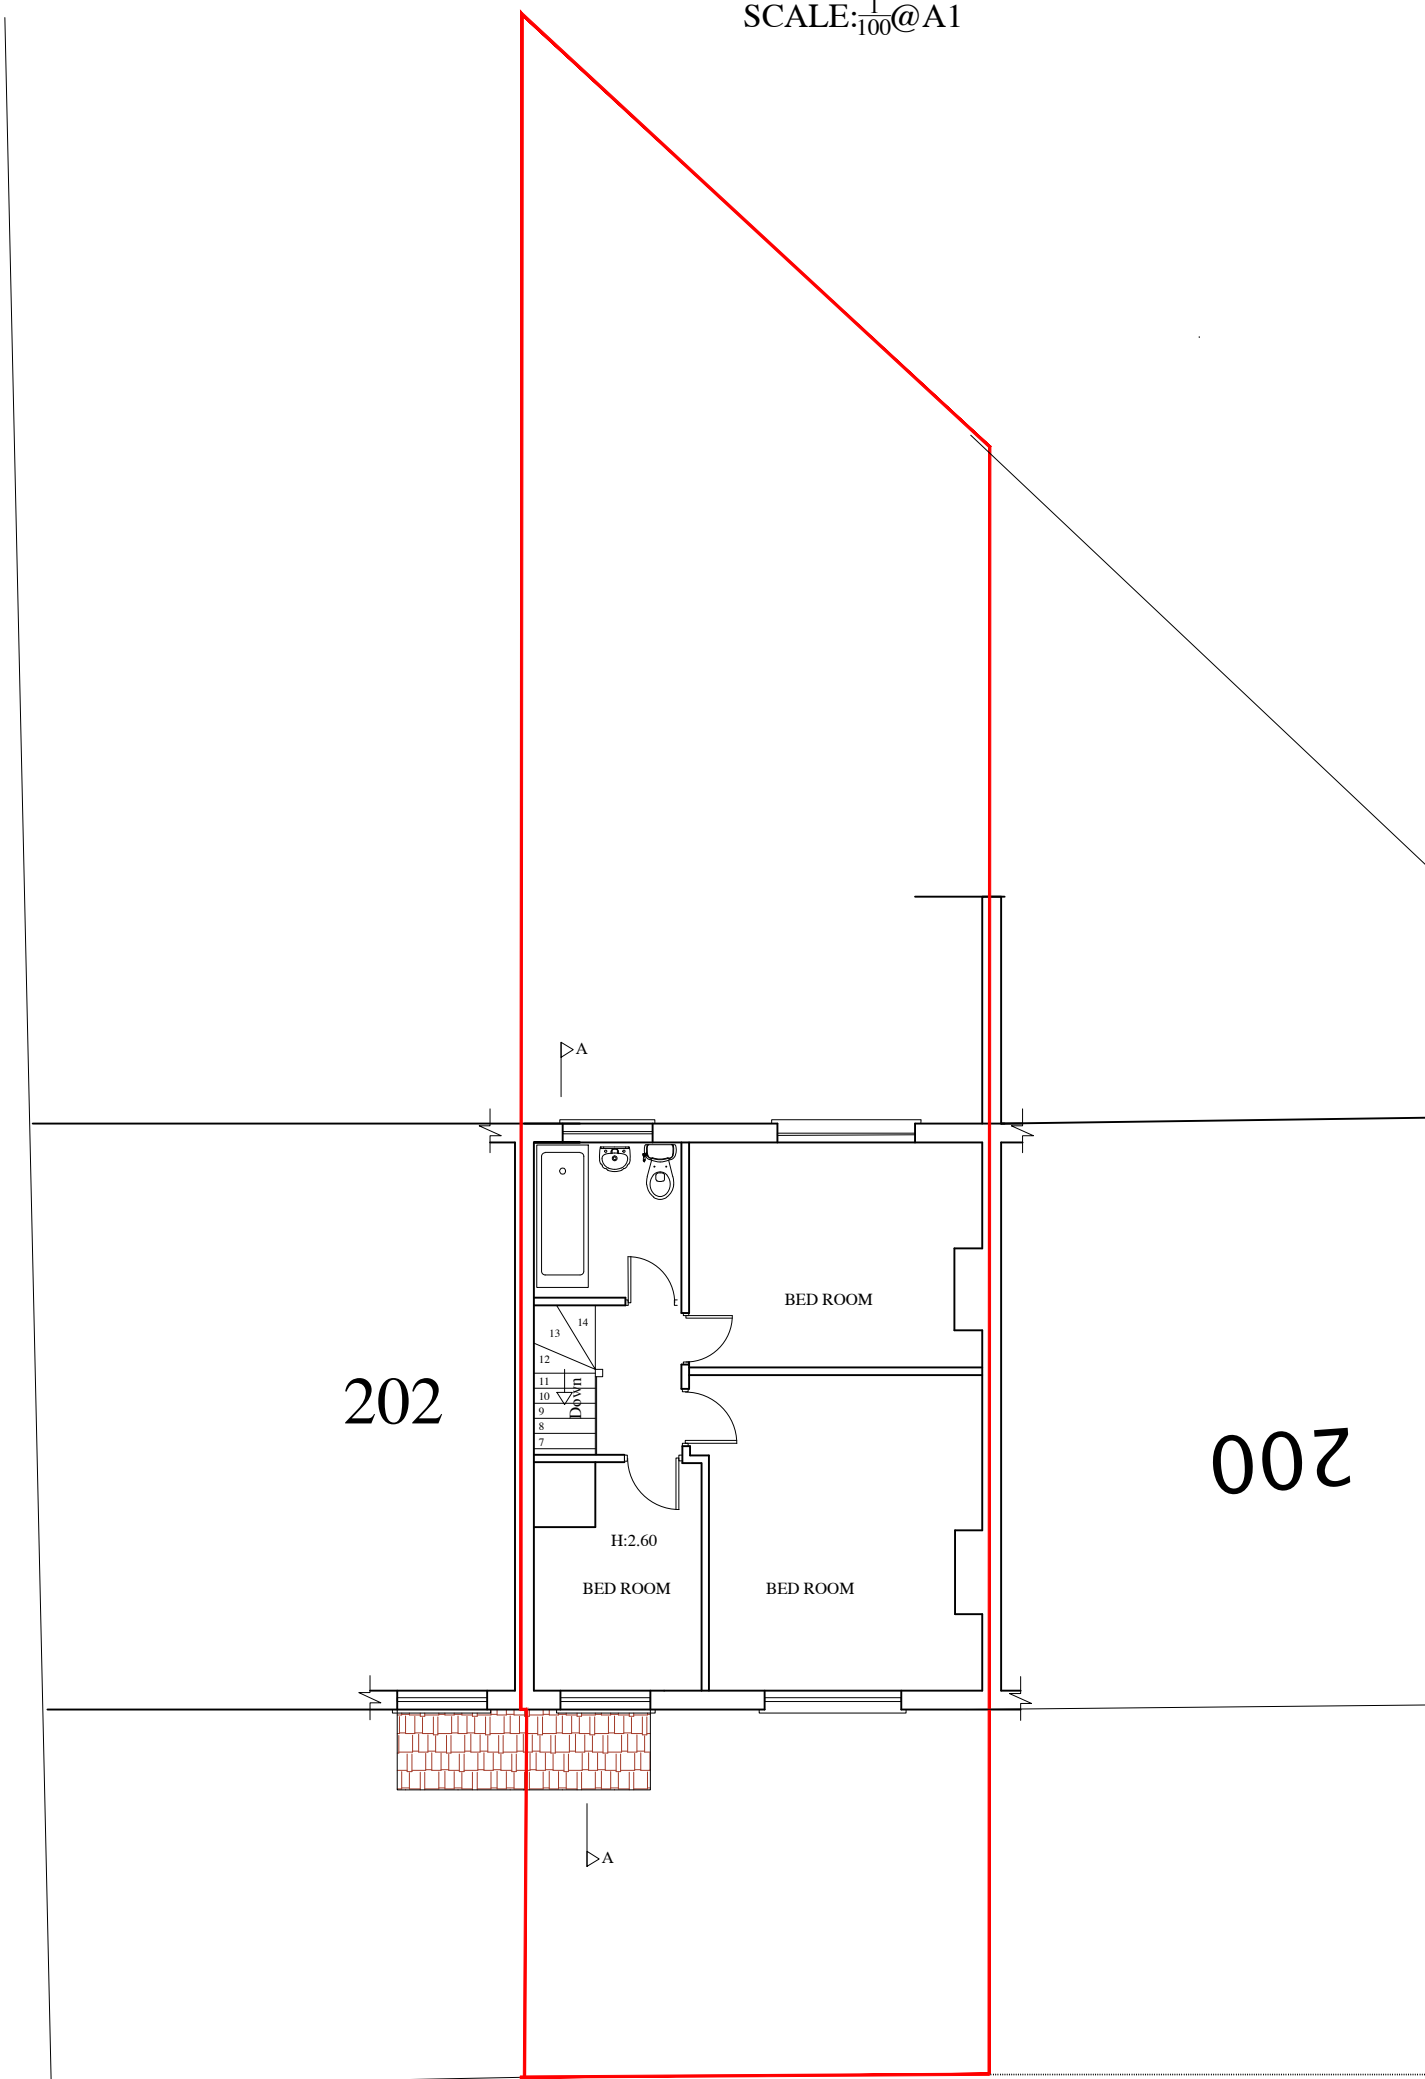


EXISTING FIRST FLOOR PLAN  
SCALE: 1/100 @ A1

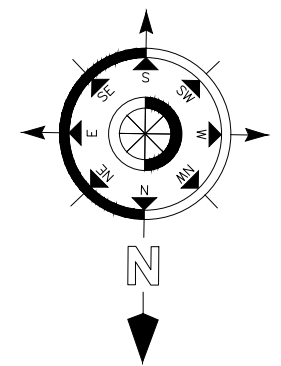

PLANNING USE ONLY. STRUCTURAL SURVEY IS STILL REQUIRED

© NIE ASSOCIATES LTD

ALL UNITS ARE IN CENTIMETERS

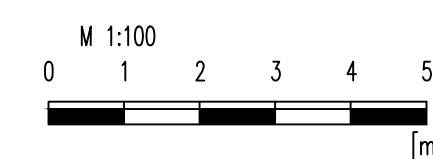

|                         |                                                                     |
|-------------------------|---------------------------------------------------------------------|
| NIE Associates          |                                                                     |
| Nathan Luk<br>Bsc.C.Eng | Address:<br>20 WENLOCK ROAD<br>London N1 7GU<br>Tel:<br>07791985601 |

|               |                                                        |      |         |
|---------------|--------------------------------------------------------|------|---------|
| no            | revision                                               | date | control |
| project       | 202 WHITE HART LINE<br>WOODGREEN, LONDON<br>N22- 5QN   |      |         |
| drawing title | EXISTING AND PROPOSED<br>FLOOR PLANS AND<br>ELEVATIONS |      |         |
| scale         | 1/100@A1                                               |      |         |
| date          | 06/07/2026                                             |      |         |
| drw.no        | SAL-07-PL01                                            |      |         |