



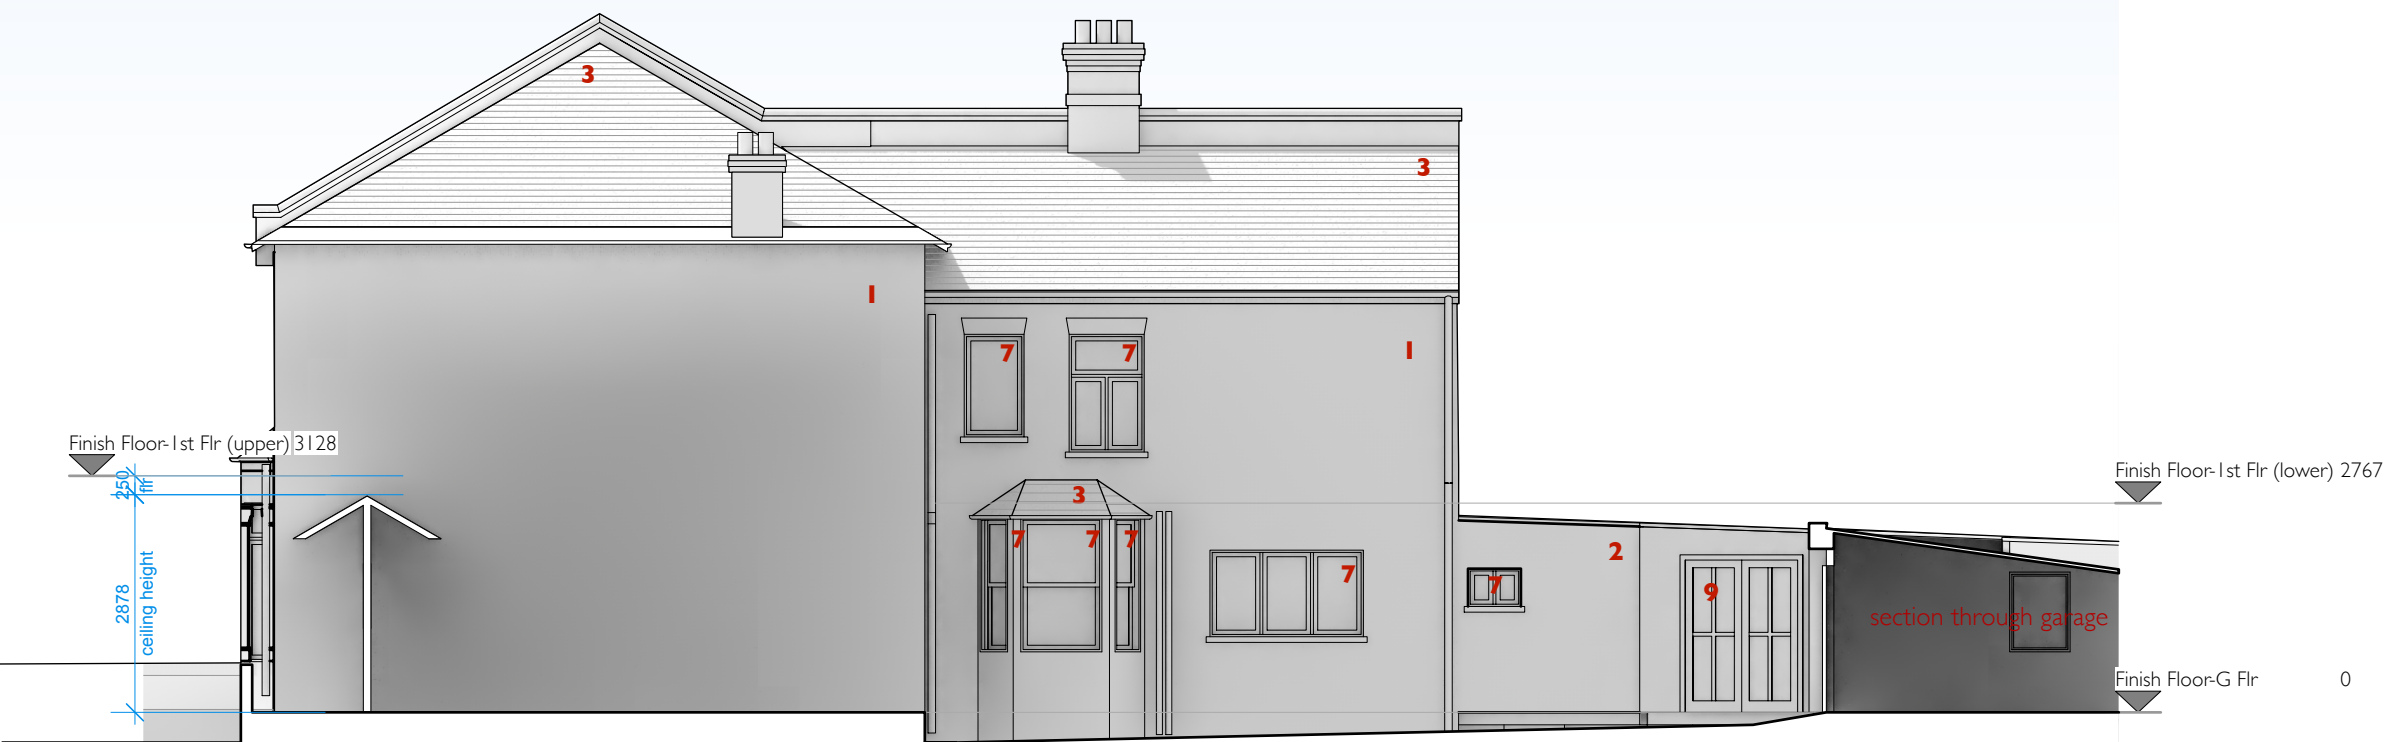


North elevation

Materials

- 1 - yellow stock brick masonry walls with red brick detailing
- 2 - cement render to masonry walls
- 3 - tiled roof
- 4 - painted cast stone details
- 5 - painted timber and glazed door
- 6 - timber fence
- 7 - UPVC windows
- 8 - UPVC glazed door
- 9 - Timber framed glazed door and windows

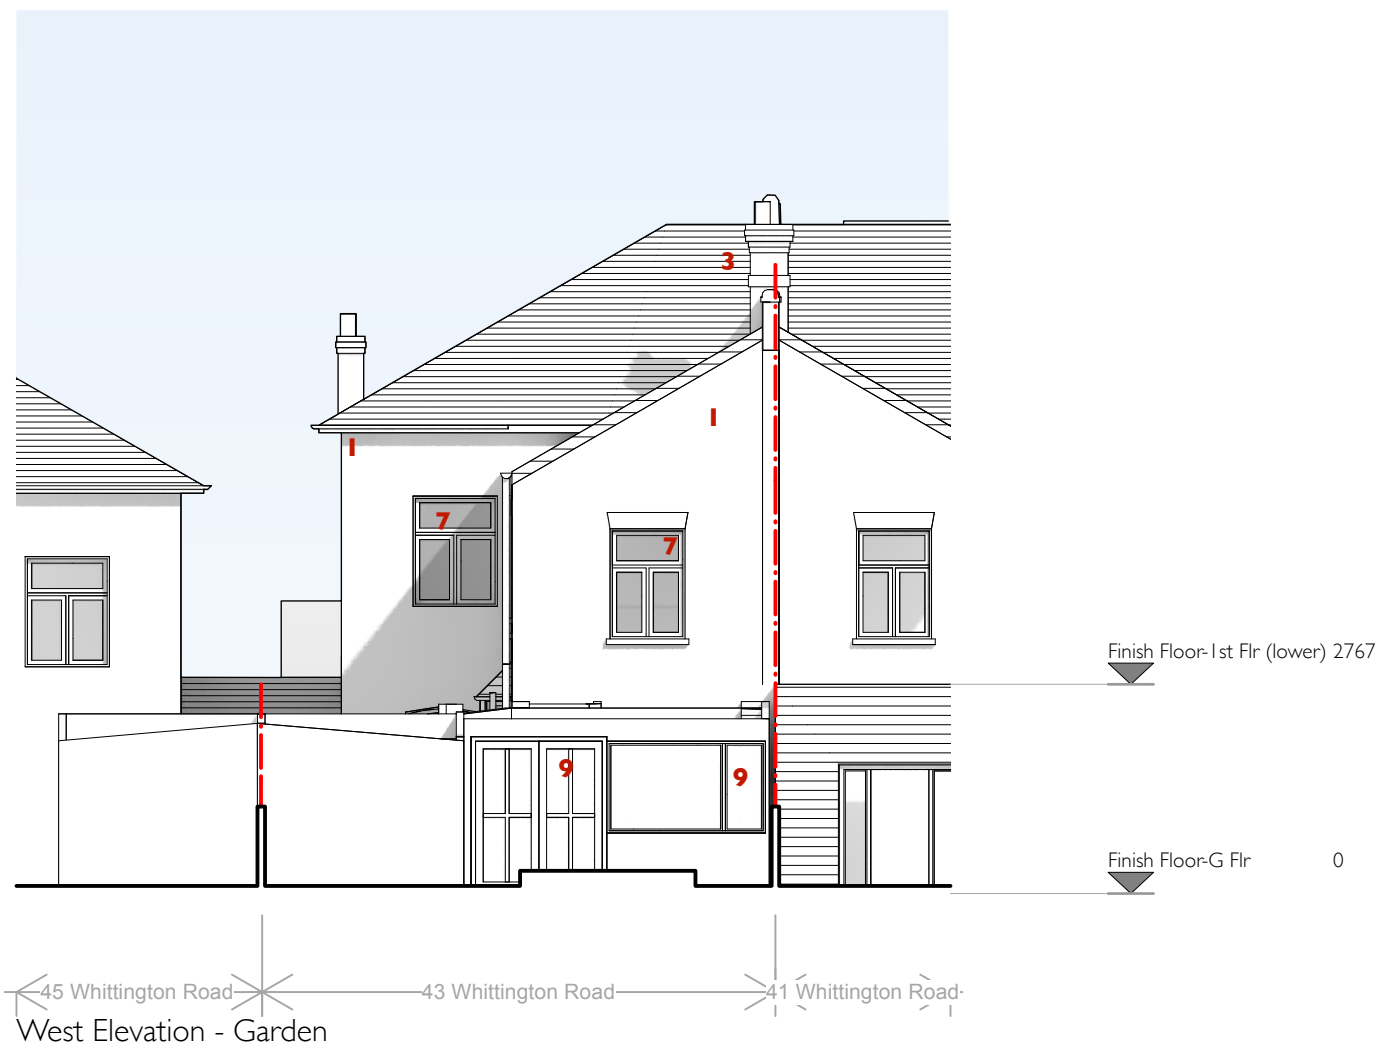

West Elevation - Garden

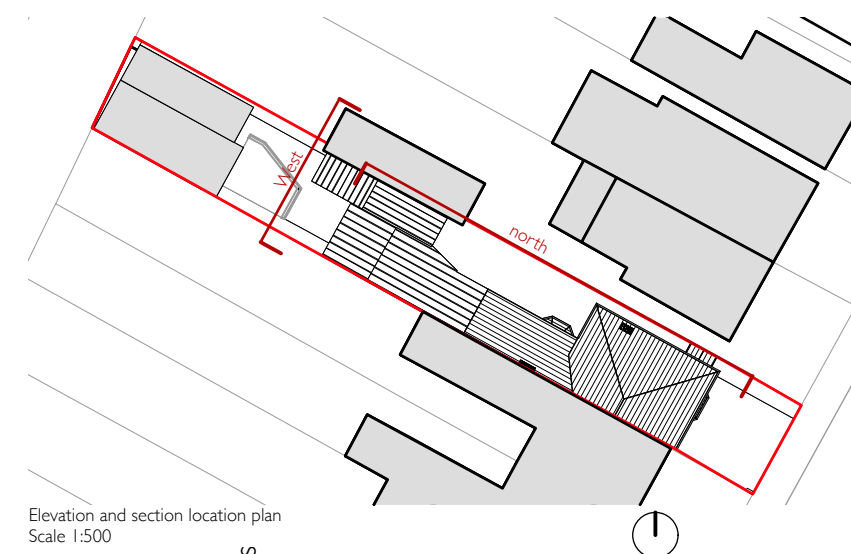

Elevation and section location plan
Scale 1:500

PLANNING: Certificate of Lawfulness

Rev P1
PLANNING - Certificate of Lawfulness Issue
Date 07.07.2026

James Pooley
architecture

james@jamespooleyarchitecture.com
www.jamespooleyarchitecture.com

55 Goring Road N11 2BT
07881 585857

43 Whittington Road, London N22 8YS

Existing Elevations and Sections 2

scale: 1:100 @ A3 Date: JUNE 2026 Drawn by: JP

WTG-005

PI