





East elevation - Whittington Road

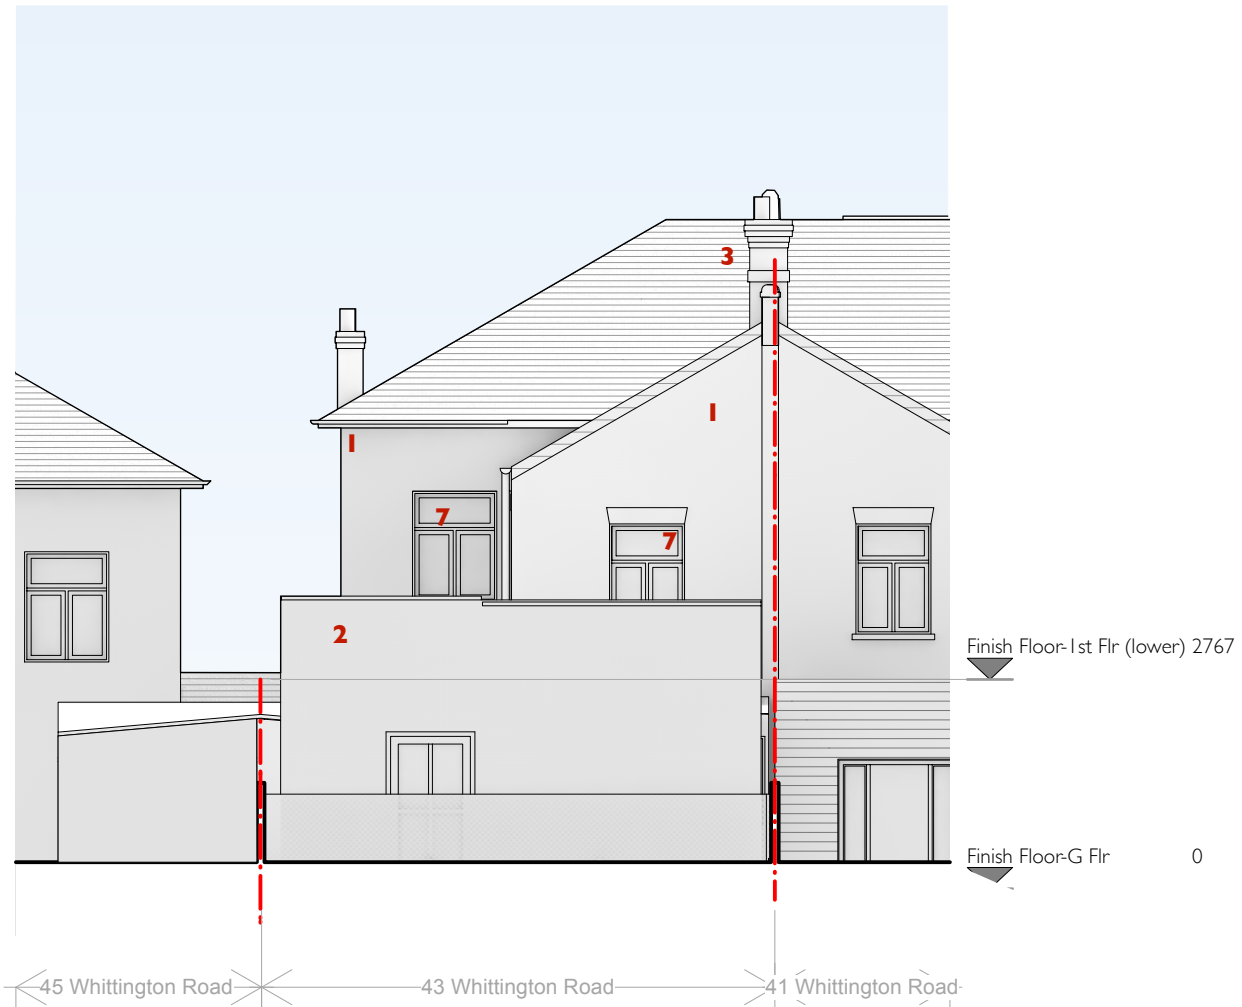

West elevation - facing trainline

Materials

- 1 - yellow stock brick masonry walls
- 2 - timber cladding
- 3 - slate roof
- 4 - painted cast stone details
- 5 - painted timber and glazed door
- 6 - timber gates
- 7 - UPVC windows
- 8 - UPVC glazed door

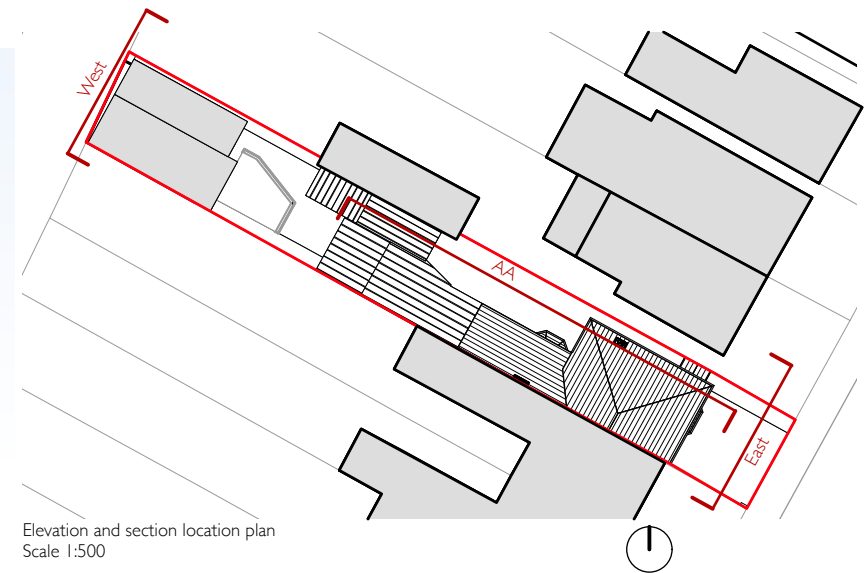

Section AA

PLANNING: Certificate of Lawfulness

Rev P1 PLANNING - Certificate of Lawfulness Issue Date 07.07.2026

James Pooley
architecture

james@jamespooleyarchitecture.com 55 Goring Road N11 2BT
www.jamespooleyarchitecture.com 07881 585857

43 Whittington Road, London N22 8YS

Existing Elevations and Sections I

scale: 1:100 @ A3 Date: JUNE 2026 Drawn by: JP

WTG-004 **PI**