



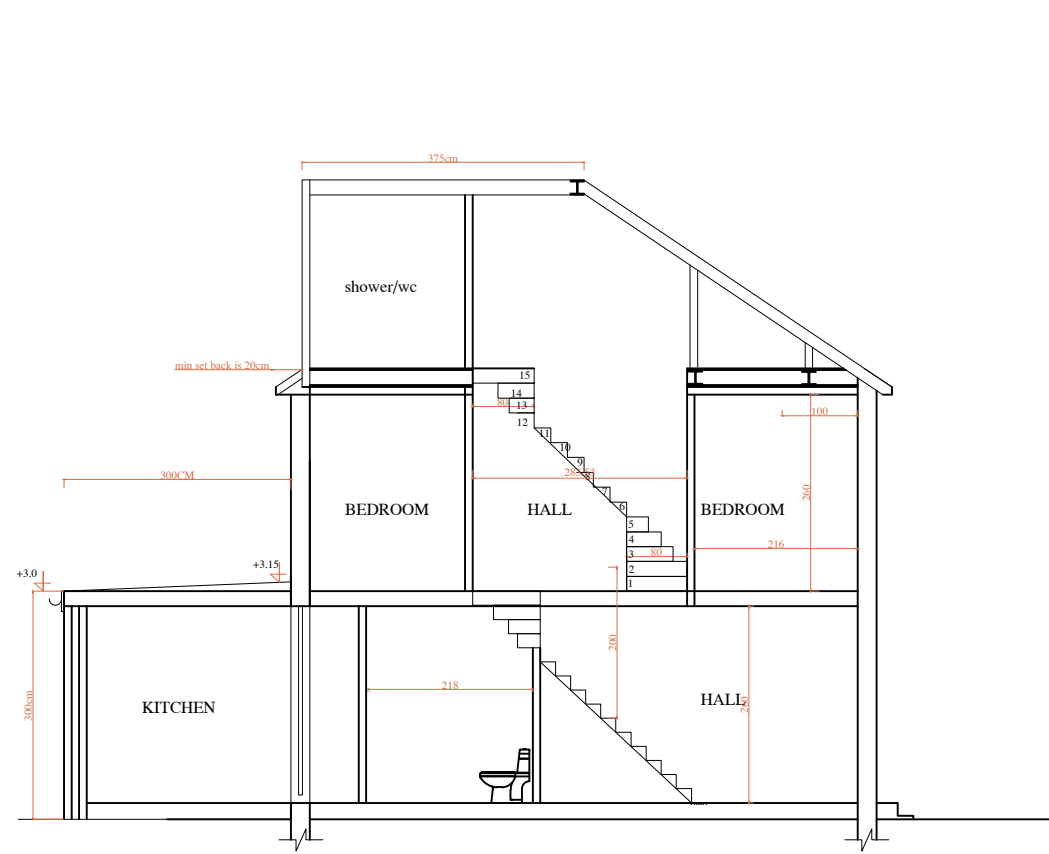


PROPOSED SECTION A-A

SCALE: 1/100@A1

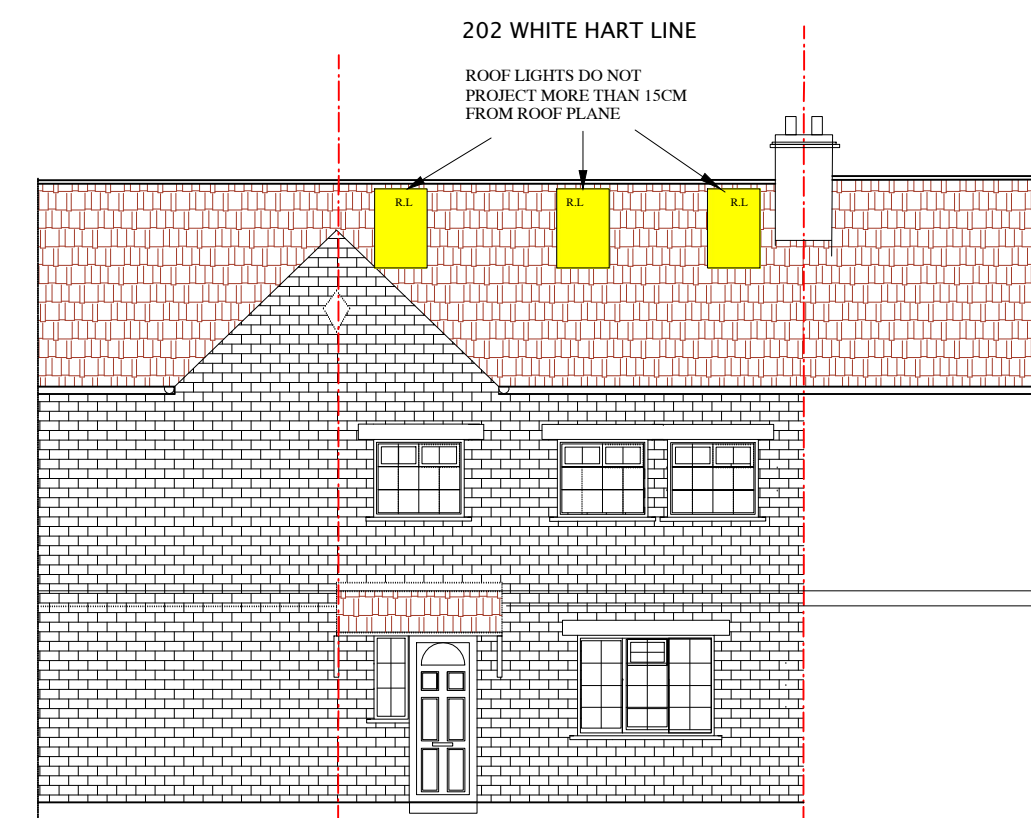


PROPOSED FRONT ELEVATION

SCALE: 1/100@A1

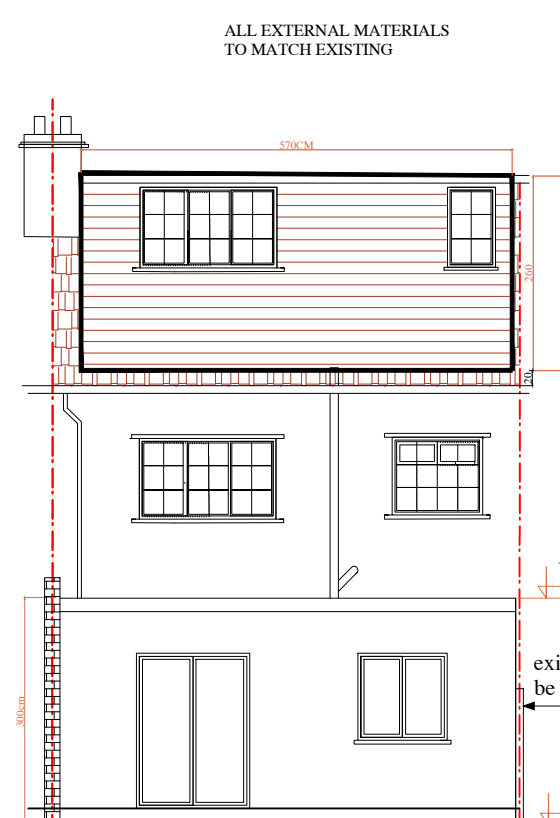


PROPOSED REAR ELEVATION

SCALE: 1/100@A1

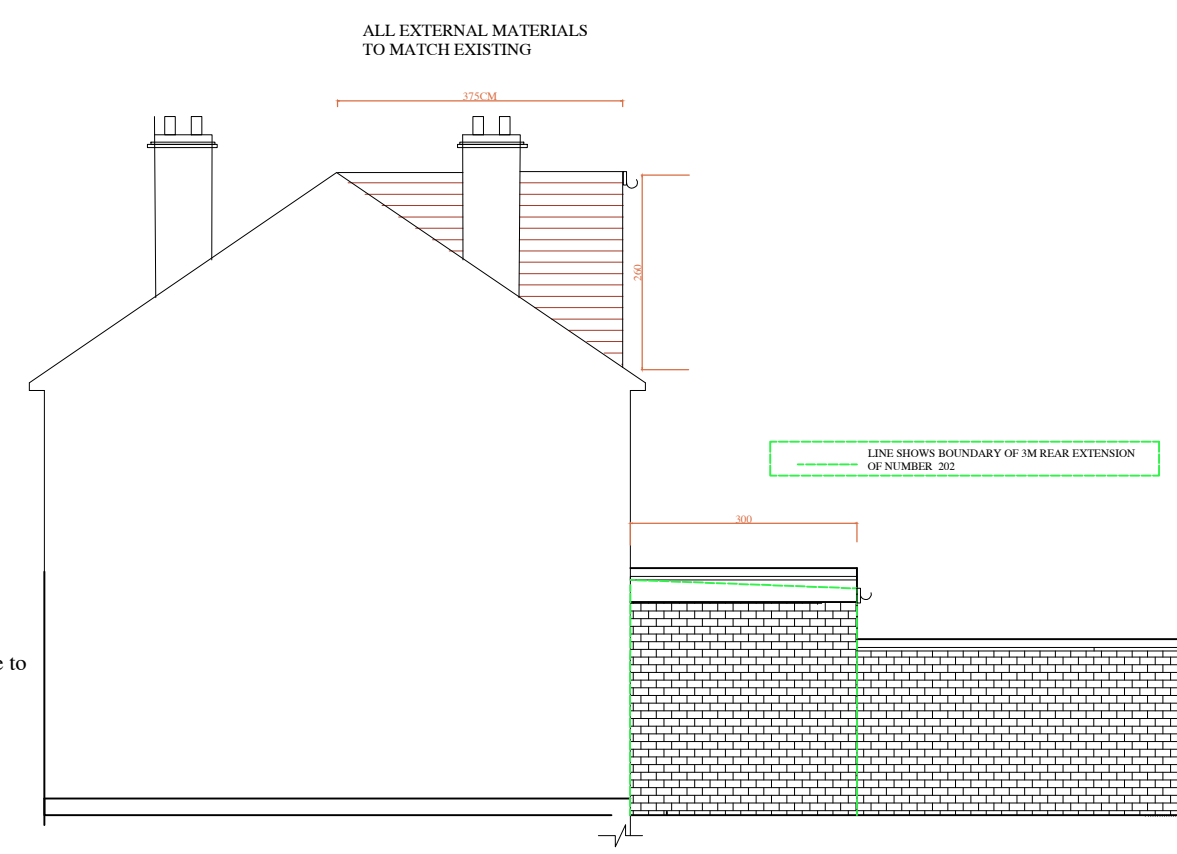


PROPOSED EAST ELEVATION

SCALE: 1/100@A1

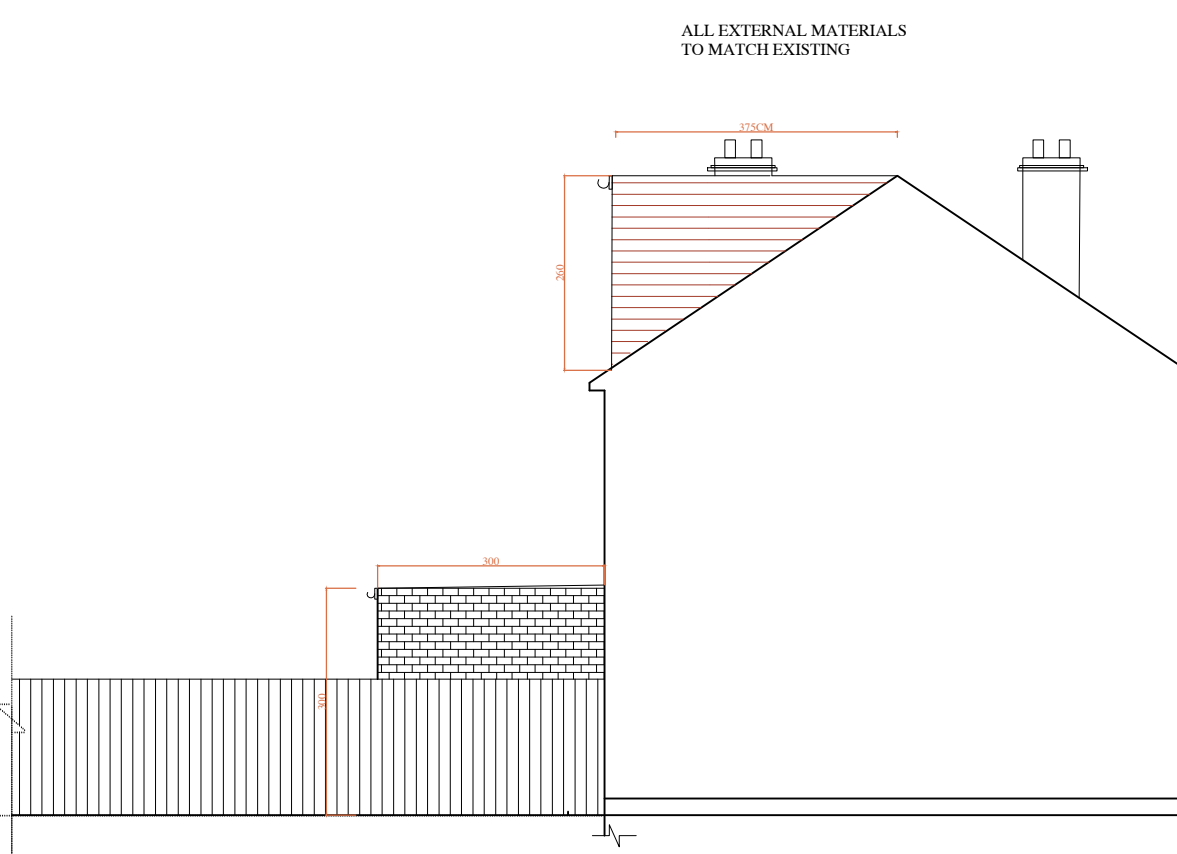



PROPOSED WEST ELEVATION

SCALE: 1/100@A1

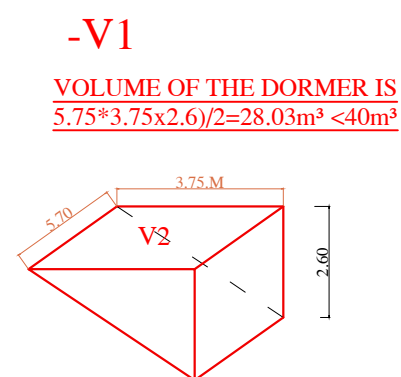


NOTE: PLEASE BE ADVISED THAT IF THE FOLLOWING ARE COMPLIED WITH THEN THE PROPOSED LOFT CONVERSION WILL FALL UNDER PERMITTED DEVELOPMENT RIGHTS AND THEREFORE, DOES NOT REQUIRE PLANNING PERMISSIONS. From 1 October 2008 a loft conversion for your home will be considered to be permitted development, not requiring an application for planning permission, subject to the following limits and conditions:

- A volume allowance of 40 cubic meters for semi-detached or detached houses.
- No extension to be higher than the highest part of the roof.
- Materials to be similar in appearance to the existing house.
- Roof extensions not to be permitted development in designated areas.
- (This is not designated areas)
- Roof extension, apart from hip to gable end, to be set back as far as practicable, at least 200mm from the eaves.
- (Dormer has been set back 200mm from the eaves)

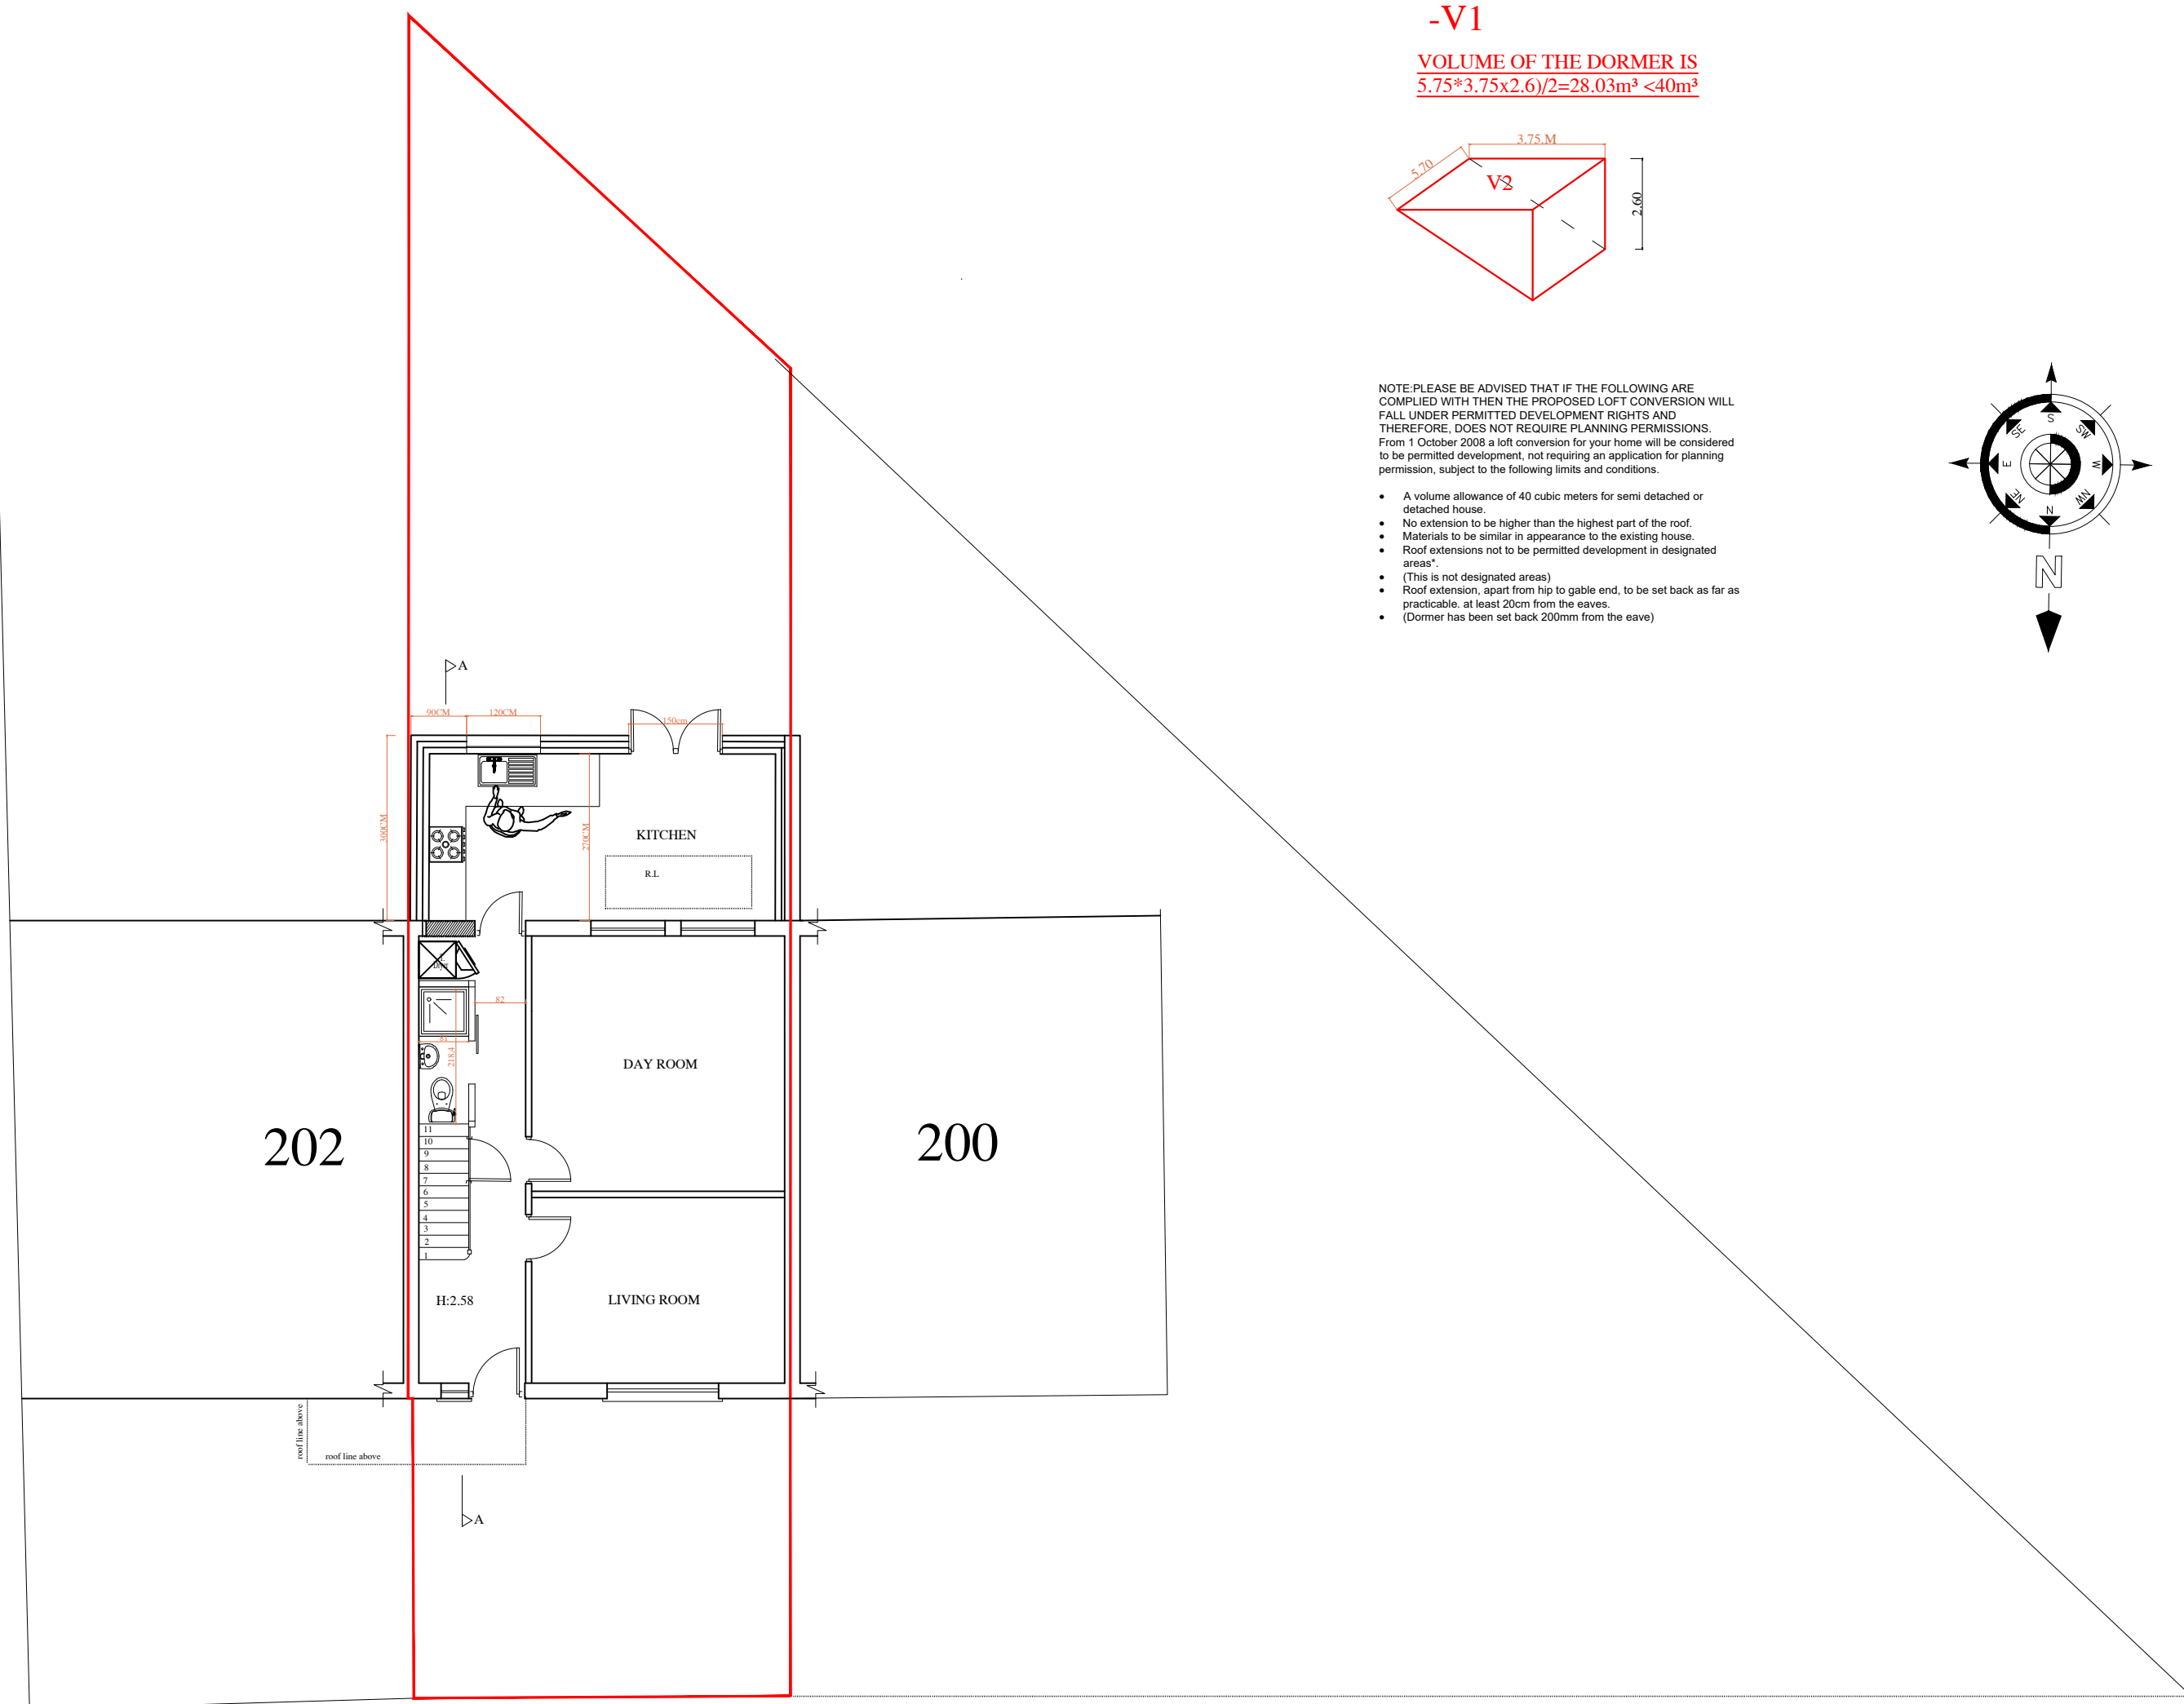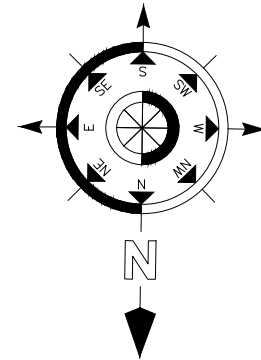


PROPOSED GROUND FLOOR PLAN

SCALE: 1/100@A1

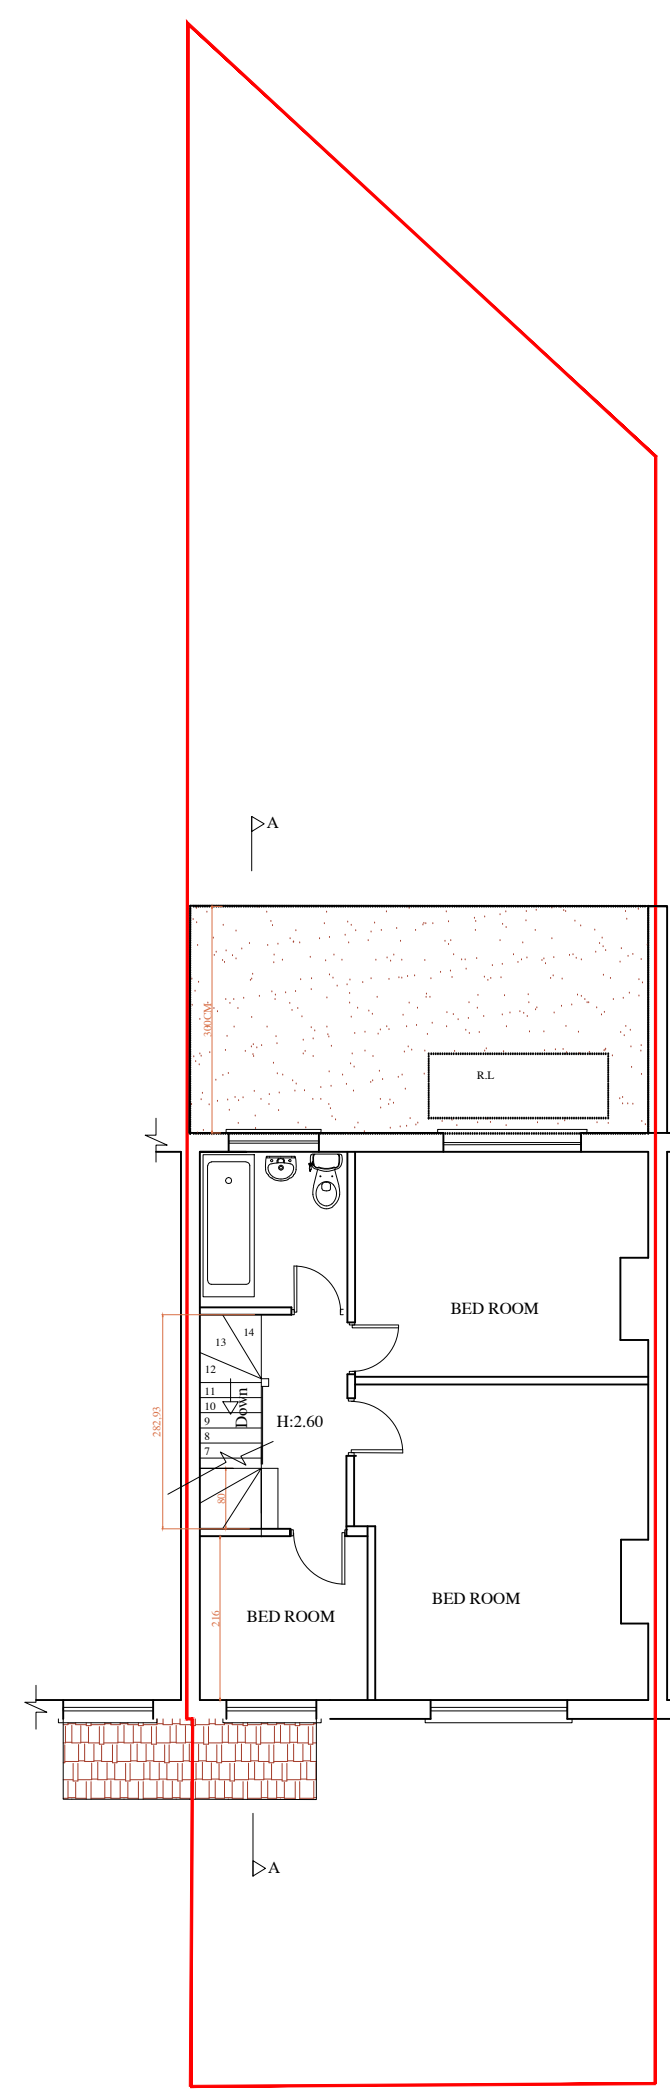


PROPOSED FIRST FLOOR PLAN

SCALE: 1/100@A1

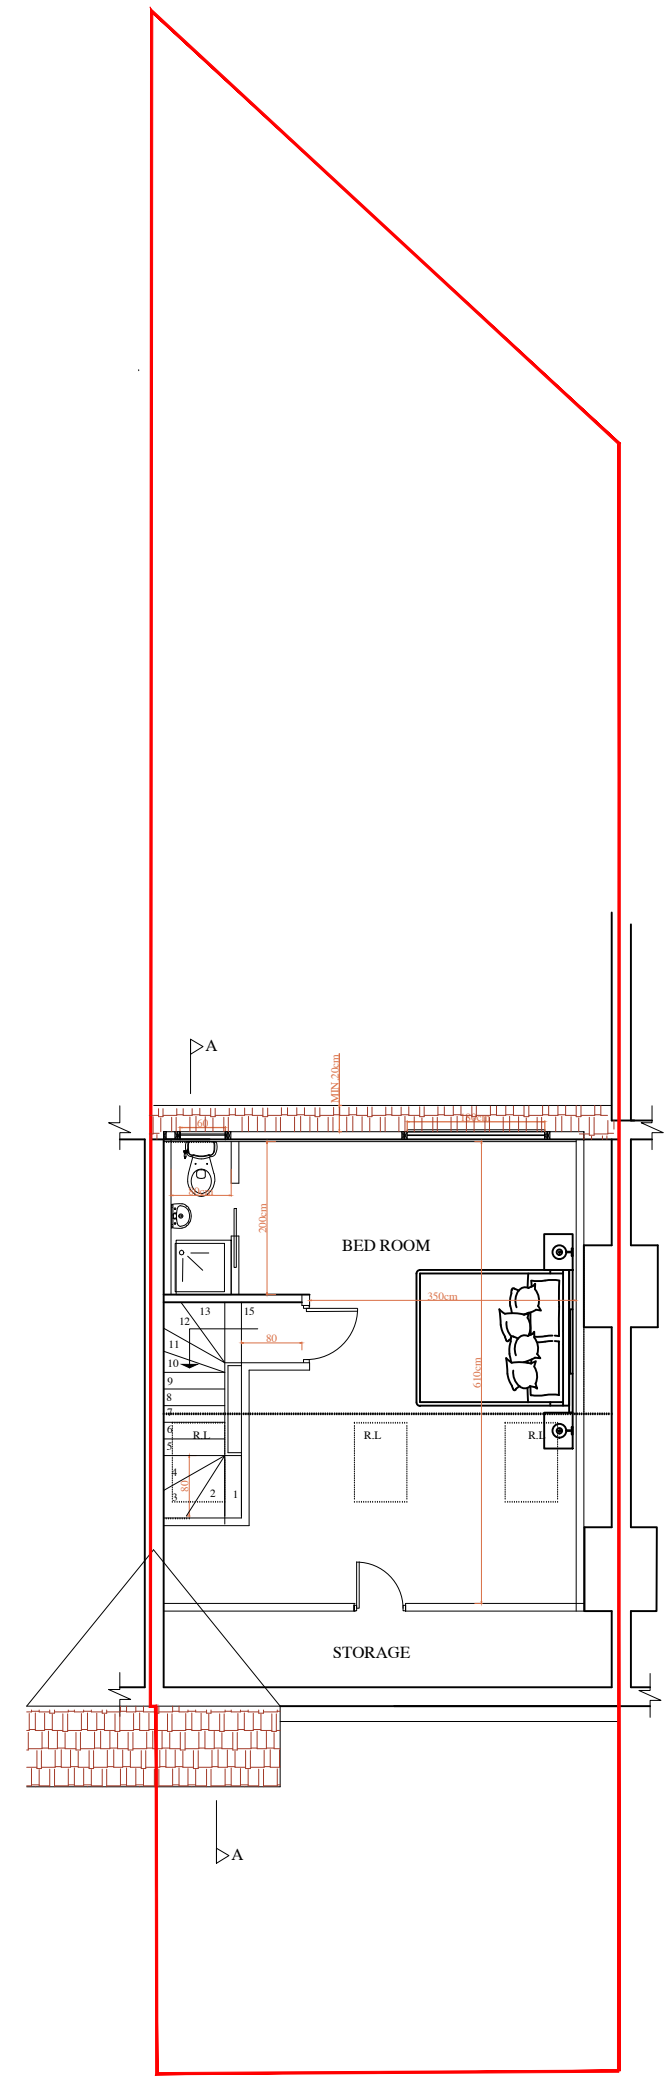



PROPOSED LOFT FLOOR PLAN

SCALE: 1/100@A1

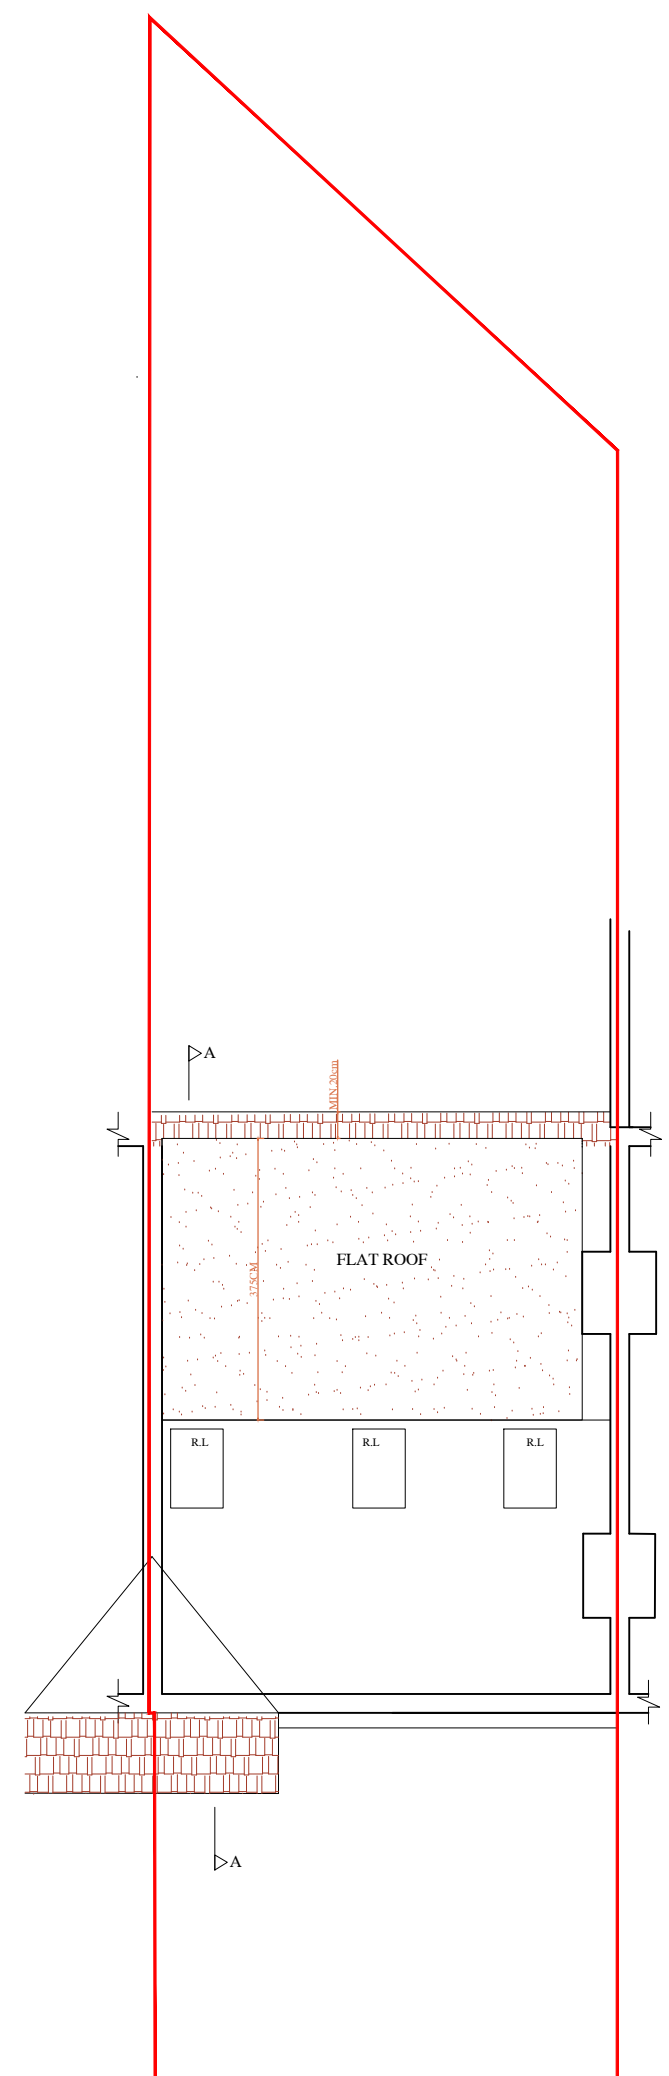

PROPOSED ROOF PLAN

SCALE: 1/100@A1

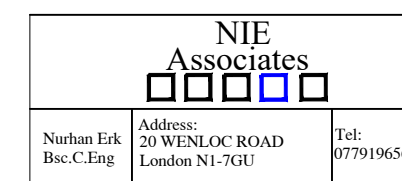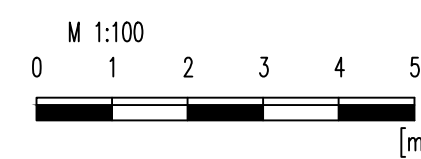

ALL UNITS ARE IN CENTIMETERS

PLANNING USE ONLY. STRUCTURAL SURVEY IS STILL REQUIRED

© NIE ASSOCIATES LTD

no	revision	date	control
1			
project	202 WHITE HART LINE WOODGREEN, LONDON N22- 5QN		
drawing title	PROPOSED FLOOR PLANS AND ELEVATIONS		
scale	1/100@A1		
date	06/07/2026		
draw no	SAL-07-PL03		