


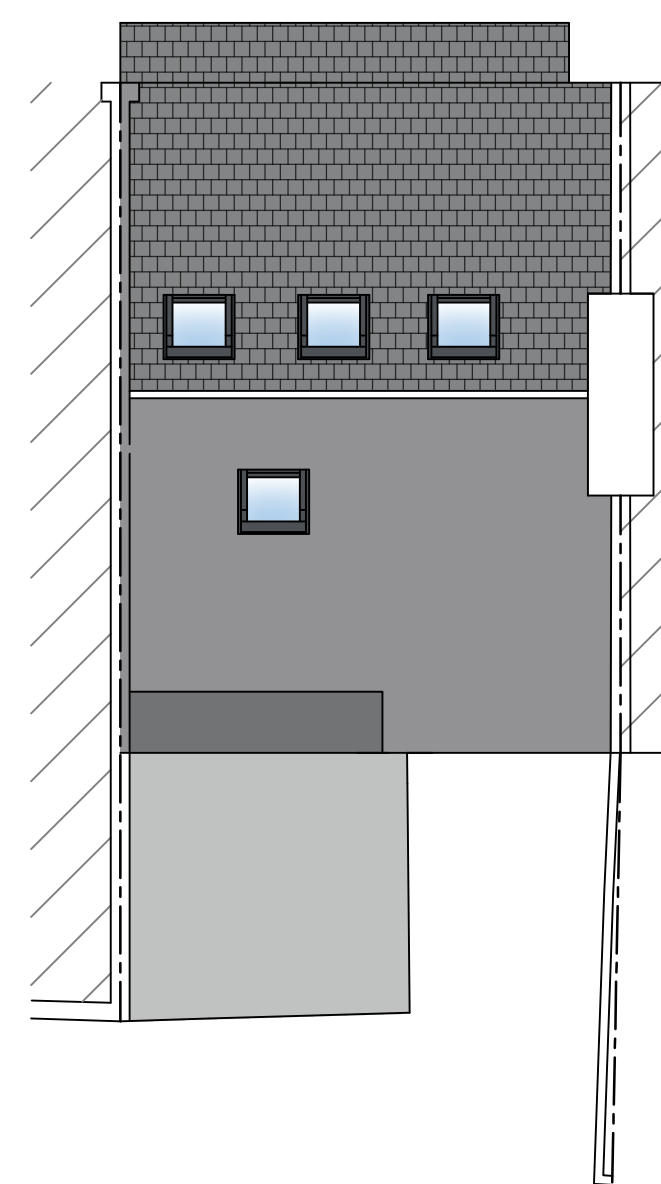
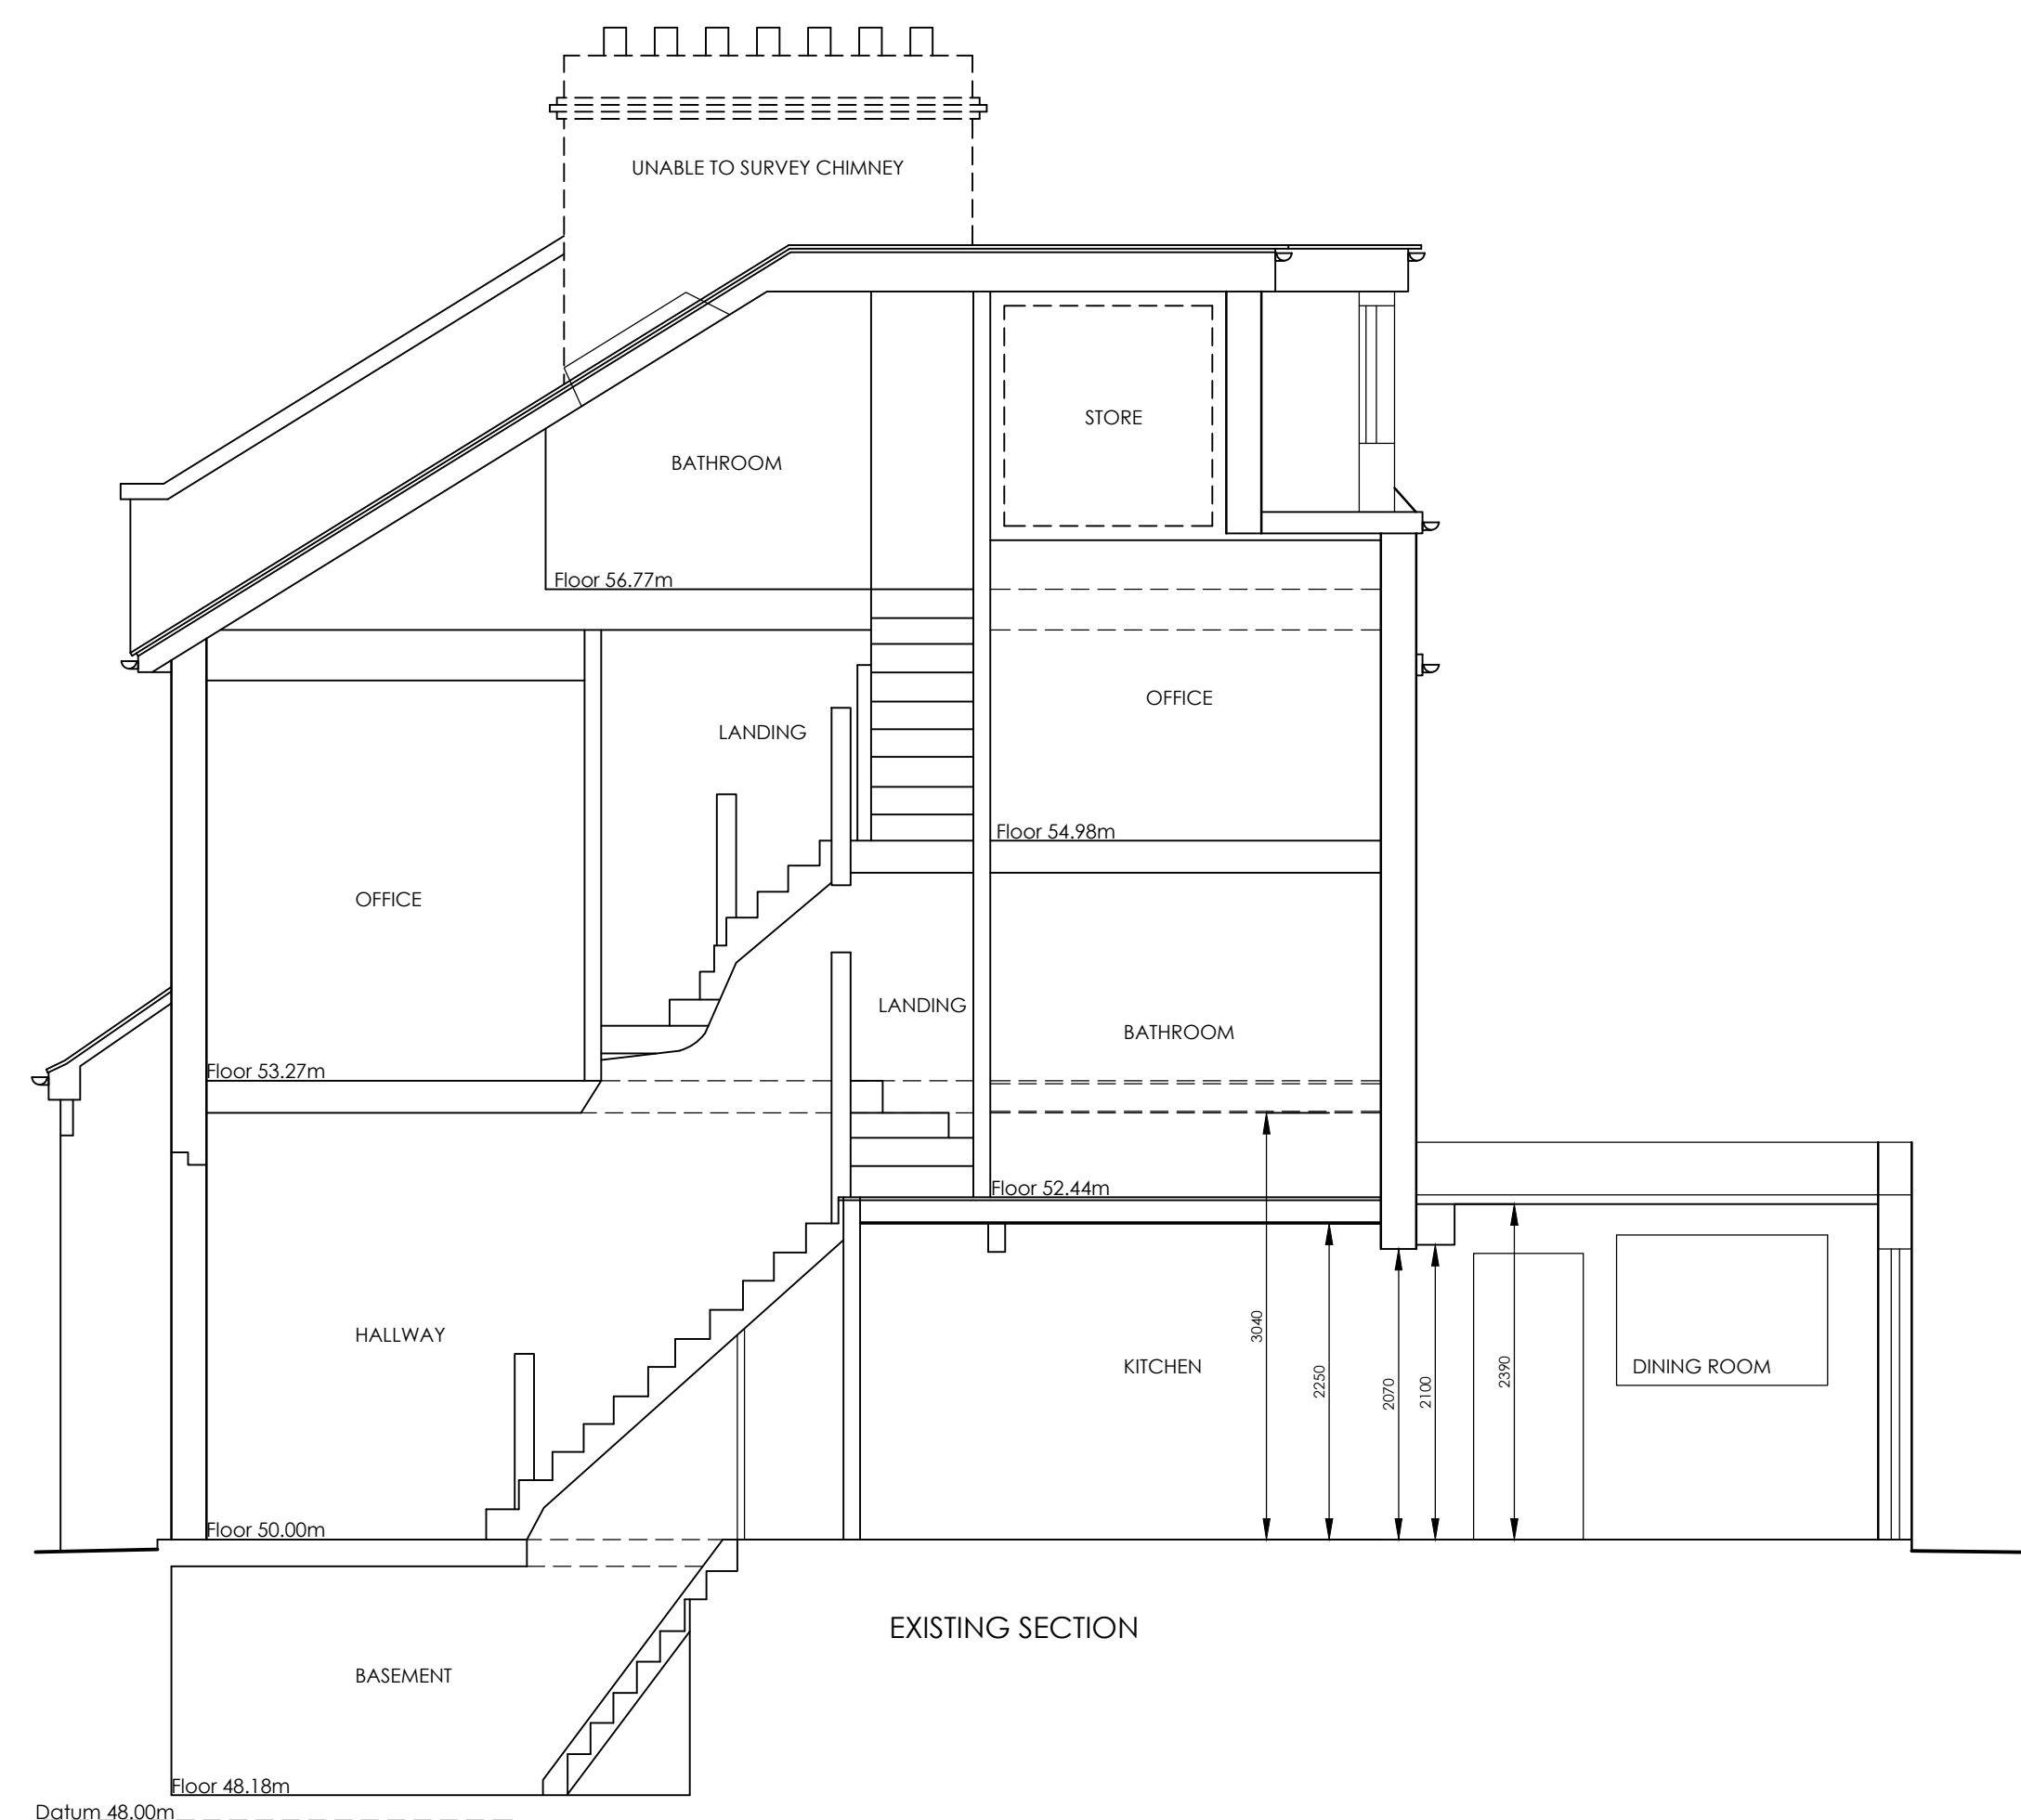
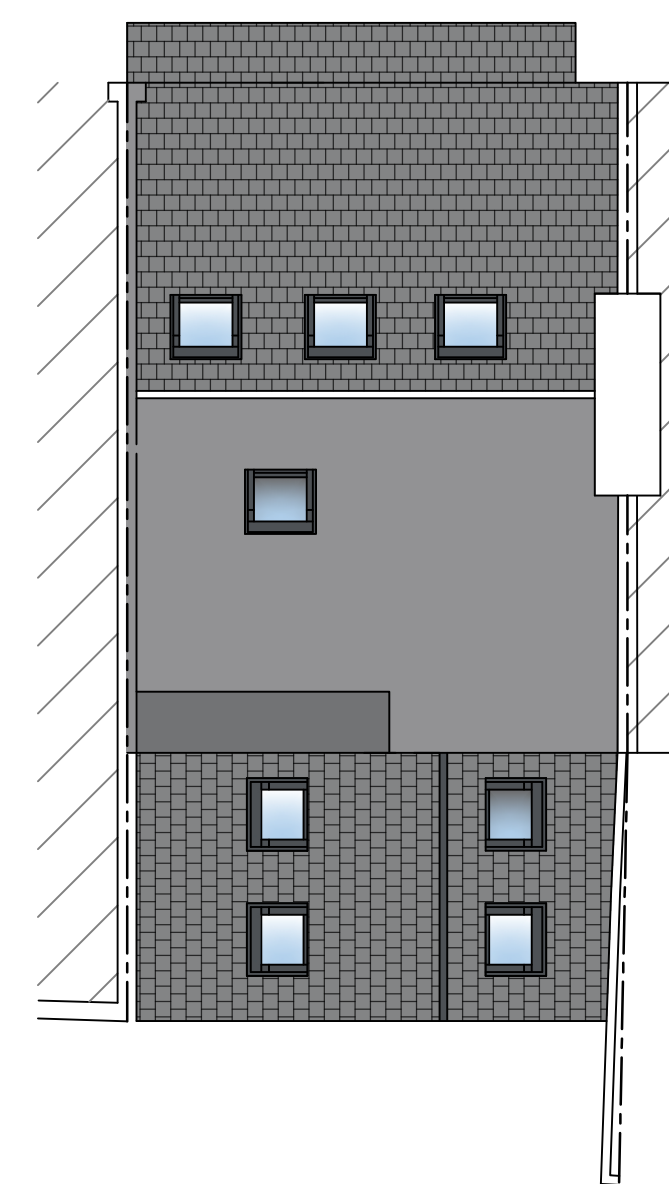


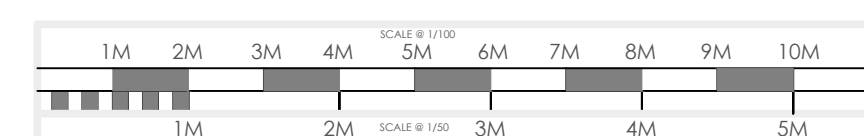

EXISTING ROOF PLAN 1:100

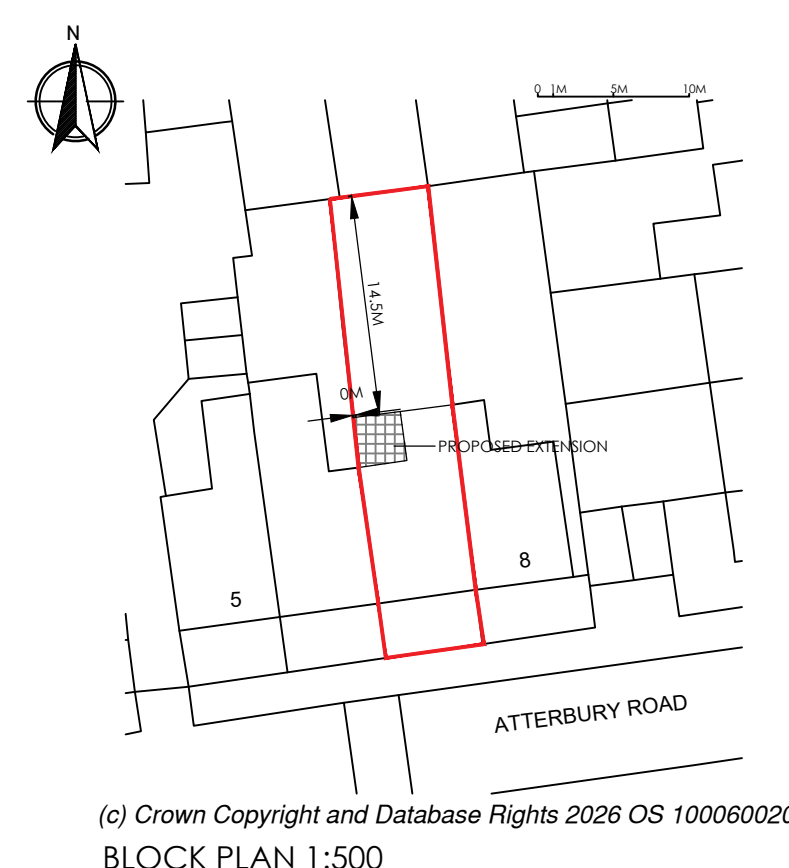

PROPOSED ROOF PLAN 1:100

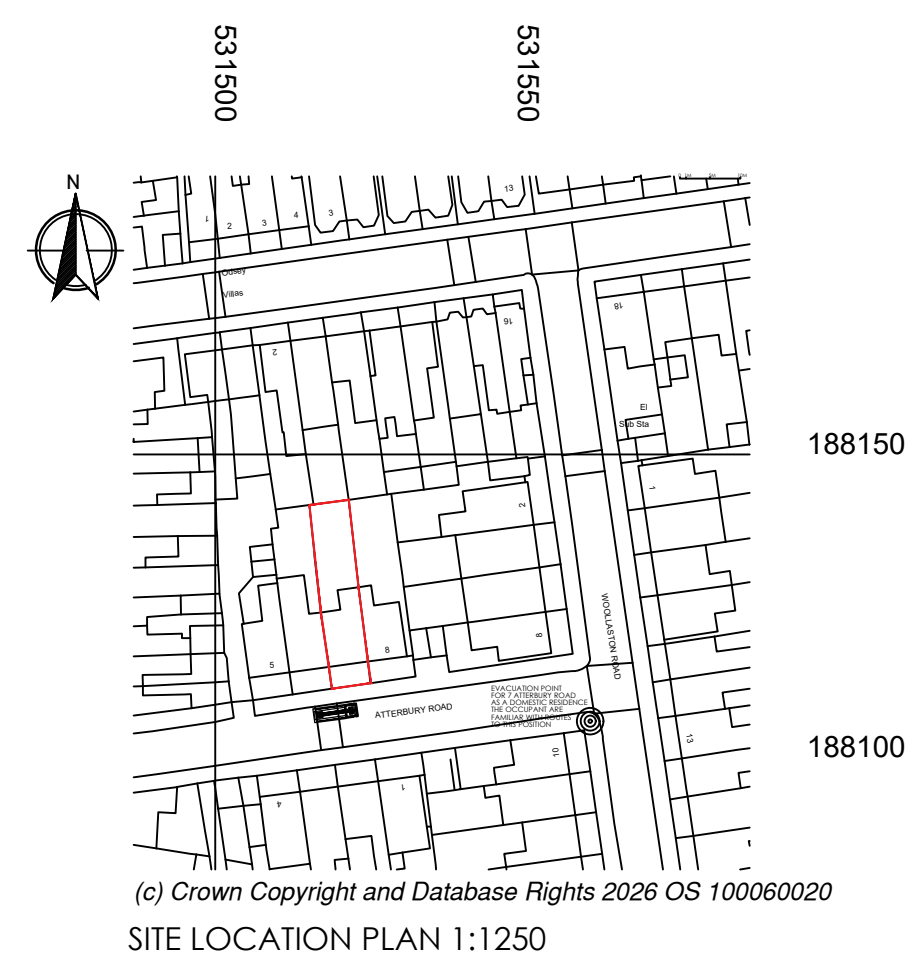

plusrooms
HOME EXTENSIONS


- KITCHEN EXTENSIONS
- LOFT CONVERSIONS
- REFURBISHMENTS

[illegible]

DRAWING :
XXX

DATE : MAY 26	PROJECT : PROPOSED SINGLE STOREY REAR EXTENSION
SCALE @ A1: 1:50	CLIENT : MR & MRS SMITH
DRAWING No. PXX-XX.2	CLIENT ADDRESS : 7, ATTERBURY ROAD LONDON N4 1SG

ALL PLANS TO BE CHECKED BY CONTRACTORS FOR ACCURACY AND DIMENSIONS BEFORE WORKS ON SITE. ANY QUERIES MUST BE RELAYED TO DESIGNERS
ON BUILDING WORKS UNDERGROUND BEFORE ALL CITY/LOCAL AUTHORITY APPROVALS HAVE BEEN OBTAINED. AT ALL STAGES OF THE
THIS DRAWING REMAINS THE COPYRIGHT OF THE ART OF BUILDING LTD AND MUST NOT BE DUPLICATED OR ISSUED WITHOUT PRIOR CONSENT.
THE DRAWING REMAINS THE PROPERTY OF THE ART OF BUILDING LTD UNTIL PAID FOR IN FULL BY CLIENT.
ANY REVISED DRAWINGS OR ADDITIONAL STRUCTURAL DESIGNS REQUESTED AFTER LOCAL AUTHORITY APPROVALS HAVE BEEN GAINED WILL
BE CHARGED AT THE FULL RATE.

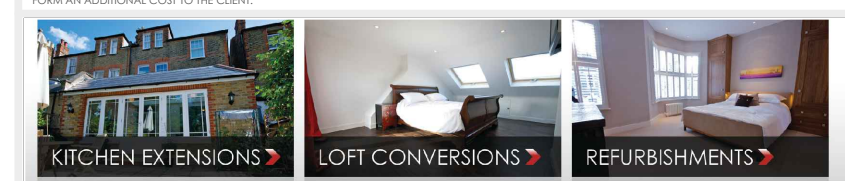

PLUS ROOMS Alexander house, 7, oaklands gate, Northwood, HA6 3AA | T: 0800 917 7127
 Plus Rooms is a trading name of plusrooms.com ltd | Company Registration No. 7504728
 Registered Office, Elwood House, 42 Lytton Road, Barnet, Herts, EN5 5BY | Directors James and Robert Bernard