




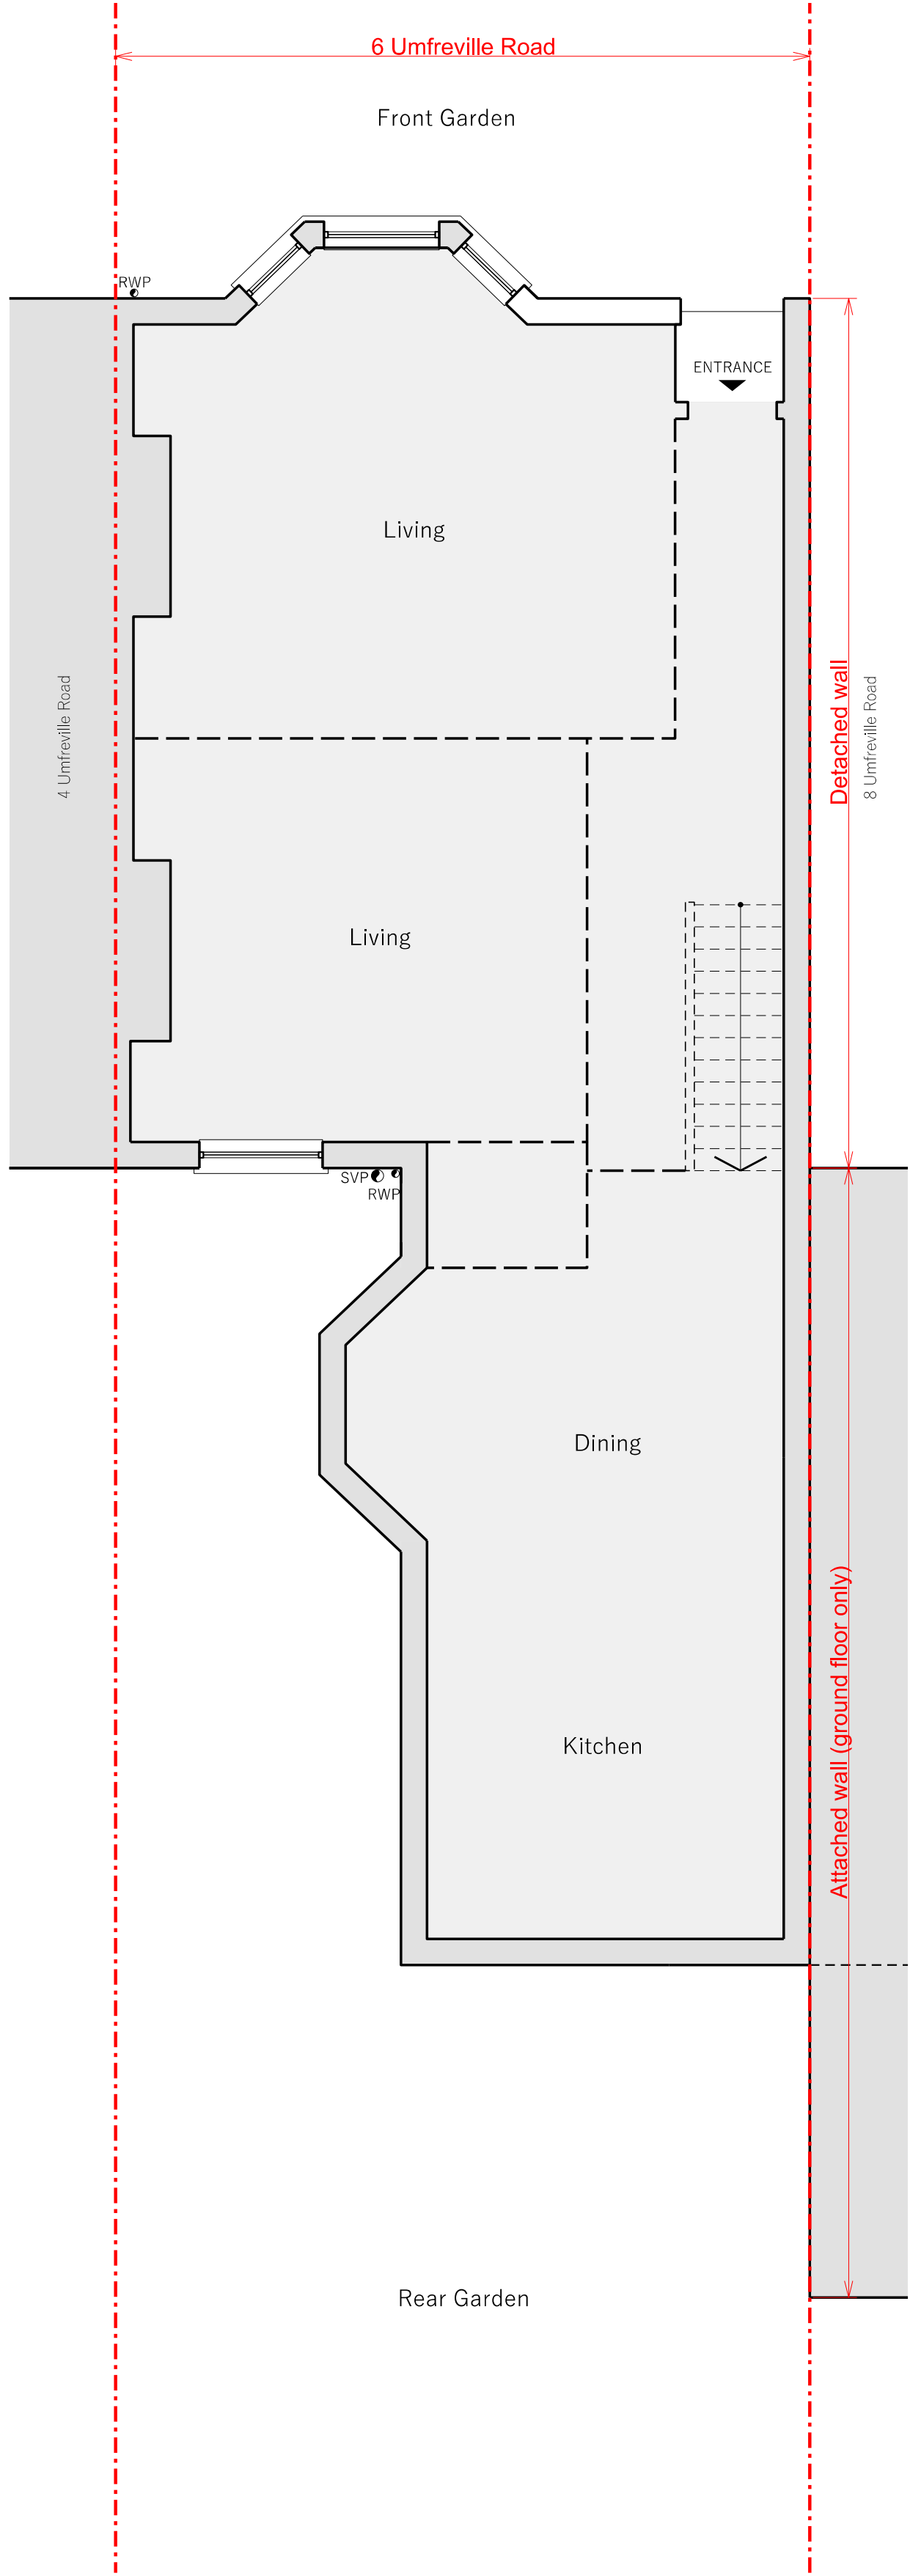


Existing Ground Floor Plan

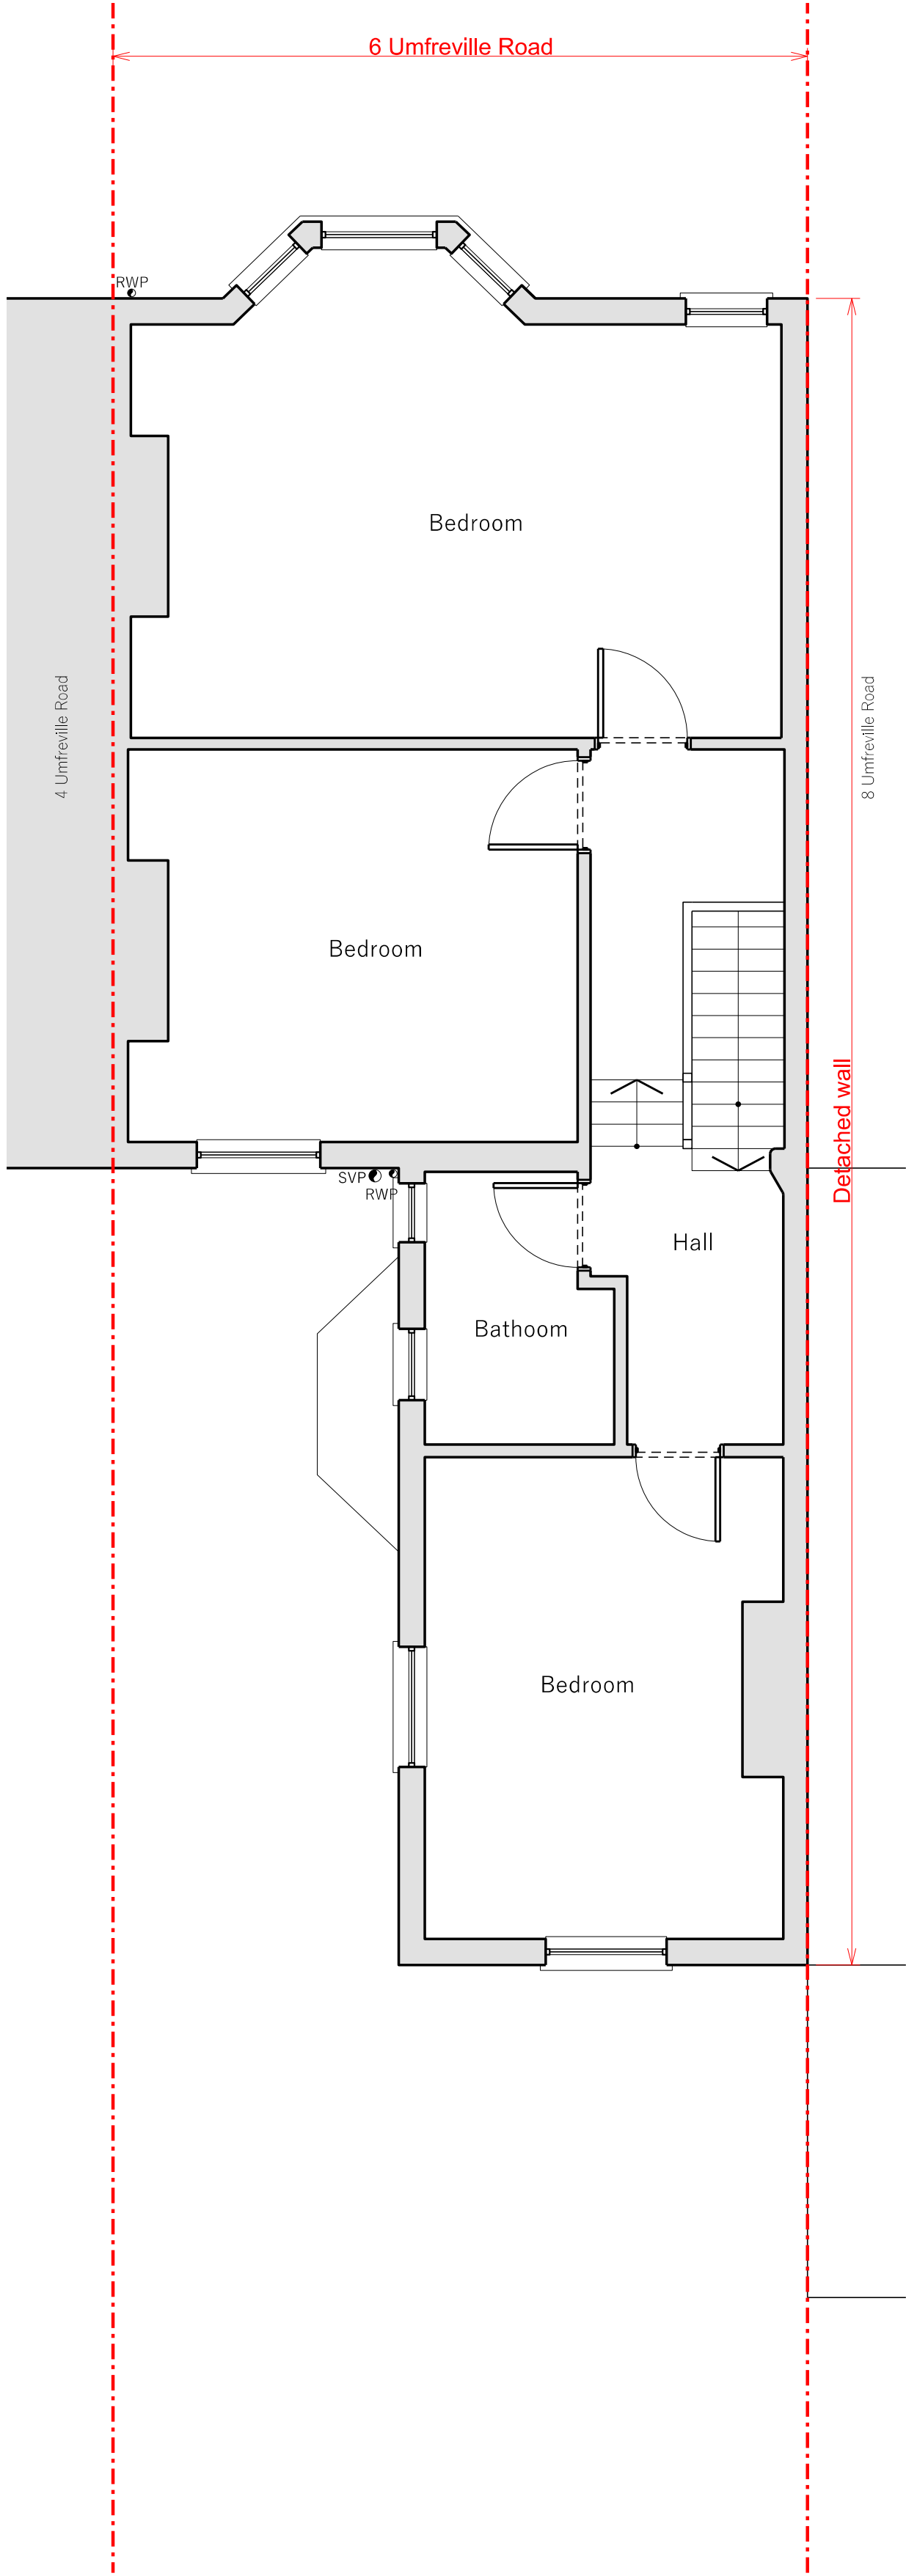

Existing First Floor Plan

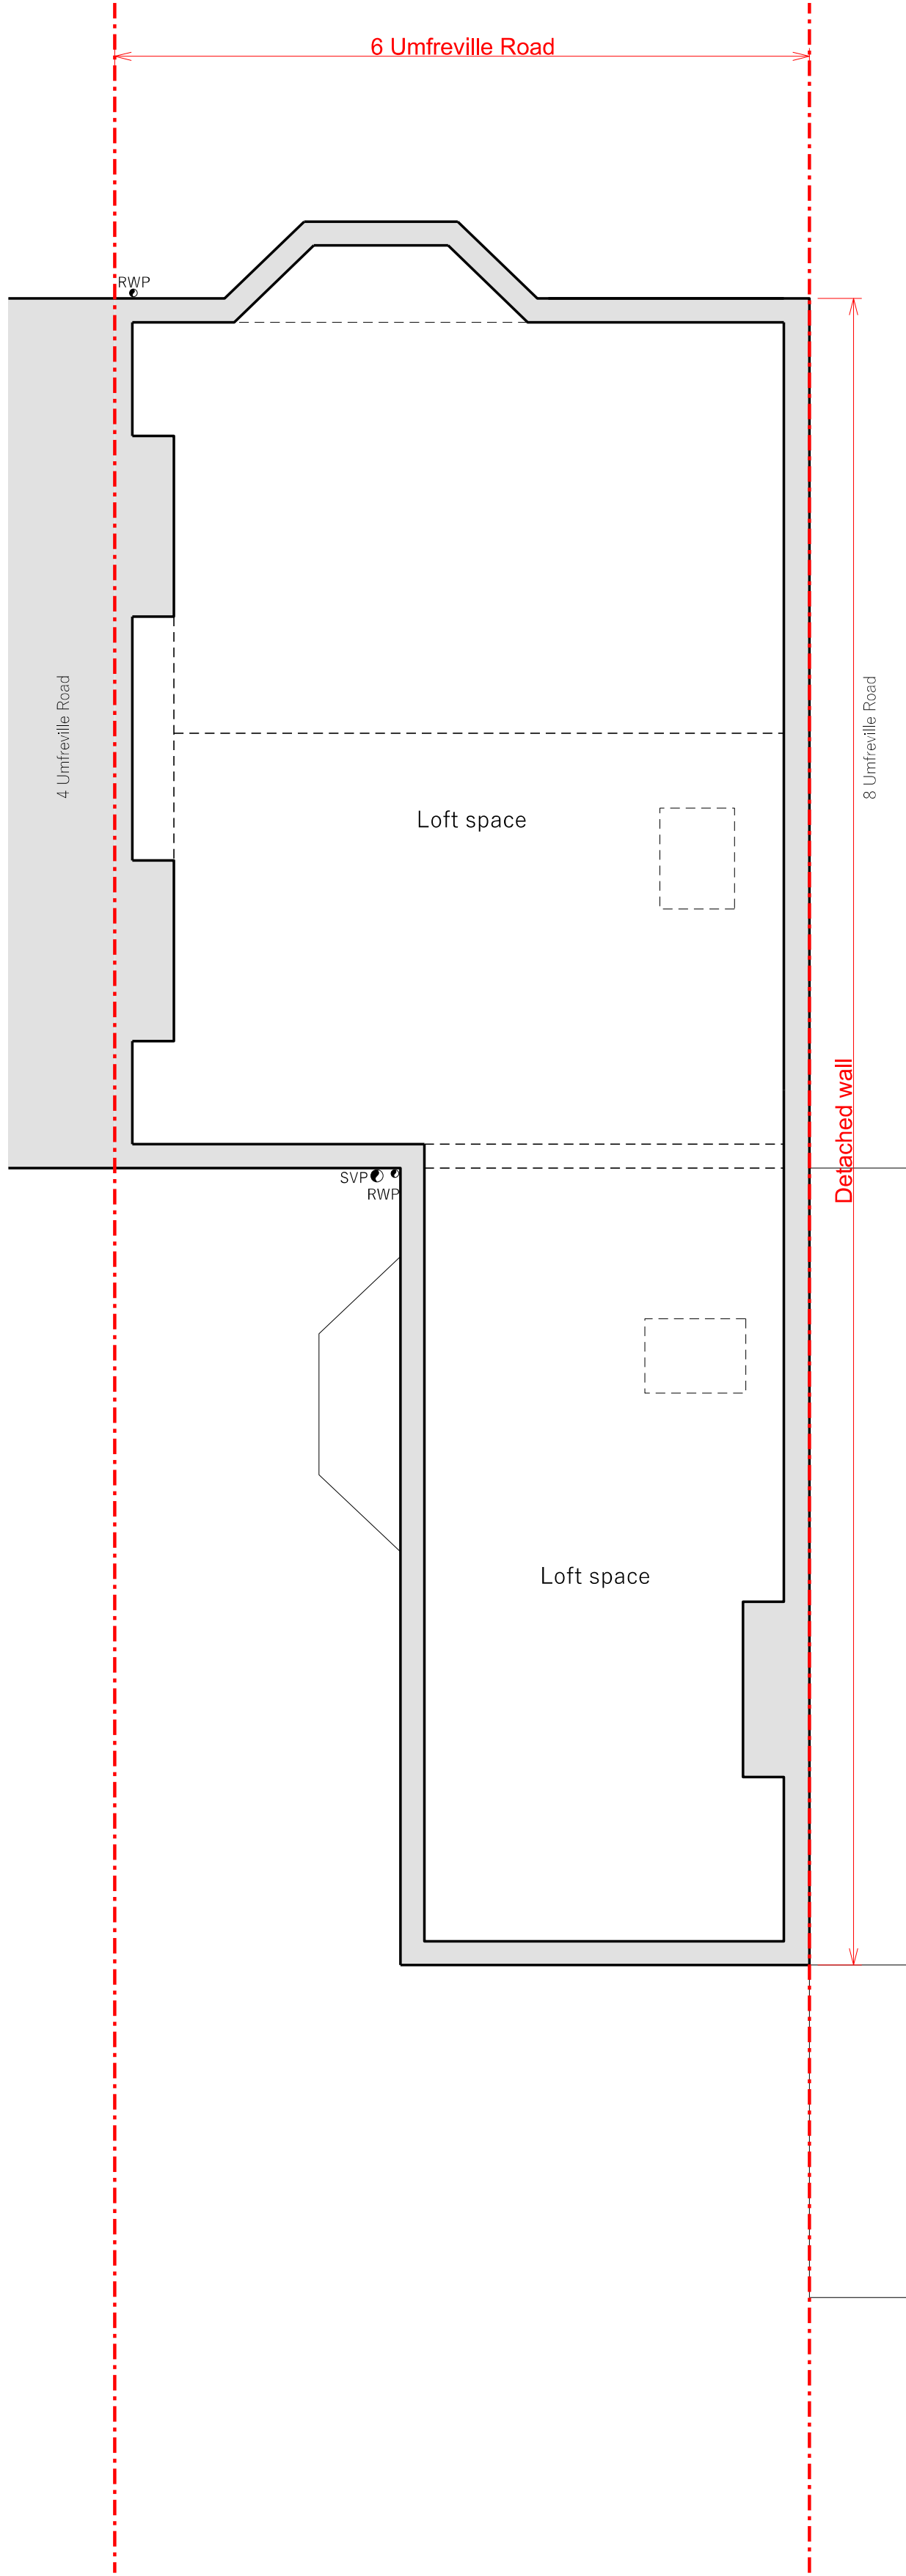

Existing Loft Plan

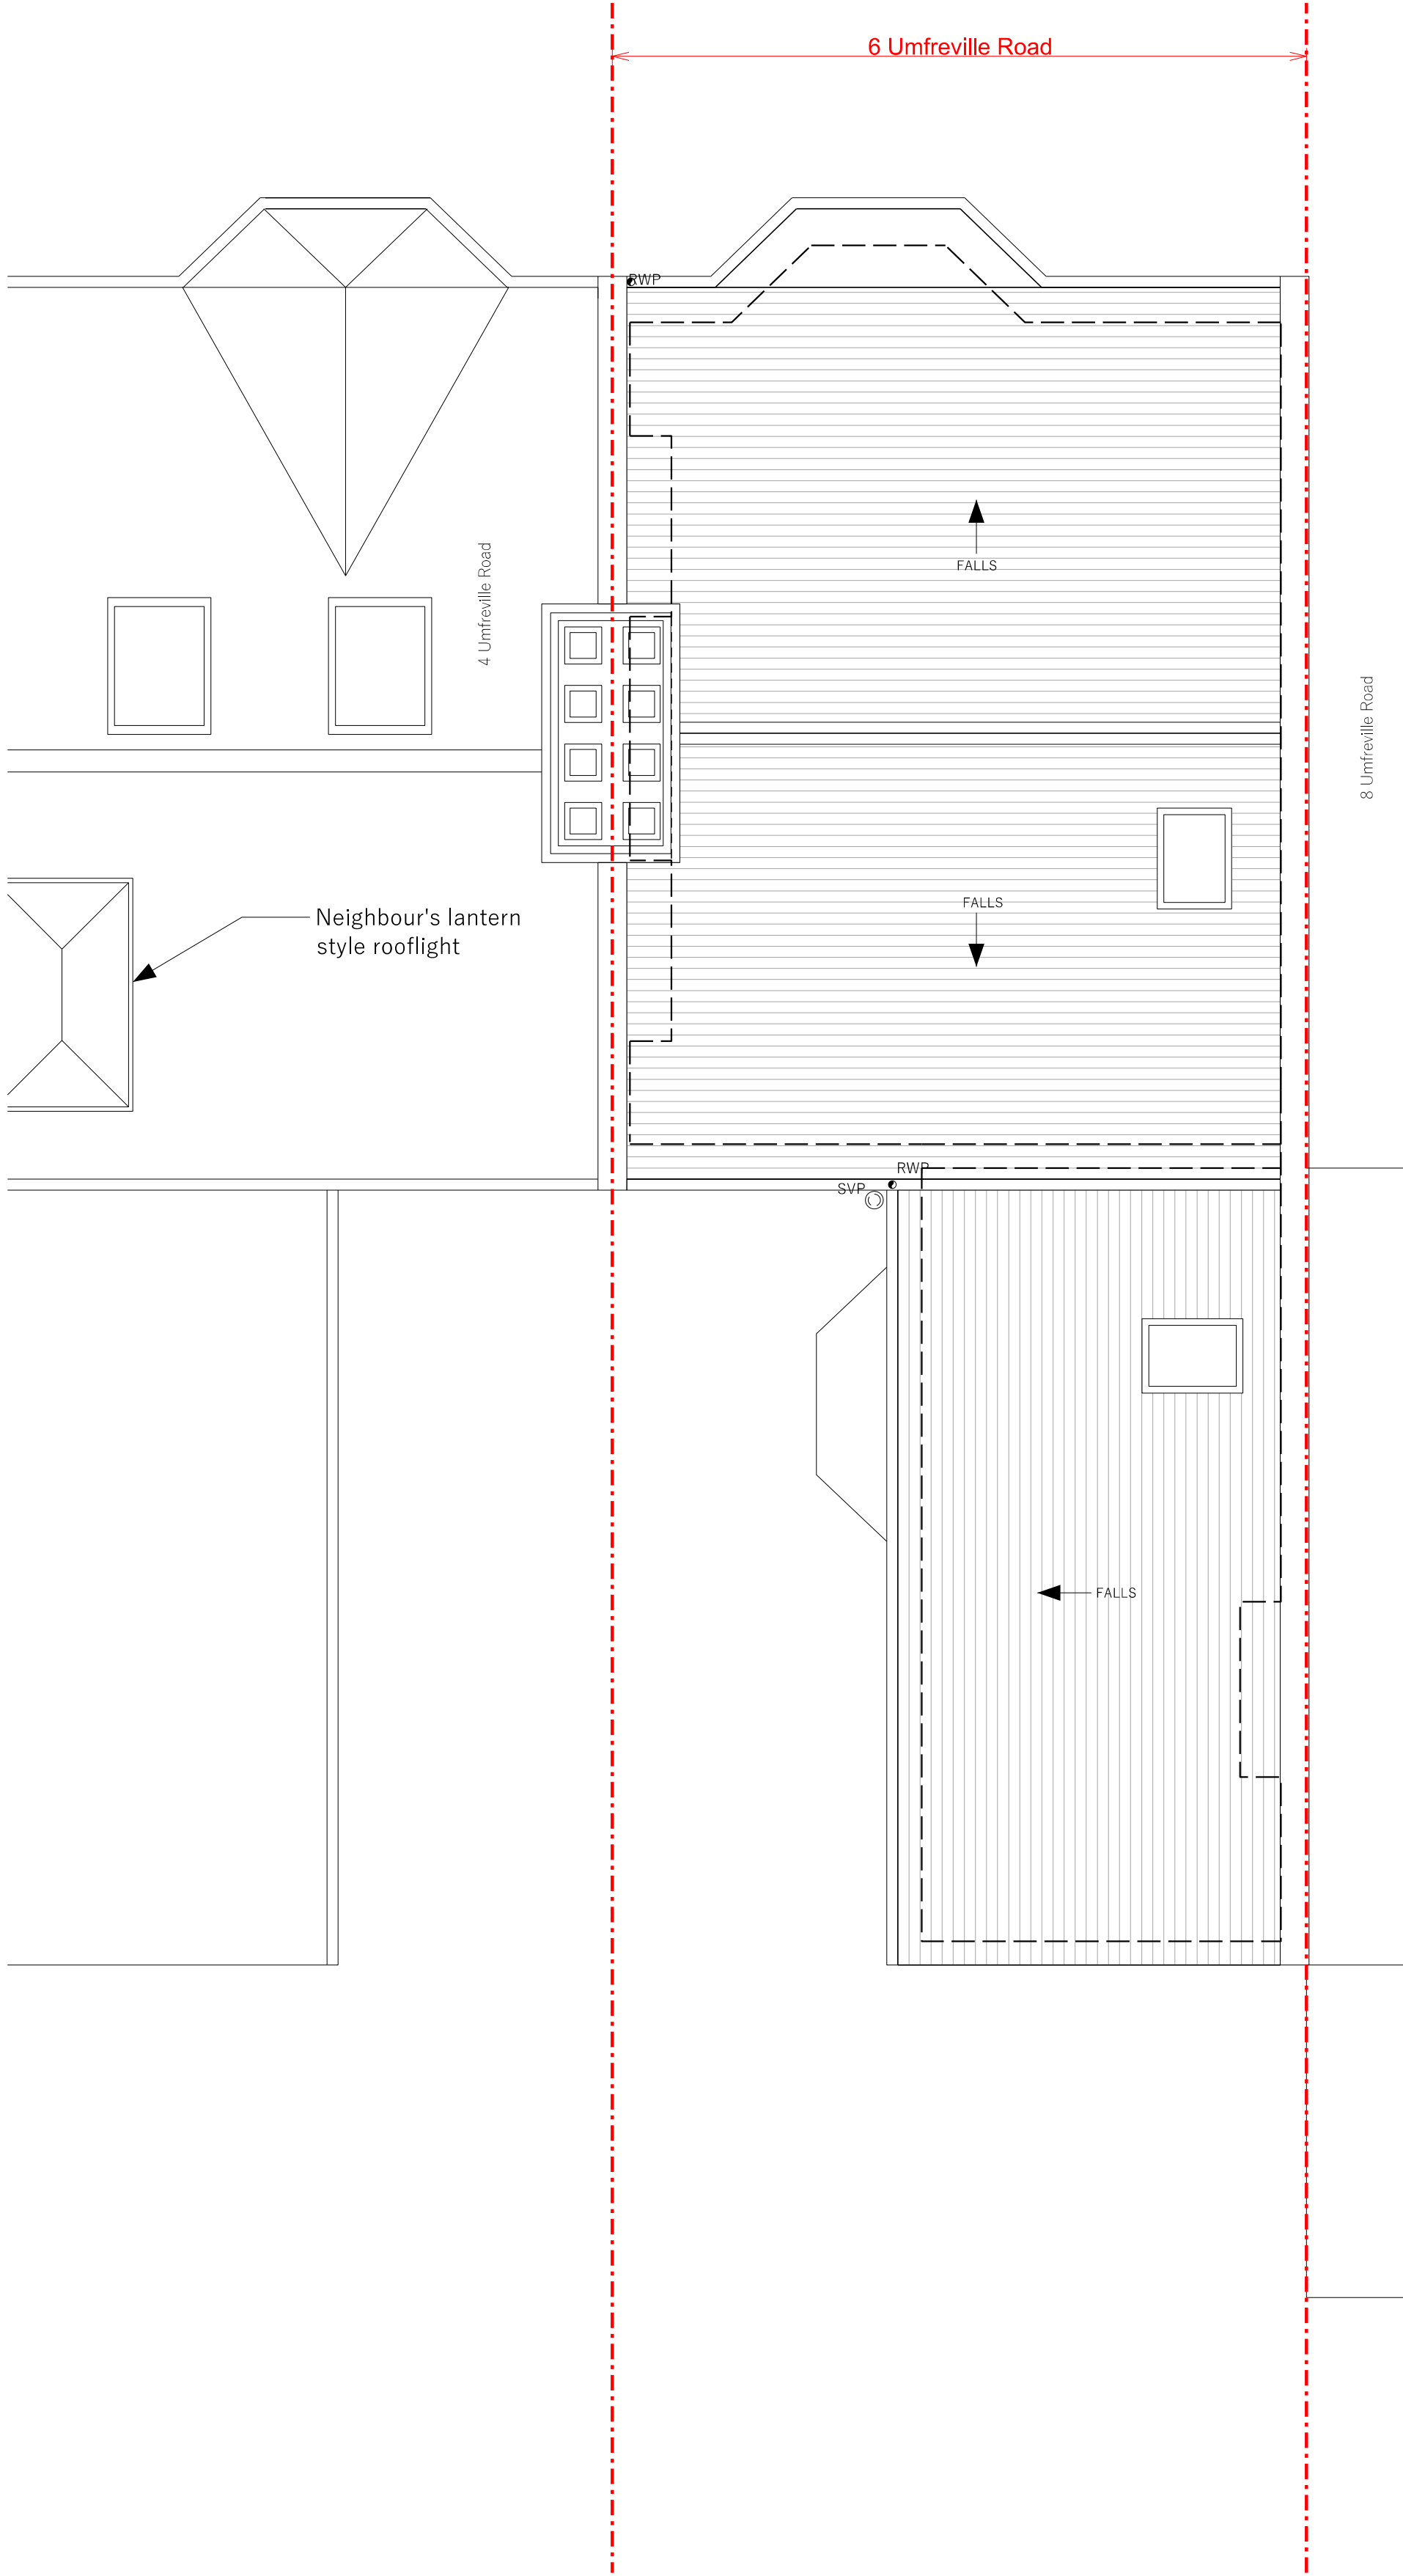

Existing Roof Plan

PLANNING

General Arrangement

Project address		
6 Umfreville Road, London, N4 1SB		
Drawing title		
Existing floor plans		
Scale		
1:50 @ A1, 1:100 @ A3		
Drawing number		
410_002		

Rev.	Date	Notes
P-A	26.05.2026	FIRST ISSUE
P-B	09.07.2026	PLANNING