




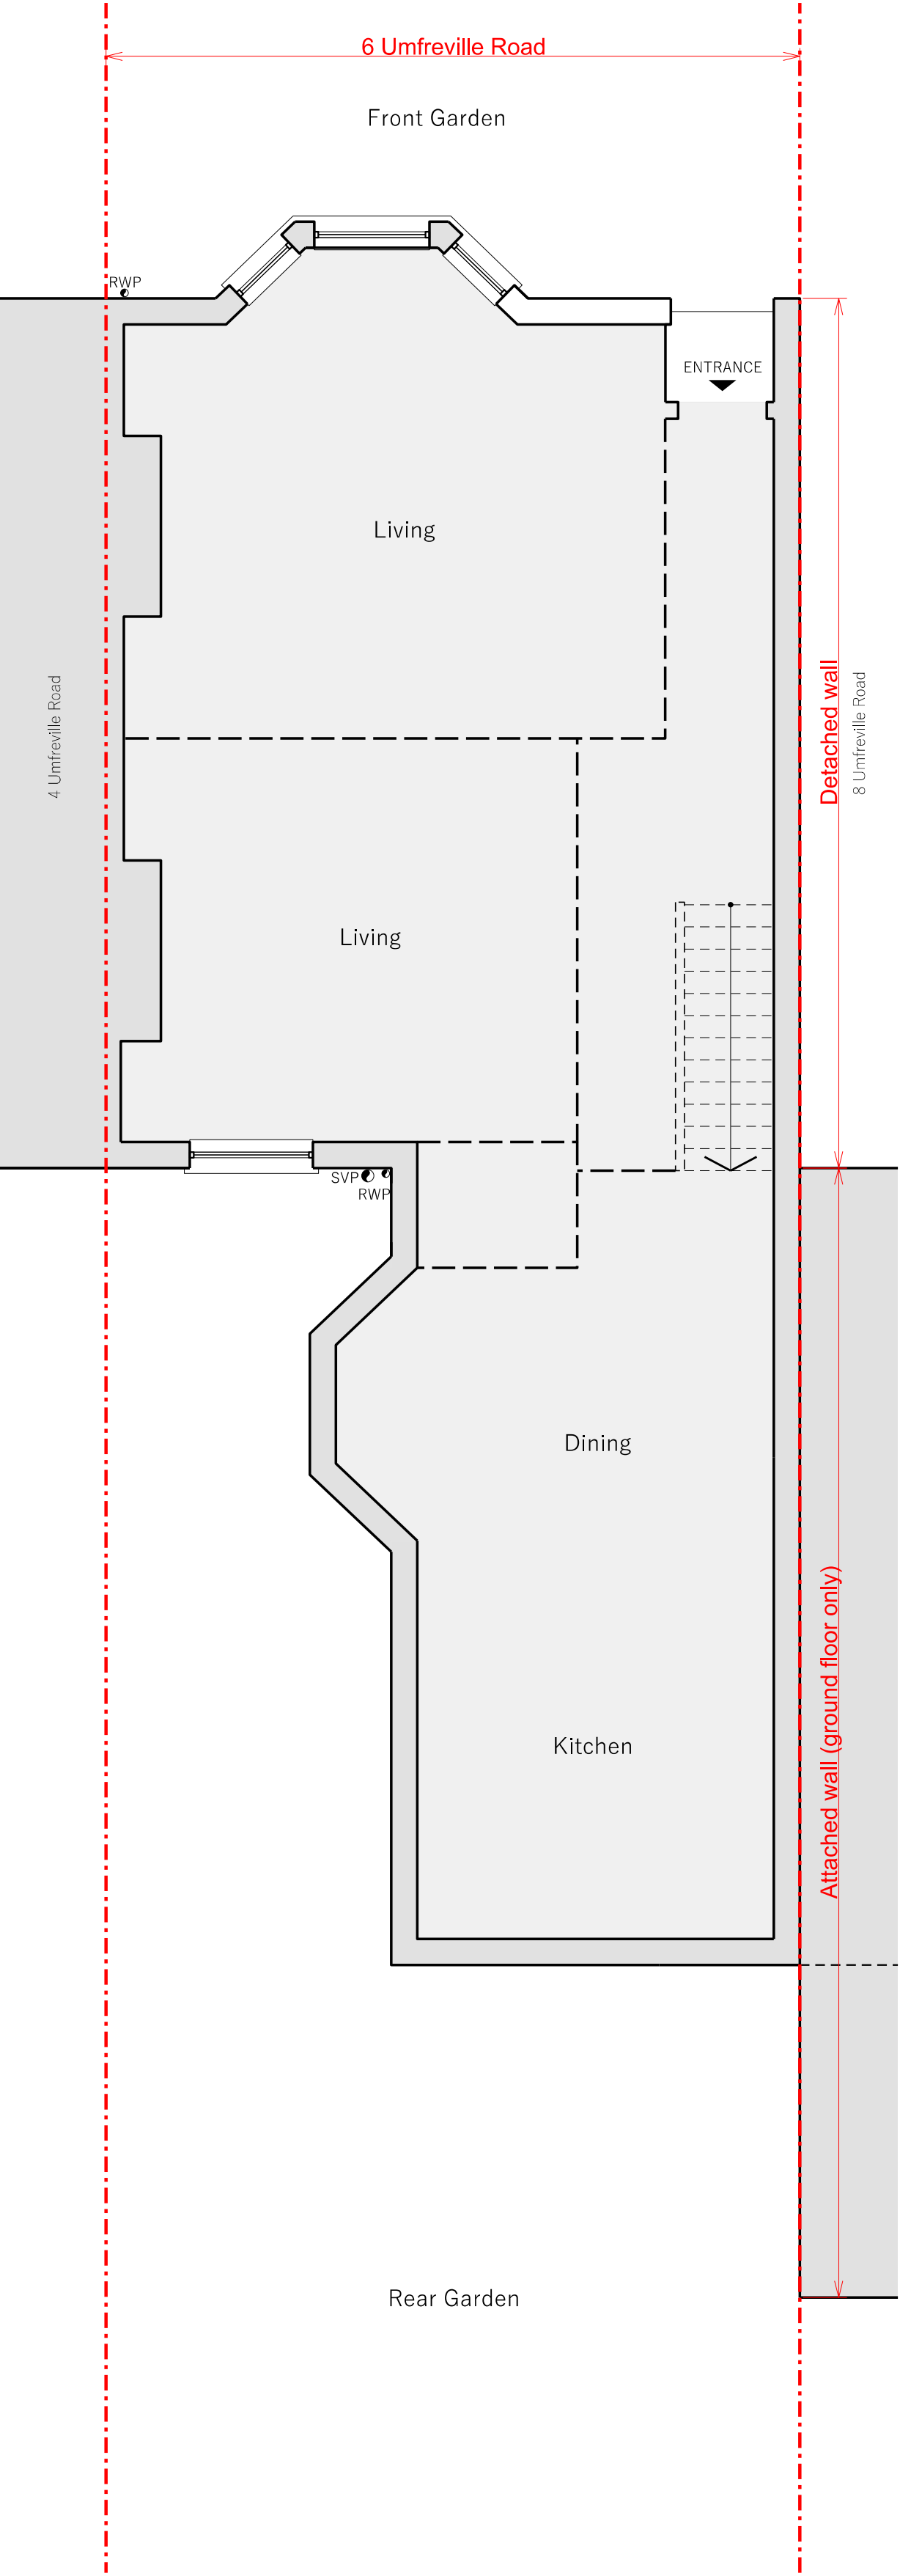


Proposed Ground Floor Plan

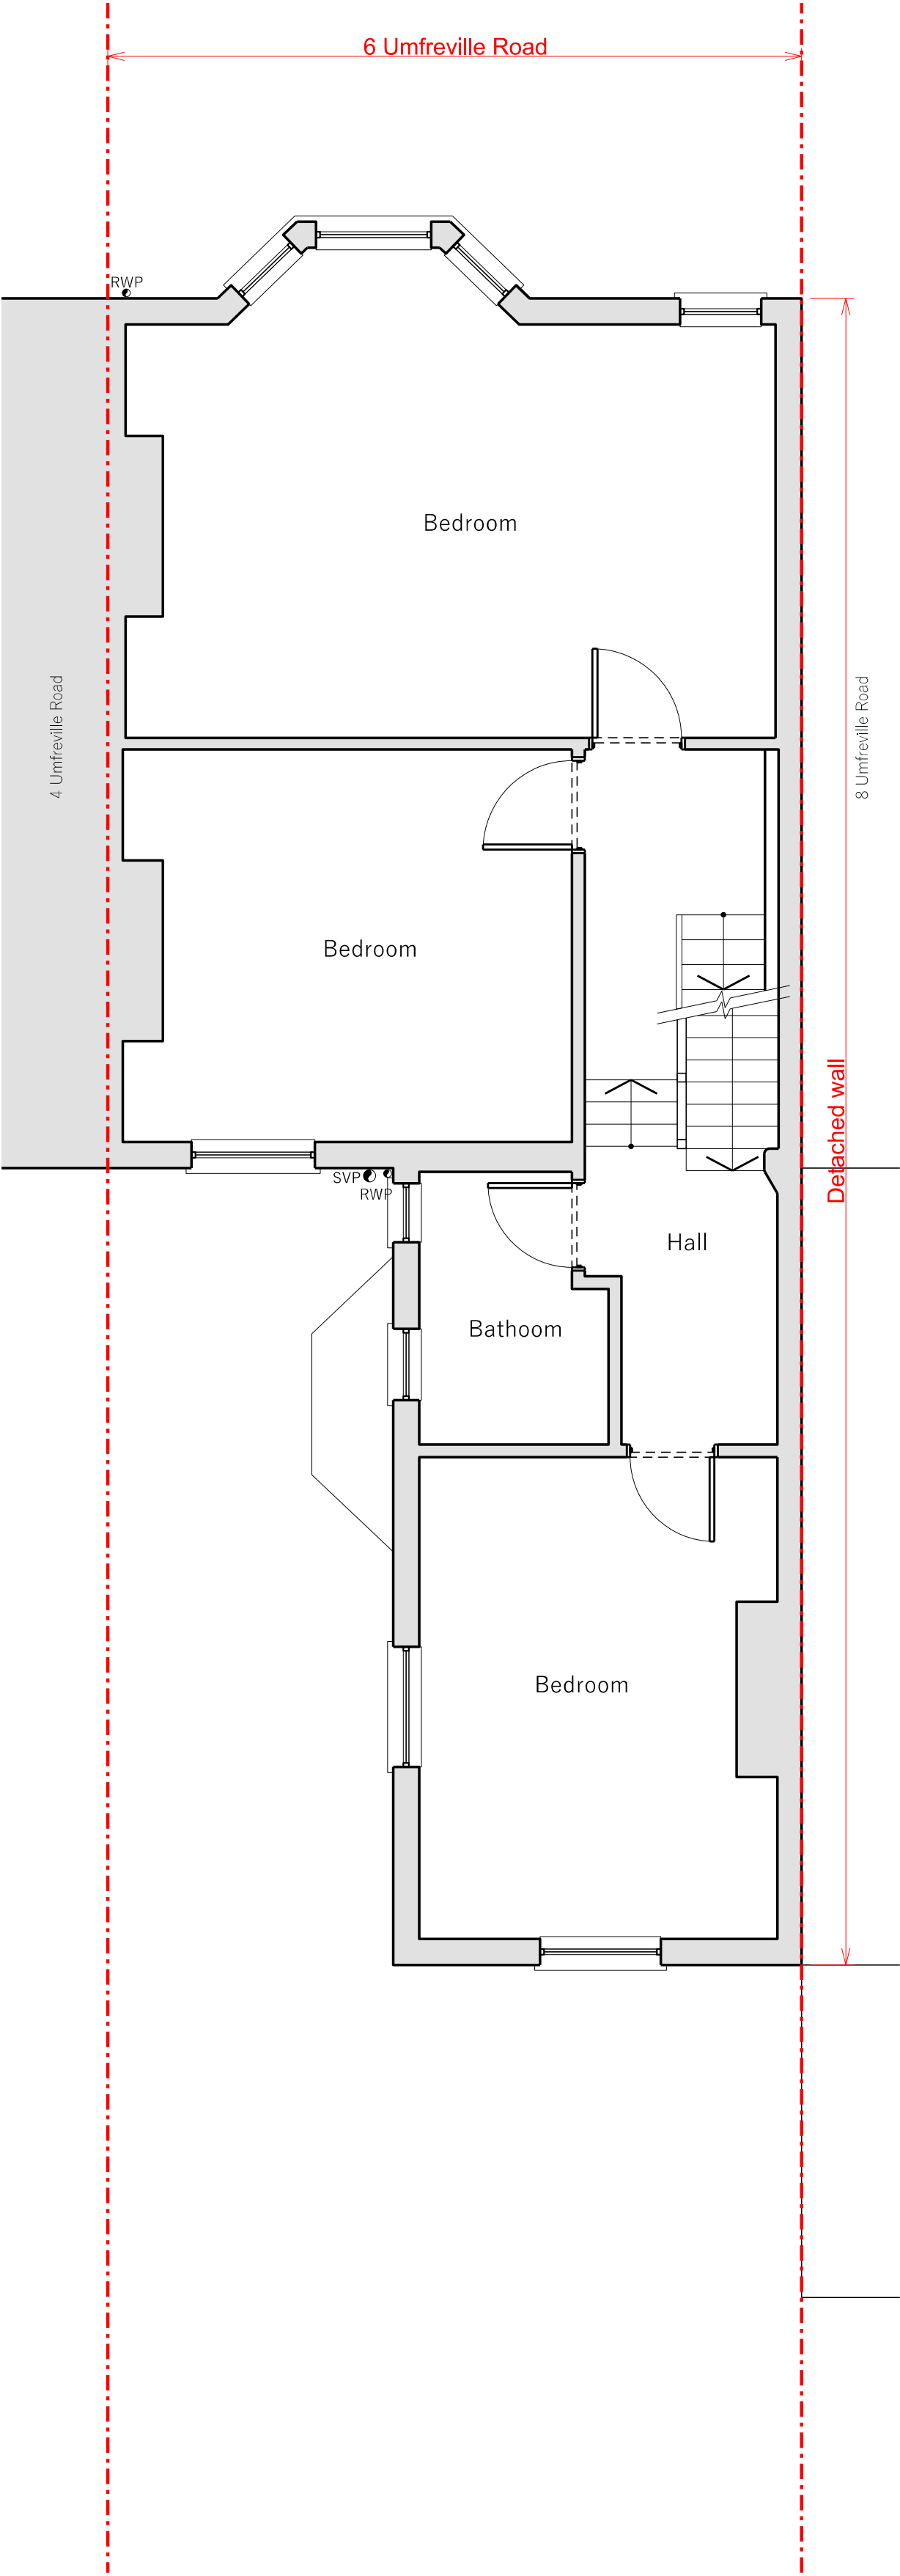

Proposed First Floor Plan

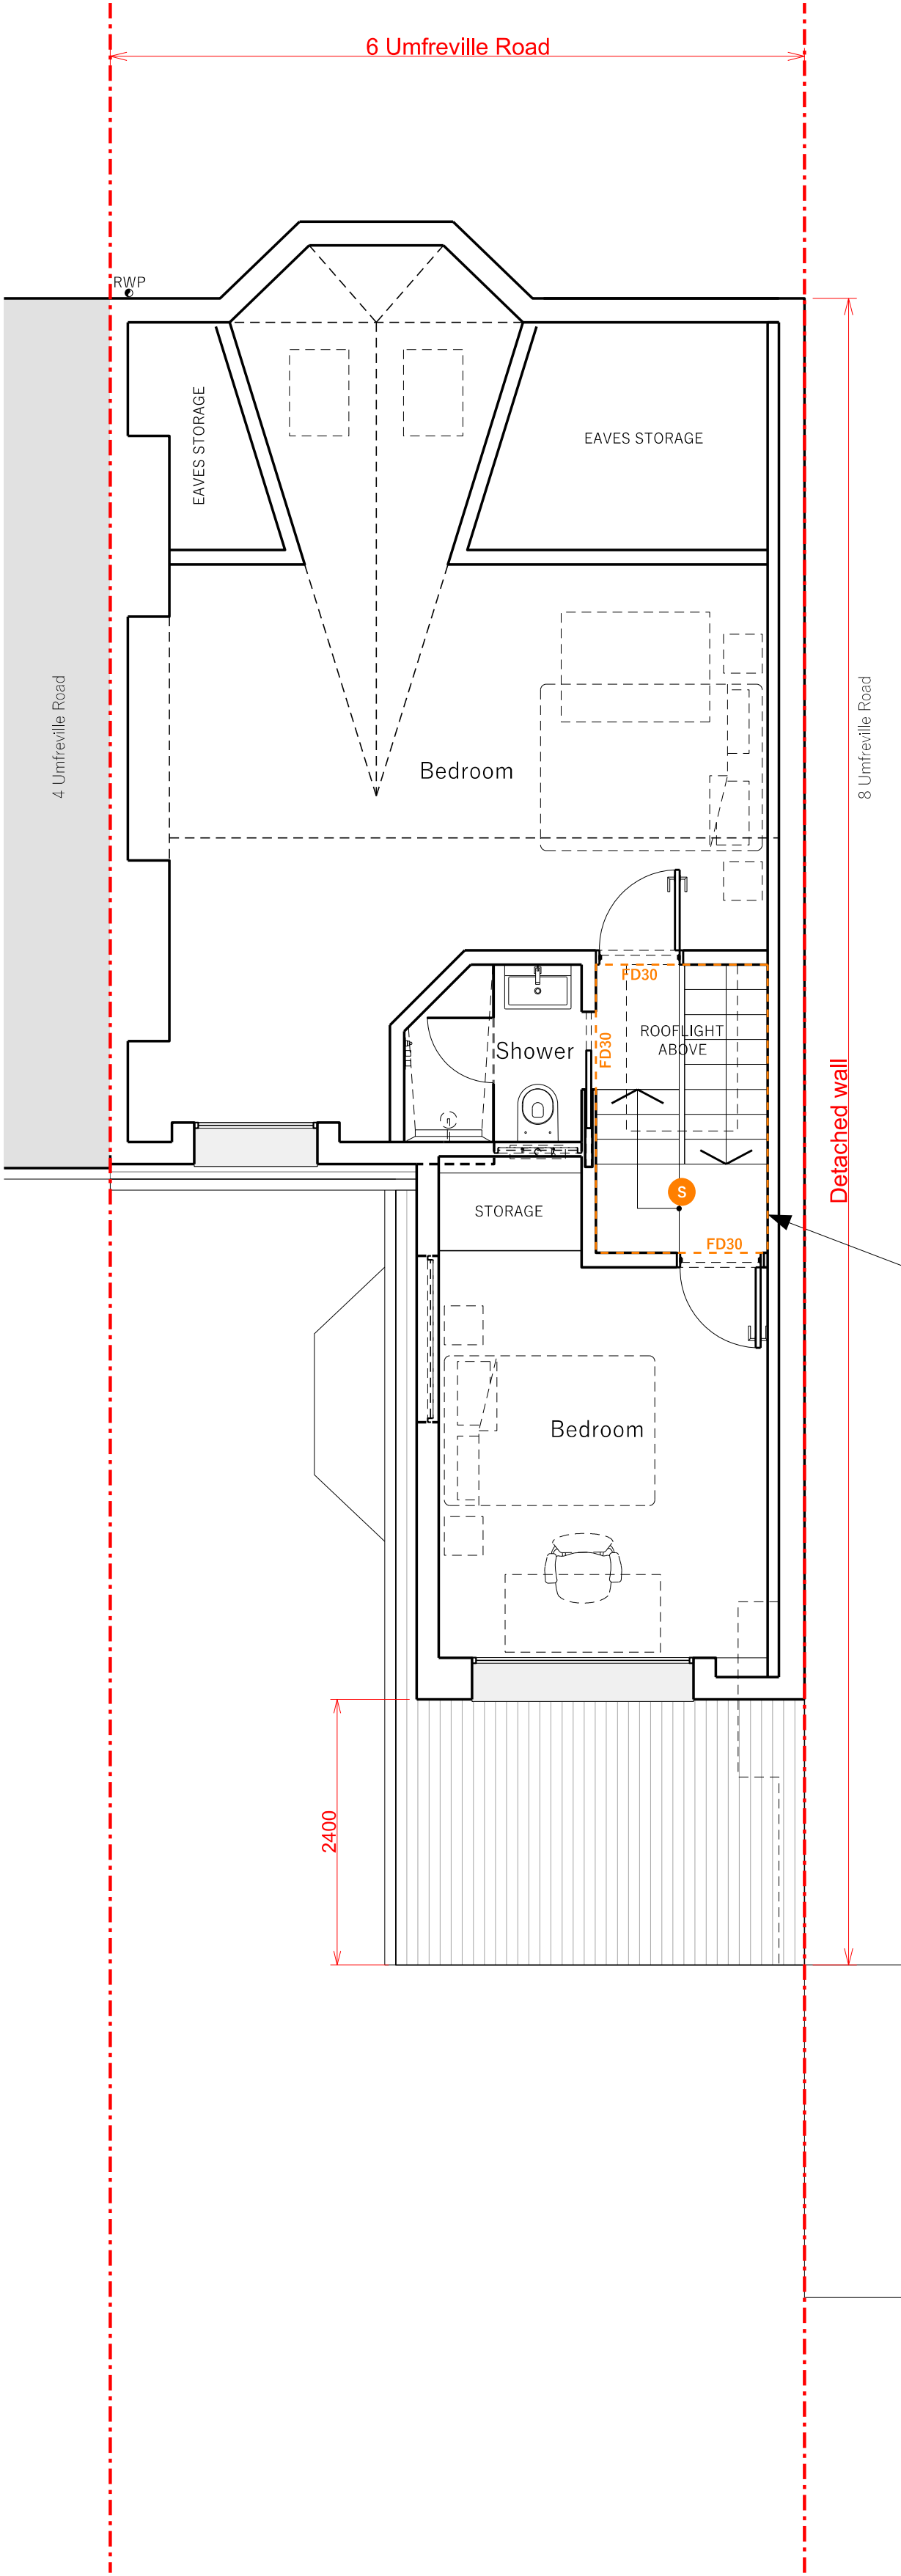

Proposed Second Floor Plan

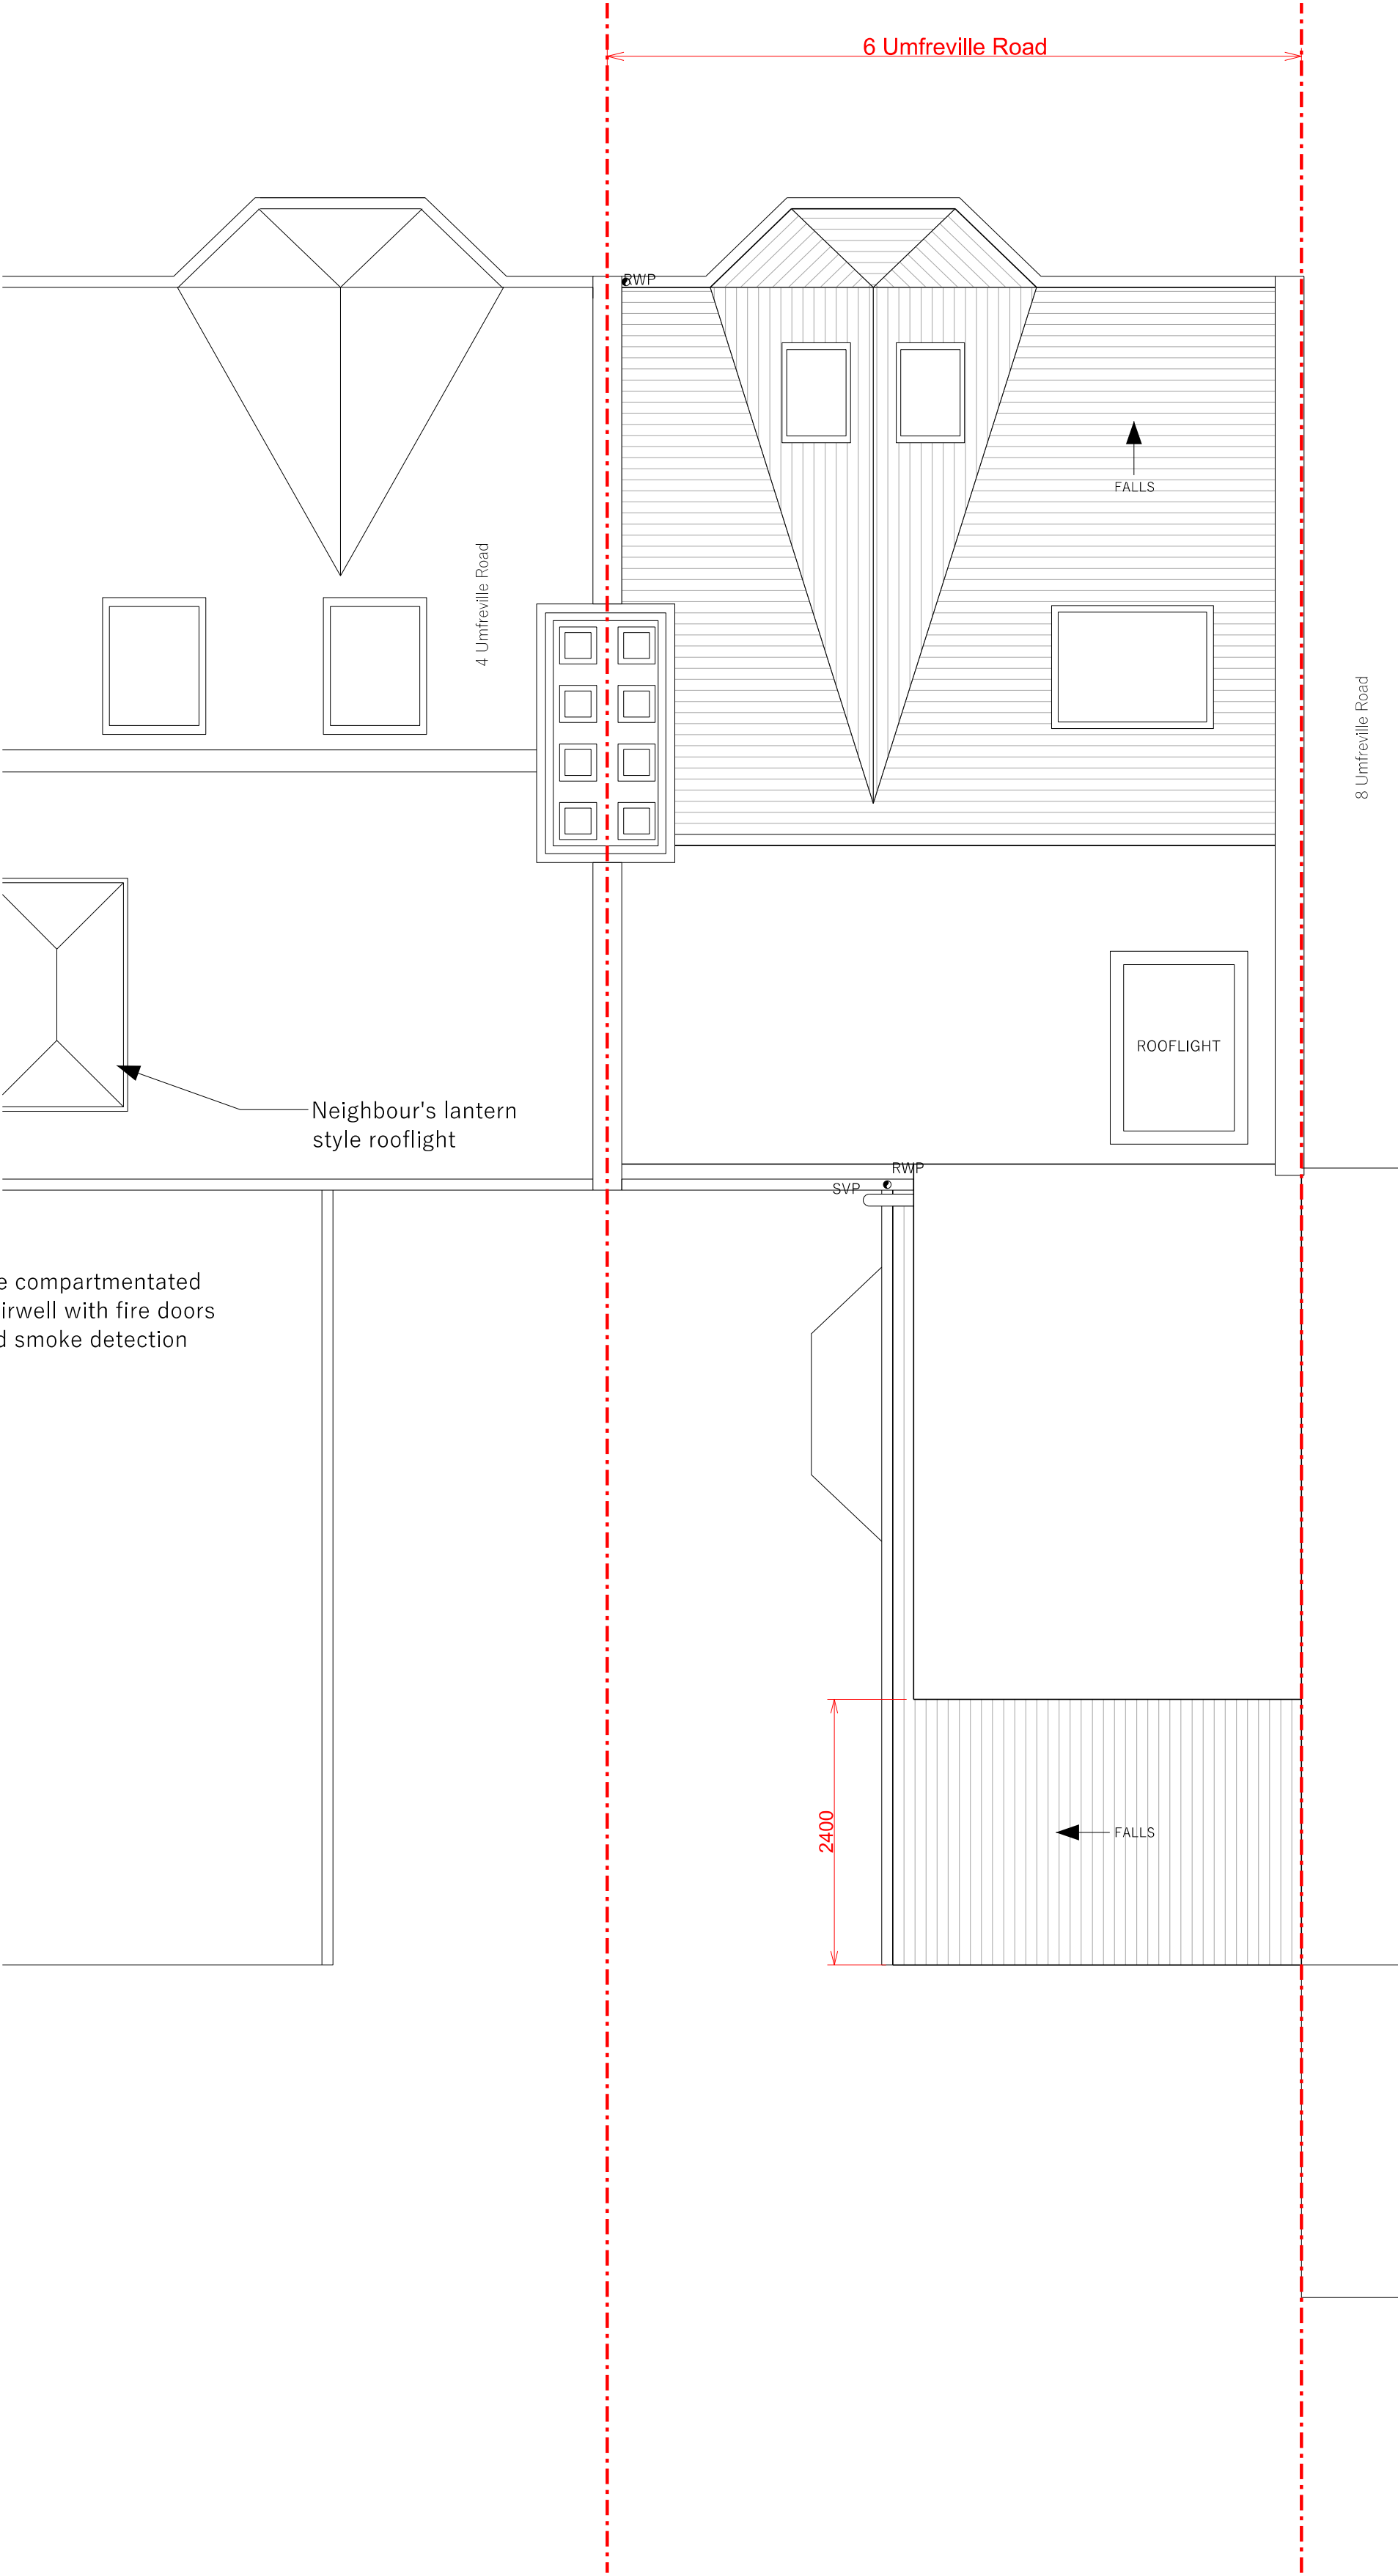

Proposed Roof Plan

PLANNING

General Arrangement

Project address		
6 Umfreville Road, London, N4 1SB		
Drawing title		
Proposed floor plans		
Scale		
1:50 @ A1, 1:100 @ A3		
Drawing number		
410_102		

Rev.	Date	Notes
P-A	05.06.2026	FIRST ISSUE
P-B	19.06.2026	DRAFT
P-C	09.07.2026	PLANNING