



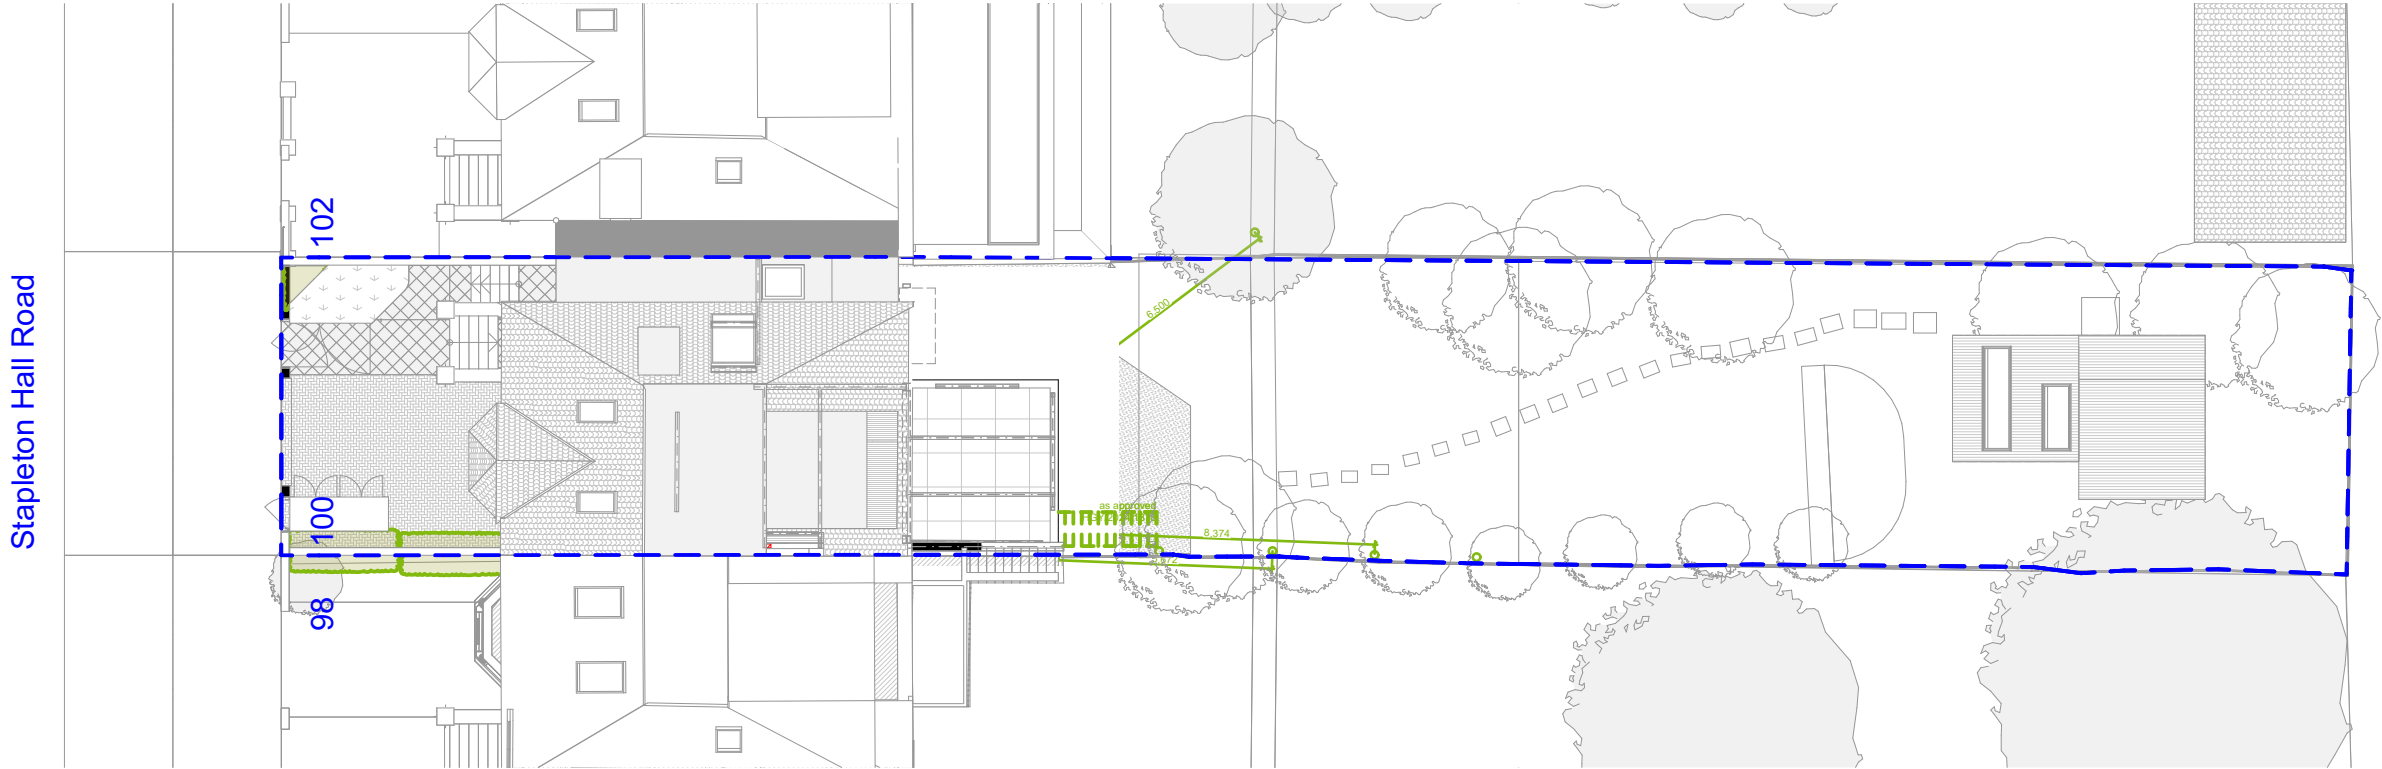


-1.

Lower Ground Floor

1:200

 



SCALE 1:200
0 4 8 12 16 20m

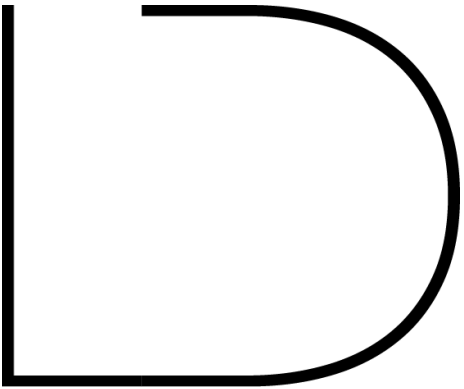

luca@ldworks.co.uk ----- www.ldworks.co

100 Stapleton Hall Road

Site PlanPR-A0.01

 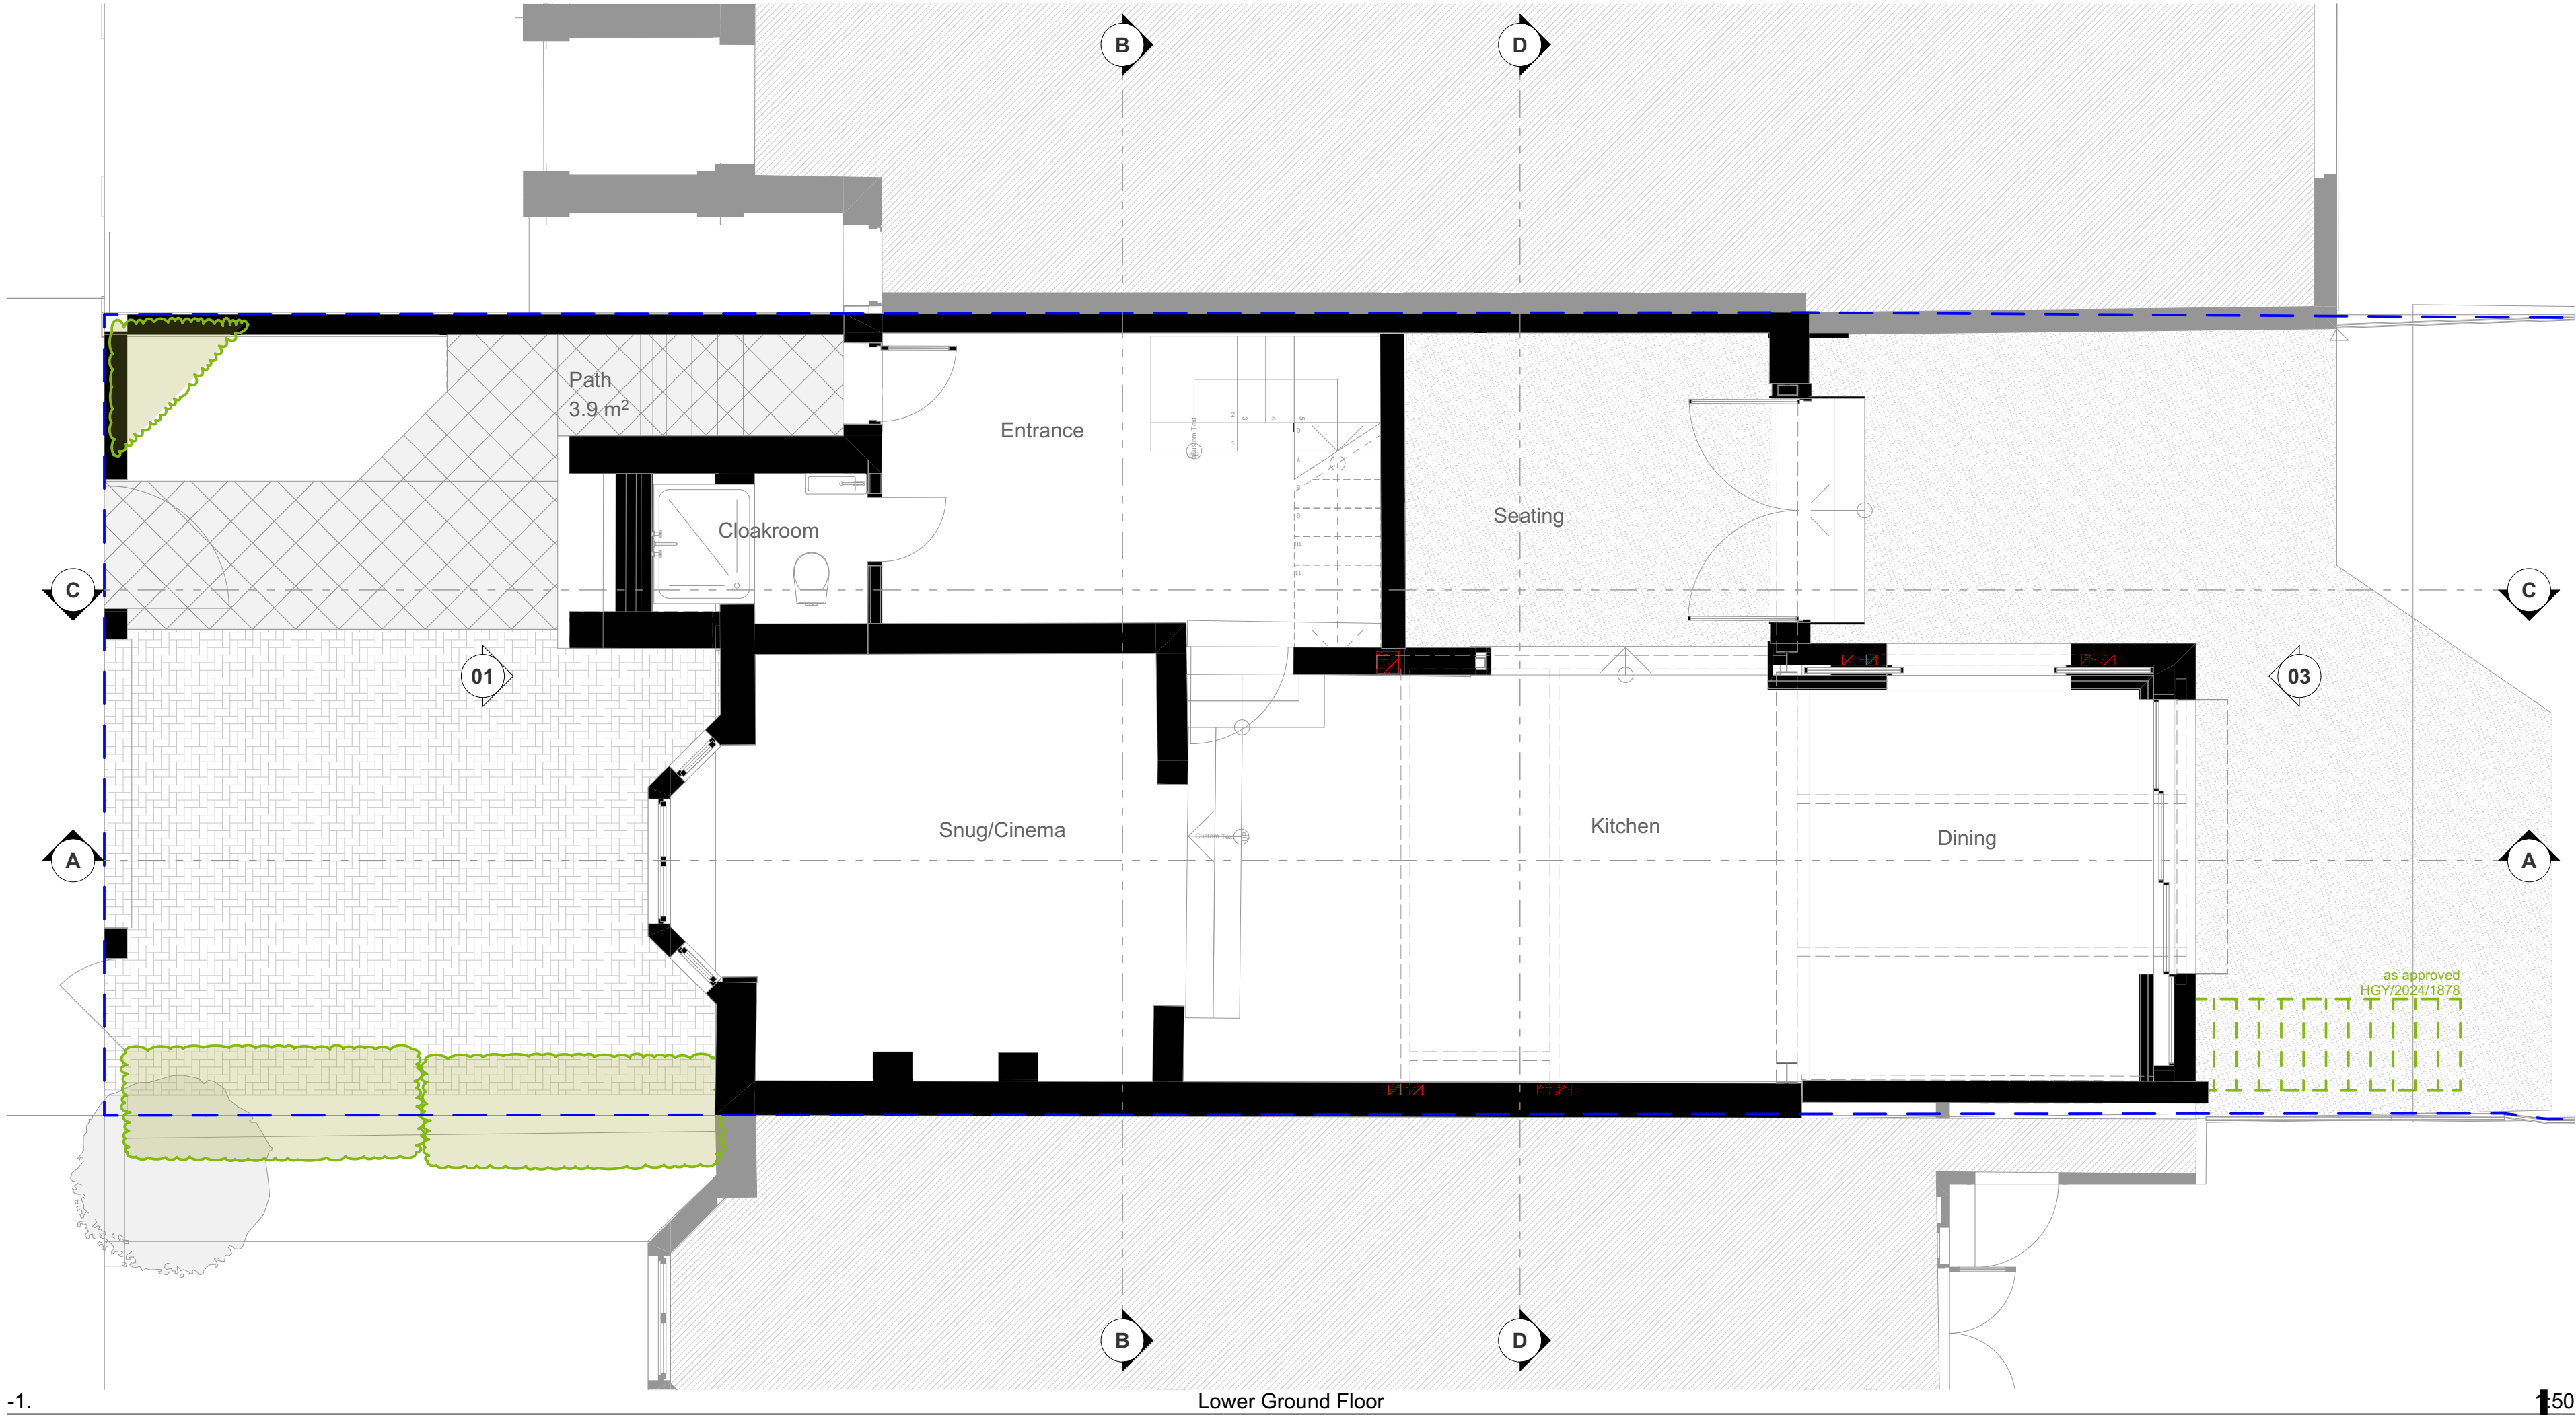

SCALE 1:50
0 1000 2000 3000 4000 5000mm

luca@ldworks.co.uk www.ldworks.co

Project Name:
100 Stapleton Hall Road

Client:
James Fletcher & Katharine Towers

Site Location:
100 Stapleton Hall
Road London
Haringey N4 4QA UK

Drawing not to be used other than the purpose for which it was prepared. It's supplied without liability for errors or omissions. Do not scale from the drawing. All dimensions are to be checked on site. This drawing is to be read in conjunction with all other drawings. Notes on this drawing will apply to all other drawings where a similar position exists.



Scale @ A2
1:50

Project No.
200

Drawing Name
Proposed Lower Ground Floor Plan

Drawing Number
PR-A1.01

Rev

 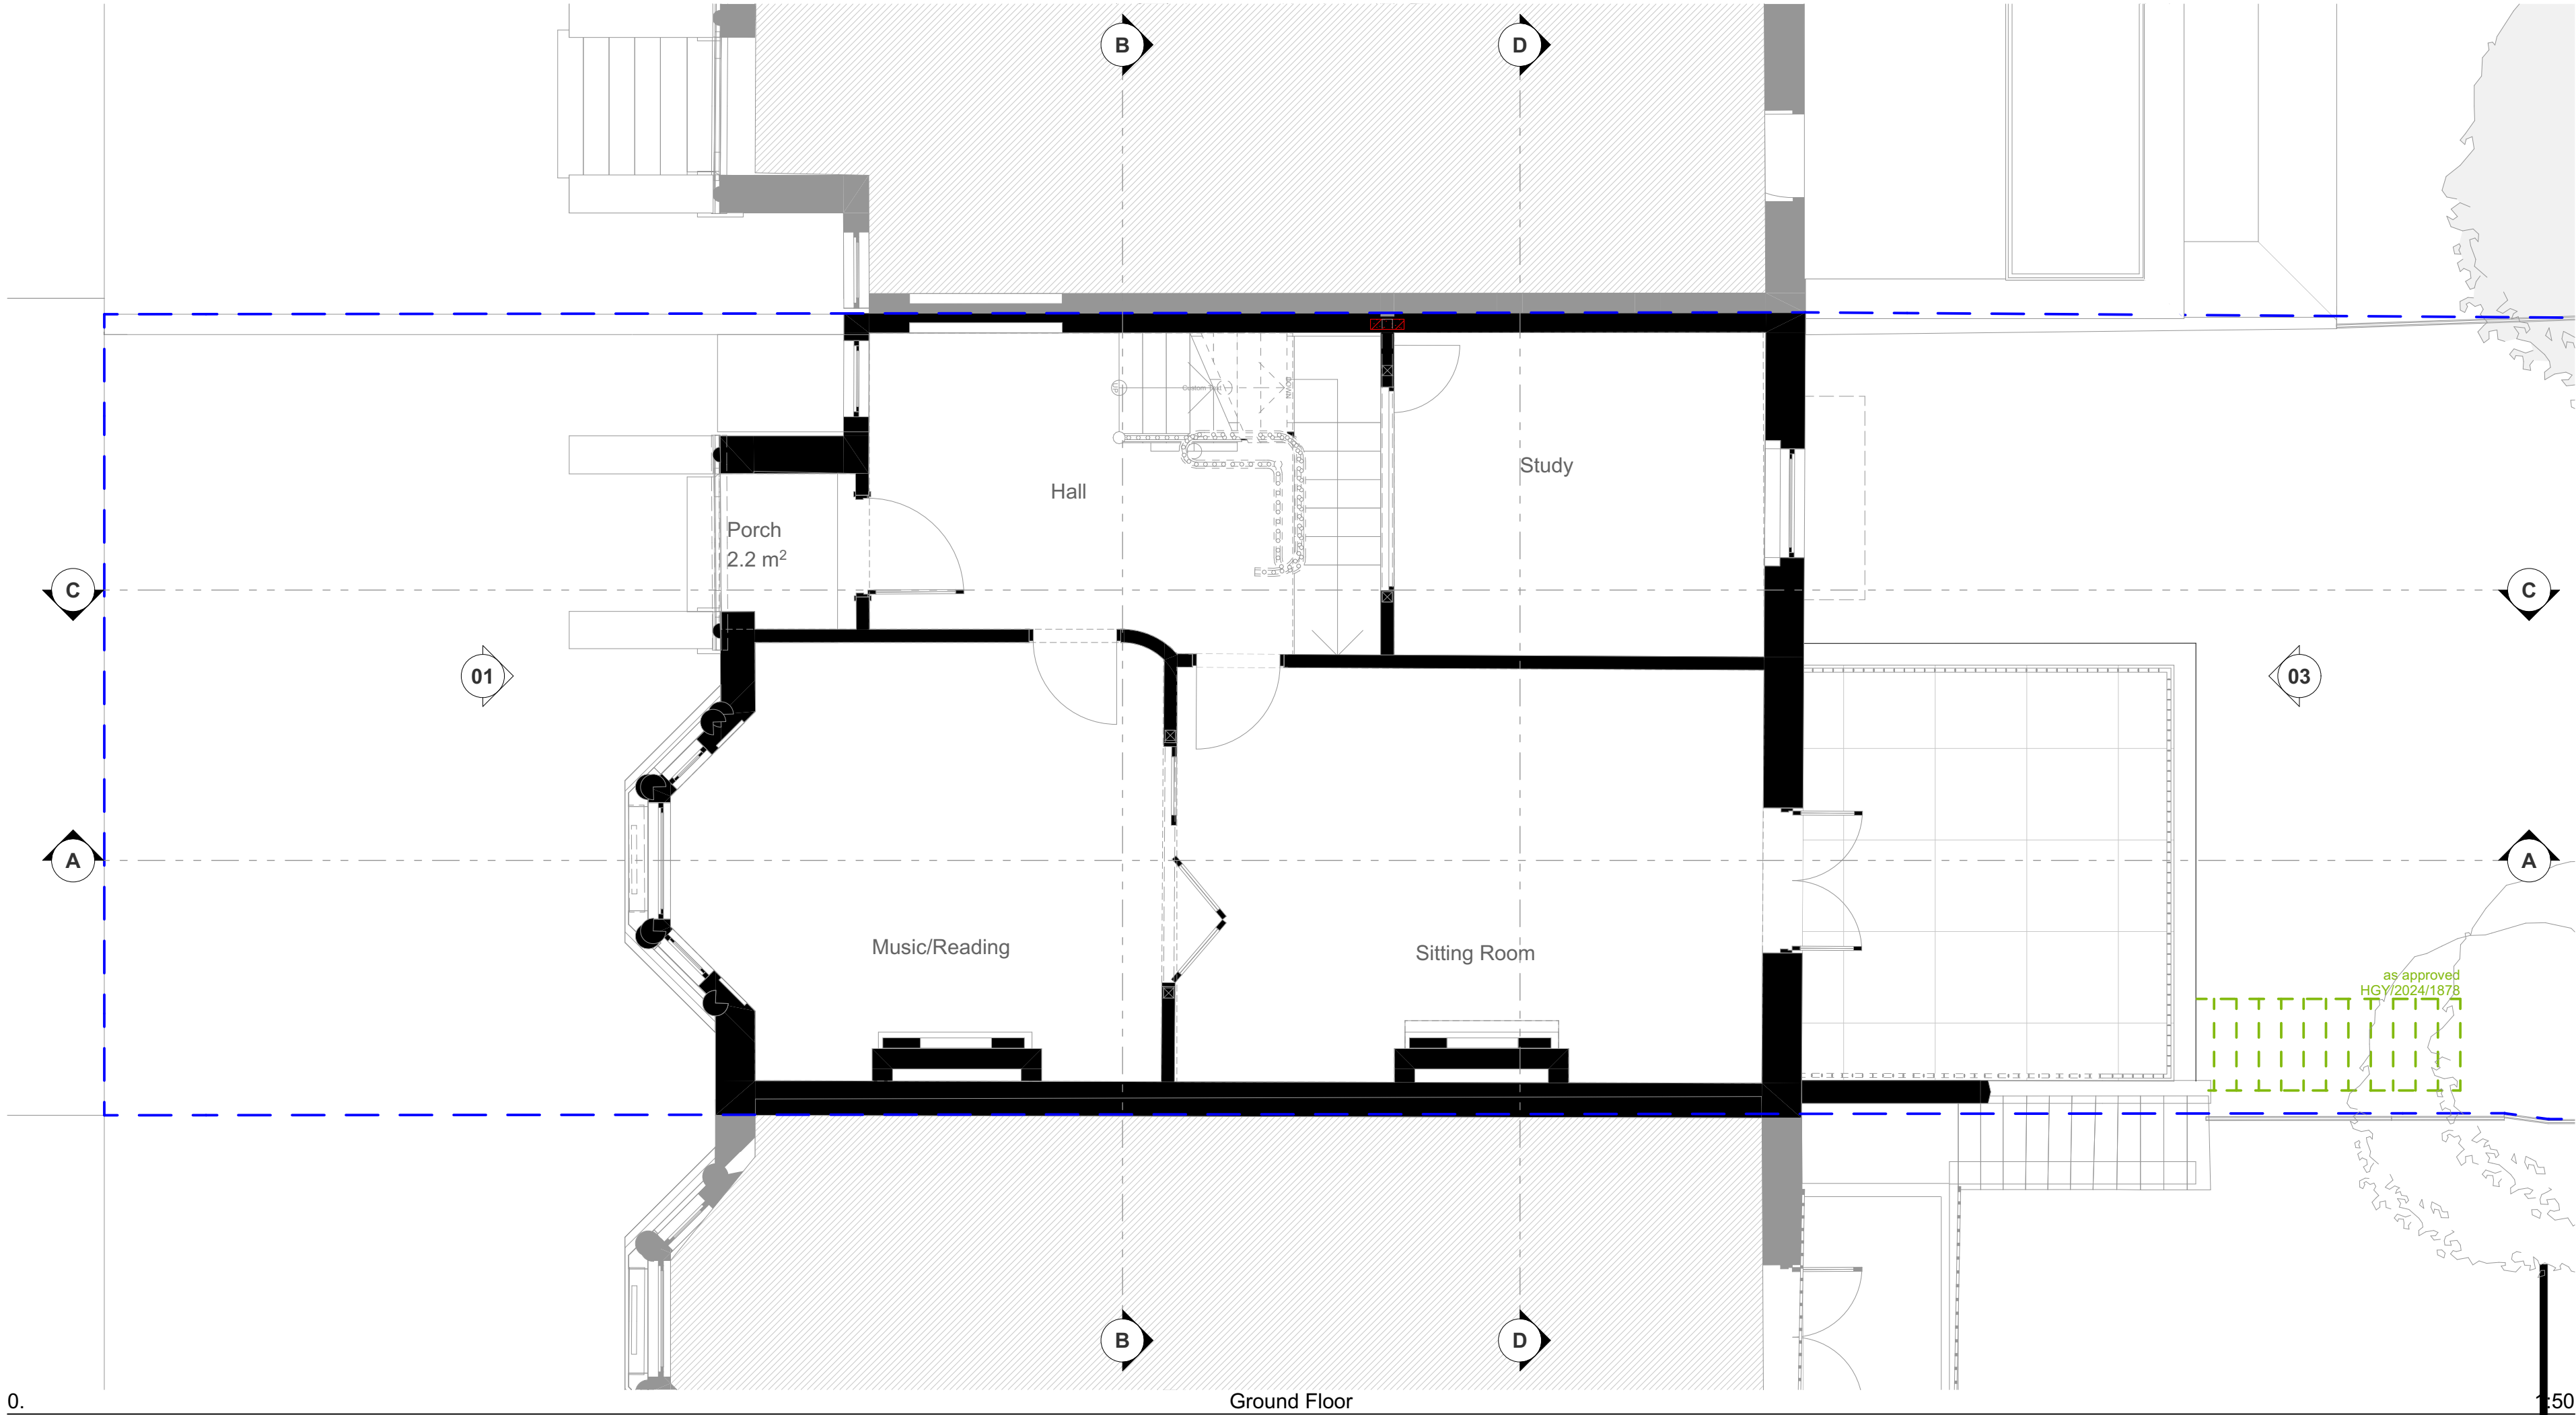

SCALE 1:50
0 1000 2000 3000 4000 5000mm

luca@ldworks.co.uk www.ldworks.co

Project Name:
100 Stapleton Hall Road

Client:
James Fletcher & Katharine Towers

Site Location:
100 Stapleton Hall
Road London
Haringey N4 4QA UK

Drawing not to be used other than the purpose for which it was prepared. It's supplied without liability for errors or omissions. Do not scale from the drawing. All dimensions are to be checked on site. This drawing is to be read in conjunction with all other drawings. Notes on this drawing will apply to all other drawings where a similar position exists.



Scale @ A2
1:50

Project No.
200


Drawing Name
Proposed Ground Floor Plan

Drawing Number
PR-A1.02

Rev

 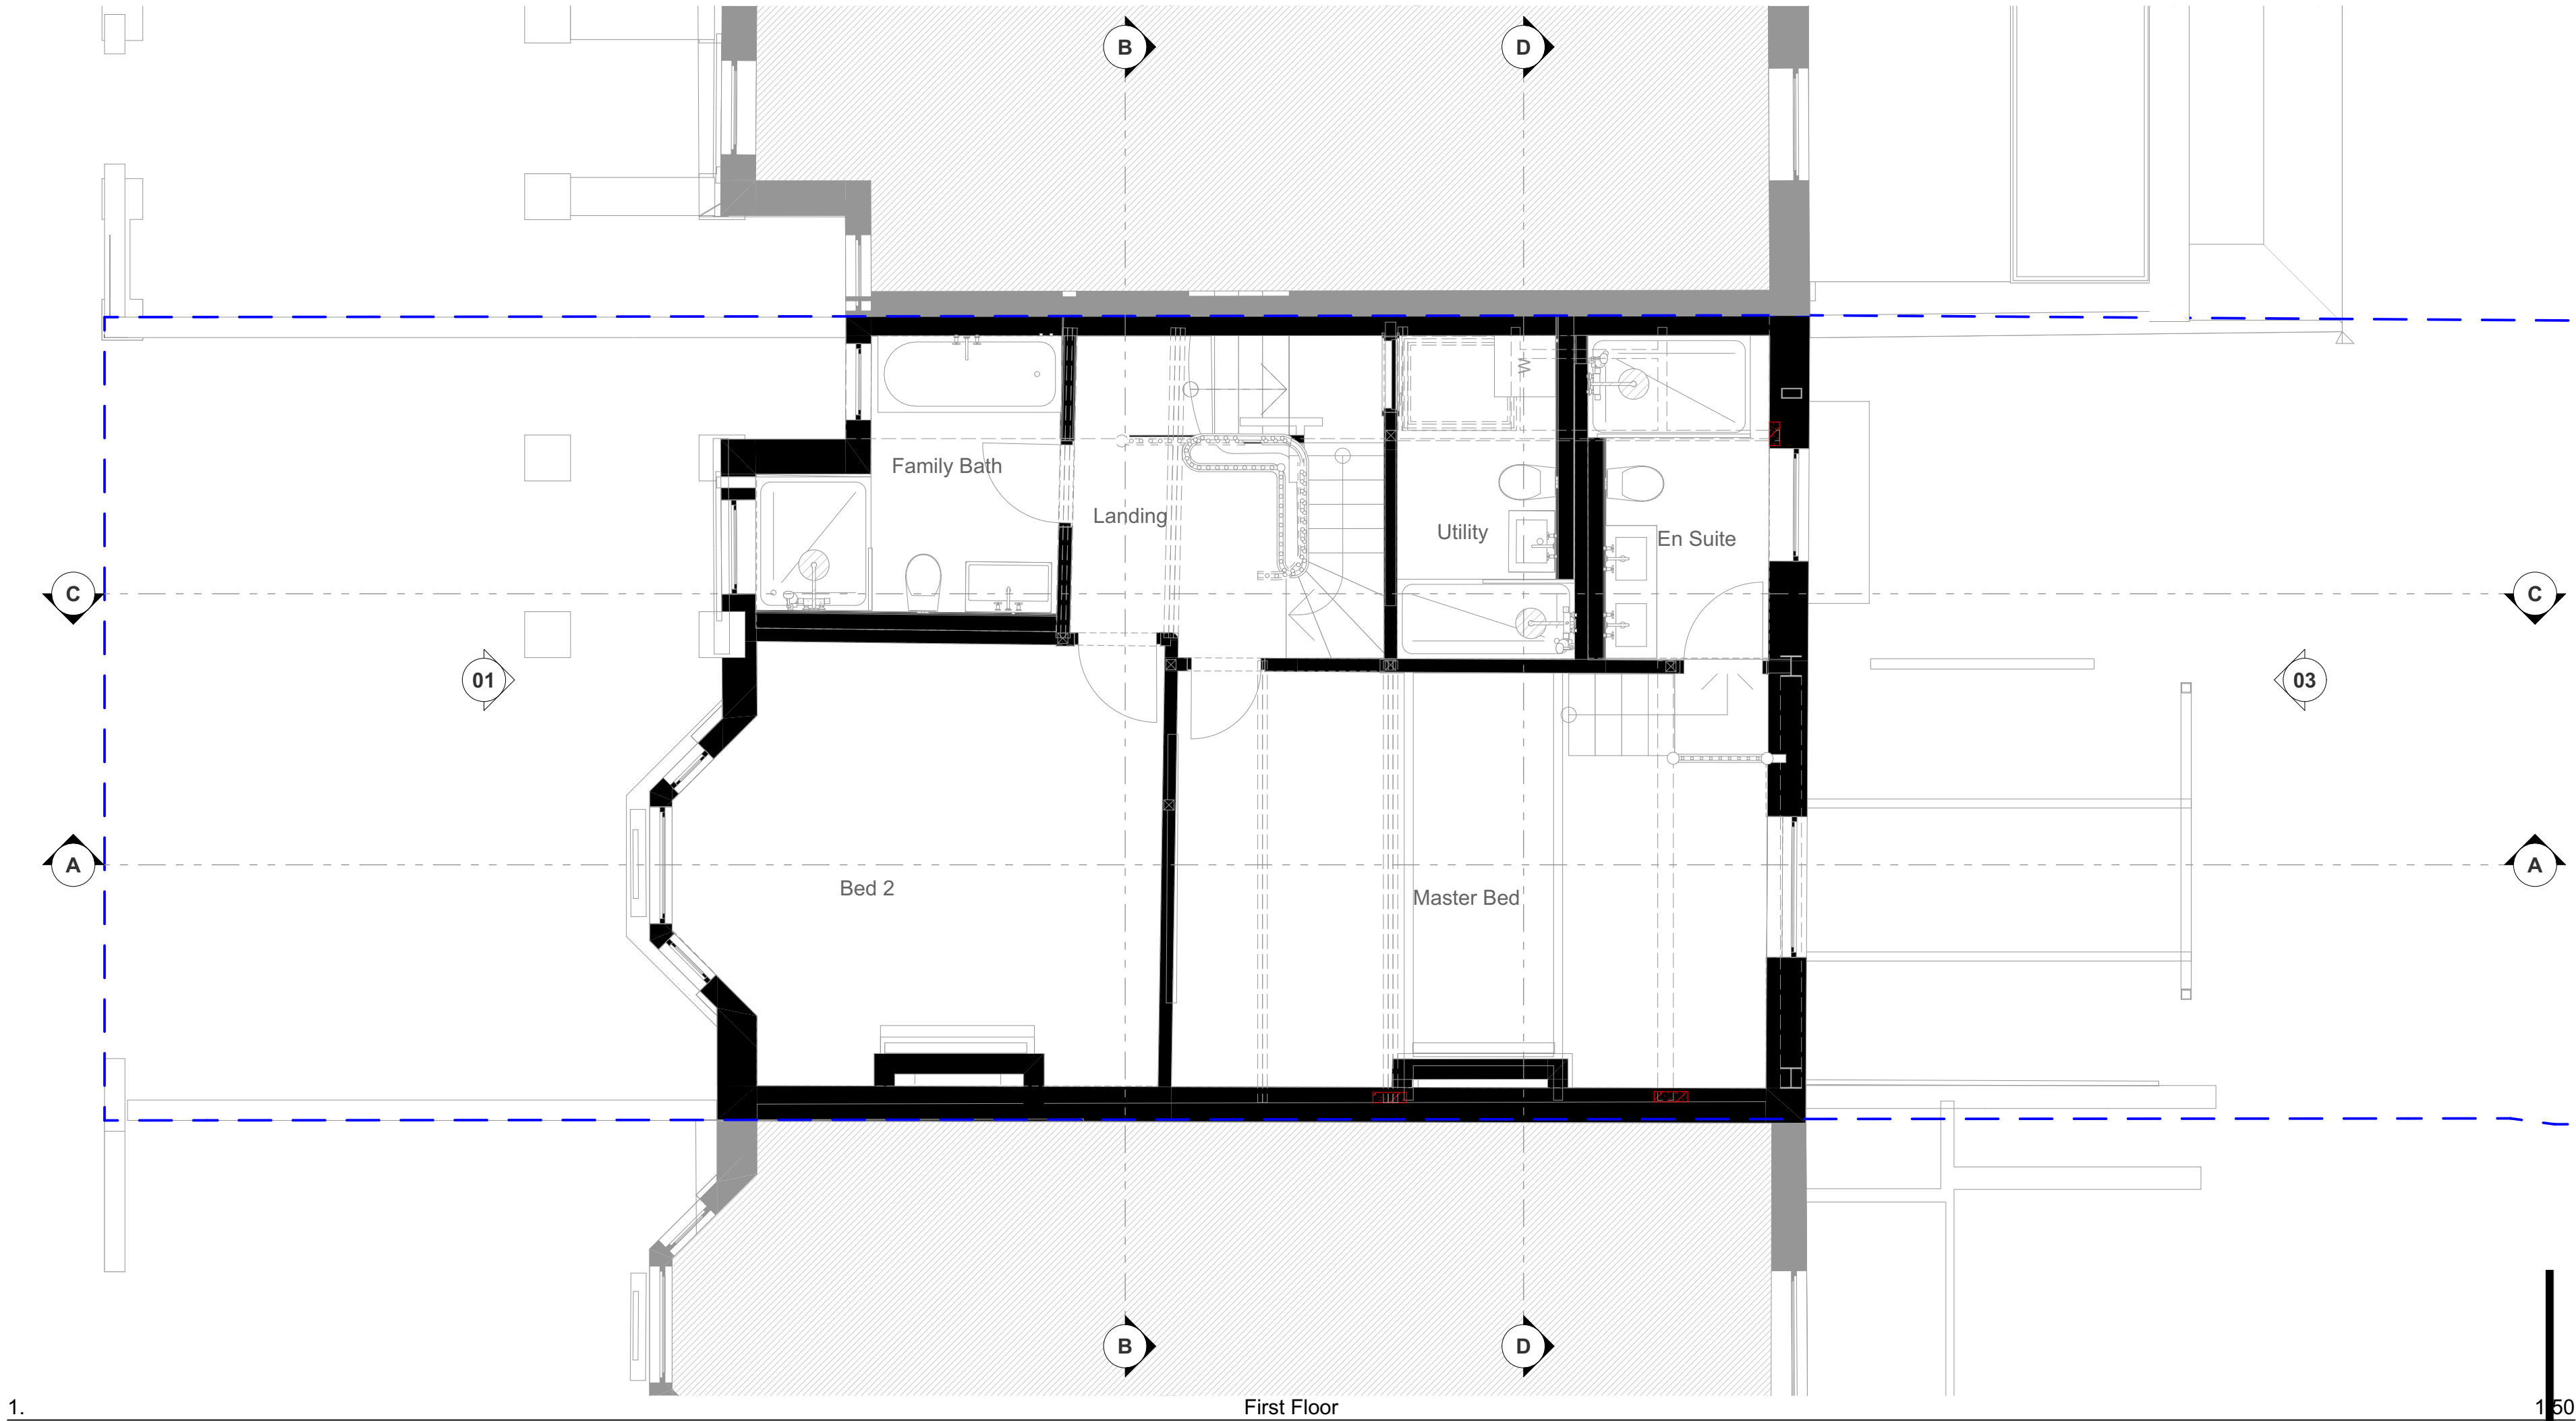

SCALE 1:50
0 1000 2000 3000 4000 5000mm

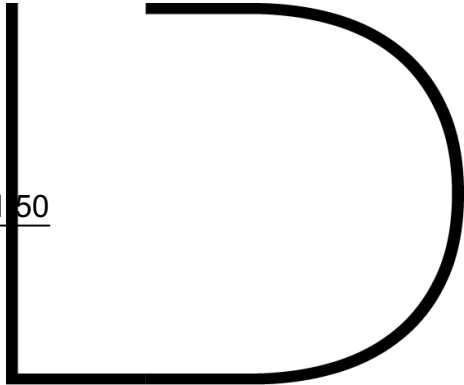

luca@ldworks.co.uk www.ldworks.co

Project Name:
100 Stapleton Hall Road

Client:
James Fletcher & Katharine Towers



Site Location:
**100 Stapleton Hall
Road London
Haringey N4 4QA UK**

Drawing not to be used other than the purpose for which it was prepared. It's supplied without liability for errors or omissions. Do not scale from the drawing. All dimensions are to be checked on site. This drawing is to be read in conjunction with all other drawings. Notes on this drawing will apply to all other drawings where a similar position exists.

Scale @ A2 Project No.
1:50 200

Drawing Name
Proposed First Ground Floor Plan

Drawing Number Rev
PR-A1.03

 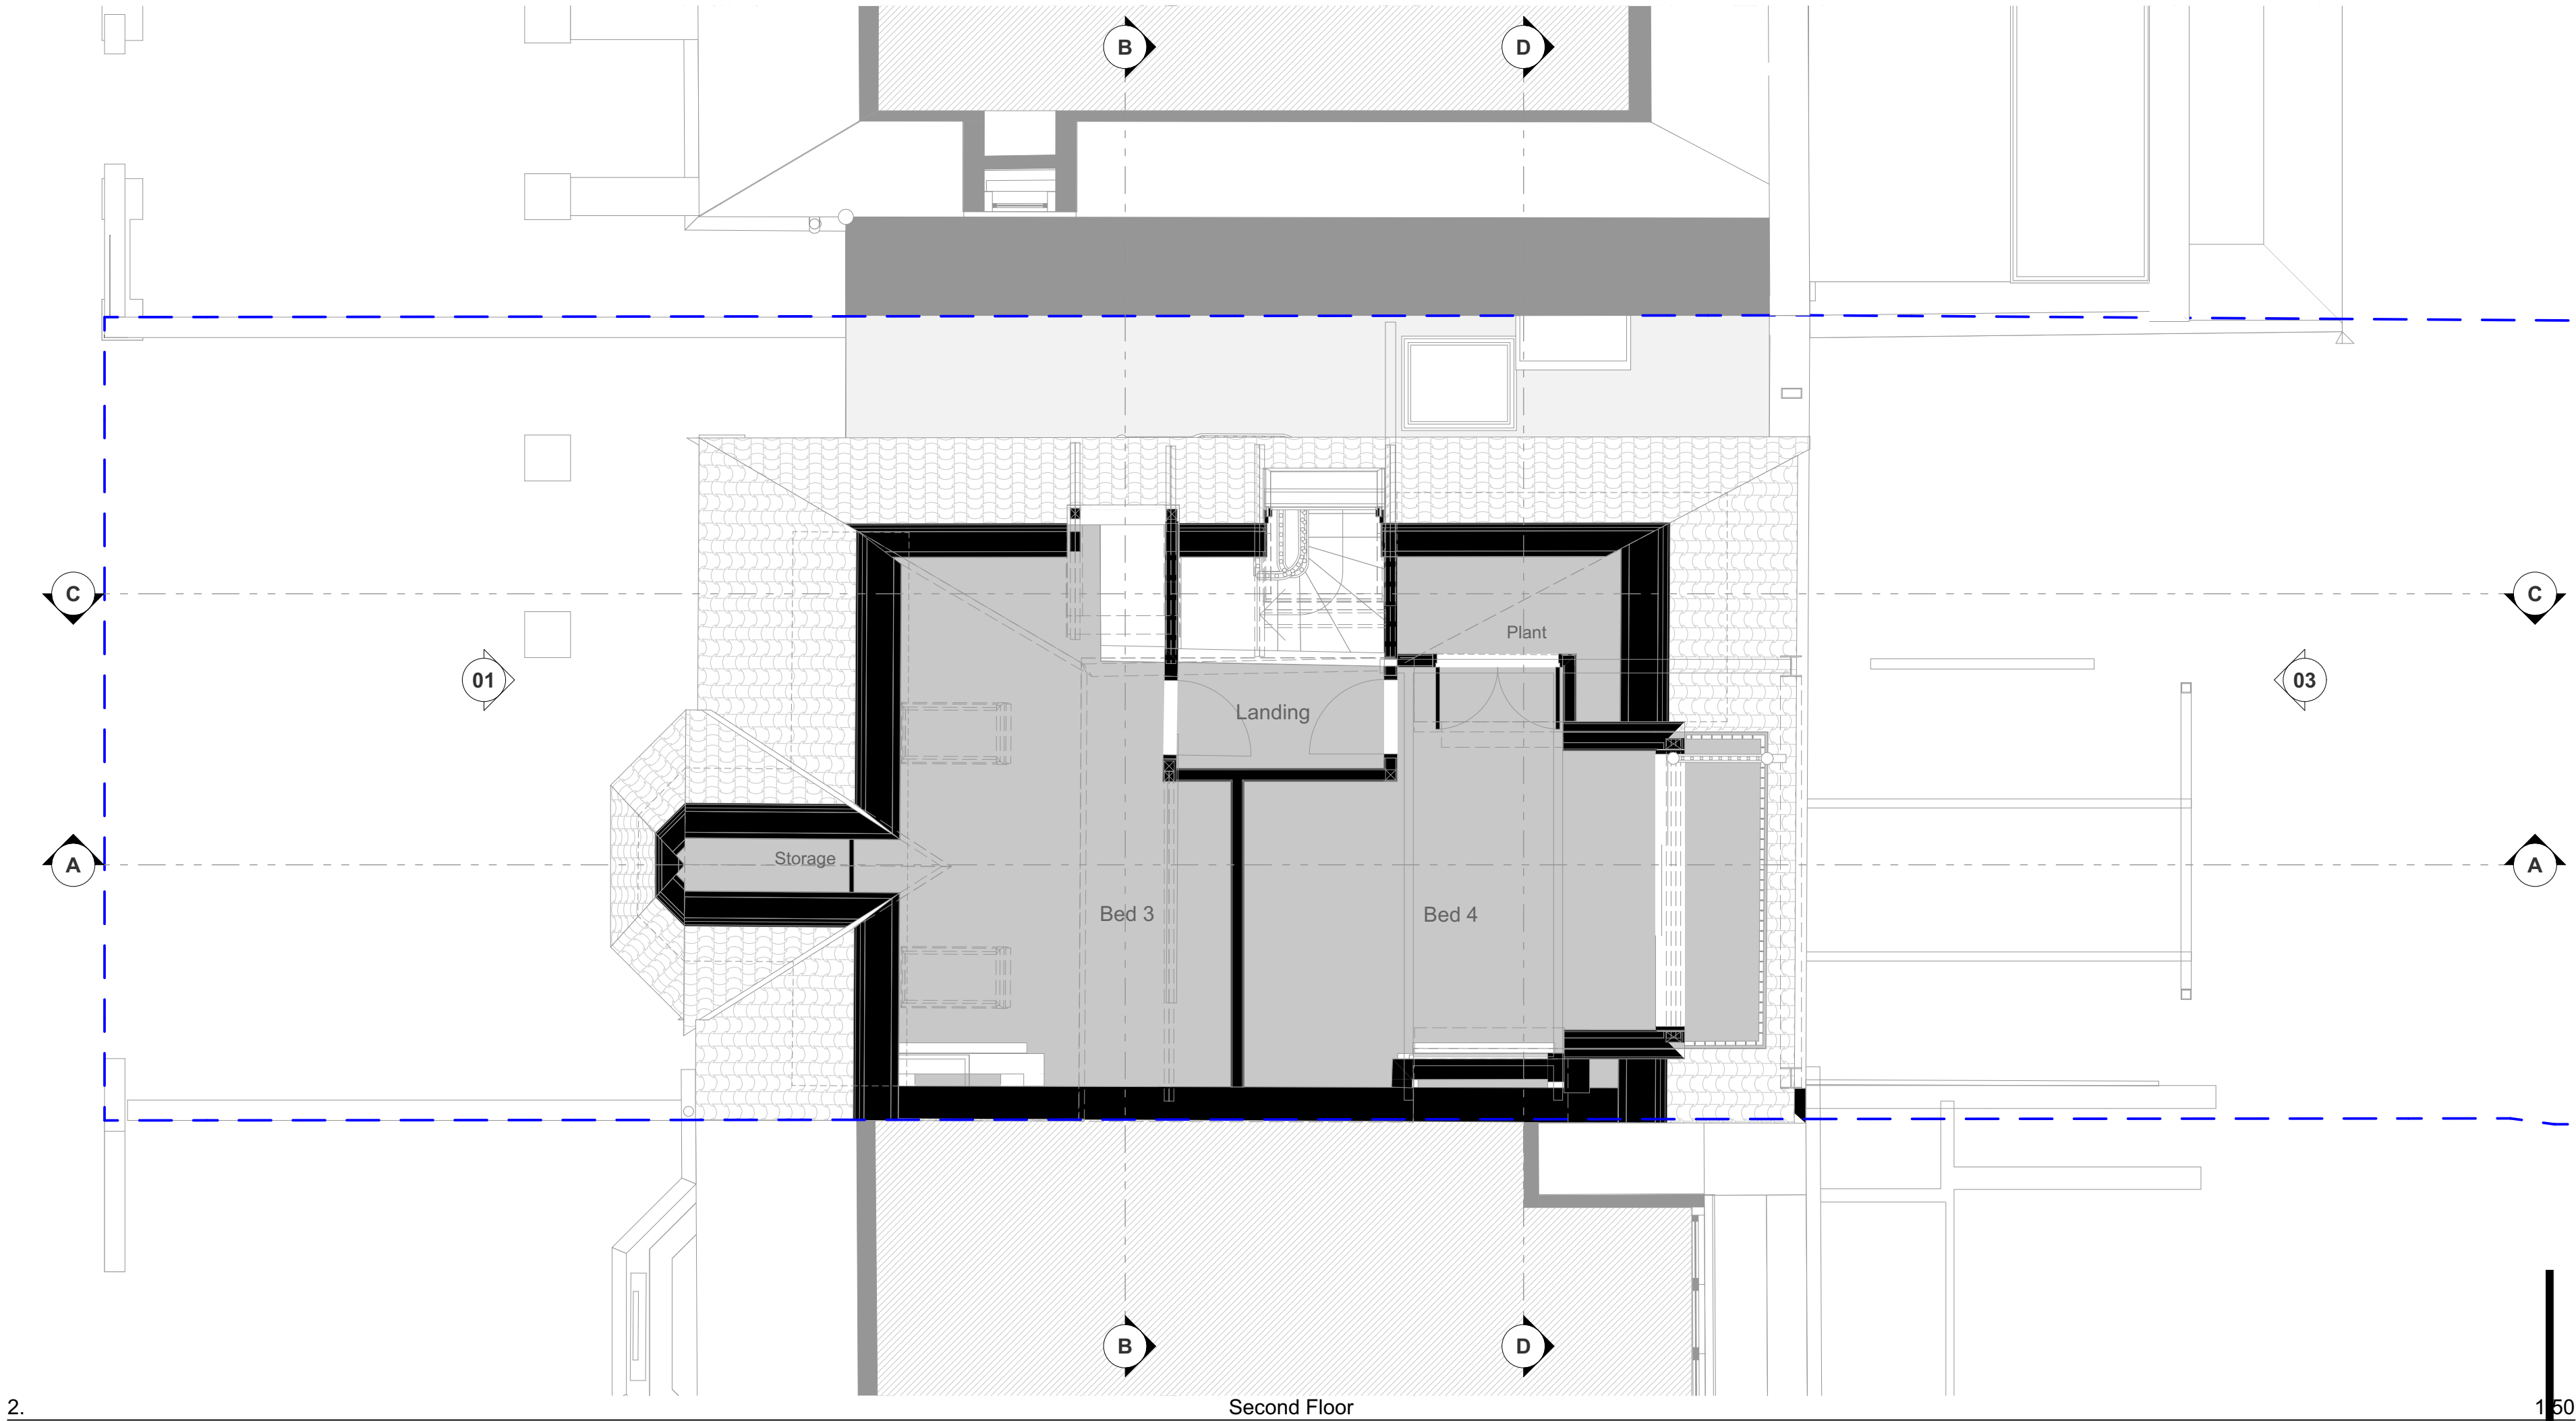

SCALE 1:50
0 1000 2000 3000 4000 5000mm

luca@ldworks.co.uk www.ldworks.co

Project Name:
100 Stapleton Hall Road

Client:
James Fletcher & Katharine Towers

Site Location:
100 Stapleton Hall
Road London
Haringey N4 4QA UK

Drawing not to be used other than the purpose for which it was prepared. It's supplied without liability for errors or omissions. Do not scale from the drawing. All dimensions are to be checked on site. This drawing is to be read in conjunction with all other drawings. Notes on this drawing will apply to all other drawings where a similar position exists.

Scale @ A2
1:50


Project No.
200

Drawing Name
Proposed Second Ground Floor Plan

Drawing Number

Rev


PR-A1.04

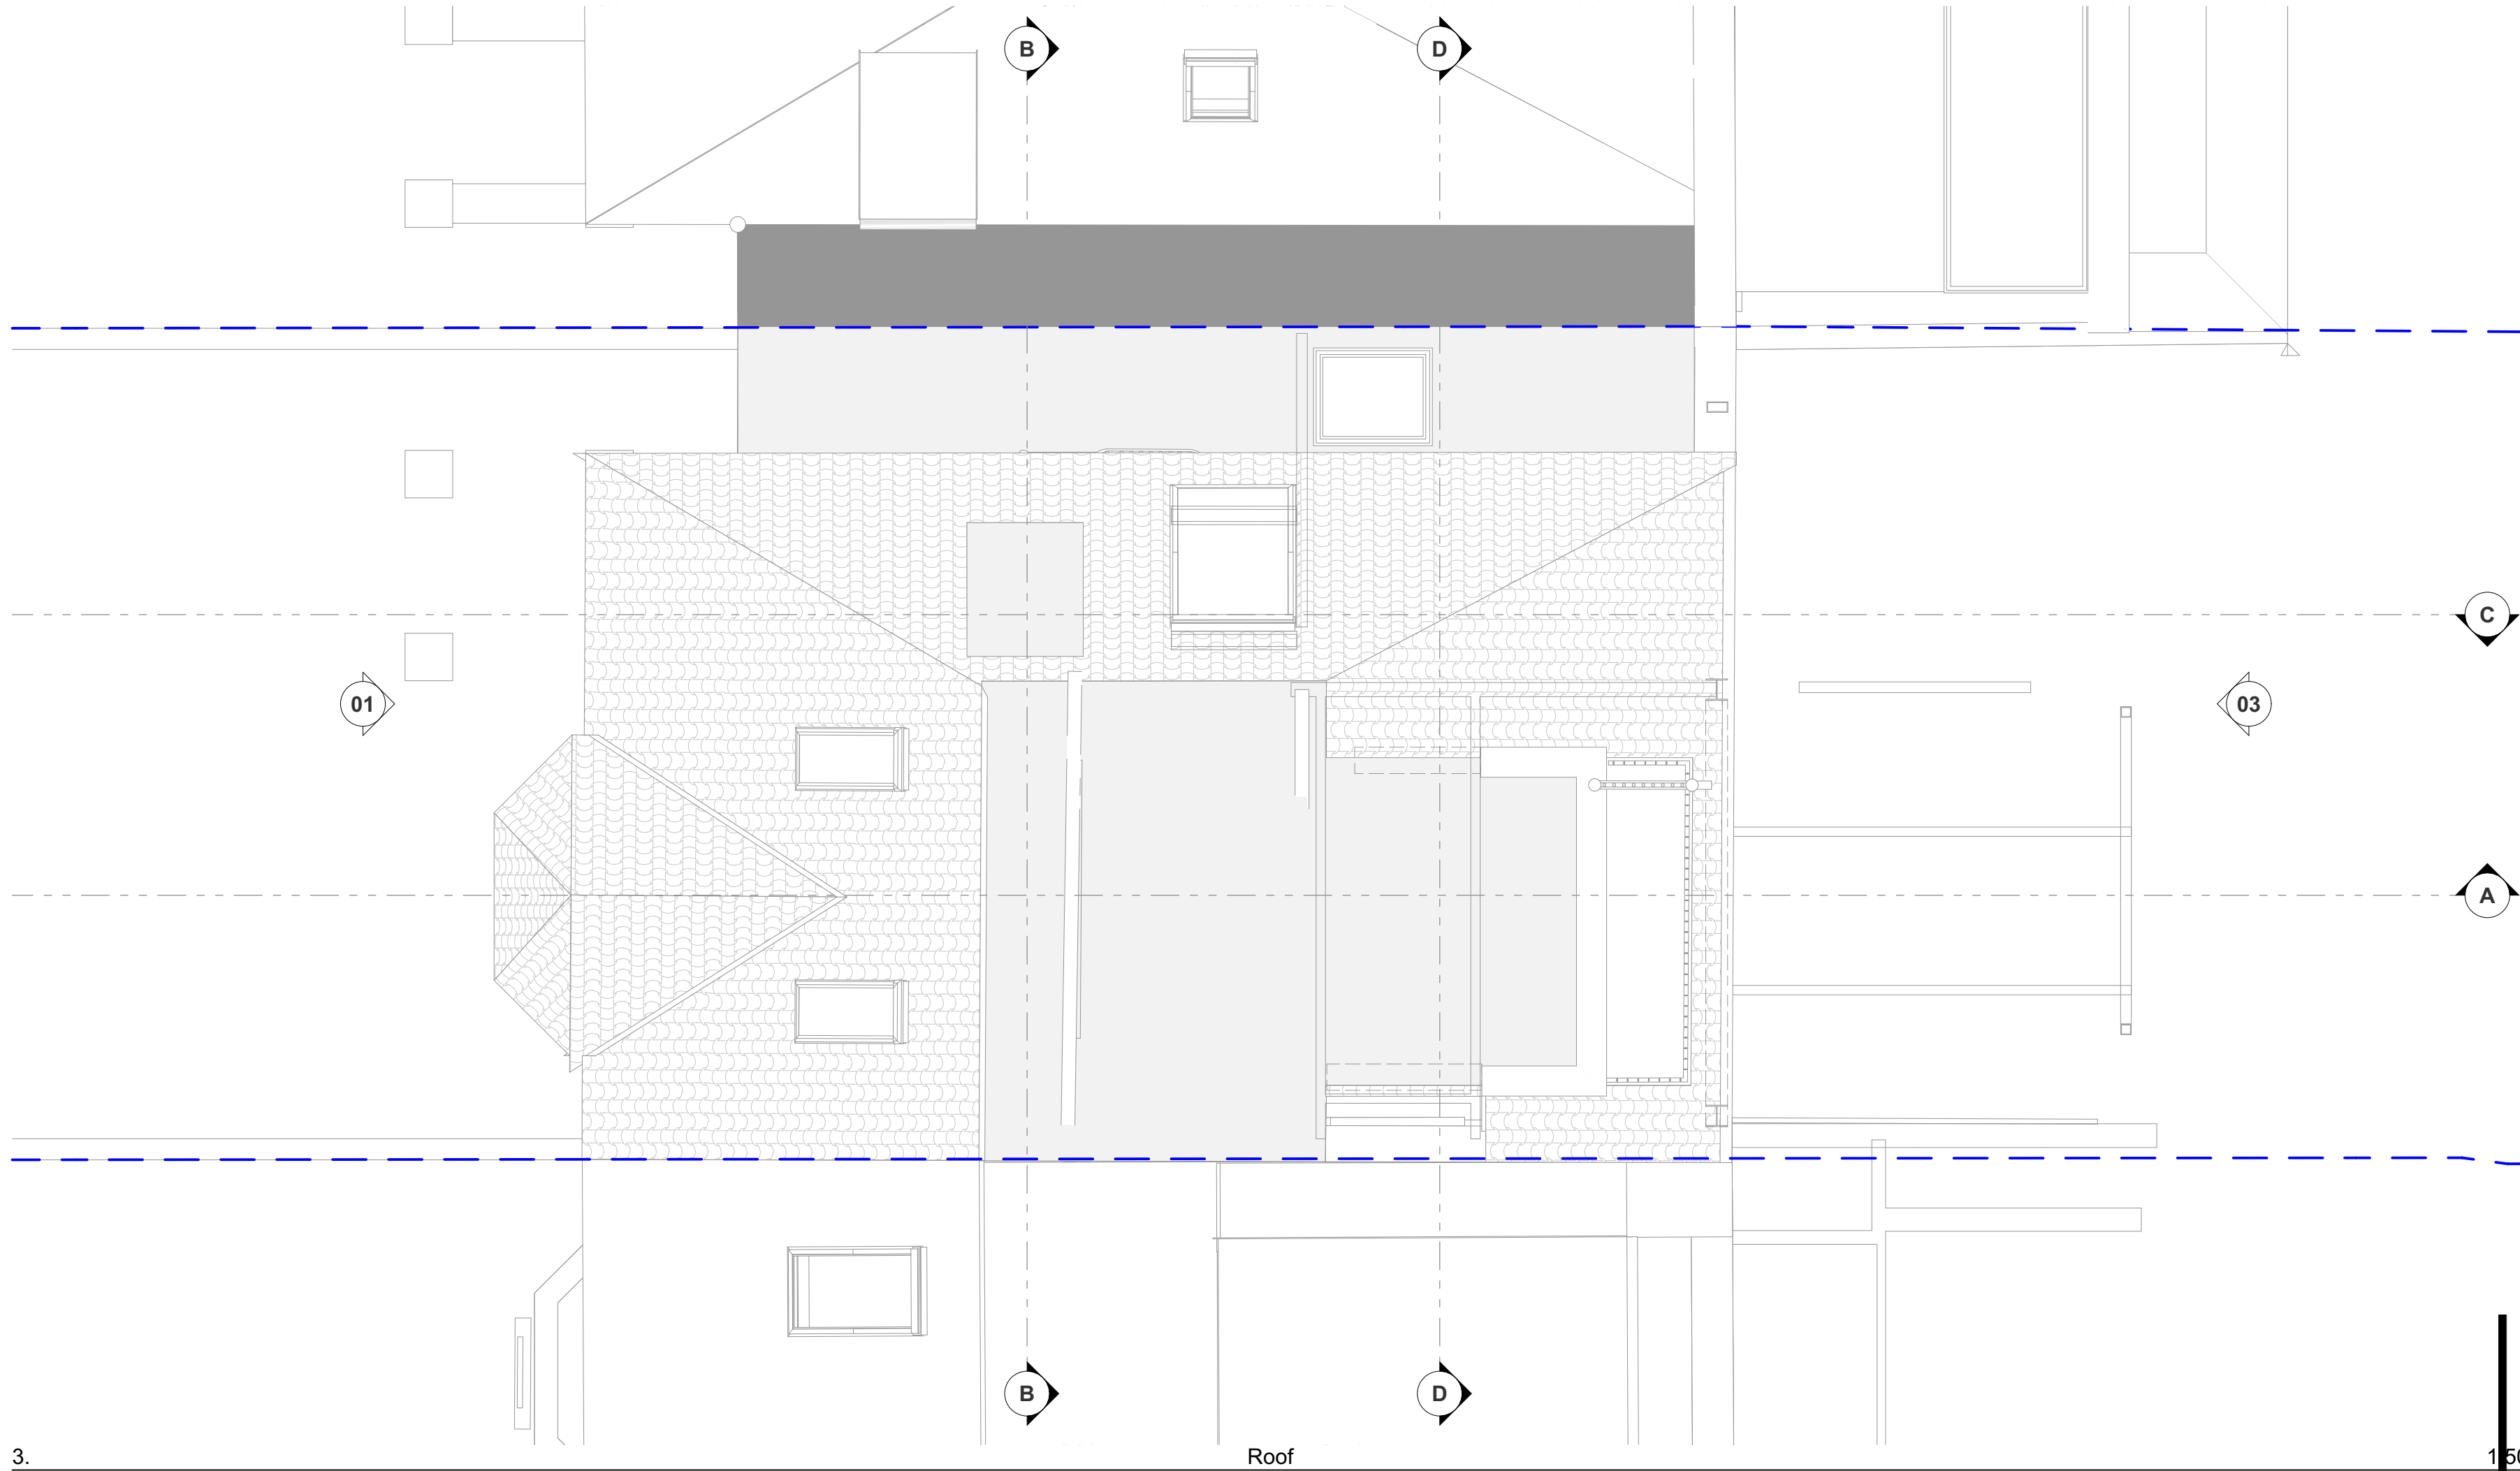

3.

Roof

150

 

SCALE 1:50
0 1000 2000 3000 4000 5000mm

luca@ldworks.co.uk www.ldworks.co

Project Name:
100 Stapleton Hall Road

Client:
James Fletcher & Katharine Towers

Site Location:
**100 Stapleton Hall
Road London
Haringey N4 4QA UK**

Drawing not to be used other than the purpose for which it was prepared. It's supplied without liability for errors or omissions. Do not scale from the drawing. All dimensions are to be checked on site. This drawing is to be read in conjunction with all other drawings. Notes on this drawing will apply to all other drawings where a similar position exists.

Scale @ A2
1:50

Project No.
200

Drawing Name
Proposed Roof Plan

Drawing Number

Rev

PR-A1.05




01

PLA Front Elevation

1:50

SCALE 1:50
0 1000 2000 3000 4000 5000mm

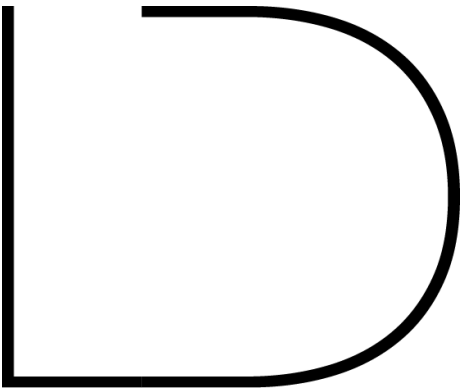

luca@ldworks.co.uk www.ldworks.co

Project Name:
100 Stapleton Hall Road

Client:
James Fletcher & Katharine Towers

Site Location:
100 Stapleton Hall
Road London
Haringey N4 4QA UK

Drawing not to be used other than the purpose for which it was prepared. It's supplied without liability for errors or omissions. Do not scale from the drawing. All dimensions are to be checked on site. This drawing is to be read in conjunction with all other drawings. Notes on this drawing will apply to all other drawings where a similar position exists.

Scale @ A2
1:50


Project No.
200

Drawing Name
Proposed Elevations

Drawing Number

Rev

PR-A2.01

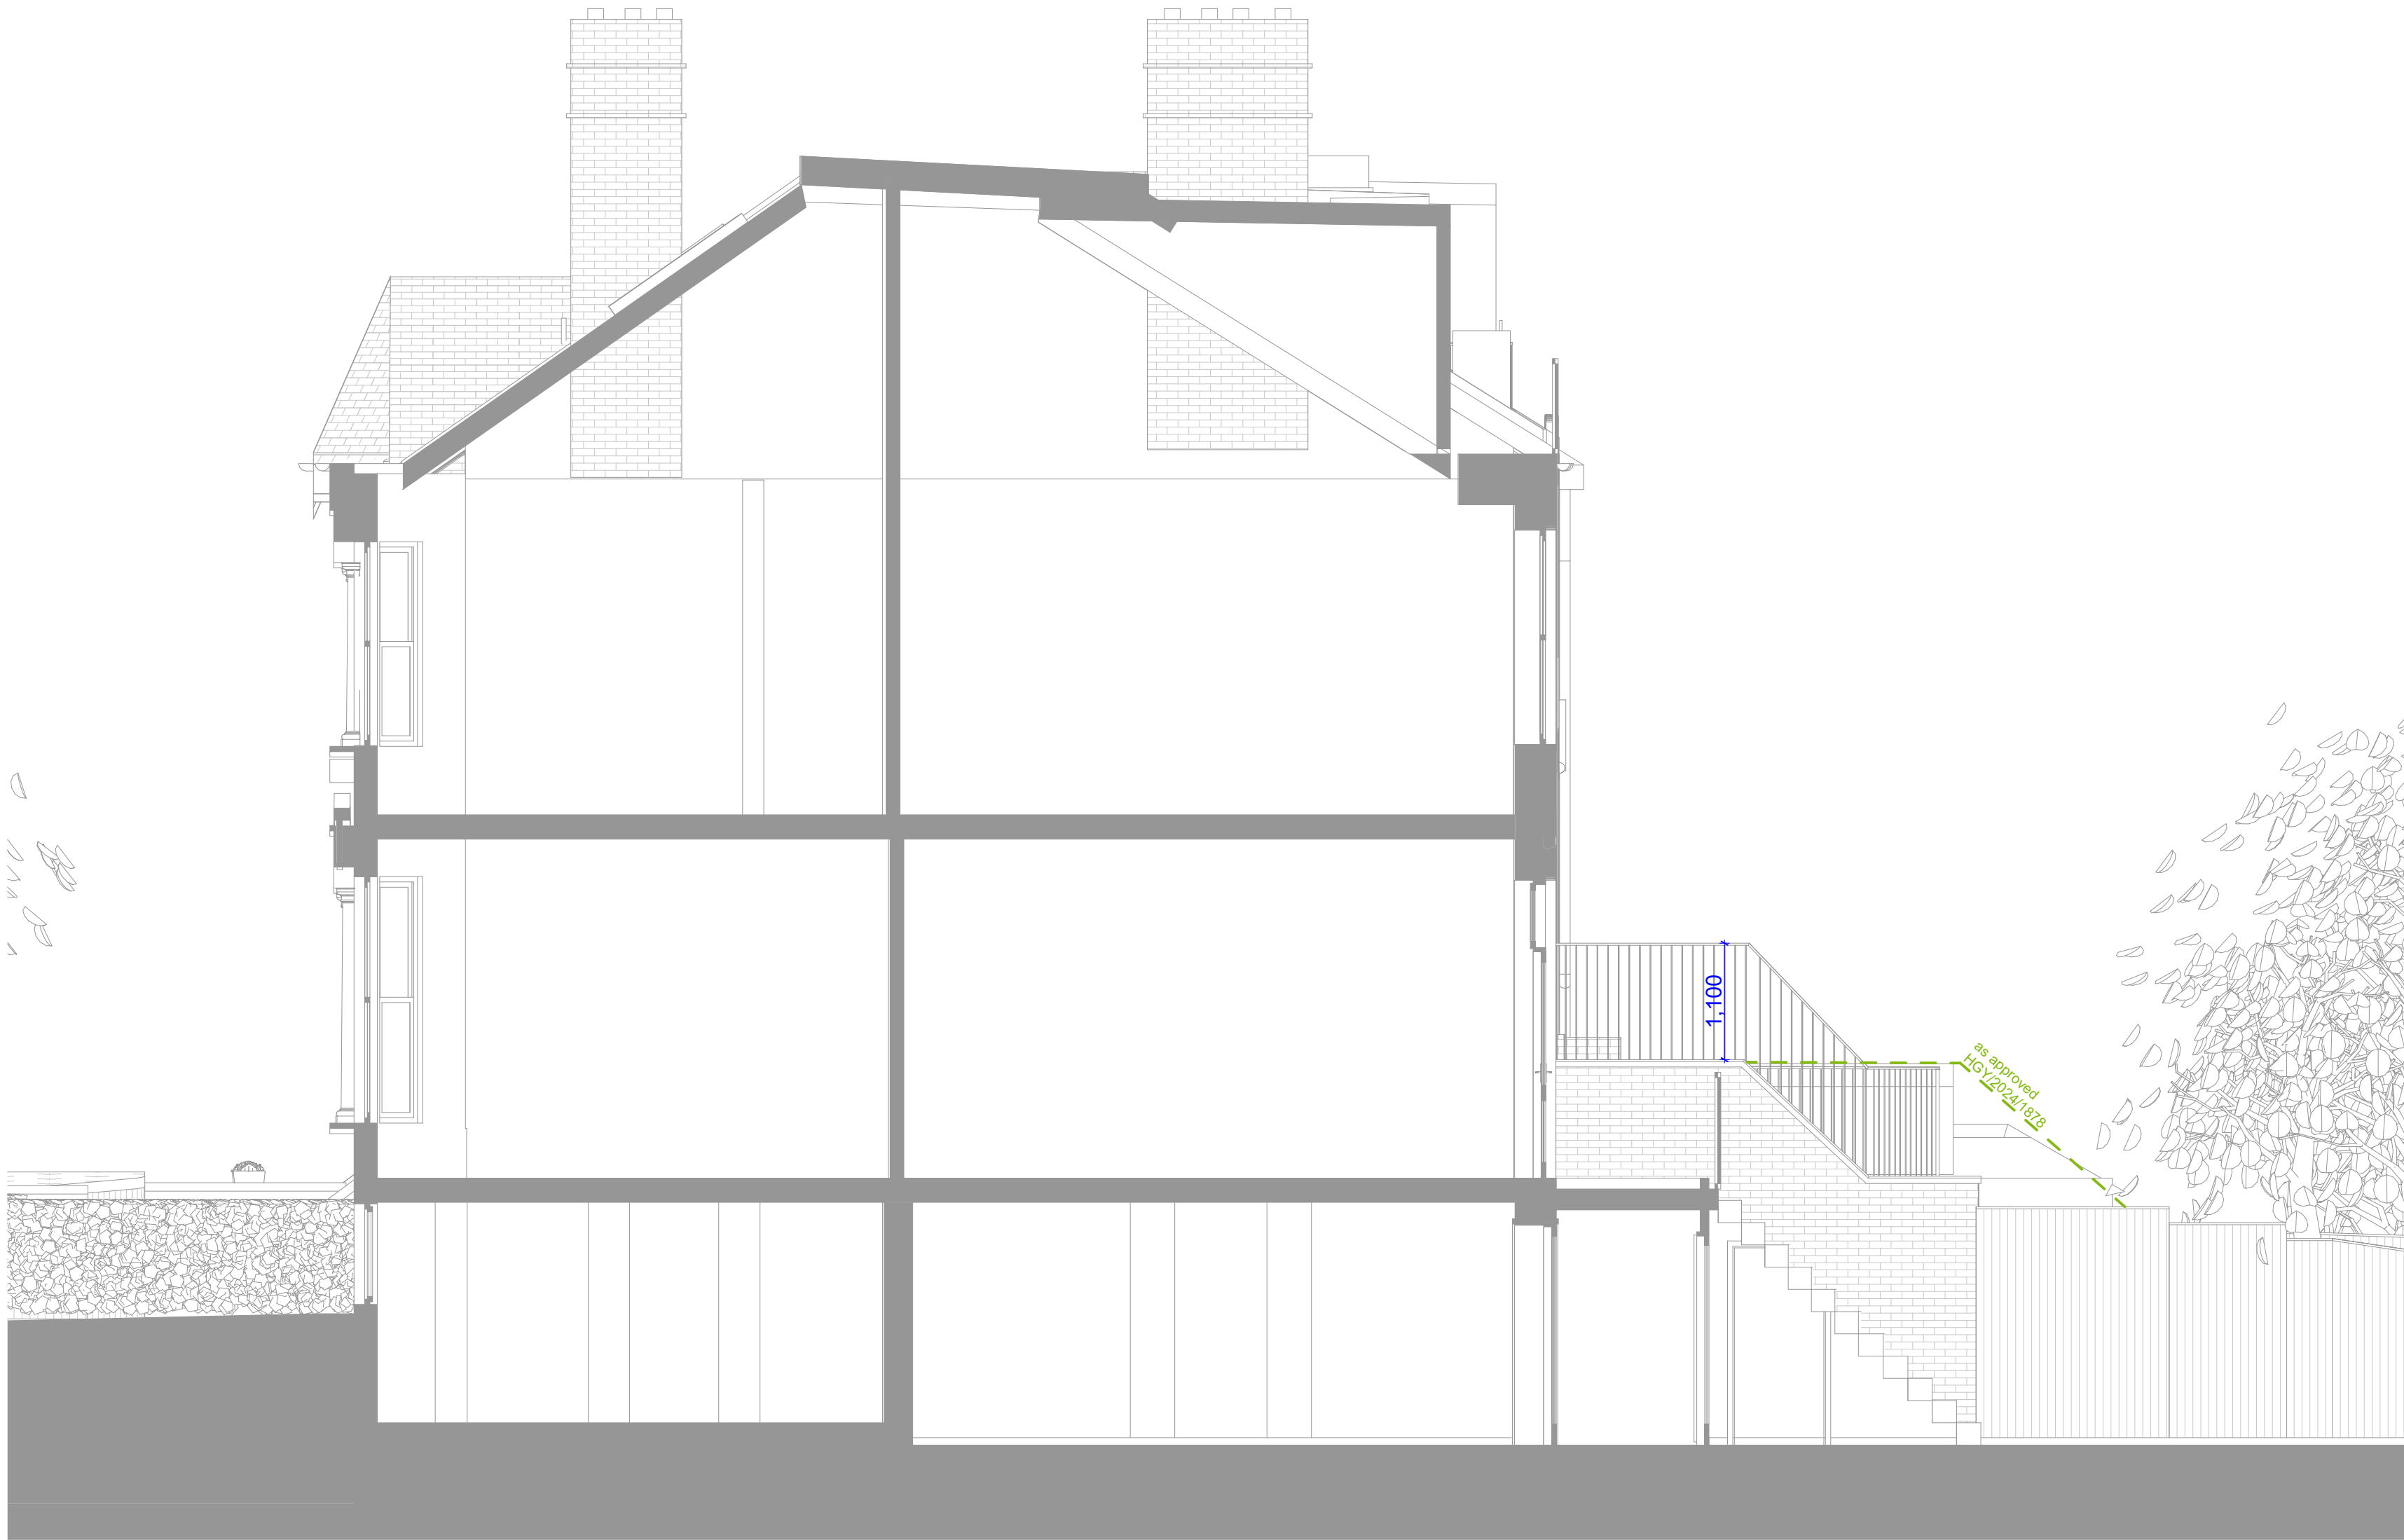


01

PLA Side Elevation

1:50

SCALE 1:50
0 1000 2000 3000 4000 5000mm

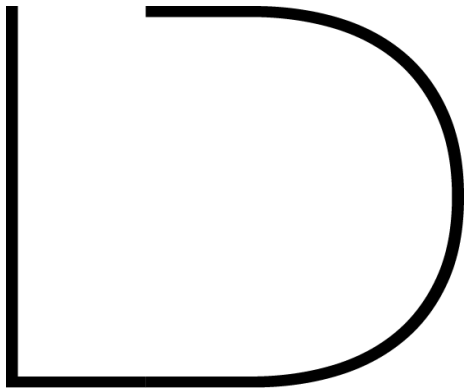

luca@ldworks.co.uk www.ldworks.co

Project Name:
100 Stapleton Hall Road

Client:
James Fletcher & Katharine Towers

Site Location:
100 Stapleton Hall Road London
Haringey N4 4QA UK

Drawing not to be used other than the purpose for which it was prepared. It's supplied without liability for errors or omissions. Do not scale from the drawing. All dimensions are to be checked on site. This drawing is to be read in conjunction with all other drawings. Notes on this drawing will apply to all other drawings where a similar position exists.

Scale @ A2
1:50

Project No.
200

Drawing Name
Proposed Elevations

Drawing Number
PR-A2.02



Rev



03

PLA Rear Elevation

1:50

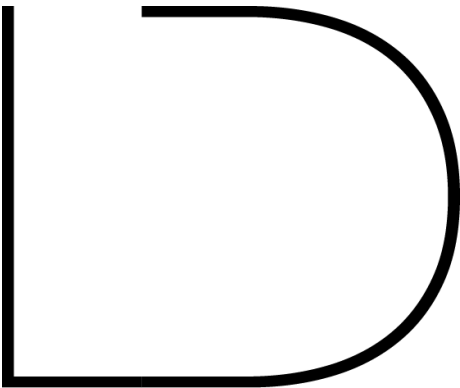 

luca@ldworks.co.uk www.ldworks.co

Project Name:
100 Stapleton Hall Road

Client:
James Fletcher & Katharine Towers

Site Location:
100 Stapleton Hall
Road London
Haringey N4 4QA UK


Drawing not to be used other than the purpose for which it was prepared. It's supplied without liability for errors or omissions. Do not scale from the drawing. All dimensions are to be checked on site. This drawing is to be read in conjunction with all other drawings. Notes on this drawing will apply to all other drawings where a similar position exists.

Scale @ A2 Project No.
1:50 200

Drawing Name
Proposed Elevations

Drawing Number Rev

PR-A2.03

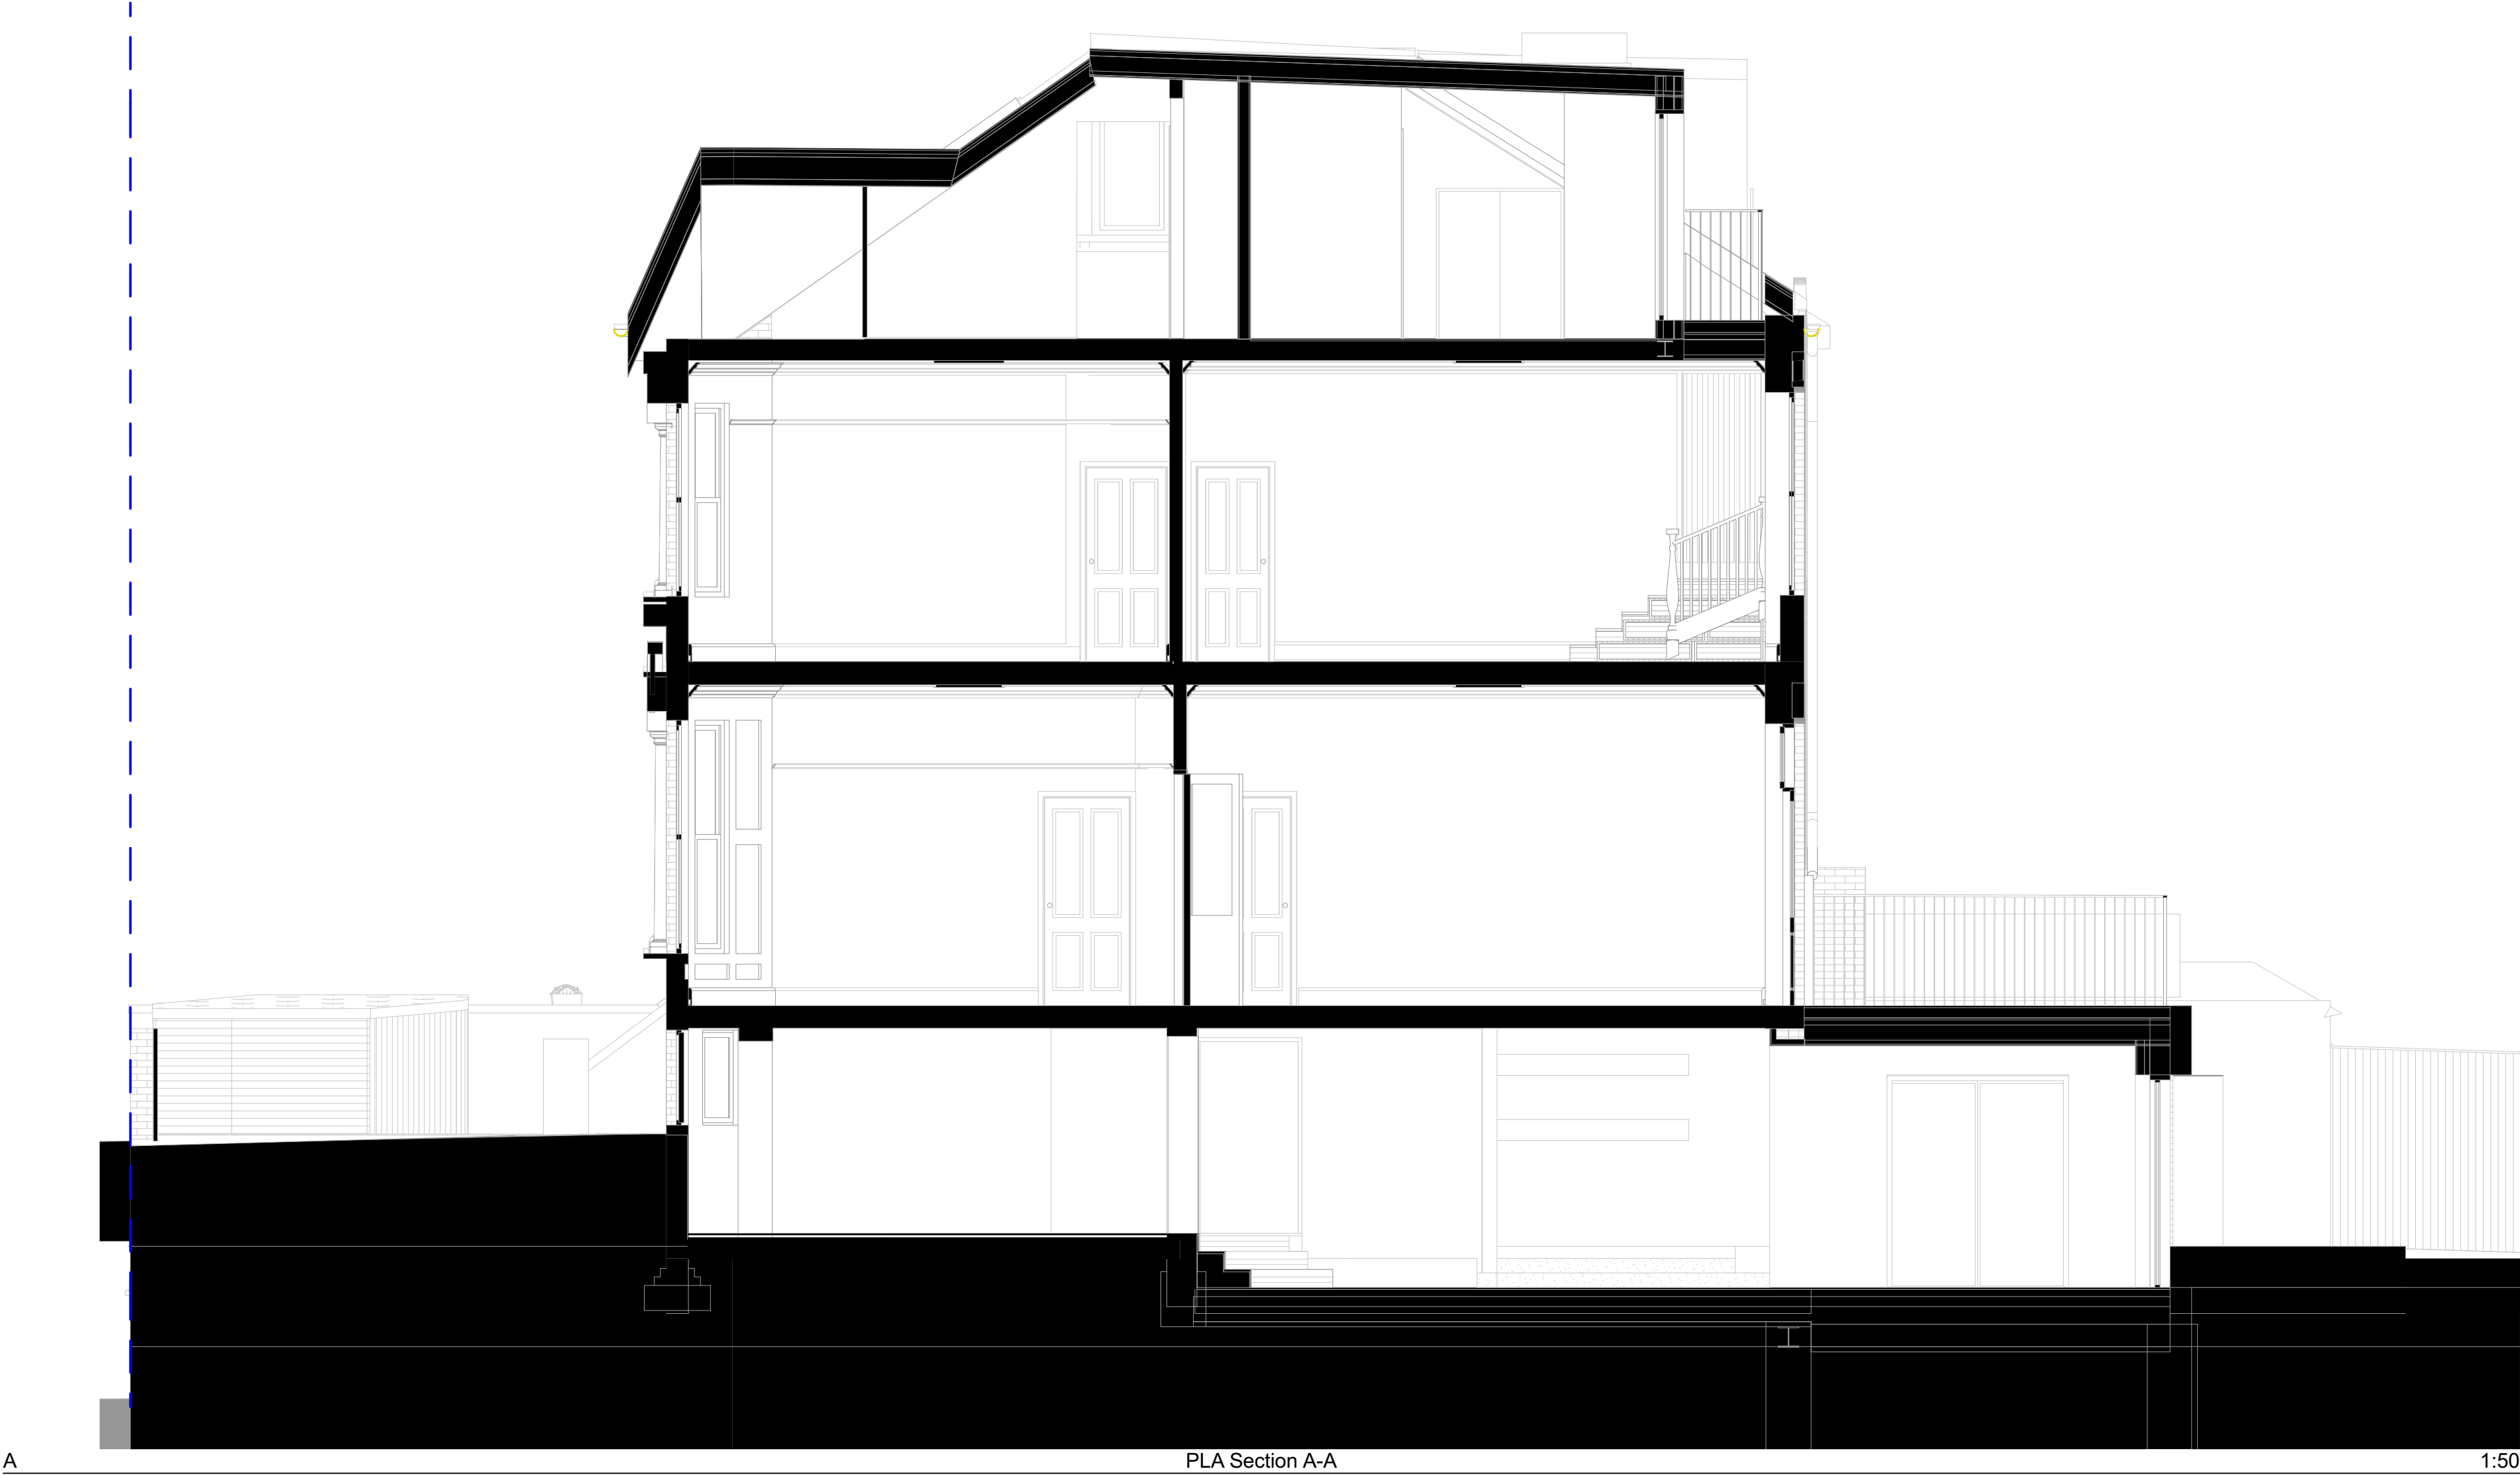

luca@ldworks.co.uk ----- www.ldworks.co

Project Name:
100 Stapleton Hall Road

Client:
James Fletcher & Katharine Towers

Site Location:
100 Stapleton Hall
Road London
Haringey N4 4QA UK

Drawing not to be used other than the purpose for which it was prepared. It's supplied without liability for errors or omissions. Do not scale from the drawing. All dimensions are to be checked on site. This drawing is to be read in conjunction with all other drawings. Notes on this drawing will apply to all other drawings where a similar position exists.

Scale @ A2
1:50




Project No.
200

Drawing Name
Proposed Sections

Drawing Number

Rev

PR-A3.01

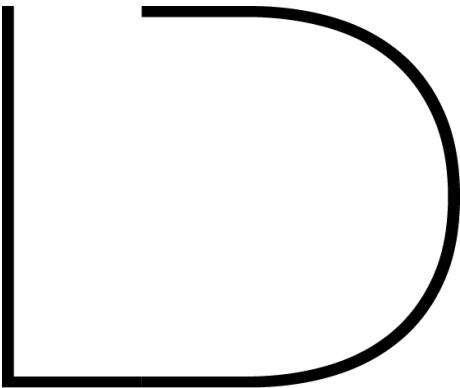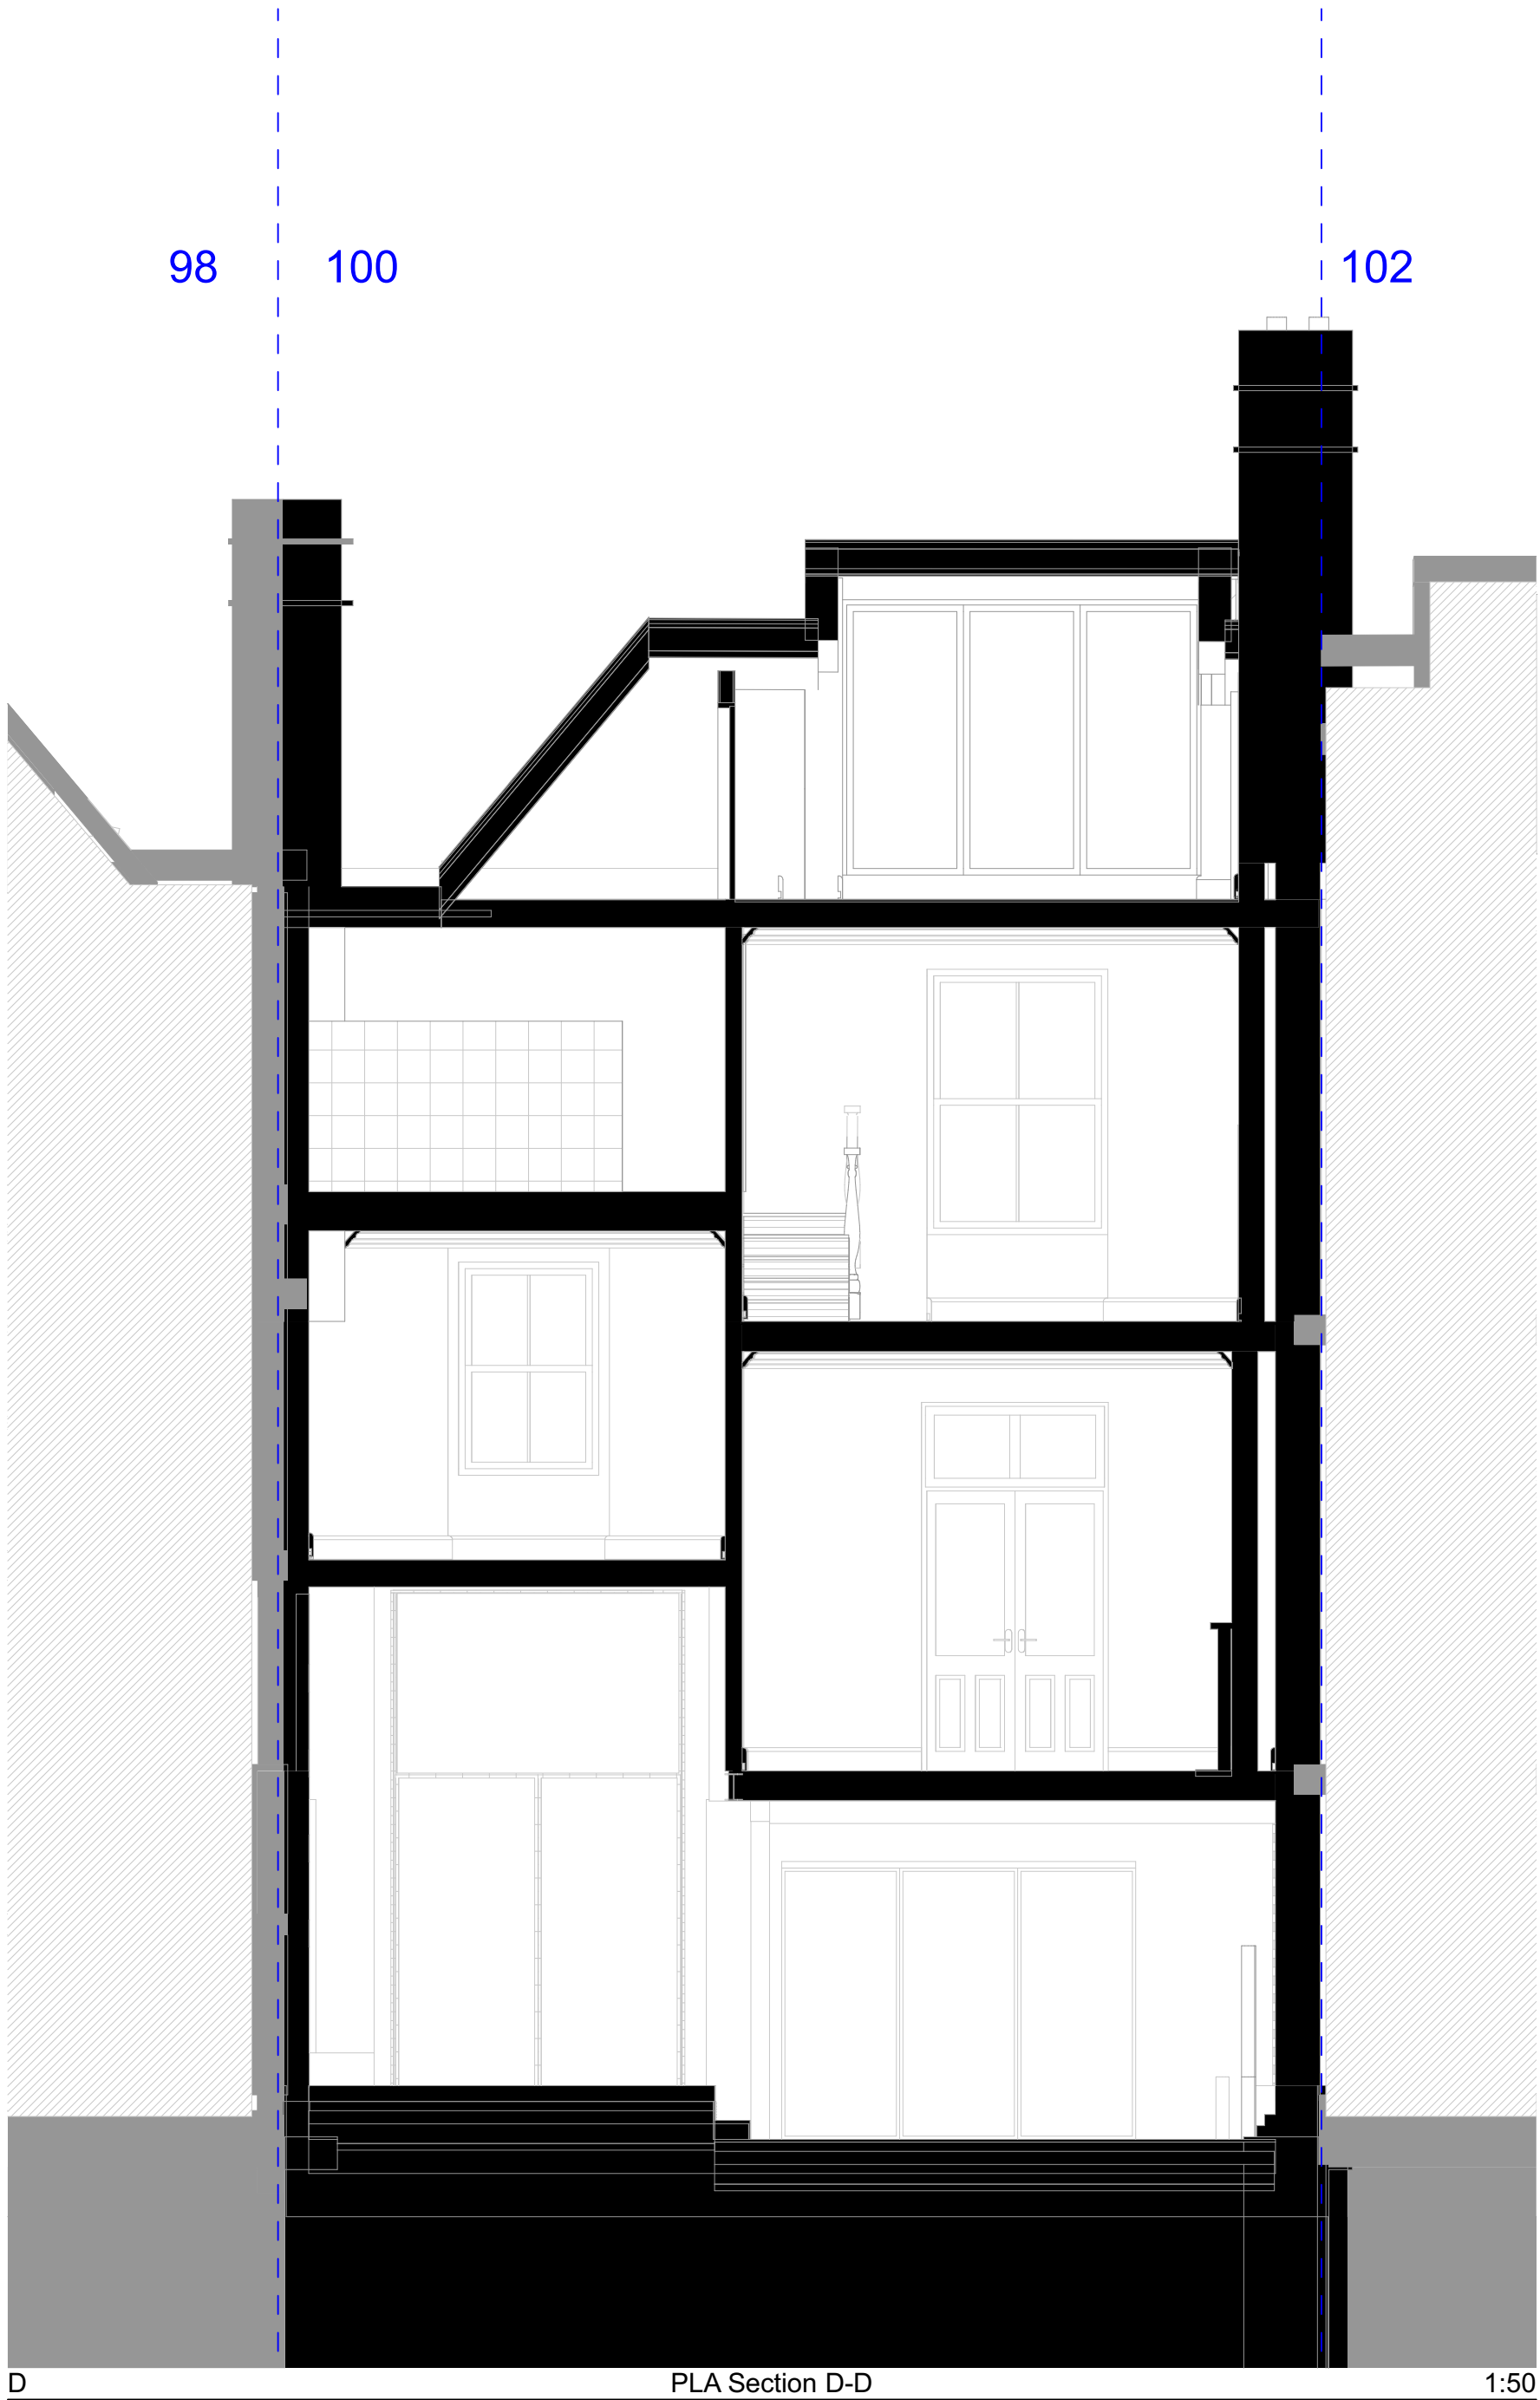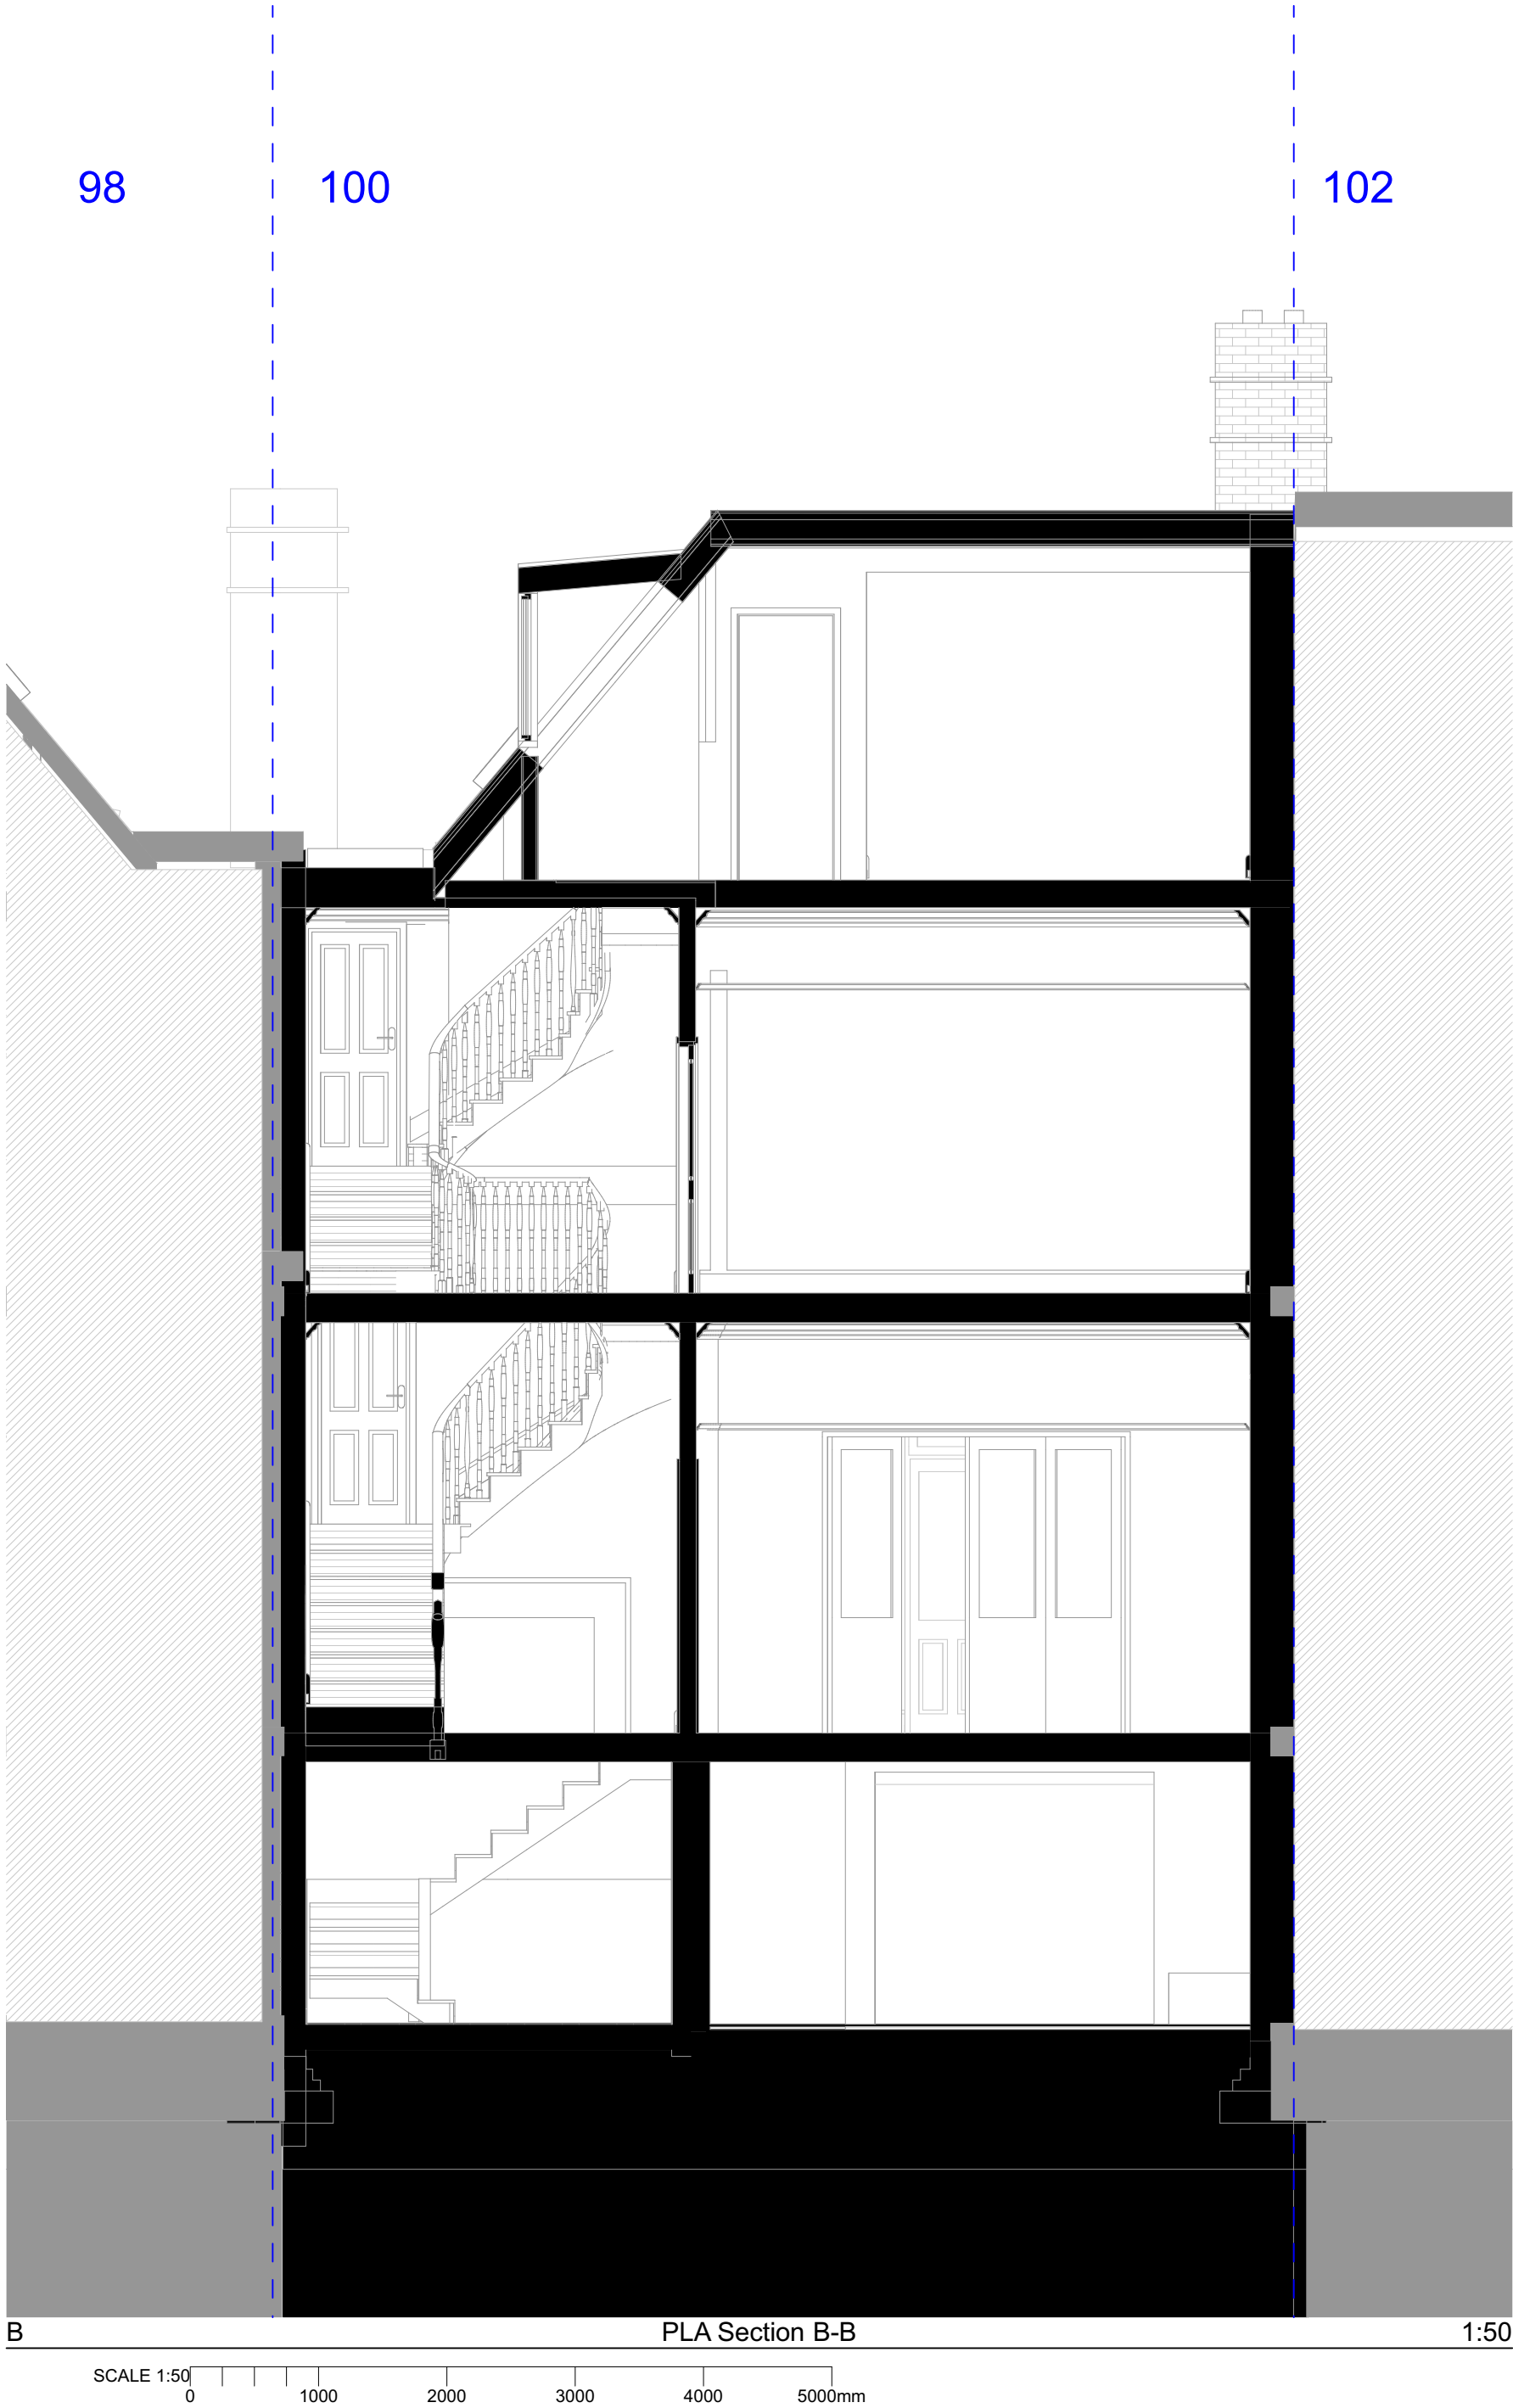

luca@ldworks.co.uk ----- www.ldworks.co

Project Name:
100 Stapleton Hall Road

Client:
James Fletcher & Katharine Towers

Site Location:
100 Stapleton Hall
Road London
Haringey N4 4QA UK

Drawing not to be used other than the purpose for which it was prepared. It's supplied without liability for errors or omissions. Do not scale from the drawing. All dimensions are to be checked on site. This drawing is to be read in conjunction with all other drawings. Notes on this drawing will apply to all other drawings where a similar position exists.

Scale @ A2
1:50

Project No.
200

Drawing Name
Proposed Sections

Drawing Number

Rev

PR-A3.02




C

PLA Section C-C

1:50

SCALE 1:50
0 1000 2000 3000 4000 5000mm

FOR PLANNING	
Rev	Date

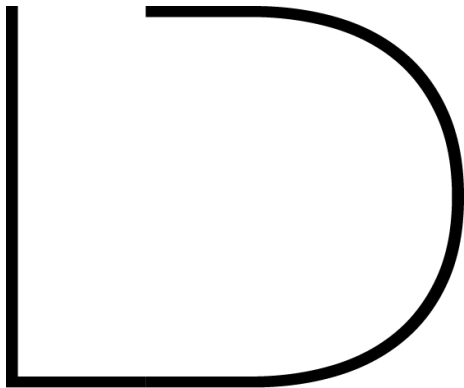

luca@ldworks.co.uk www.ldworks.co

Project Name:
100 Stapleton Hall Road

Client:
James Fletcher & Katharine Towers

Site Location:
**100 Stapleton Hall
Road London
Haringey N4 4QA UK**

Drawing not to be used other than the purpose for which it was prepared. It's supplied without liability for errors or omissions. Do not scale from the drawing. All dimensions are to be checked on site. This drawing is to be read in conjunction with all other drawings. Notes on this drawing will apply to all other drawings where a similar position exists.

Scale @ A2
1:50

Project No.
200

Drawing Name
Proposed Sections

Drawing Number

Rev

PR-A3.03