



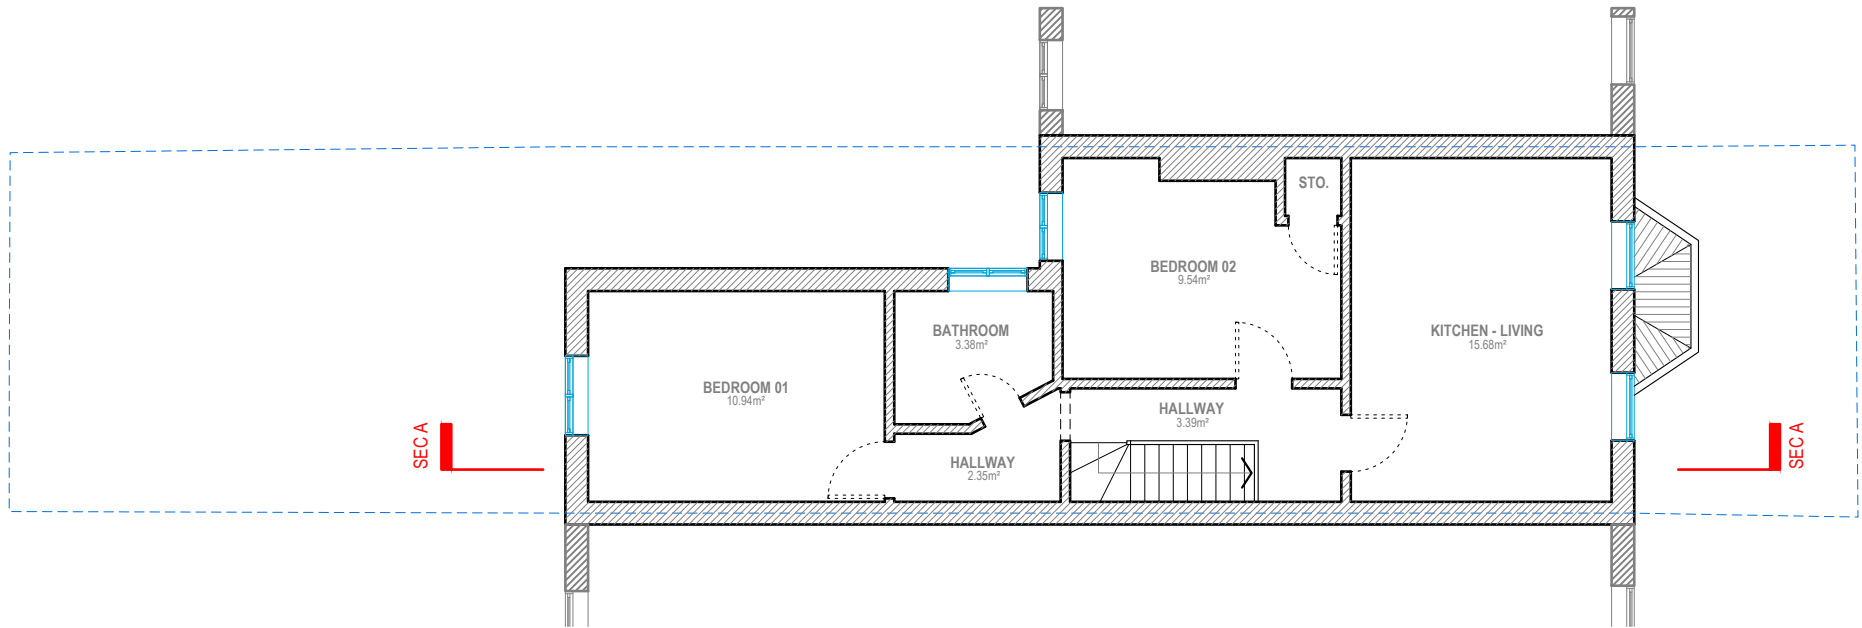

FIRST FLOOR
G.I.A. = 50.52 SQM.

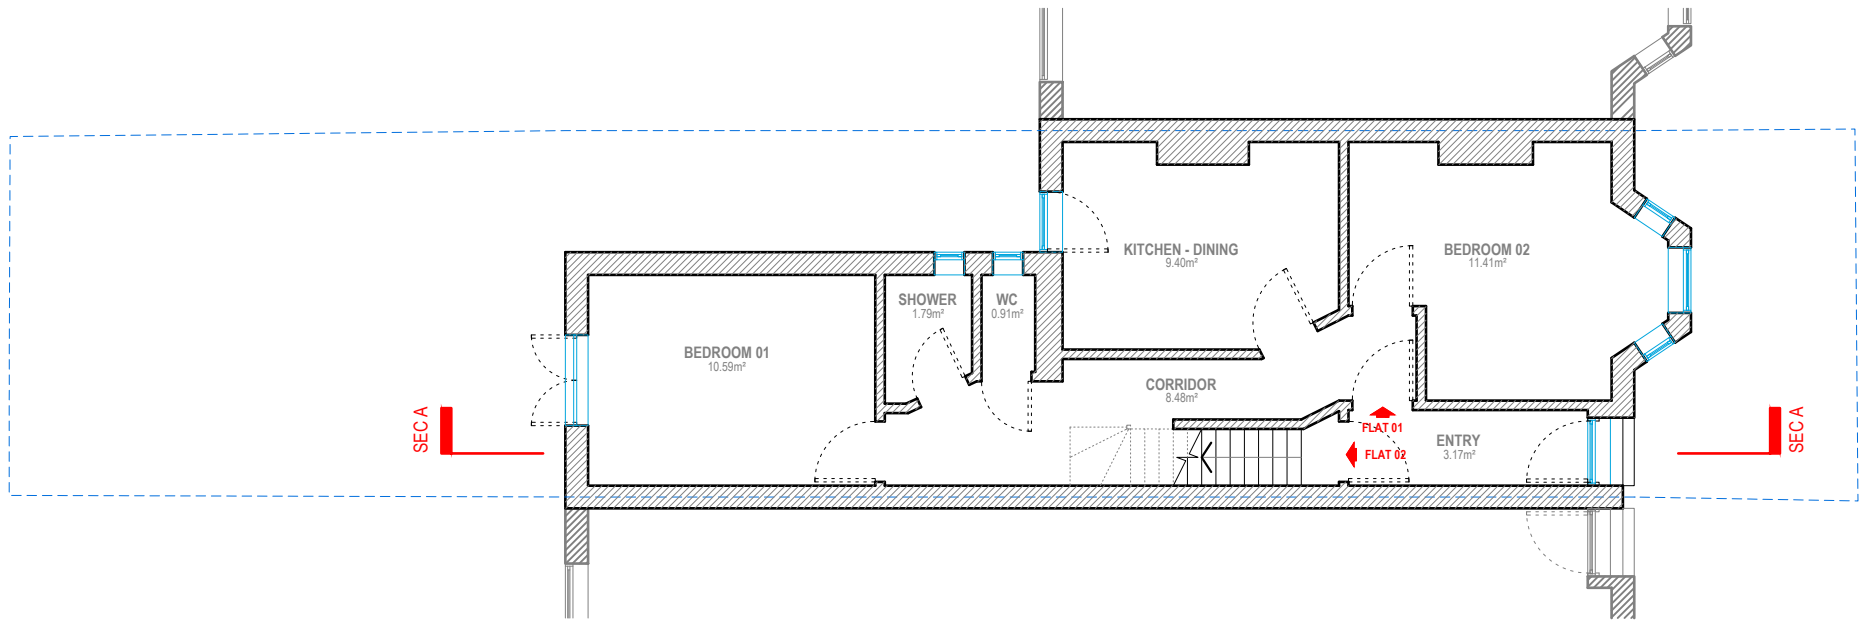


GROUND FLOOR
G.I.A. = 51.35 SQM.




Address - Unit 4, Grosvenor Way, London E5 9ND
Phone - 020 3781 8008
E-mail - office@redwoodsprojects.co.uk
Web - www.redwoodsprojects.co.uk
Any errors on Dimensions to be reported to the Architect prior to commencement of Works.
Dimensions and areas are based on survey information.
This drawing is copyright © Redwoods Projects.
All dimensions to be checked on site Prior work.

REFERENCE: 94A FAIRVIEW ROAD, LONDON N15 6TP, UK	
TITLE: EXISTING DRAWINGS FLOOR PLANS	
PROJECT No 401	DATE: 10-07-2026
SHEET No E 01	

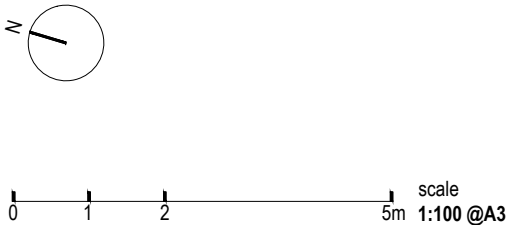

NOTES:	
DRAWN BY PJDV	EDITED BY

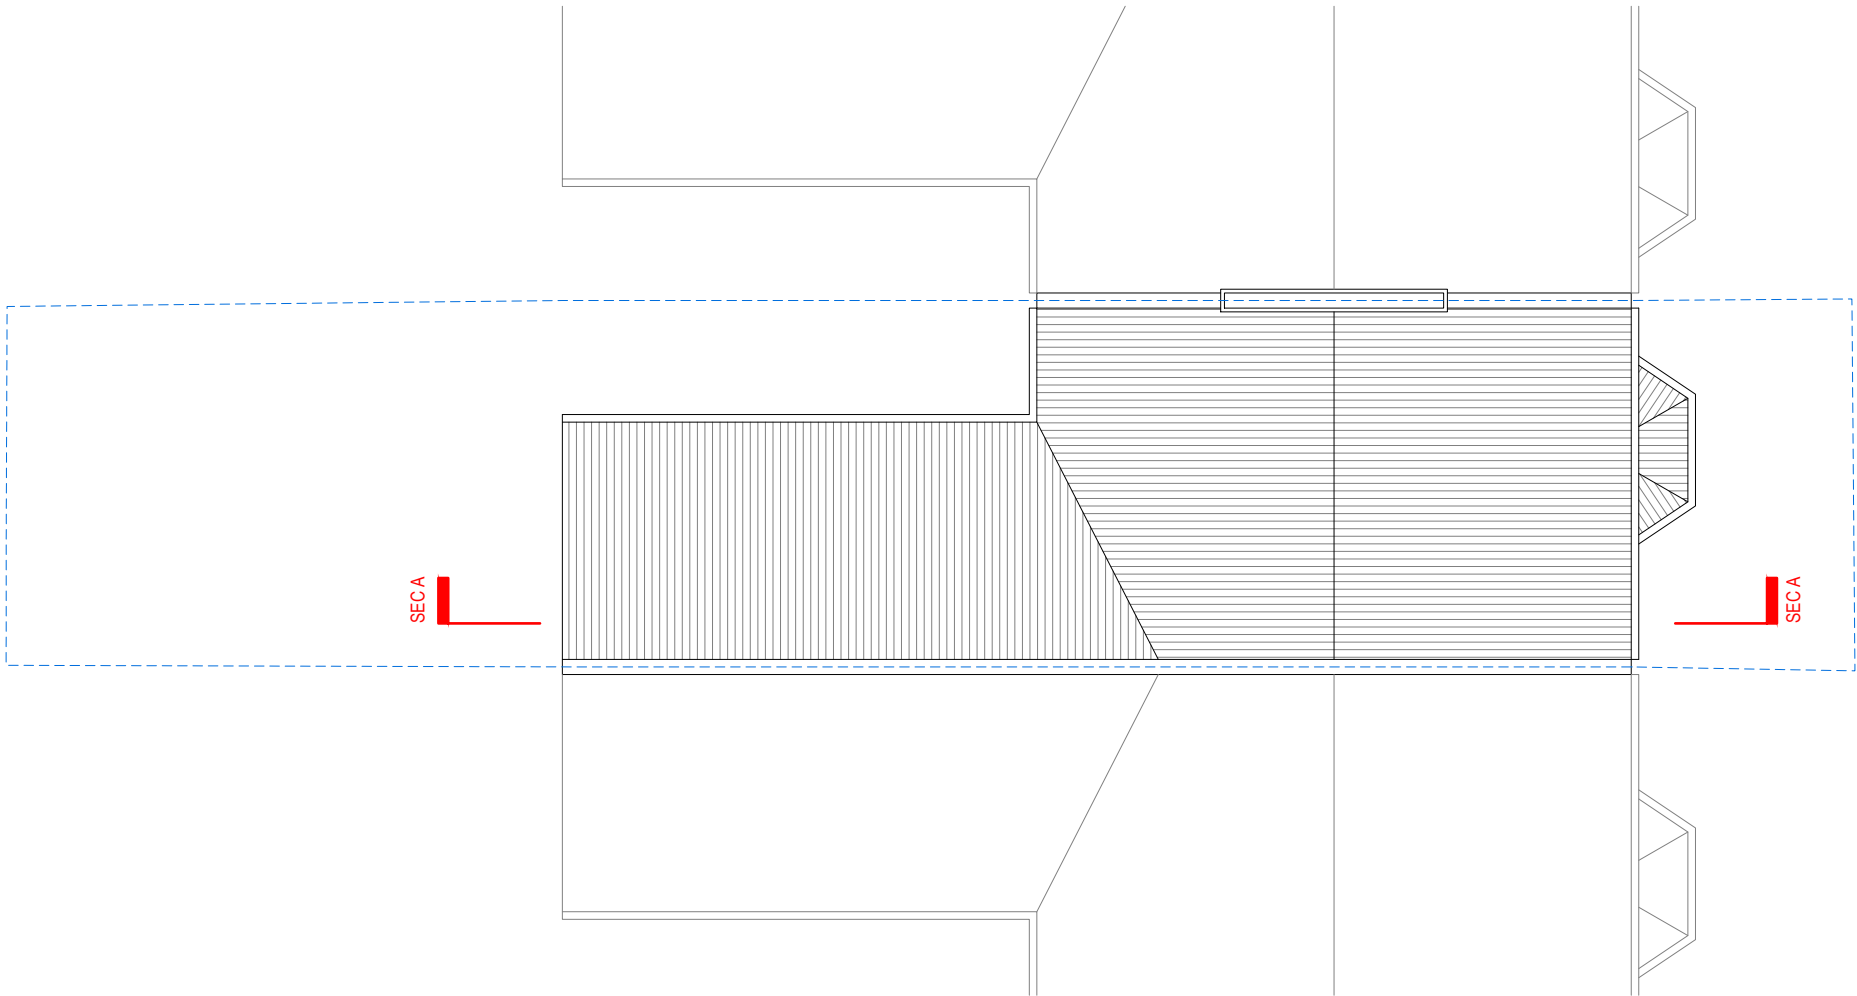

ROOF PLAN



Address - Unit 4, Grosvenor Way, London E5 9ND
Phone - 020 3781 8008
E-mail - office@redwoodsprojects.co.uk
Web - www.redwoodsprojects.co.uk


Any errors on Dimensions to be reported to the Architect prior to commencement of Works.
Dimensions and areas are based on survey information.
This drawing is copyright © Redwoods Projects.
All dimensions to be checked on site Prior work.

REFERENCE: 94A FAIRVIEW ROAD, LONDON N15 6TP, UK

TITLE: EXISTING DRAWINGS
FLOOR PLANS

PROJECT No 401 DATE: 10-07-2026

SHEET No E 02

 

0 1 2 5m scale 1:100 @A3


NOTES:

DRAWN BY PJDV

EDITED BY



FRONT ELEVATION

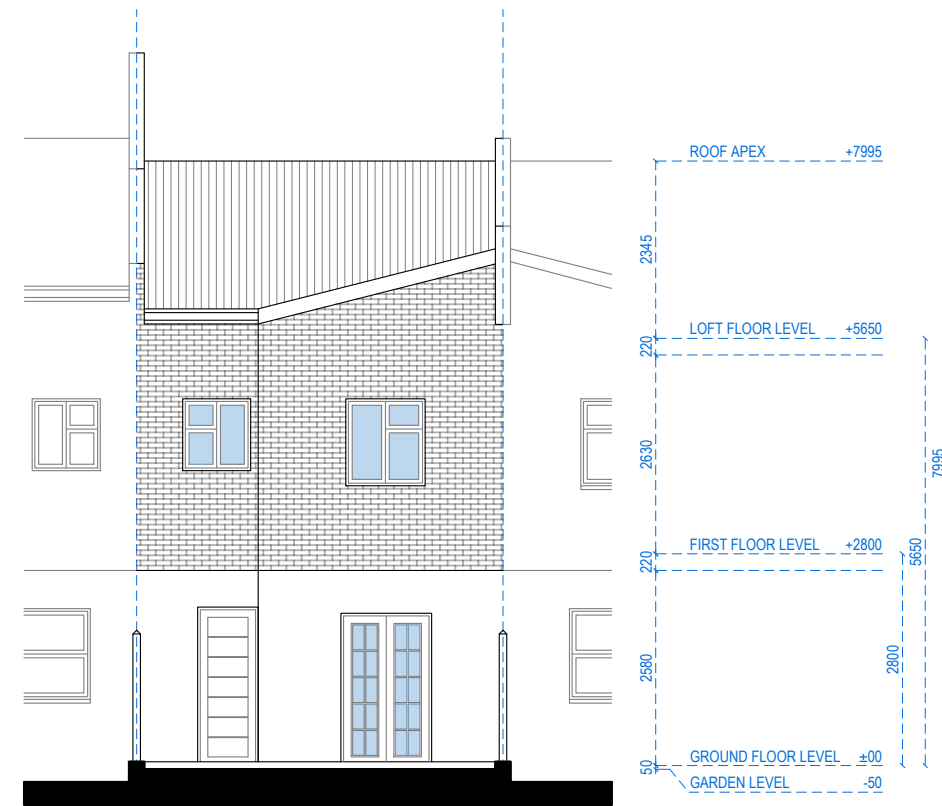

REAR ELEVATION



Address - Unit 4, Grosvenor Way, London E5 9ND
Phone - 020 3781 8008
E-mail - office@redwoodsprojects.co.uk
Web - www.redwoodsprojects.co.uk

Any errors on Dimensions to be reported to the Architect prior to commencement of Works.
Dimensions and areas are based on survey information.
This drawing is copyright © Redwoods Projects.
All dimensions to be checked on site Prior work.

REFERENCE: 94A FAIRVIEW ROAD, LONDON N15 6TP, UK

TITLE: EXISTING DRAWINGS
ELEVATIONS

PROJECT No 401 DATE: 10-07-2026


SHEET No **E 03**

0 1 2 scale 5m 1:100 @A3

NOTES:

DRAWN BY PJDV

EDITED BY

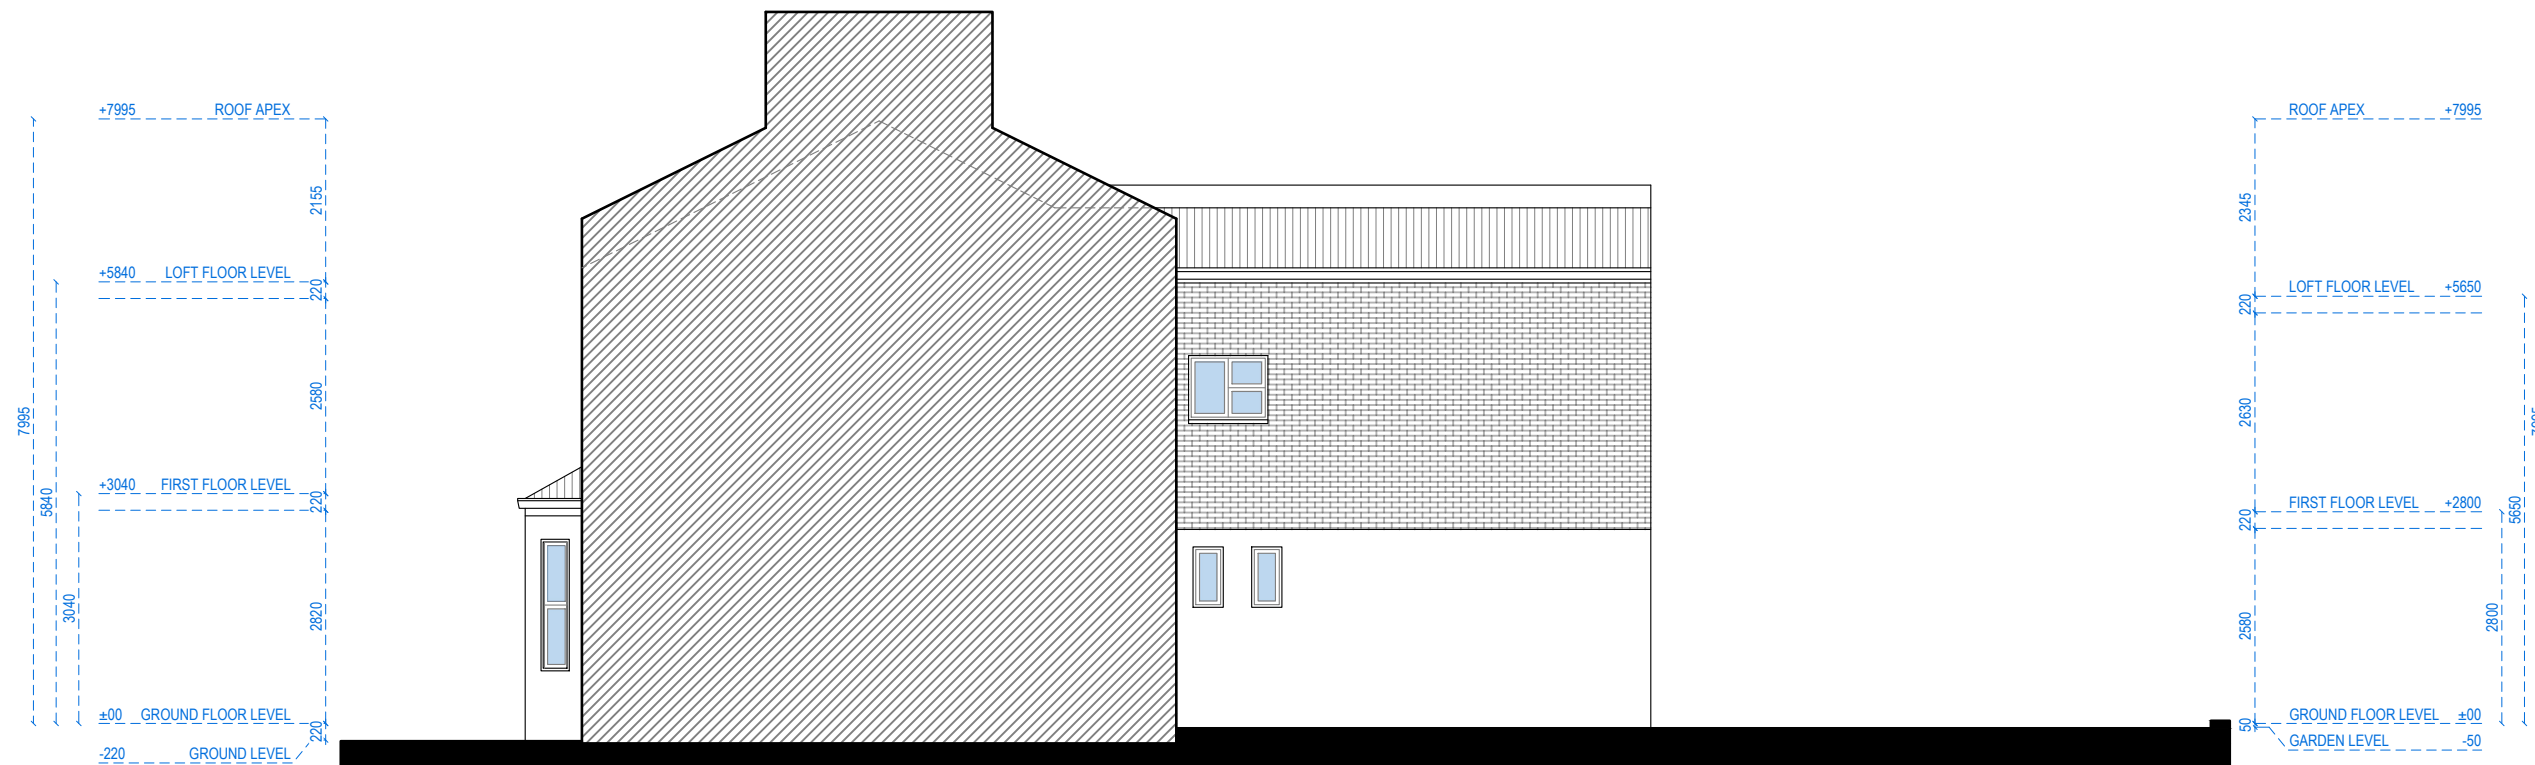

RIGHT-SIDE ELEVATION



Address - Unit 4, Grosvenor Way, London E5 9ND
Phone - 020 3781 8008
E-mail - office@redwoodsprojects.co.uk
Web - www.redwoodsprojects.co.uk

Any errors on Dimensions to be reported to the
Architect prior to commencement of Works.
Dimensions and areas are based on survey information.
This drawing is copyright © Redwoods Projects.
All dimensions to be checked on site Prior work.

REFERENCE: 94A FAIRVIEW ROAD, LONDON N15 6TP, UK

TITLE: EXISTING DRAWINGS
ELEVATIONS

PROJECT No 401 DATE: 10-07-2026


SHEET No E 04

0 1 2 5m scale 1:100 @A3

NOTES:

DRAWN BY PJDV

EDITED BY

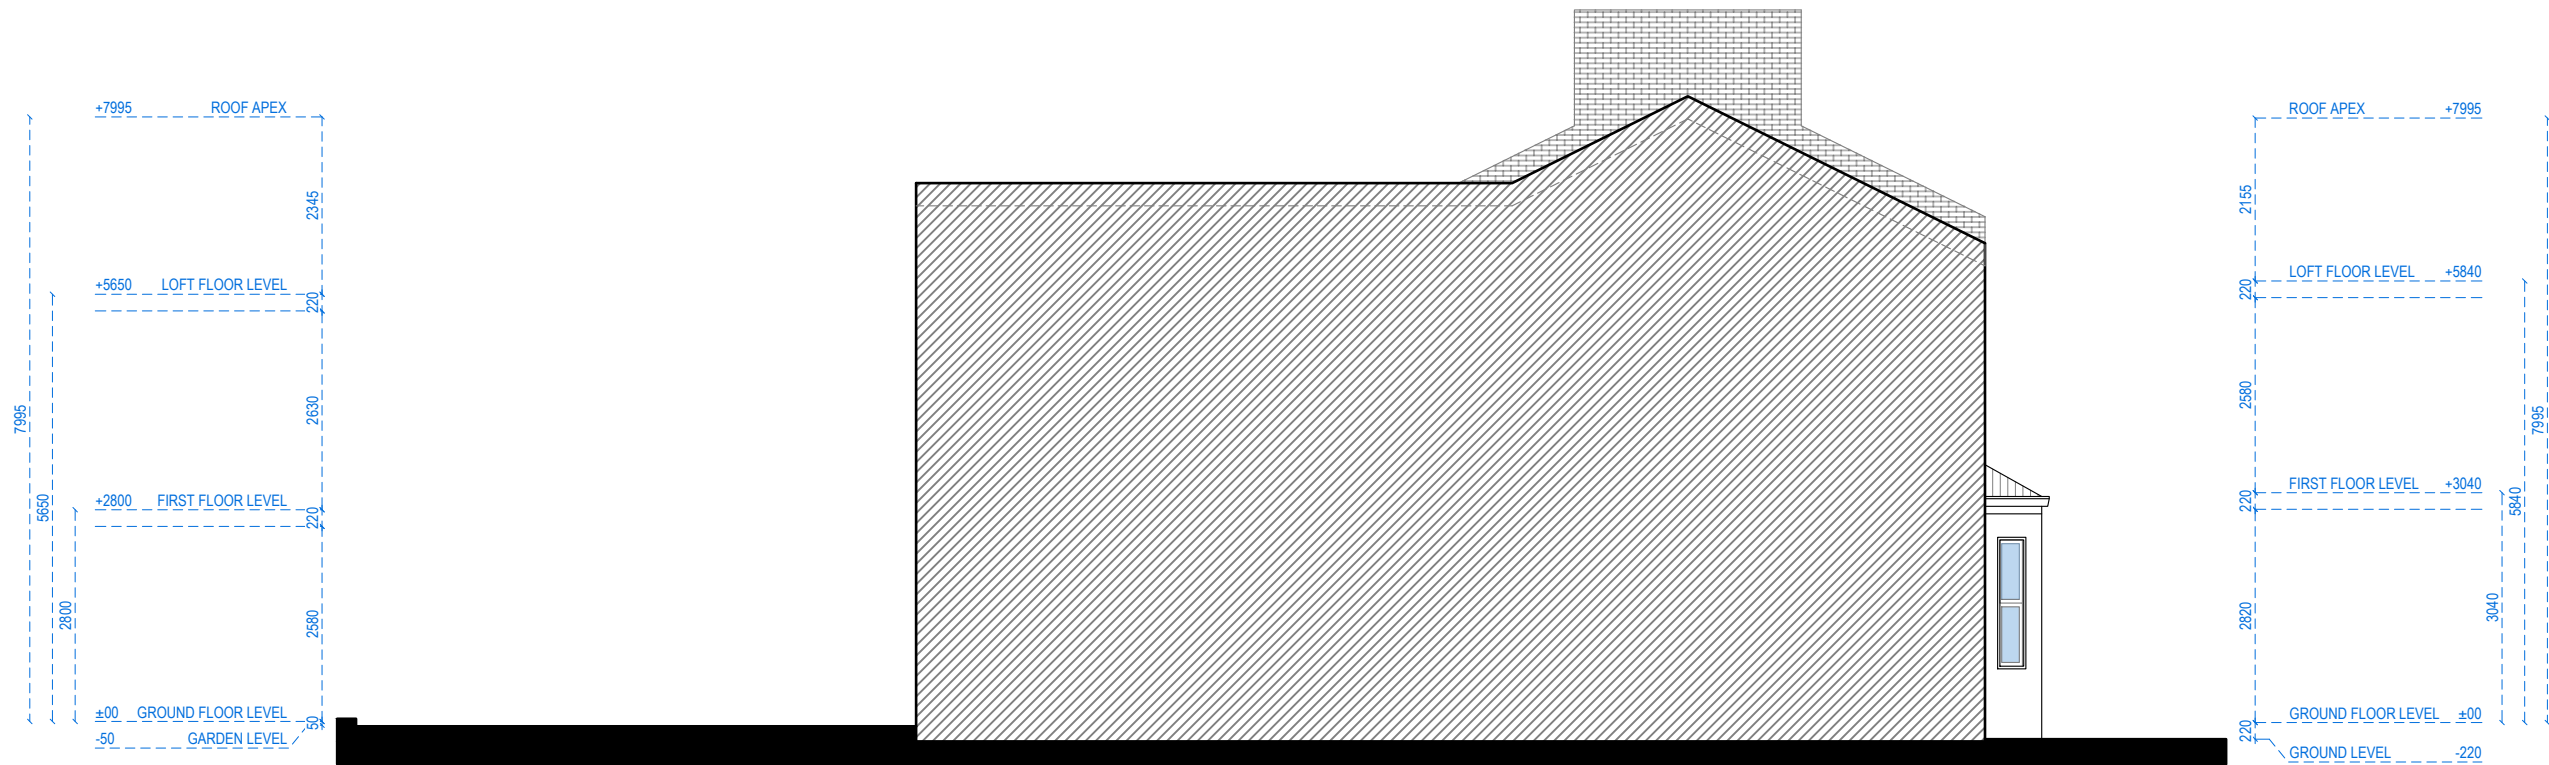


LEFT-SIDE ELEVATION




Address - Unit 4, Grosvenor Way, London E5 9ND
Phone - 020 3781 8008
E-mail - office@redwoodsprojects.co.uk
Web - www.redwoodsprojects.co.uk

Any errors on Dimensions to be reported to the Architect prior to commencement of Works.
Dimensions and areas are based on survey information.
This drawing is copyright © Redwoods Projects.
All dimensions to be checked on site Prior work.

REFERENCE: 94A FAIRVIEW ROAD, LONDON N15 6TP, UK	
TITLE: EXISTING DRAWINGS ELEVATIONS	
PROJECT No 401	DATE: 10-07-2026
SHEET No E 05	

 

NOTES:	
DRAWN BY PJDV	EDITED BY

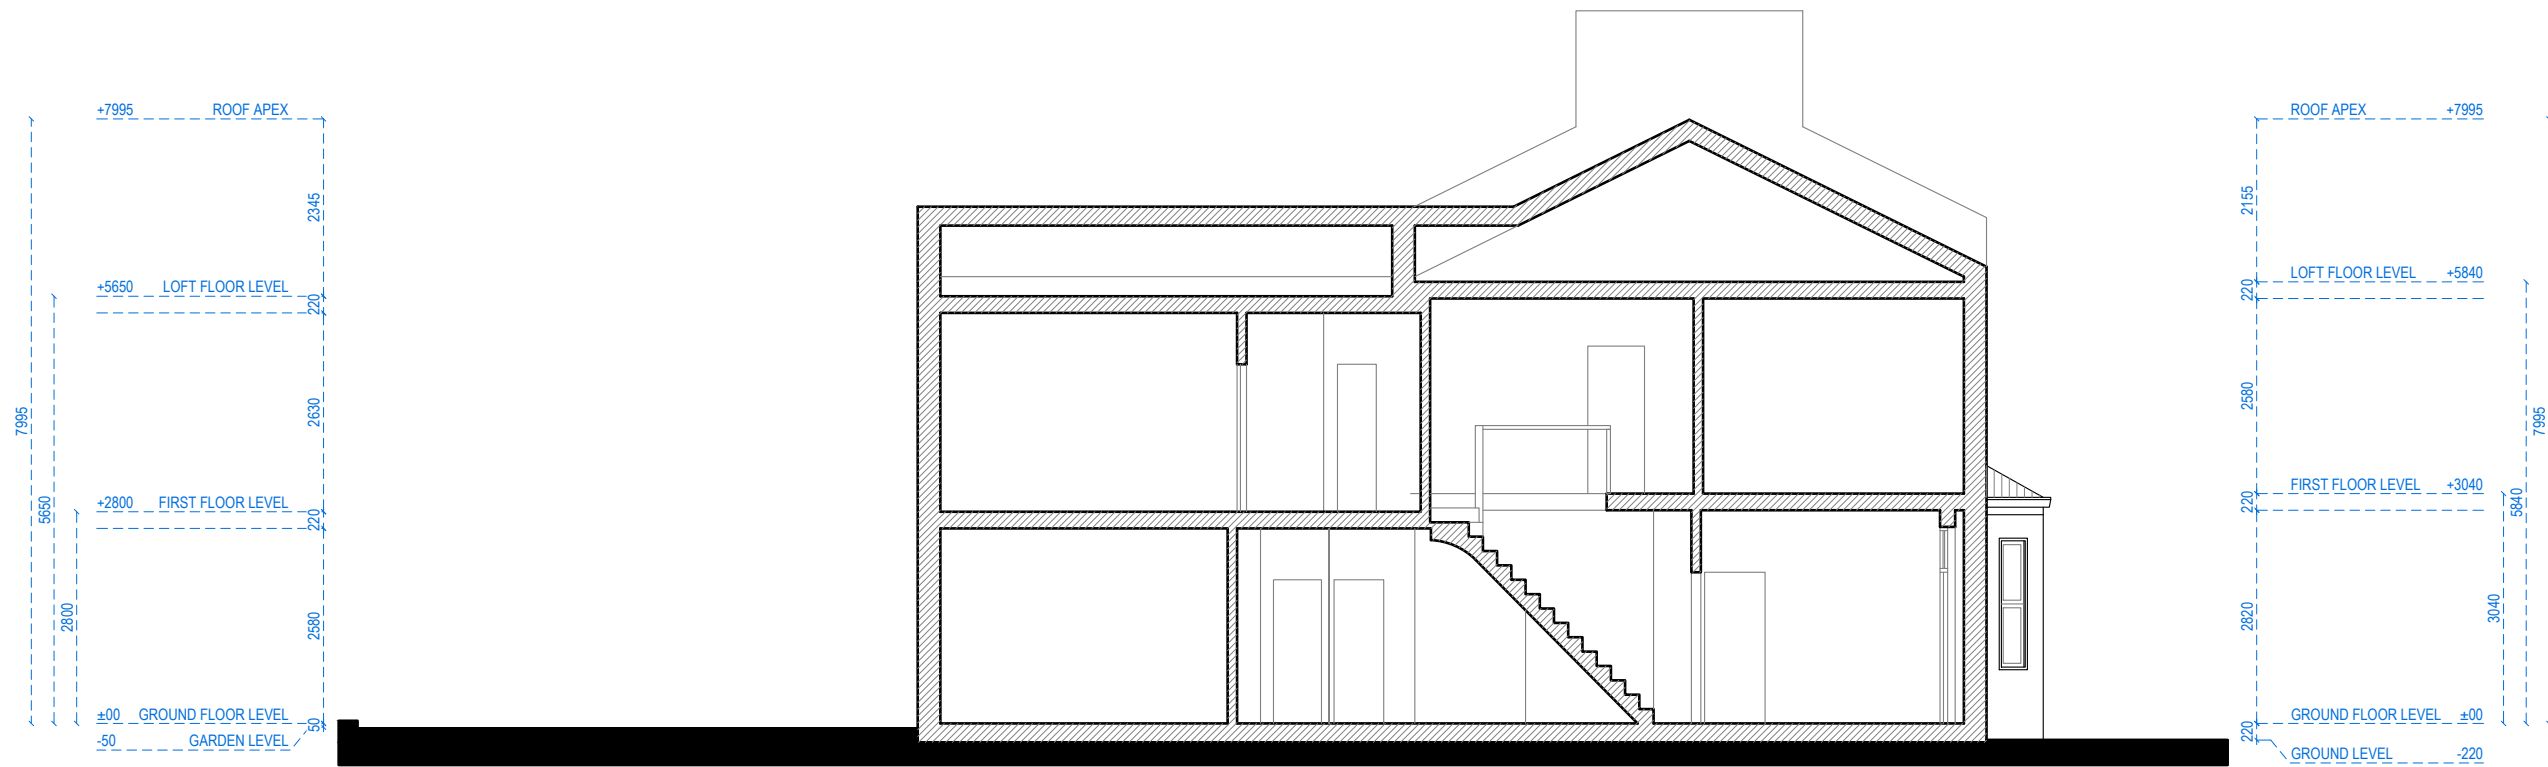


SECTION A-A




Address - Unit 4, Grosvenor Way, London E5 9ND
Phone - 020 3781 8008
E-mail - office@redwoodsprojects.co.uk
Web - www.redwoodsprojects.co.uk

Any errors on Dimensions to be reported to the Architect prior to commencement of Works.
Dimensions and areas are based on survey information.
This drawing is copyright © Redwoods Projects.
All dimensions to be checked on site Prior work.


REFERENCE: 94A FAIRVIEW ROAD, LONDON N15 6TP, UK	
TITLE: EXISTING DRAWINGS SECTIONS	
PROJECT No 401	DATE: 10-07-2026
SHEET No E 06	

 


NOTES:	
DRAWN BY PJDV	EDITED BY

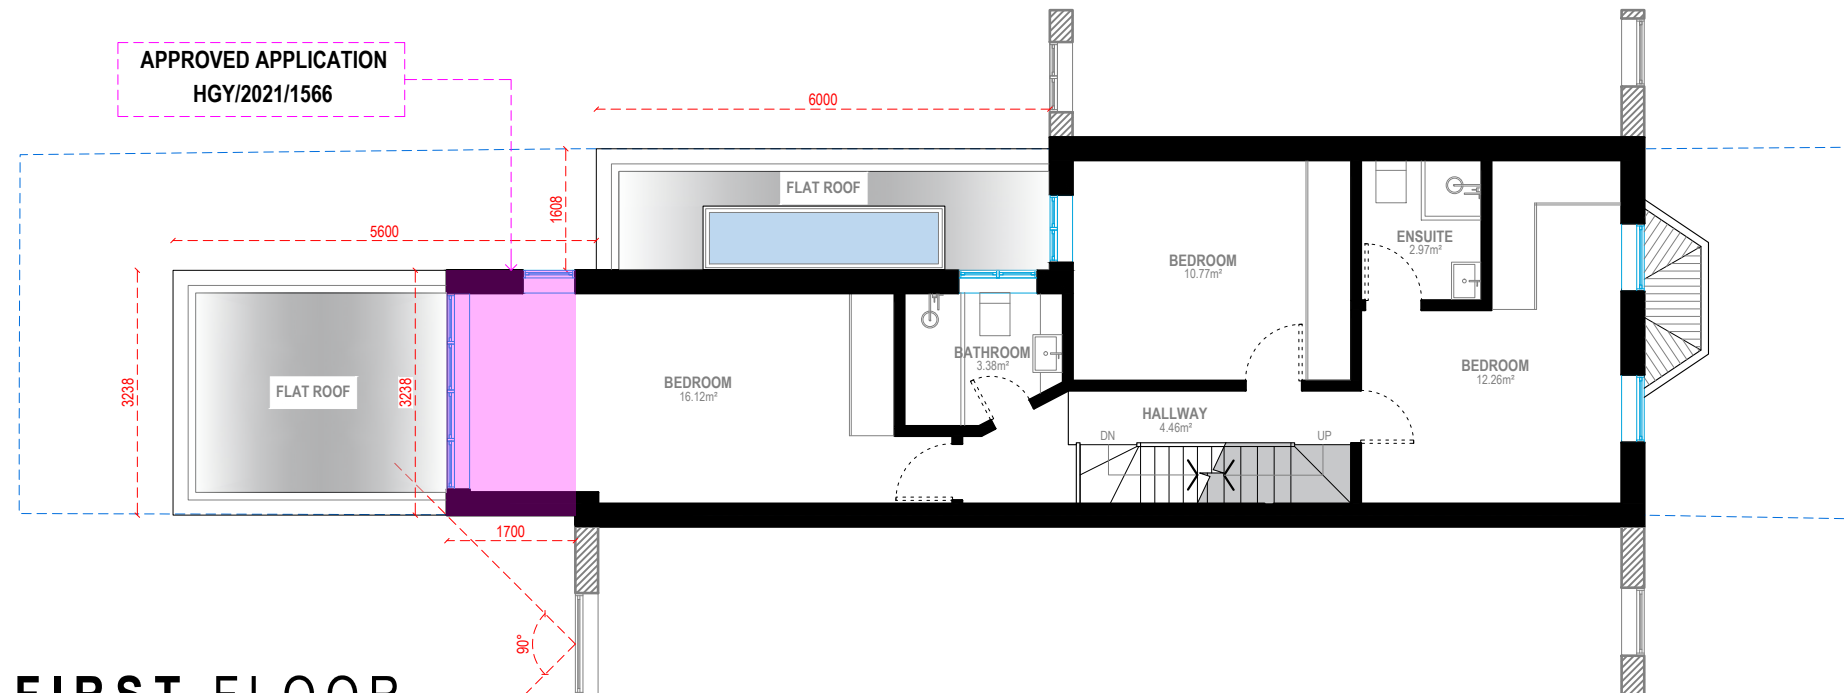


FIRST FLOOR
G.I.A. = 55.00 SQM.

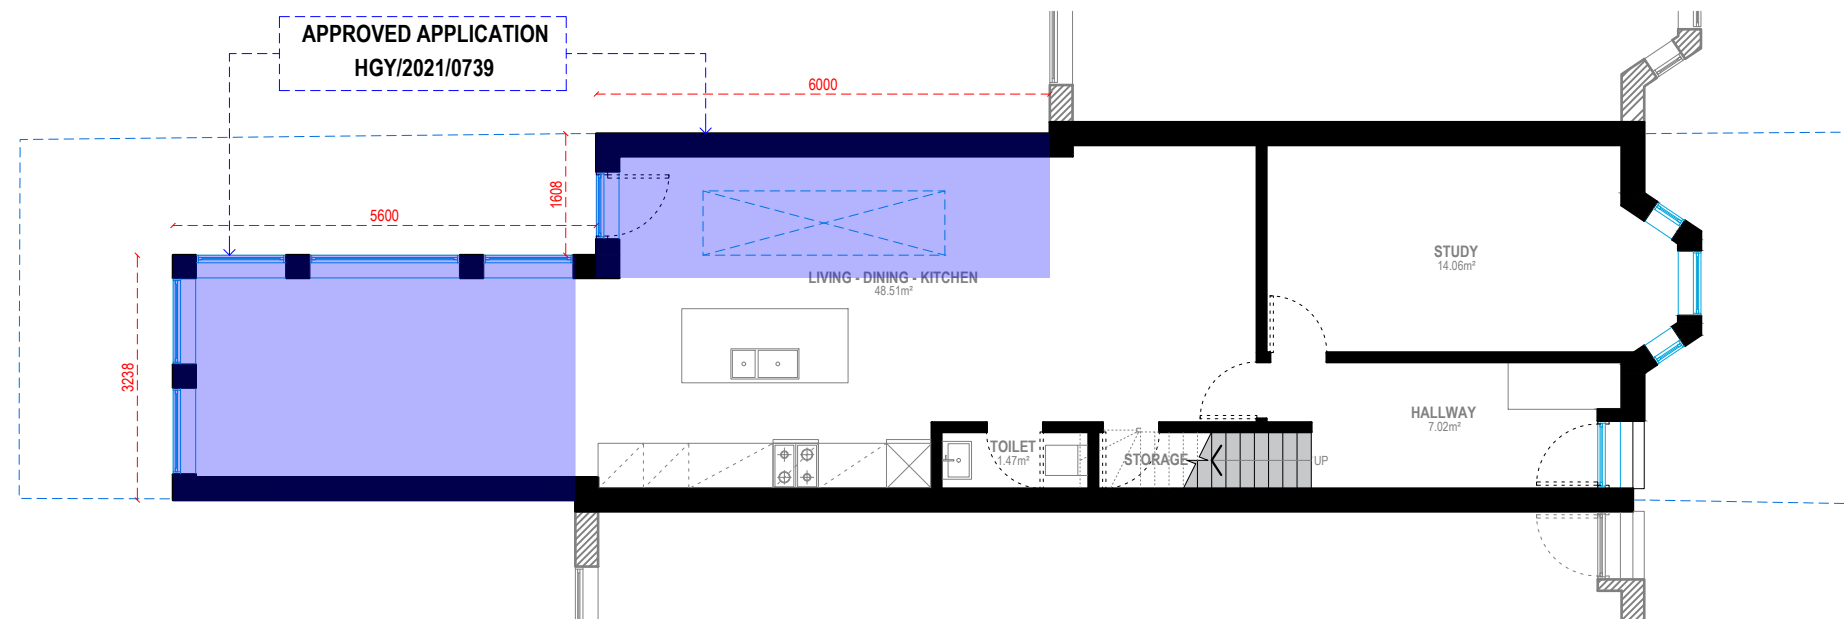


GROUND FLOOR
G.I.A. = 75.03 SQM.

 

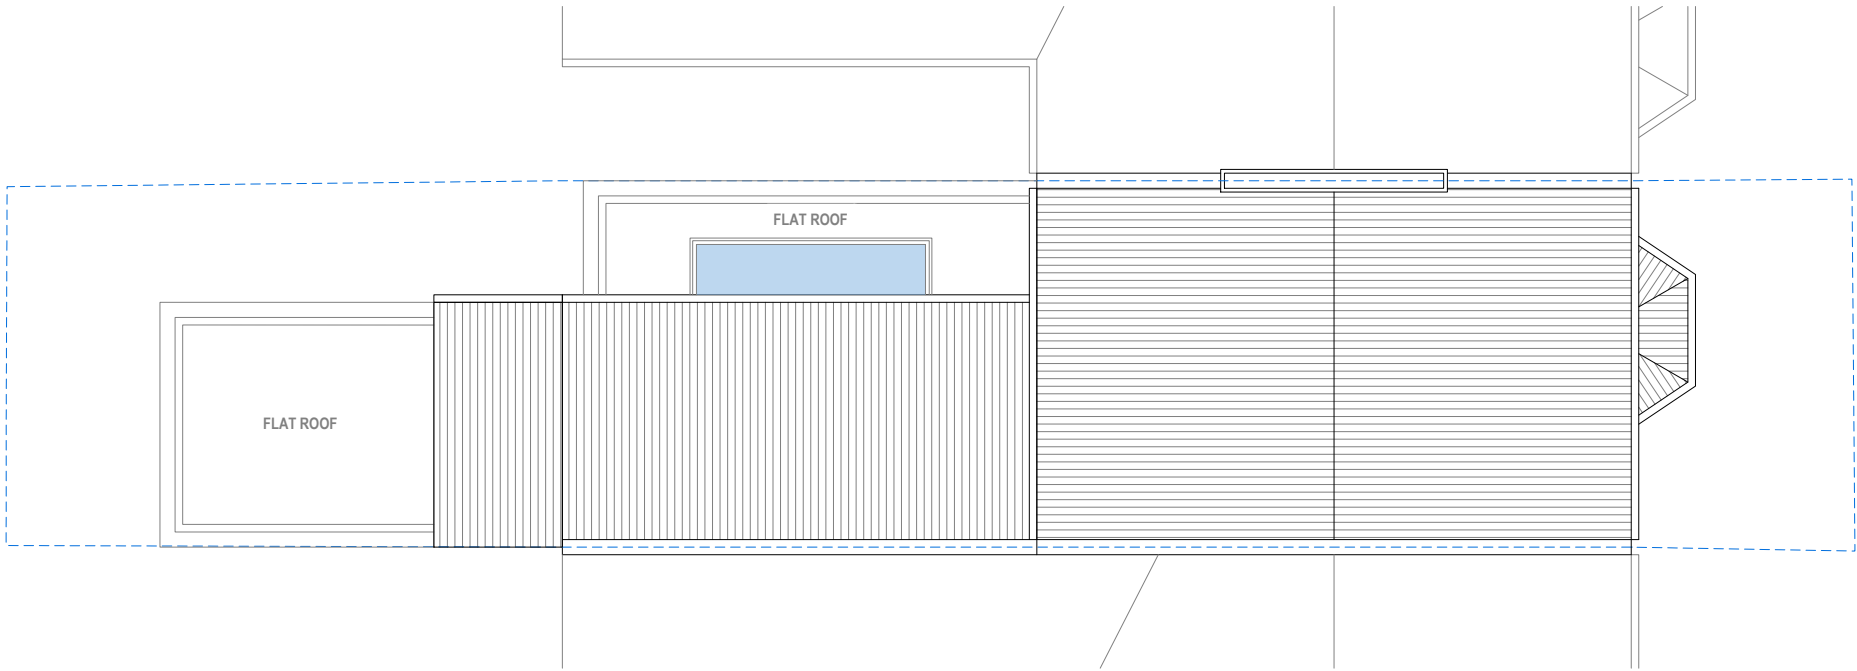

ROOF PLAN

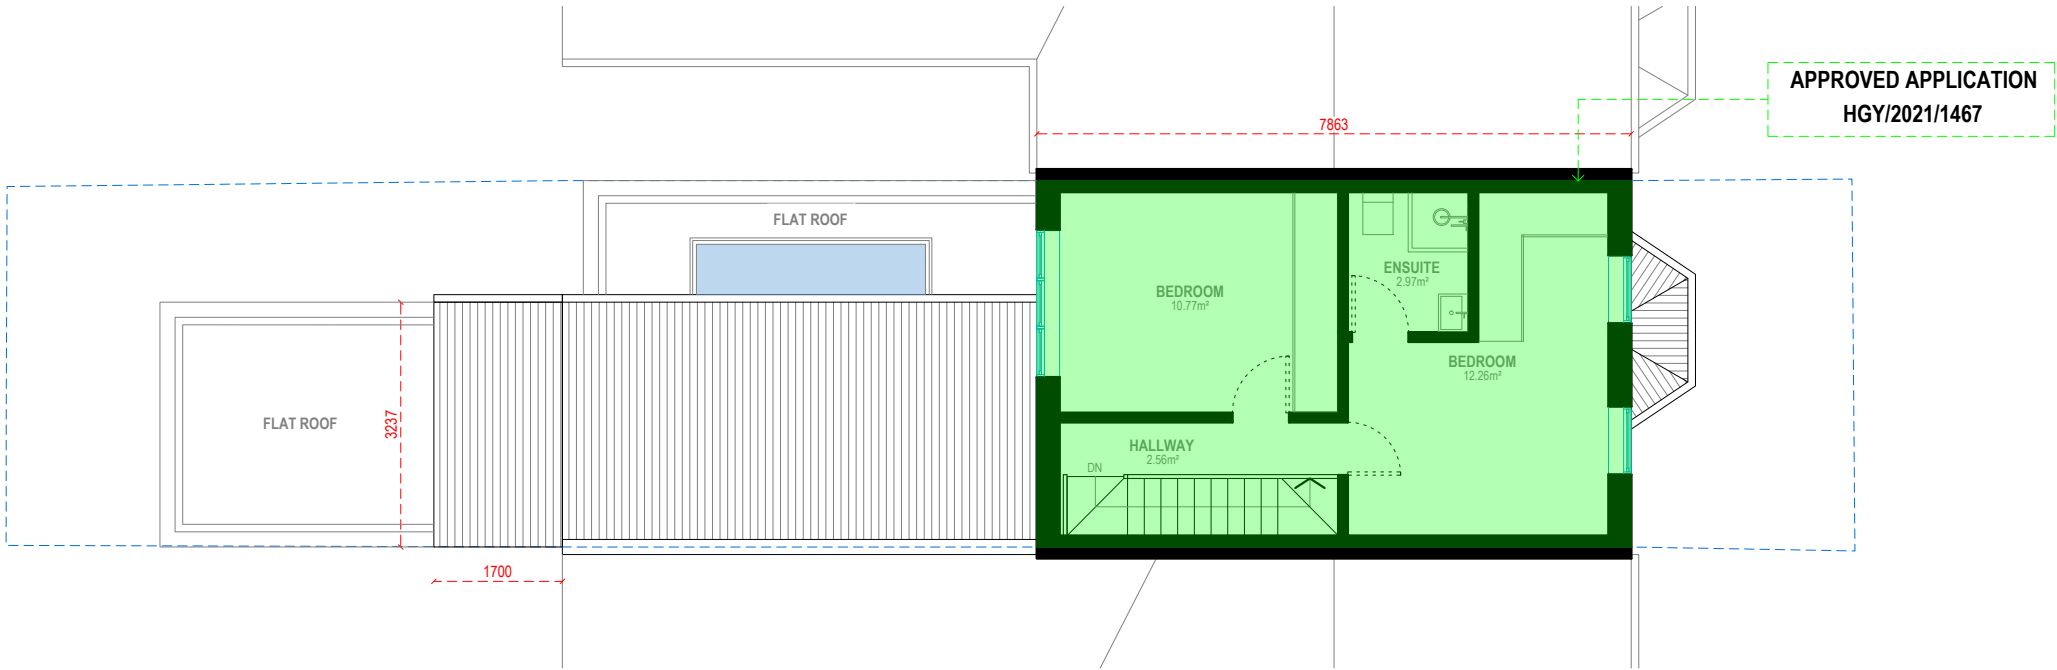

LOFT FLOOR

G.I.A. = 33.02 SQM.



Address - Unit 4, Grosvenor Way, London E5 9ND
Phone - 020 3781 8008
E-mail - office@redwoodsprojects.co.uk
Web - www.redwoodsprojects.co.uk


Any errors on Dimensions to be reported to the Architect prior to commencement of Works.
Dimensions and areas are based on survey information.
This drawing is copyright © Redwoods Projects.
All dimensions to be checked on site Prior work.

REFERENCE: 94A FAIRVIEW ROAD, LONDON N15 6TP, UK

TITLE: PROPOSED DRAWINGS
FLOOR PLANS

PROJECT No 401 DATE: 12-06-2026

SHEET No P 02

 


0 1 2 5m scale 1:100 @A3


NOTES:

DRAWN BY PJDV

EDITED BY

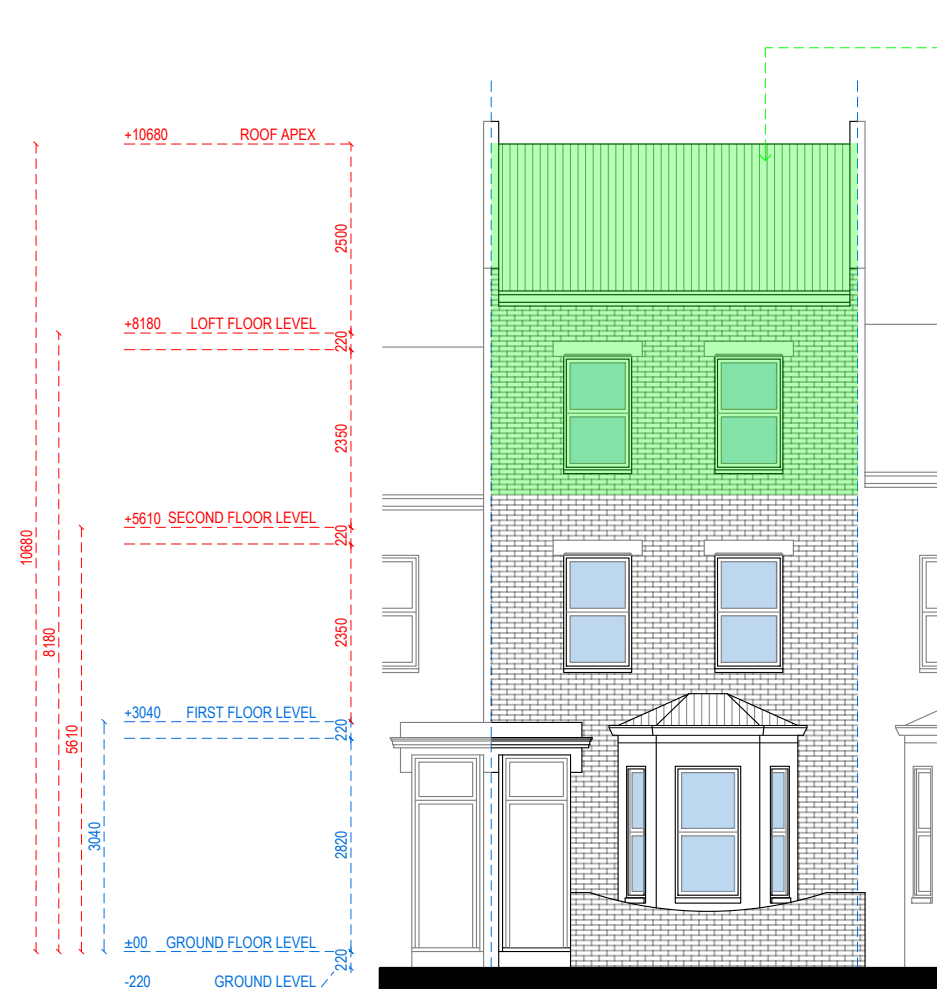

FRONT ELEVATION

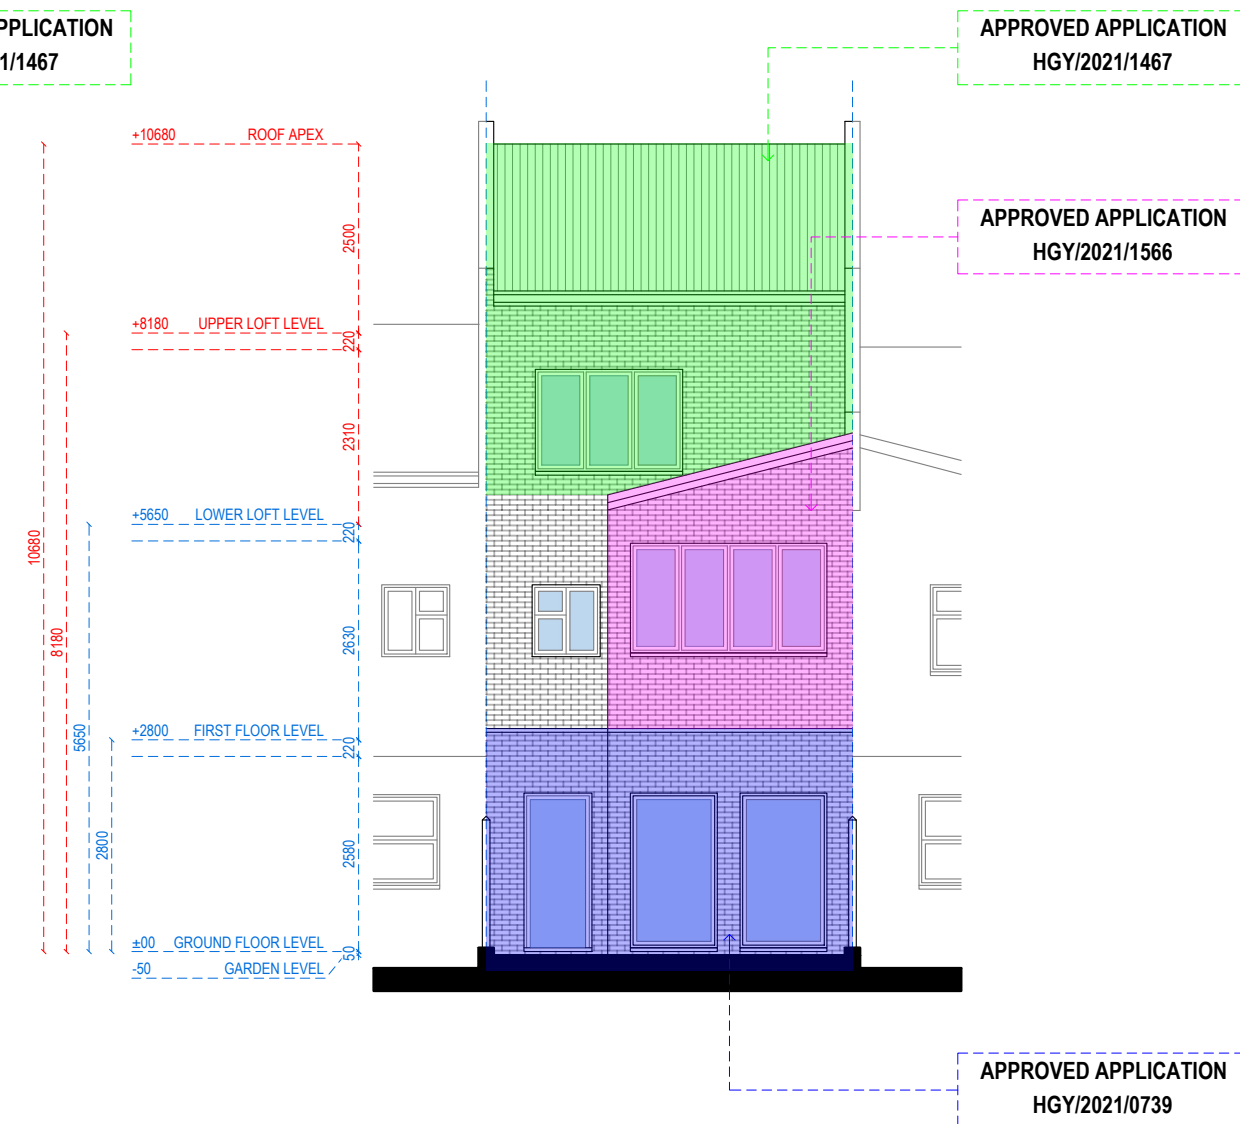

REAR ELEVATION




Address - Unit 4, Grosvenor Way, London E5 9ND
Phone - 020 3781 8008
E-mail - office@redwoodsprojects.co.uk
Web - www.redwoodsprojects.co.uk

Any errors on Dimensions to be reported to the Architect prior to commencement of Works.
Dimensions and areas are based on survey information.
This drawing is copyright © Redwoods Projects.
All dimensions to be checked on site Prior work.

REFERENCE: 94A FAIRVIEW ROAD, LONDON N15 6TP, UK	
TITLE: PROPOSED DRAWINGS ELEVATIONS	
PROJECT No 401	DATE: 12-06-2026
SHEET No P 03	

0 1 2 5m scale 1:100 @A3

NOTES:	
DRAWN BY PJDV	EDITED BY

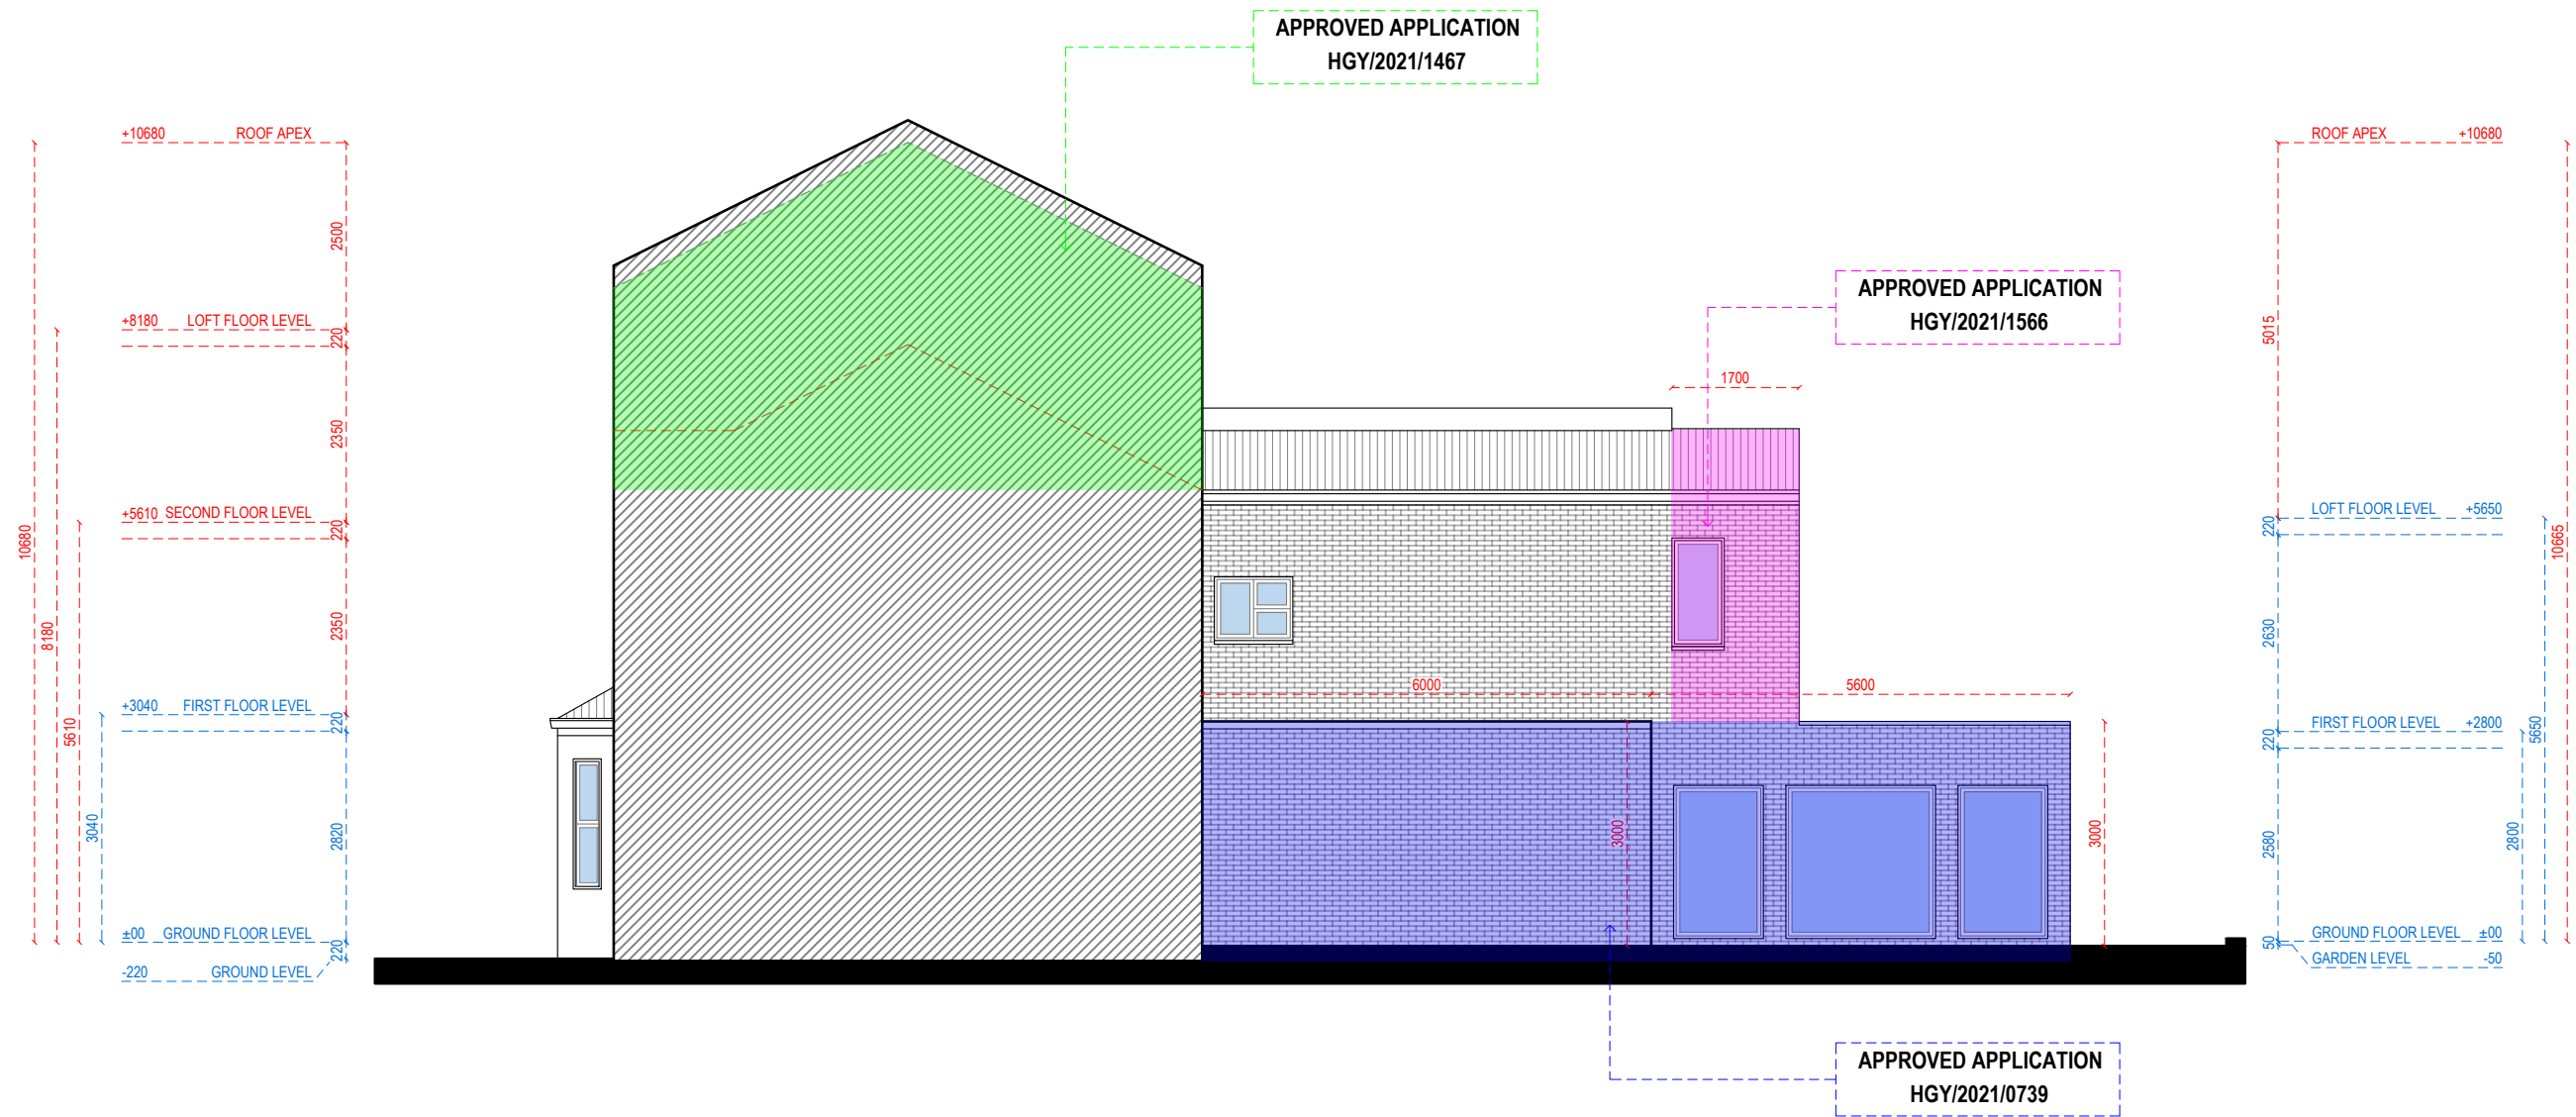

Address - Unit 4, Grosvenor Way, London E5 9ND
Phone - 020 3781 8008
E-mail - office@redwoodsprojects.co.uk
Web - www.redwoodsprojects.co.uk

Any errors on Dimensions to be reported to the
Architect prior to commencement of Works.
Dimensions and areas are based on survey information.
This drawing is copyright © Redwoods Projects.
All dimensions to be checked on site Prior work.

REFERENCE: 94A FAIRVIEW ROAD, LONDON N15 6TP, UK

TITLE: PROPOSED DRAWINGS
ELEVATIONS

PROJECT No 401 DATE: 12-06-2026


SHEET No P 04

0 1 2 5m scale 1:100 @A3

NOTES:

DRAWN BY PJDV

EDITED BY

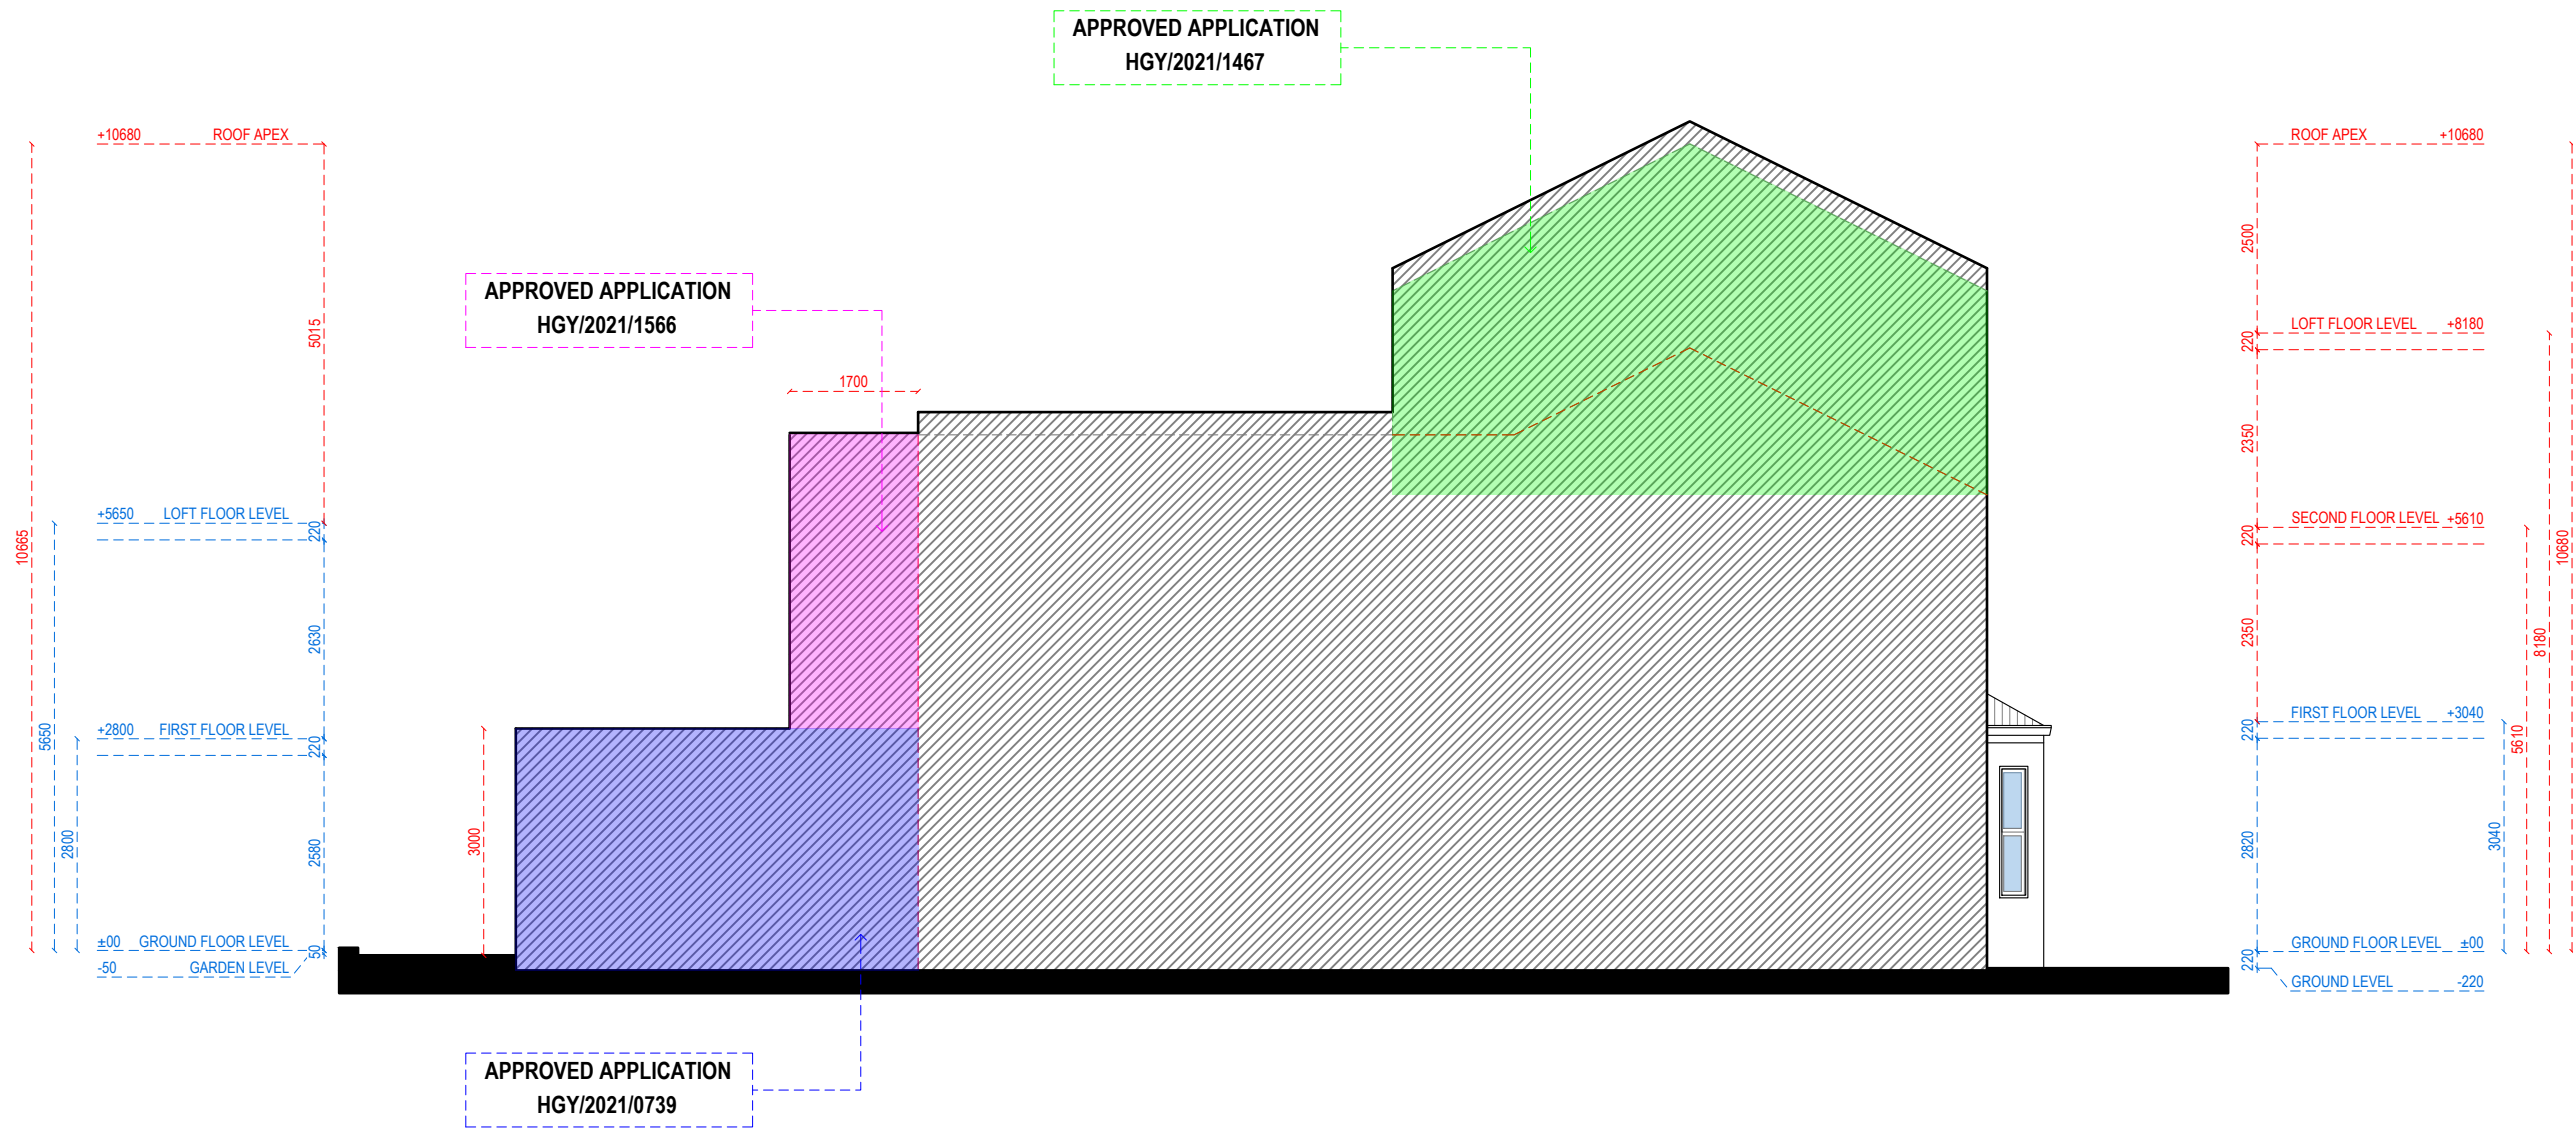


LEFT-SIDE ELEVATION




Address - Unit 4, Grosvenor Way, London E5 9ND
Phone - 020 3781 8008
E-mail - office@redwoodsprojects.co.uk
Web - www.redwoodsprojects.co.uk
Any errors on Dimensions to be reported to the Architect prior to commencement of Works.
Dimensions and areas are based on survey information.
This drawing is copyright © Redwoods Projects.
All dimensions to be checked on site Prior work.

REFERENCE: 94A FAIRVIEW ROAD, LONDON N15 6TP, UK	
TITLE: PROPOSED DRAWINGS ELEVATIONS	
PROJECT No 401	DATE: 12-06-2026
SHEET No P 05	

 

NOTES:	
DRAWN BY PJDV	EDITED BY

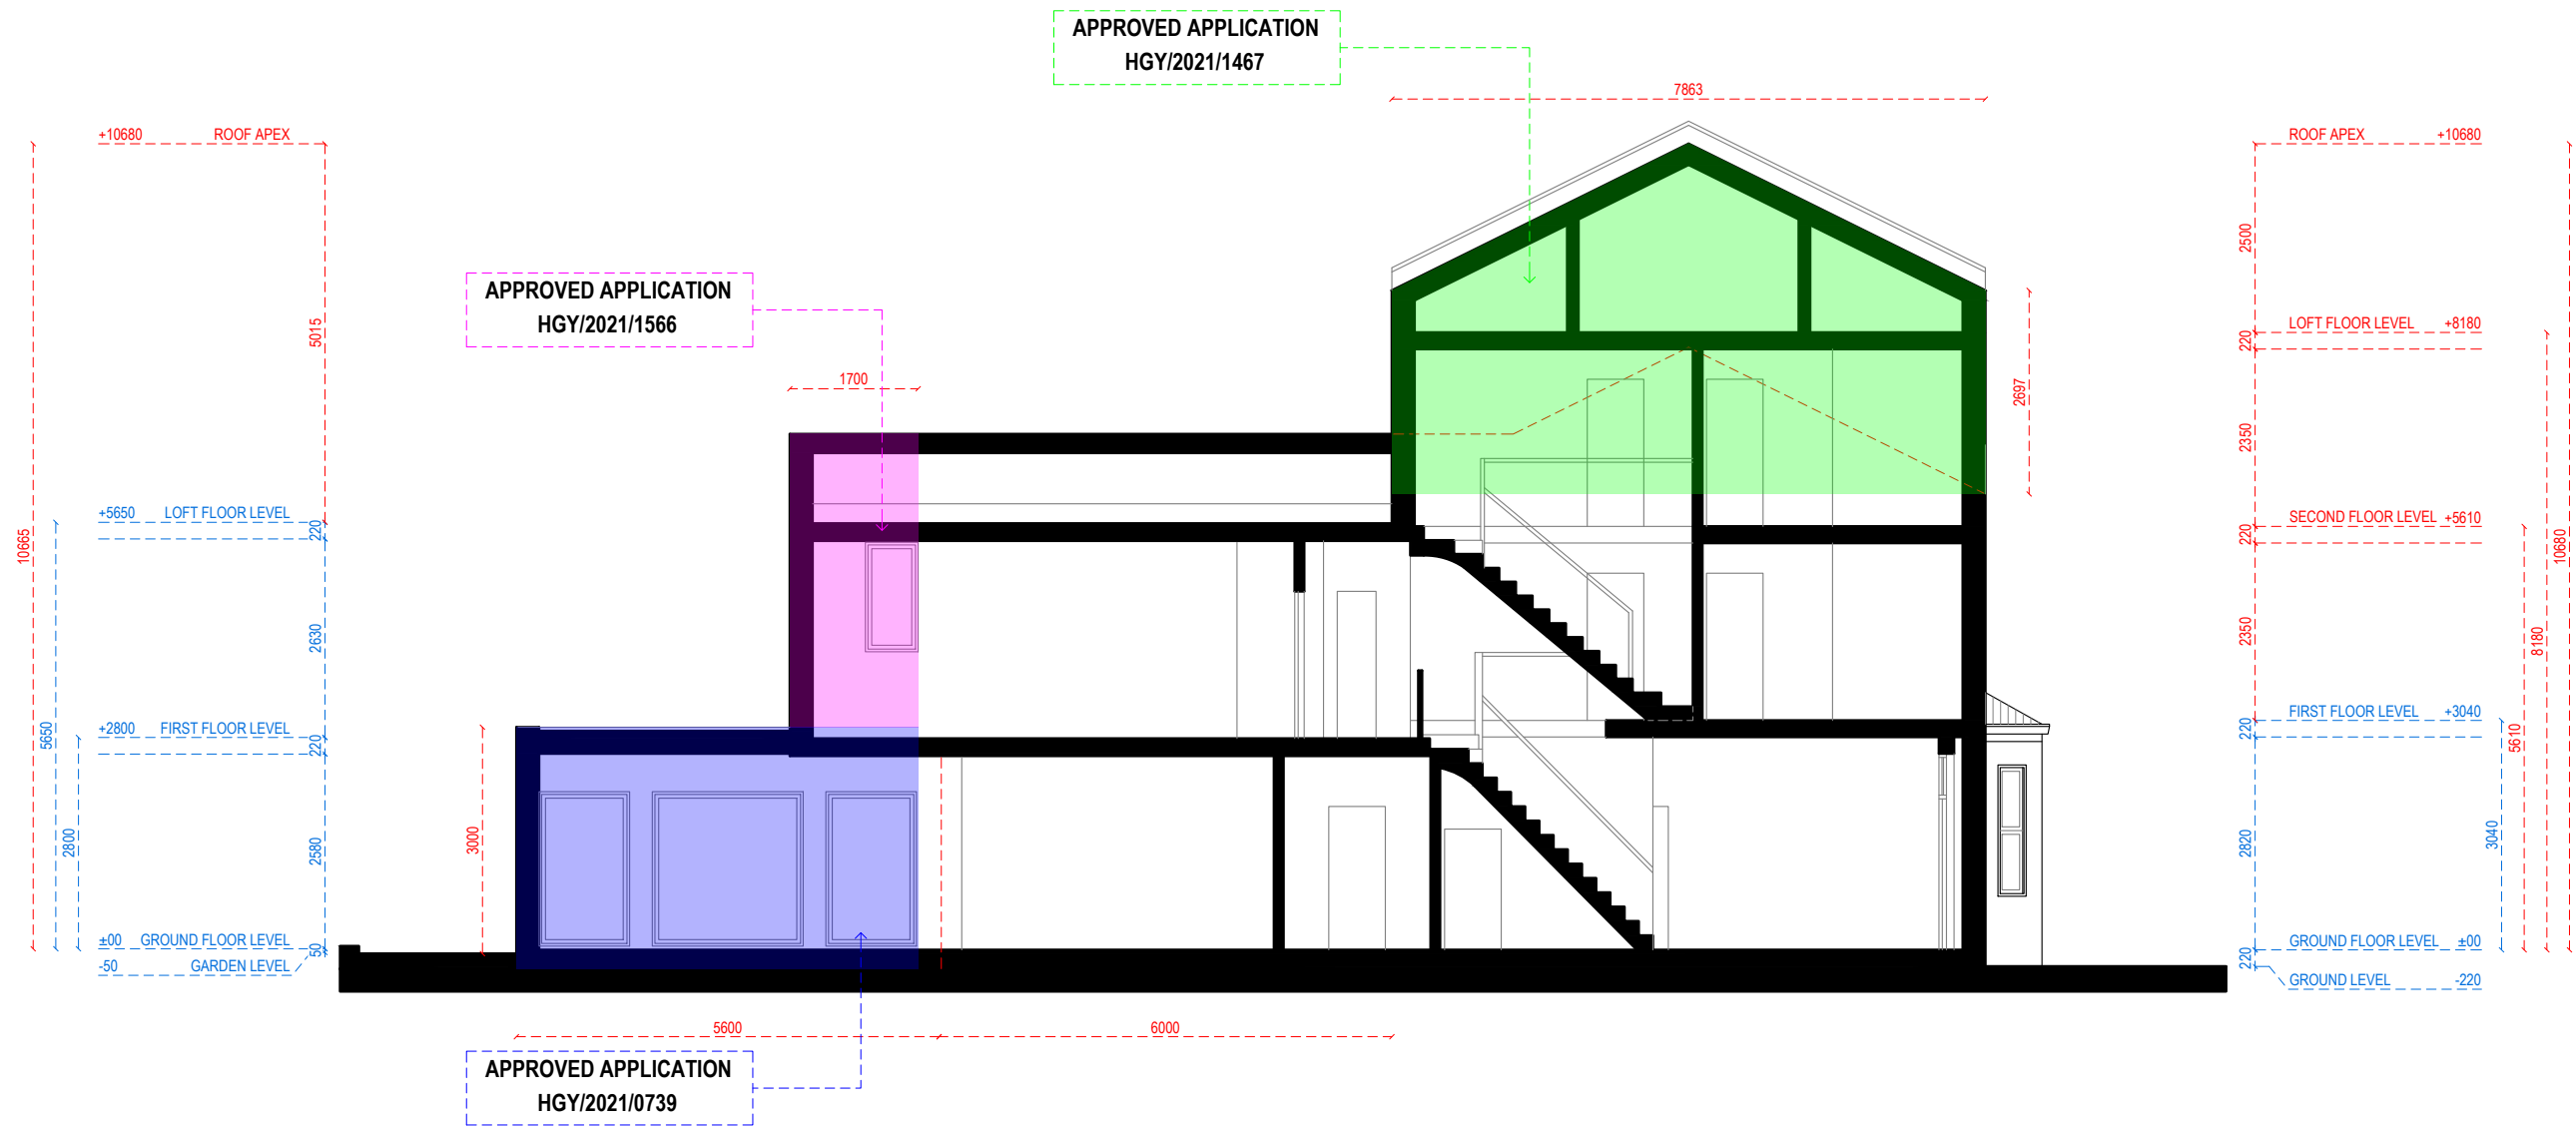

SECTION A-A



Address - Unit 4, Grosvenor Way, London E5 9ND
Phone - 020 3781 8008
E-mail - office@redwoodsprojects.co.uk
Web - www.redwoodsprojects.co.uk

Any errors on Dimensions to be reported to the Architect prior to commencement of Works.
Dimensions and areas are based on survey information.
This drawing is copyright © Redwoods Projects.
All dimensions to be checked on site Prior work.

REFERENCE: 94A FAIRVIEW ROAD, LONDON N15 6TP, UK

TITLE: PROPOSED DRAWINGS
SECTIONS

PROJECT No 401 DATE: 12-06-2026

SHEET No P 06

0 1 2 5m scale 1:100 @A3

NOTES:

DRAWN BY PJDV

EDITED BY