


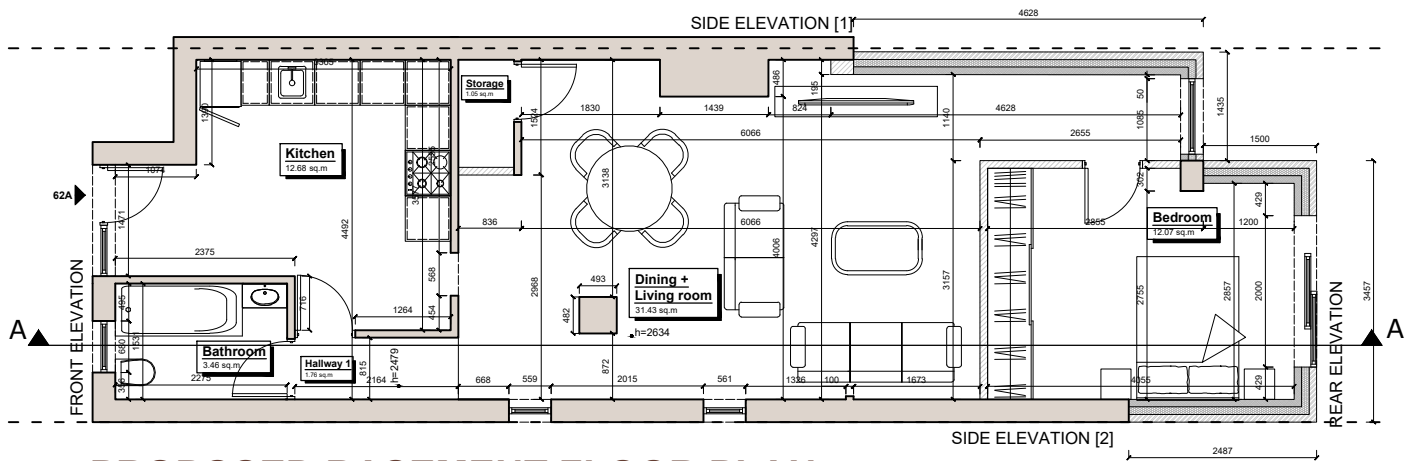


PROPOSED BASEMENT FLOOR PLAN

1: 100 @A3


Basement Floor		Ground Floor	
Room	Area [m2]	Room	Area [m2]
Kitchen	12,68	Kitchen B	10,00
bathroom	3,46	Hallway 2	11,64
Hallway 1	1,76	Living room 2	14,24
Dining + Living room	31,43	Room 2	11,23
Bedroom	12,07		47,11
	61.40		

First Floor		Second Floor	
Room	Area [m2]	Room	Area [m2]
Room 3	14,74	Room 5	13,44
Hallway 3	3,94	Hallway 4	2,37
Bathroom 2	4,87	Bathroom 3	1,62
Room 4	9,59	Room 6	11,71
	33.14		29.14

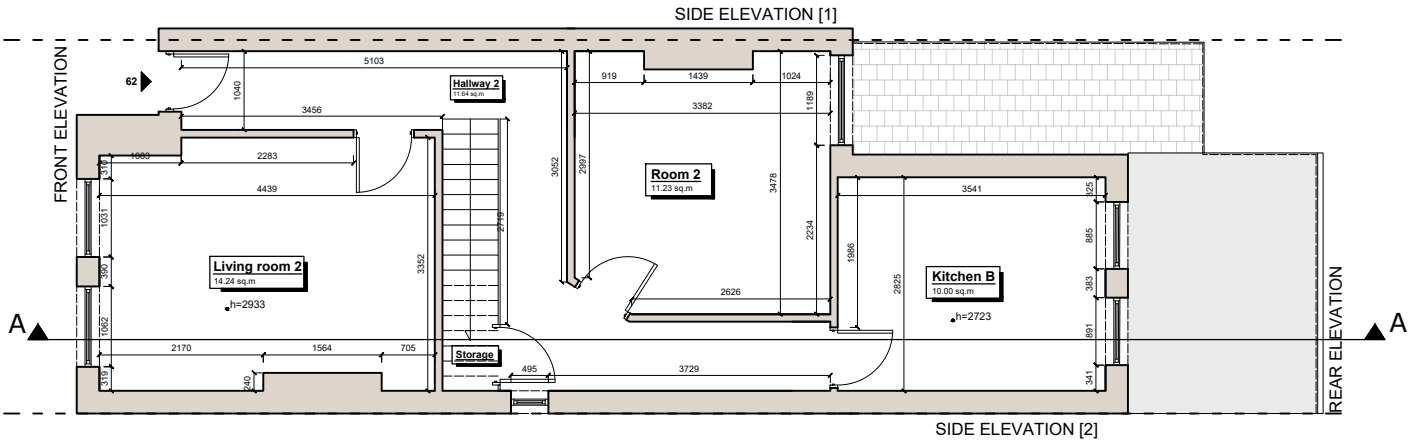


PROPOSED GROUND FLOOR PLAN

1: 100 @A3

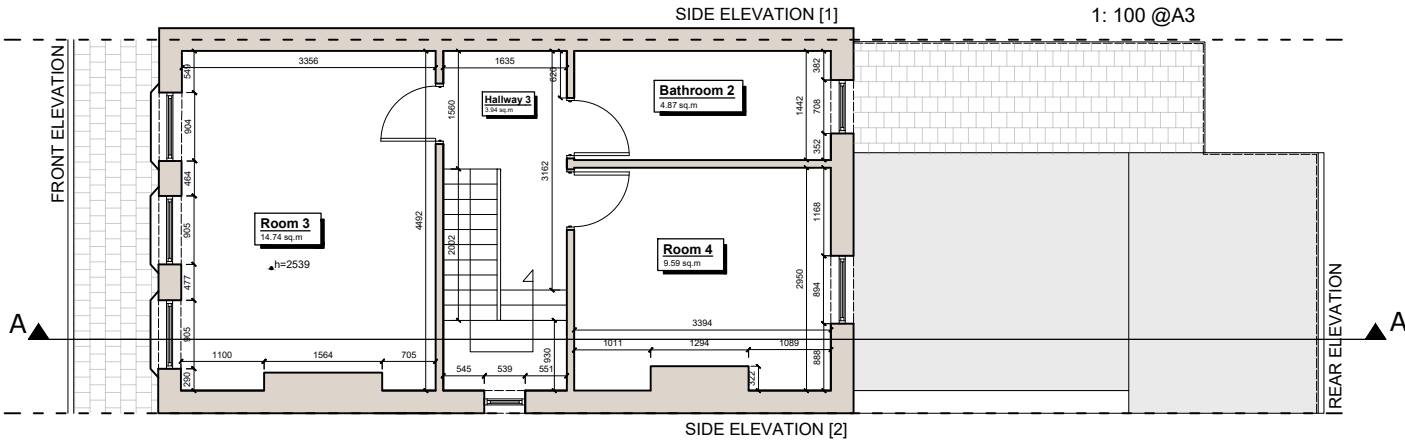

PROPOSED FIRST FLOOR PLAN



1: 100 @A3

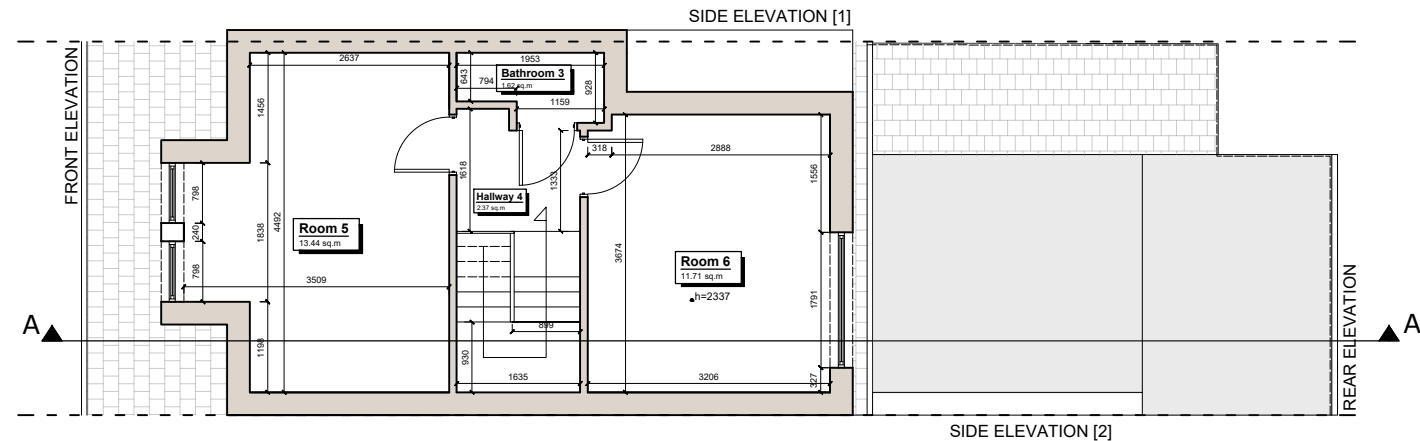

PROPOSED SECOND FLOOR PLAN

1: 100 @A3

- The copyright of this drawing is vested in AL Design. It may not be reproduced in whole or part, nor used for the manufacture of any article without the express permission of the copyright holders.
- Work to figured dimensions only.
- Do not scale from drawings.
- Any inconsistencies are to be reported to AL Design immediately.
- This drawing is to be read in conjunction with all relevant structural engineer's and AL Design drawings and specifications.

 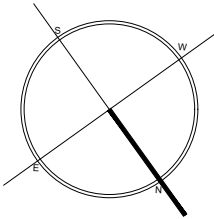

Revisions:	Date:	By:
X		X

Status drawing: **PLANNING**

Drawing Title: **PROPOSED FLOOR PLANS**

Job Title: **62 Hillfield Avenue, Crouch End, London, N8 7DN**
Job Code No.: **HA62**


Scale: **1:100 @A3**
Date creation: **July 2026**

Client: **DA**
Checked by: **AL**

Orig. No.: **P01**
Rev.:



office@a-l-design.co.uk
www.a-l-design.co.uk


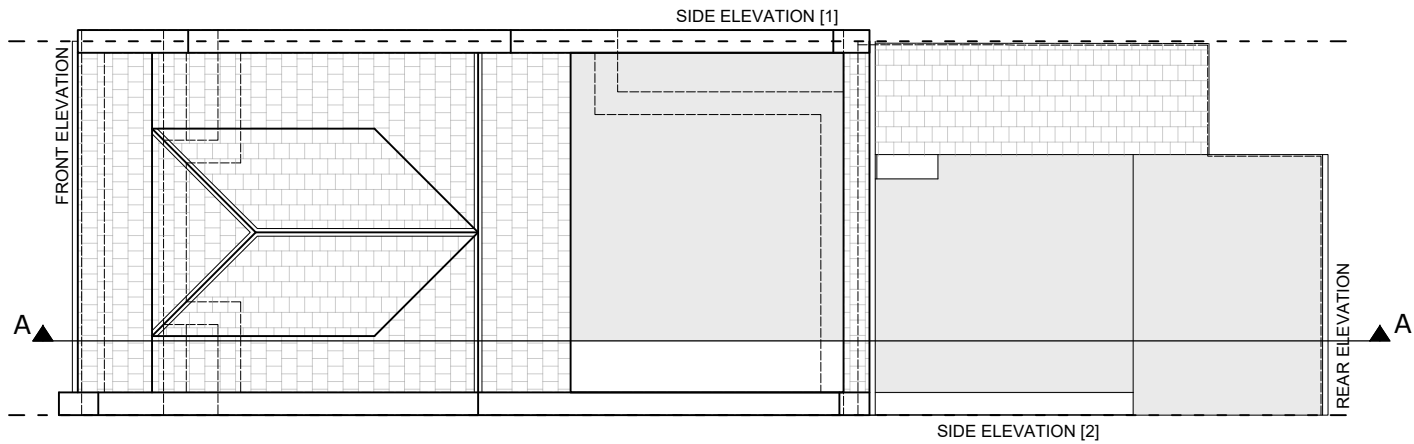


PROPOSED ROOF PLAN
1: 100 @A3



PROPOSED VERTICAL SECTION A-A
1: 100 @A3

1. The copyright of this drawing is vested in AL Design. It may not be reproduced in whole or part, nor used for the manufacture of any article without the express permission of the copyright holders.
2. Work to figured dimensions only.
3. Do not scale from drawings.
4. Any inconsistencies are to be reported to AL Design immediately.
5. This drawing is to be read in conjunction with all relevant structural engineer's and AL Design drawings and specifications.

 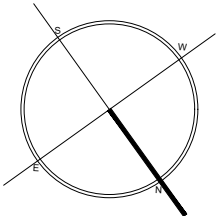

Revisions:	Date:	By:
X		X

Status drawing:	PLANNING
-----------------	-----------------

Drawing Title:	PROPOSED ROOF PLAN AND VERTICAL SECTION A-A
----------------	--

Job Title: 62 Hillfield Avenue, Crouch End, London, N8 7DN	Job Code No.: HA62
--	------------------------------

Scale: 1:100 @A3	Date creation: July 2026
----------------------------	------------------------------------

Client:	Drawn by: JM
	Checked by: AL


Orig. No.: P02	Rev.:
--------------------------	-------





PROPOSED FRONT ELEVATION



1: 100 @A3

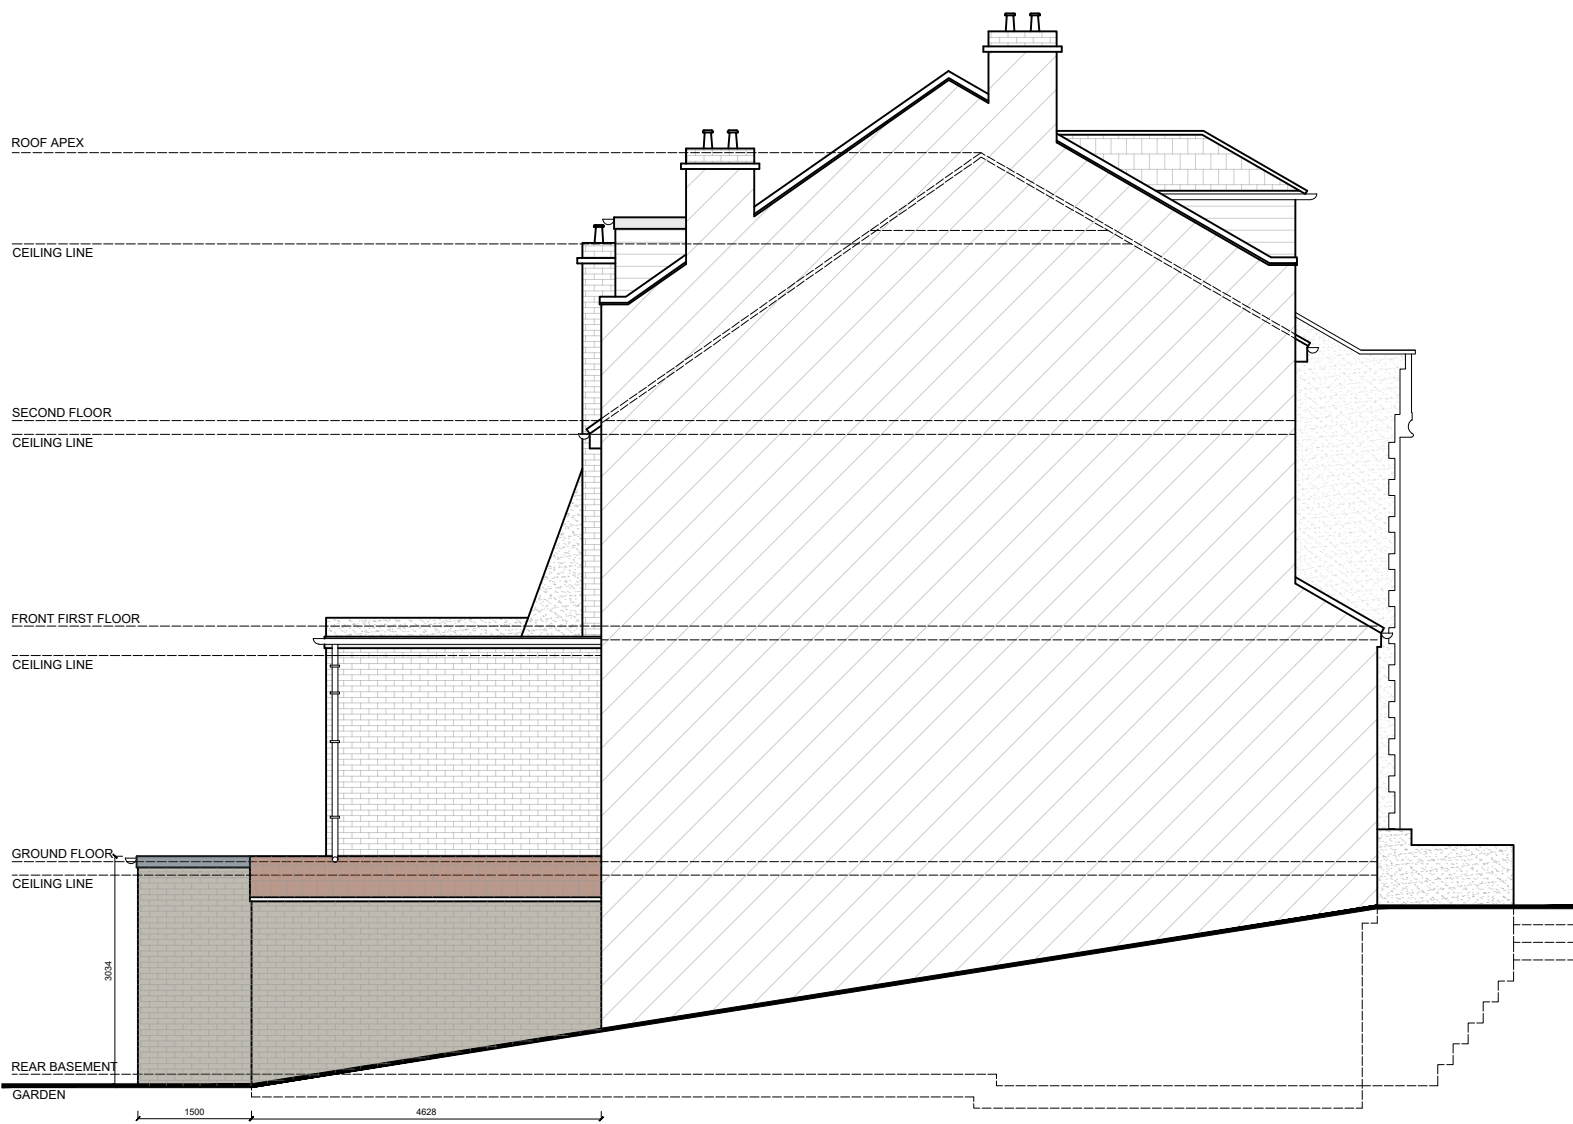

PROPOSED SIDE ELEVATION [1]

1: 100 @A3

1. The copyright of this drawing is vested in AL Design. It may not be reproduced in whole or part, nor used for the manufacture of any article without the express permission of the copyright holders.
2. Work to figured dimensions only.
3. Do not scale from drawings.
4. Any inconsistencies are to be reported to AL Design immediately.
5. This drawing is to be read in conjunction with all relevant structural engineer's and AL Design drawings and specifications.

 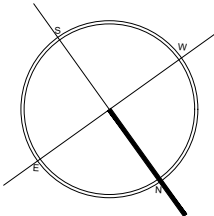

Revisions:	Date:	By:
X		X

Status drawing:	PLANNING
-----------------	-----------------

Drawing Title:	PROPOSED ELEVATIONS
----------------	----------------------------

Job Title: 62 Hillfield Avenue, Crouch End, London, N8 7DN	Job Code No.: HA62
--	------------------------------

Scale: 1:100 @A3	Date creation: July 2026
----------------------------	------------------------------------

Client:	Drawn by: JM
	Checked by: AL


Orig. No.: P03	Rev.:
--------------------------	-------



office@a-l-design.co.uk
www.a-l-design.co.uk





PROPOSED REAR ELEVATION
1: 100 @A3

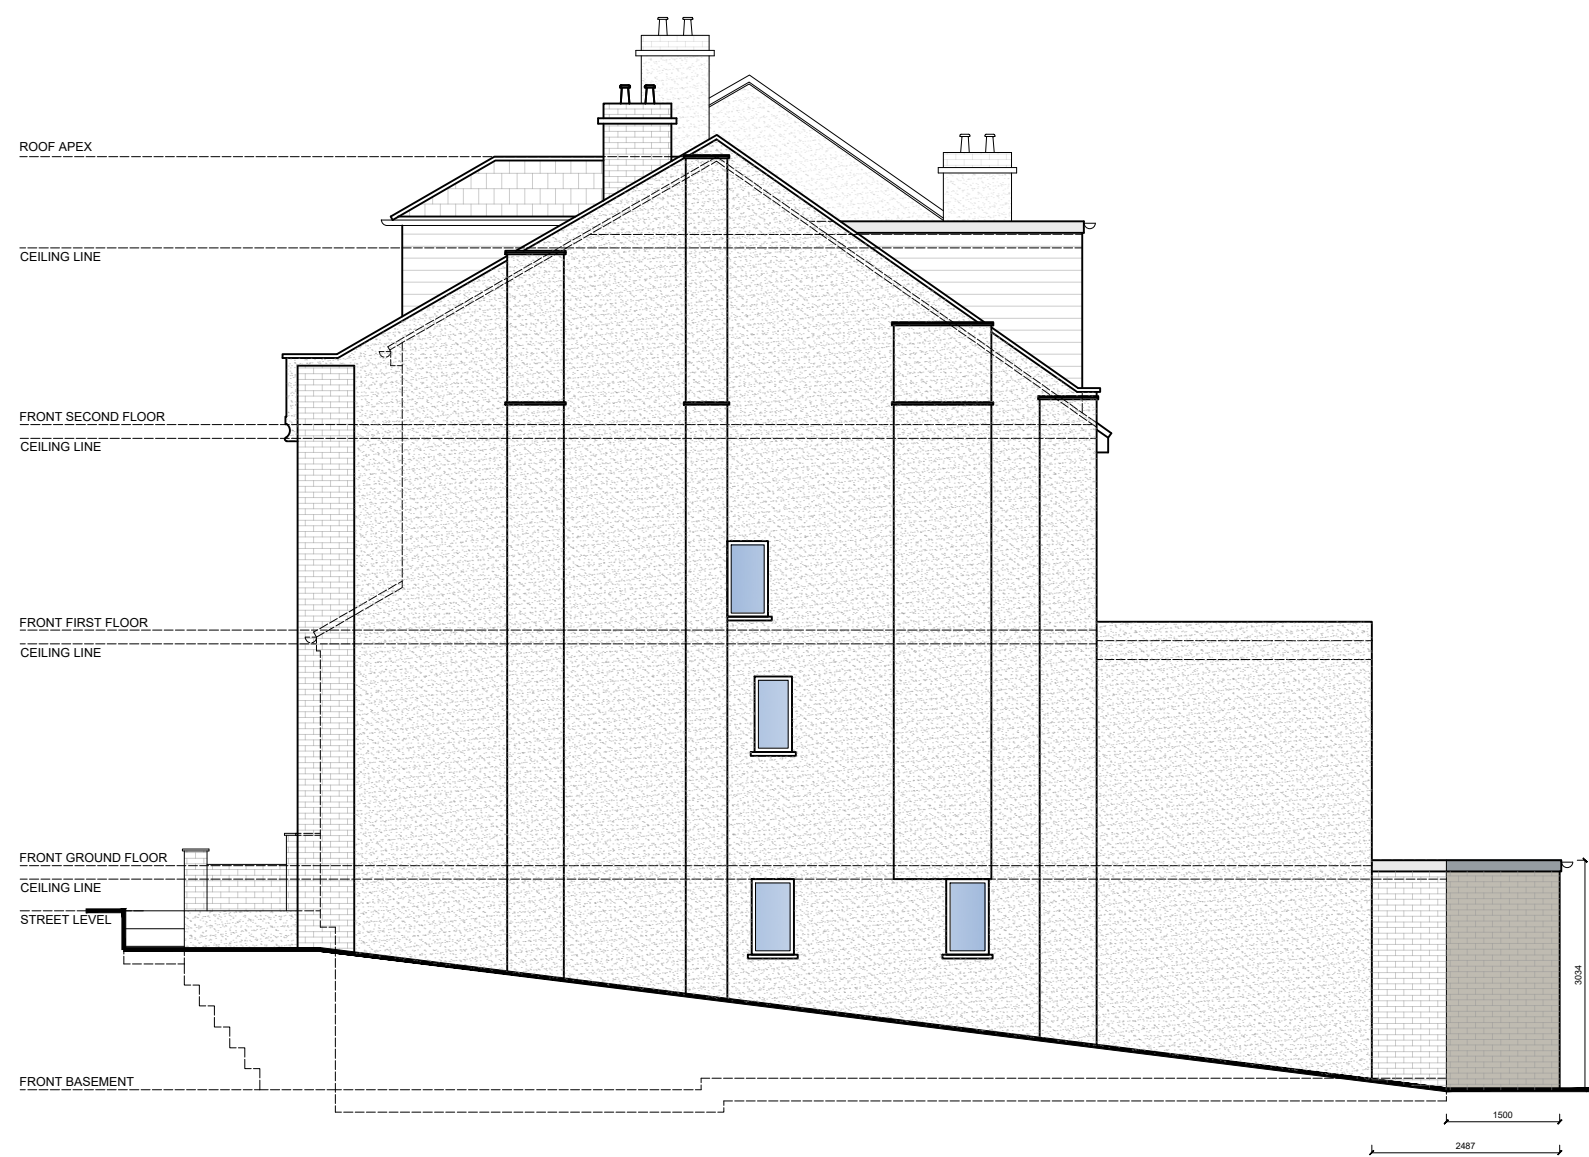

PROPOSED SIDE ELEVATION [2]
1: 100 @A3

1. The copyright of this drawing is vested in AL Design. It may not be reproduced in whole or part, nor used for the manufacture of any article without the express permission of the copyright holders.
2. Work to figured dimensions only.
3. Do not scale from drawings.
4. Any inconsistencies are to be reported to AL Design immediately.
5. This drawing is to be read in conjunction with all relevant structural engineer's and AL Design drawings and specifications.

 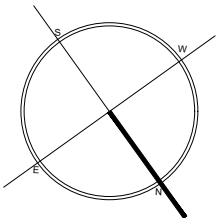

Revisions:	Date:	By:
X		X

Status drawing: **PLANNING**

Drawing Title: **PROPOSED ELEVATIONS**

Job Title: 62 Hillfield Avenue, Crouch End, London, N8 7DN	Job Code No.: HA62
--	------------------------------

Scale: 1:100 @A3	Date creation: July 2026
----------------------------	------------------------------------

Client:	Drawn by: JM
	Checked by: AL

Orig. No.: P04	Rev.:
--------------------------	-------



office@a-l-design.co.uk
www.a-l-design.co.uk