



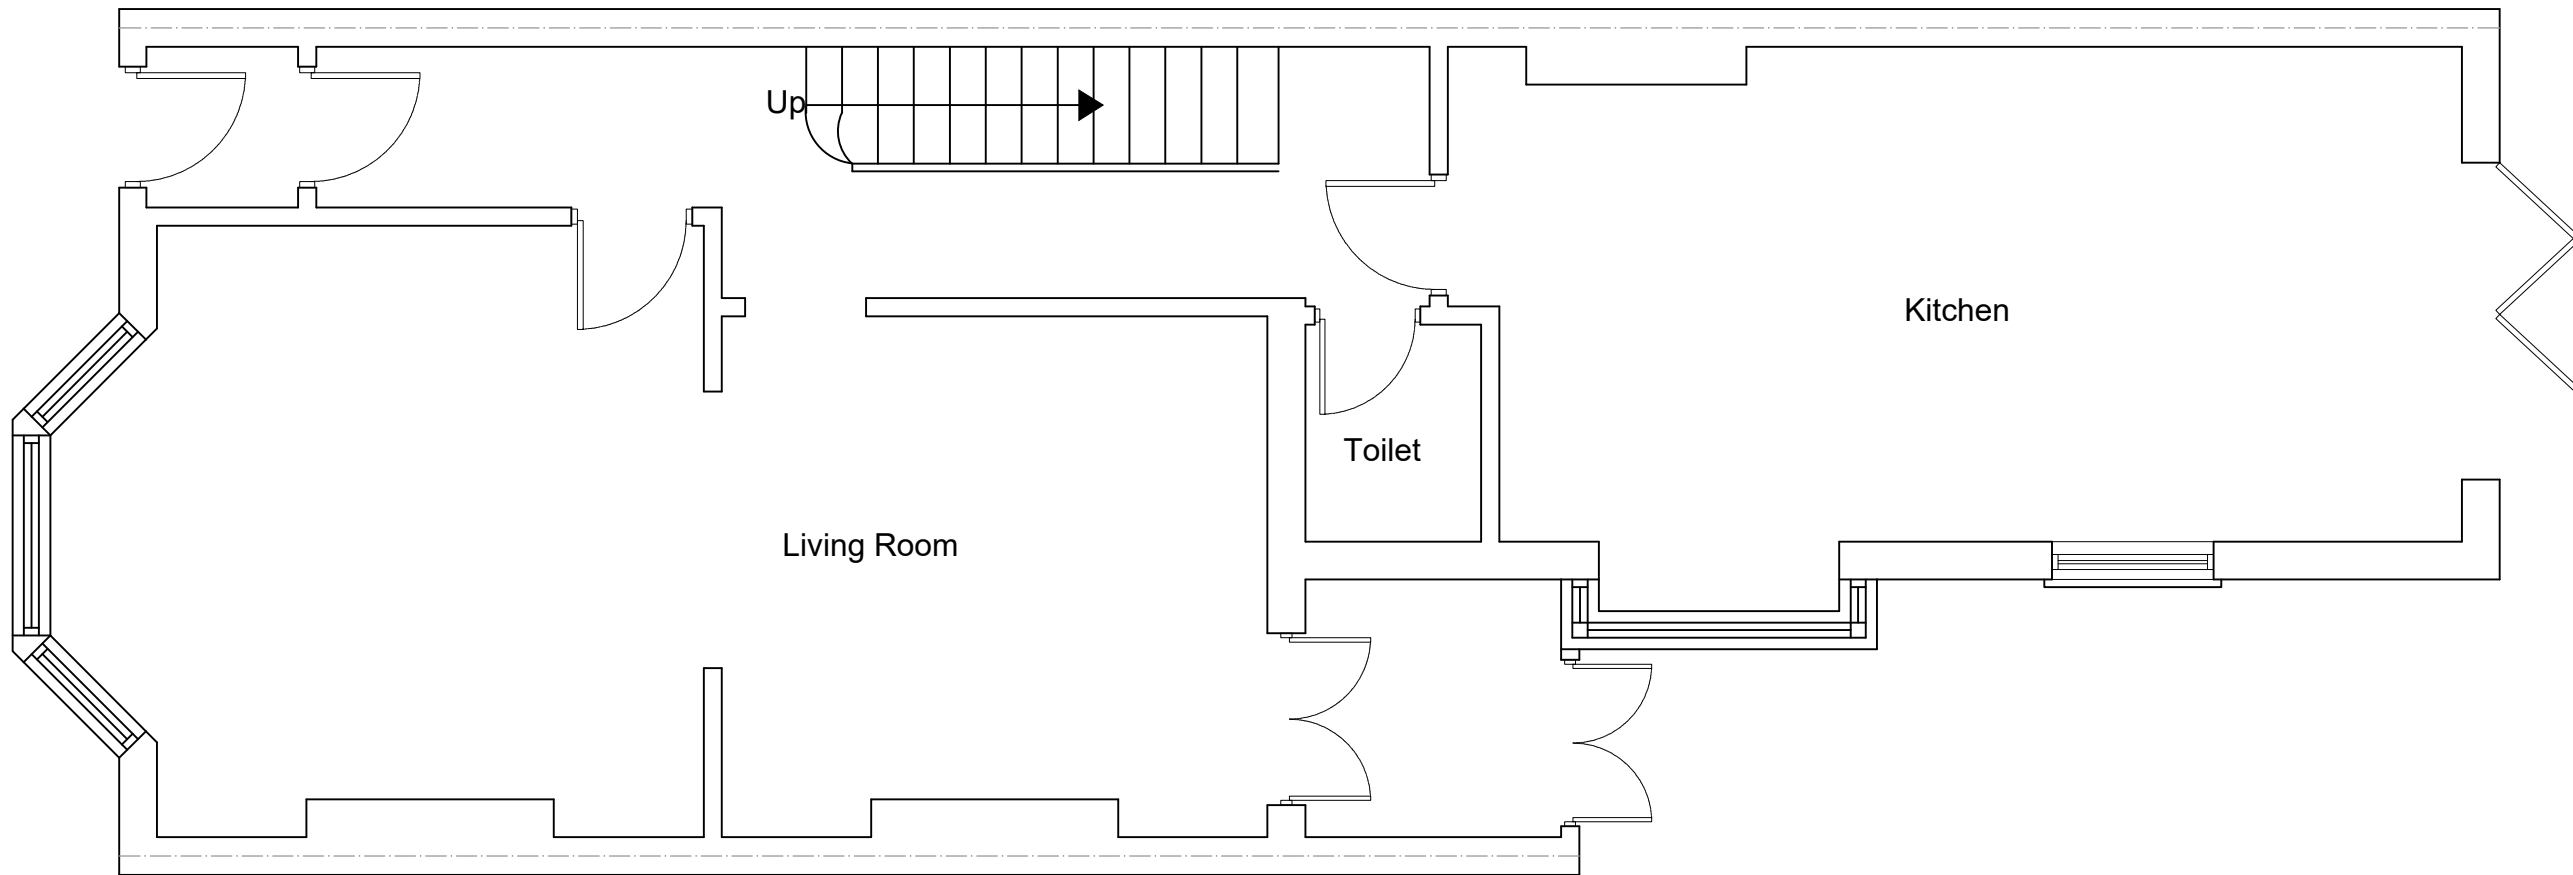

EXISTING GROUND FLOOR PLAN
SCALE 1:50

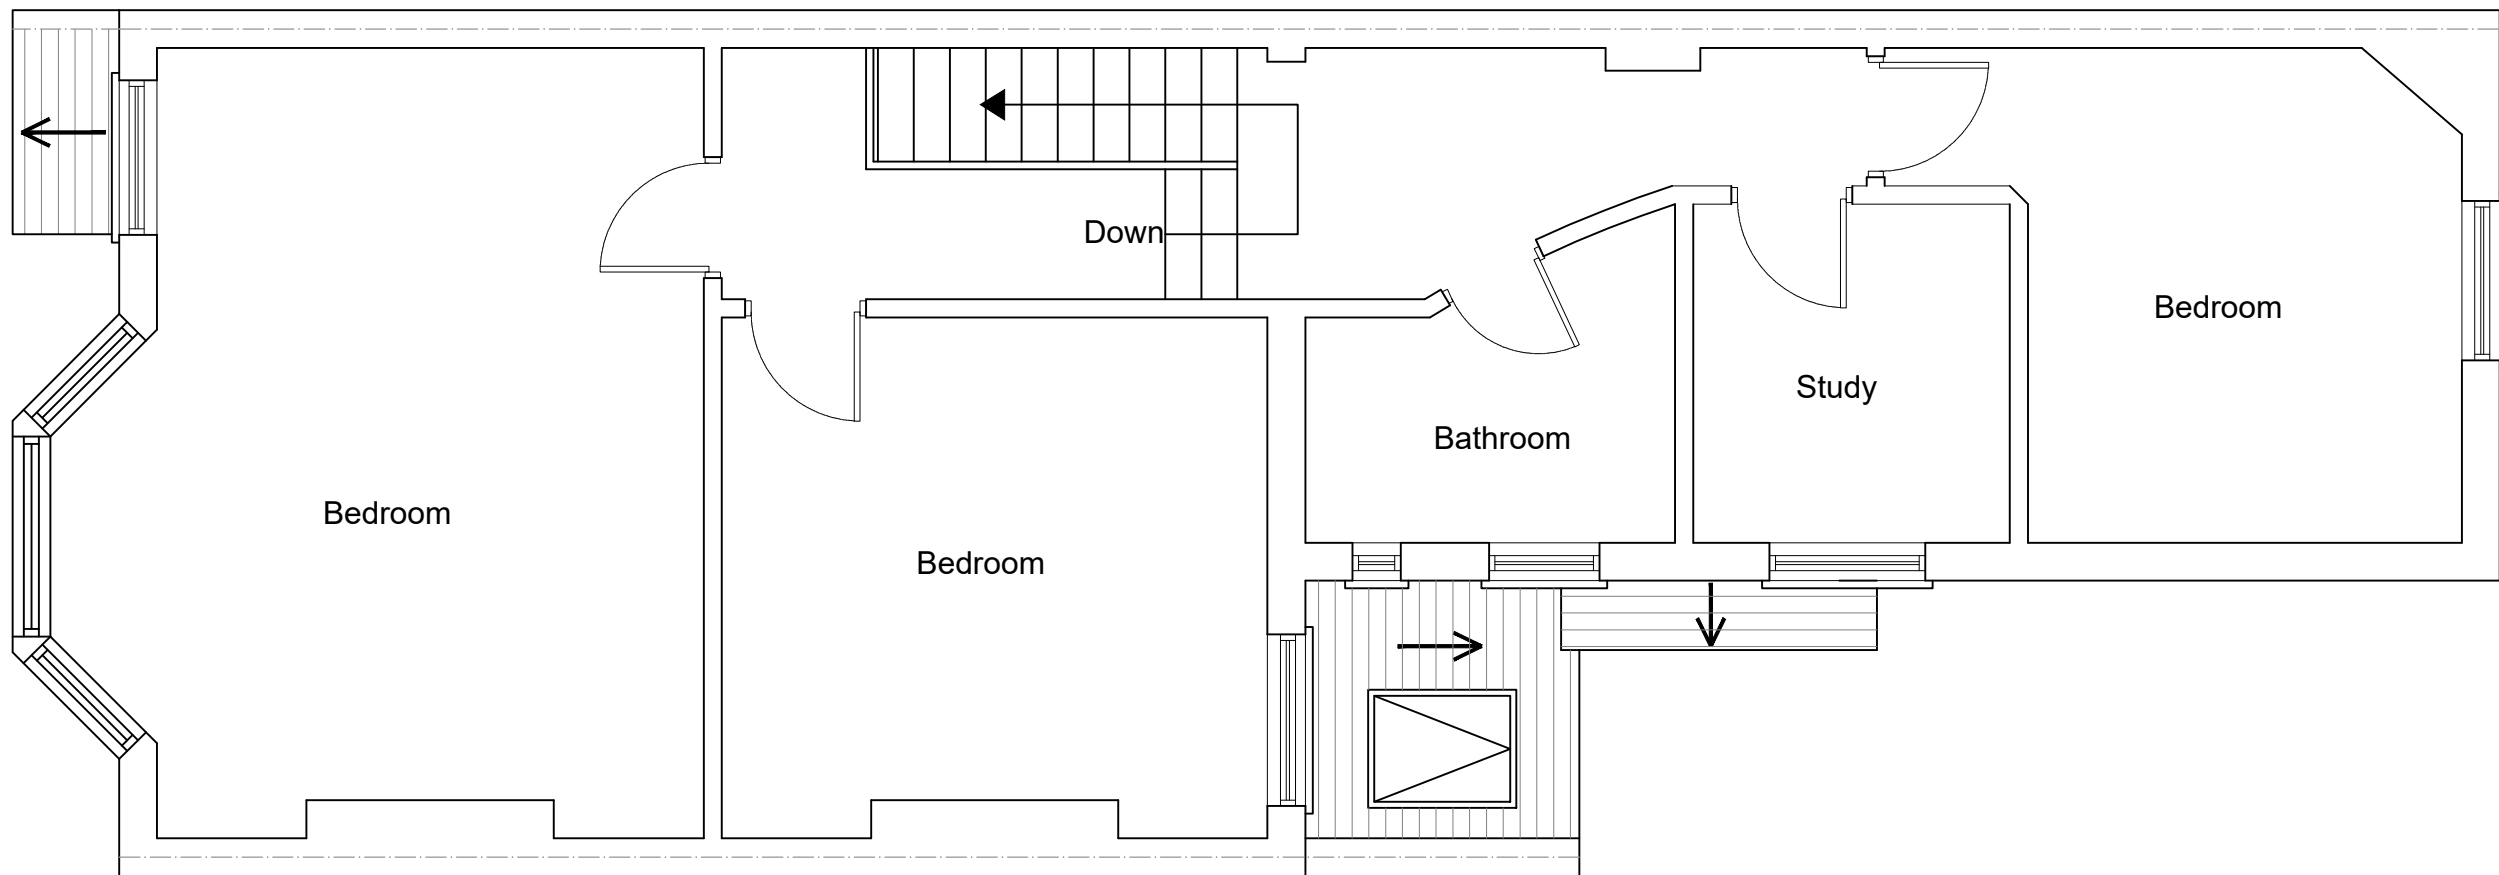

EXISTING FIRST FLOOR PLAN
SCALE 1:50




www.FastPlansUK.co.uk

Project: DORMER OVER REAR
ROOF ADDITION


Address: 28 ALLISON ROAD, N8 0AT

Scale: 1:50 @ A3	Dwg. no: A01
Drawn by: O.B.S	Date Drawn: 12-JUNE-2026

For Drawings Tel: 0208 154 5569
E-mail: plans@FastPlansUK.co.uk

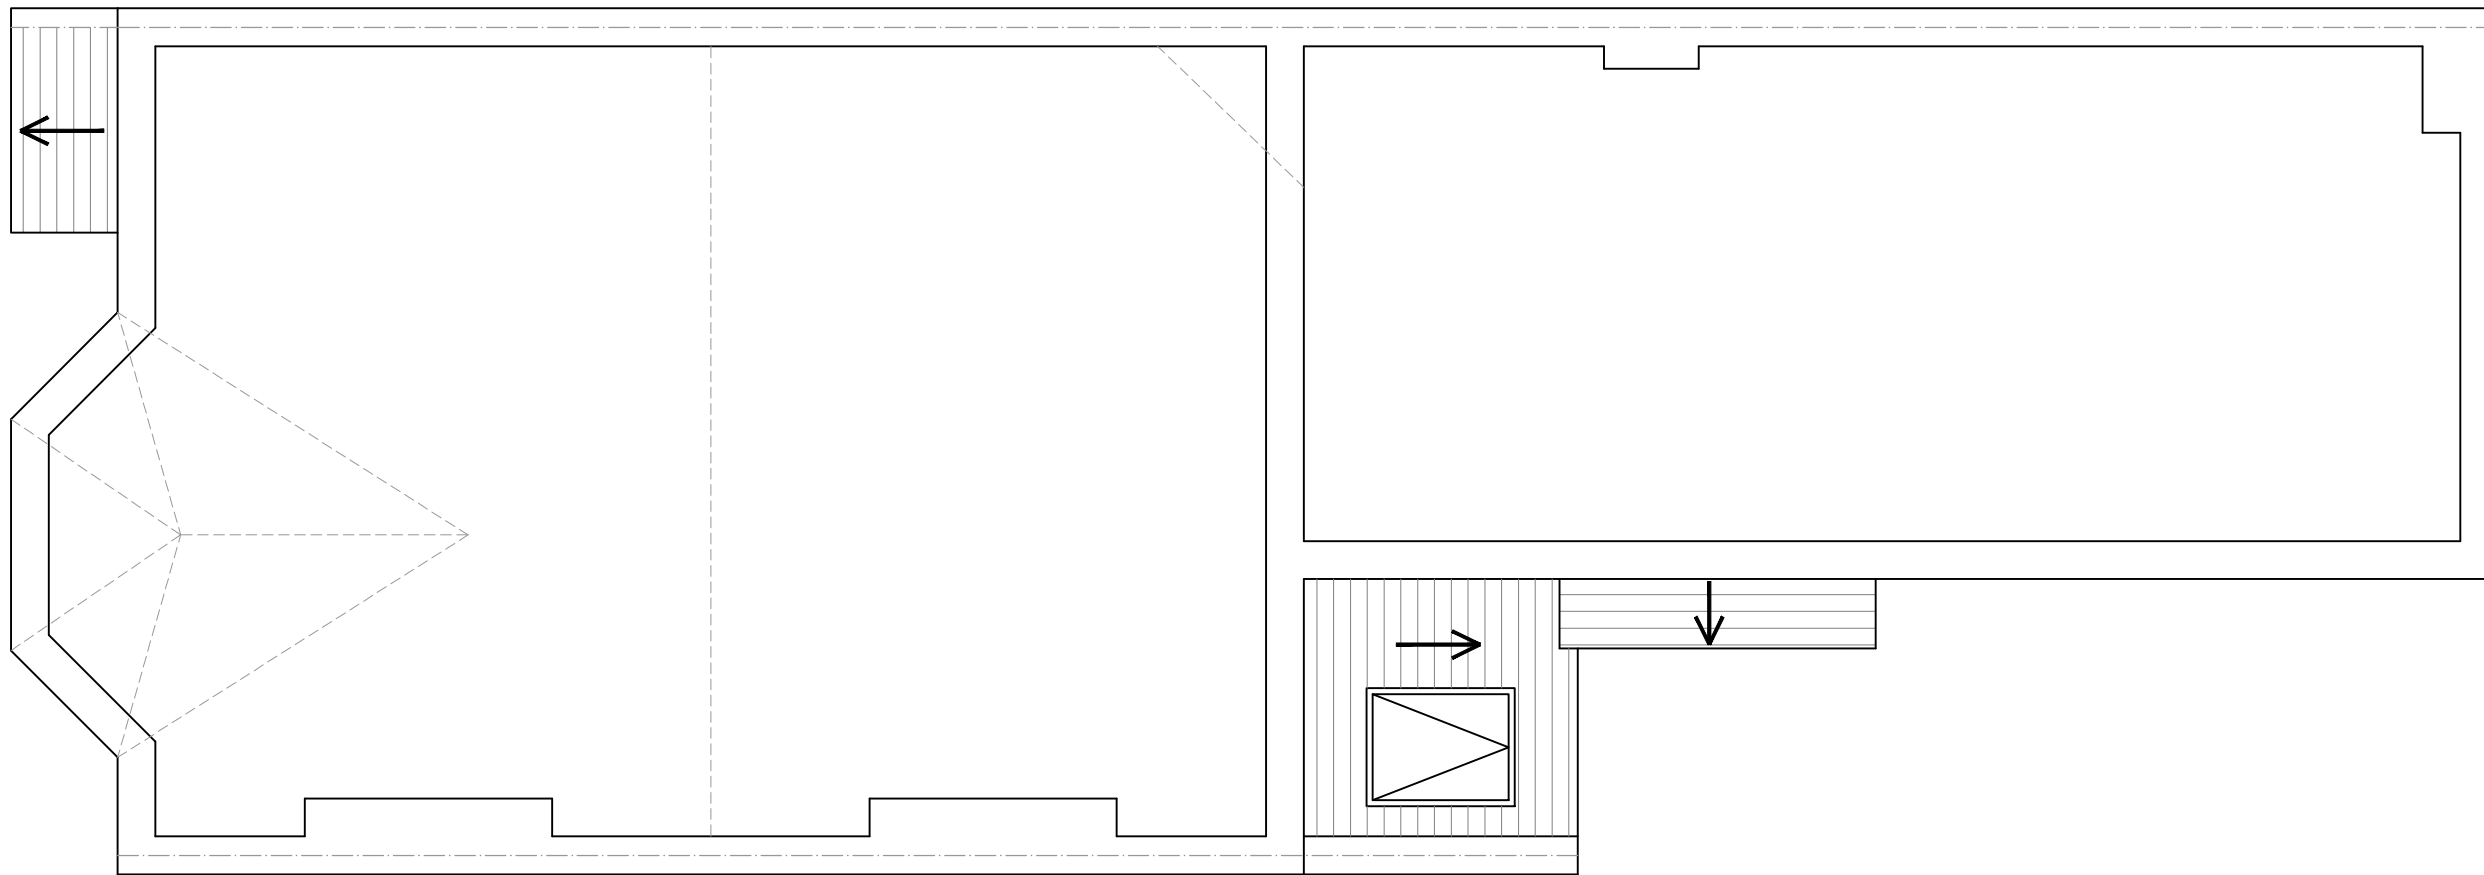

EXISTING LOFT PLAN
SCALE 1:50

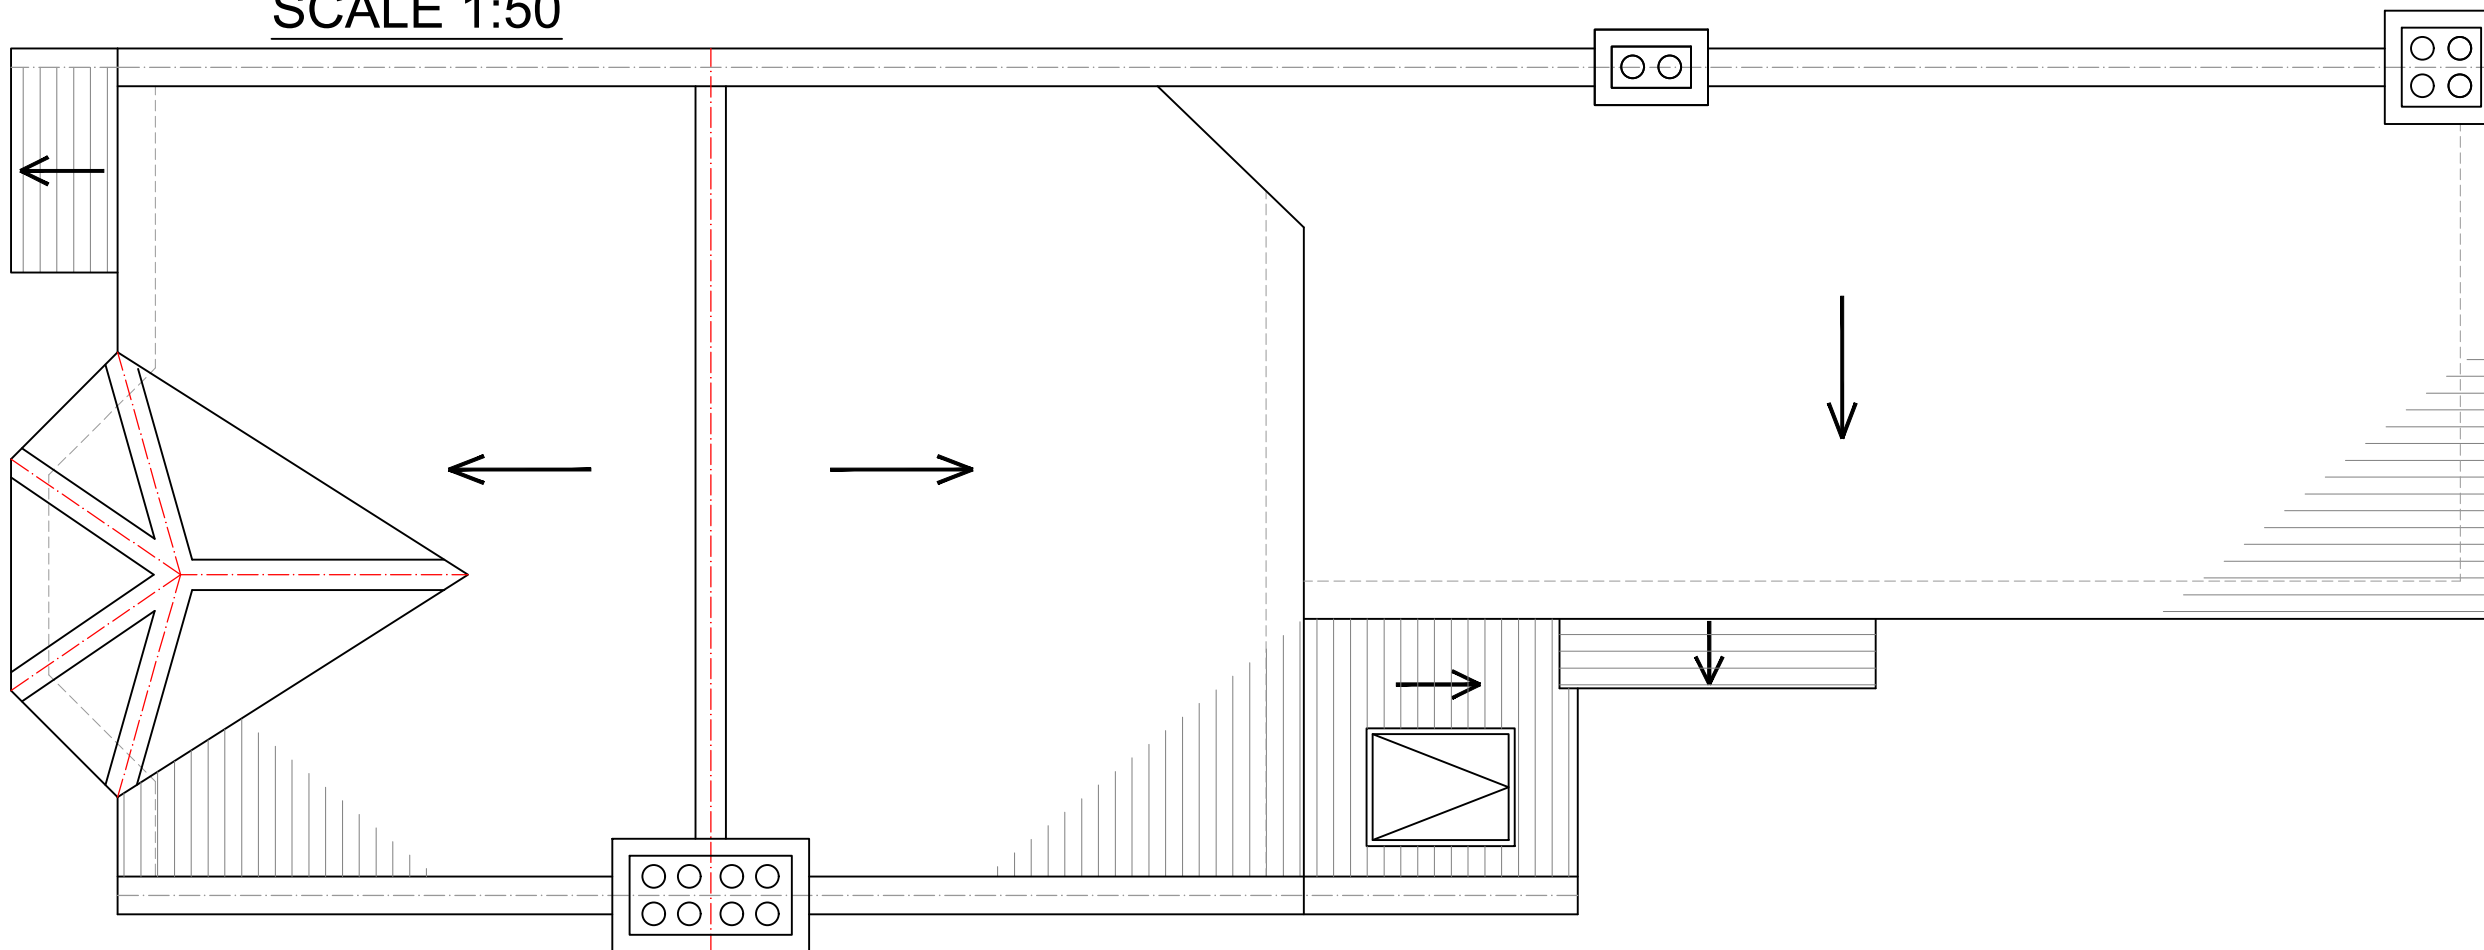

EXISTING ROOF PLAN
SCALE 1:50



www.FastPlansUK.co.uk


Project: DORMER OVER REAR
ROOF ADDITION

Address:
28 ALLISON ROAD, N8 0AT


Scale: 1:50 @ A3	Dwg. no: A02
Drawn by: O.B.S	Date Drawn: 12-JUNE-2026

For Drawings Tel: 0208 154 5569

E-mail: plans@FastPlansUK.co.uk

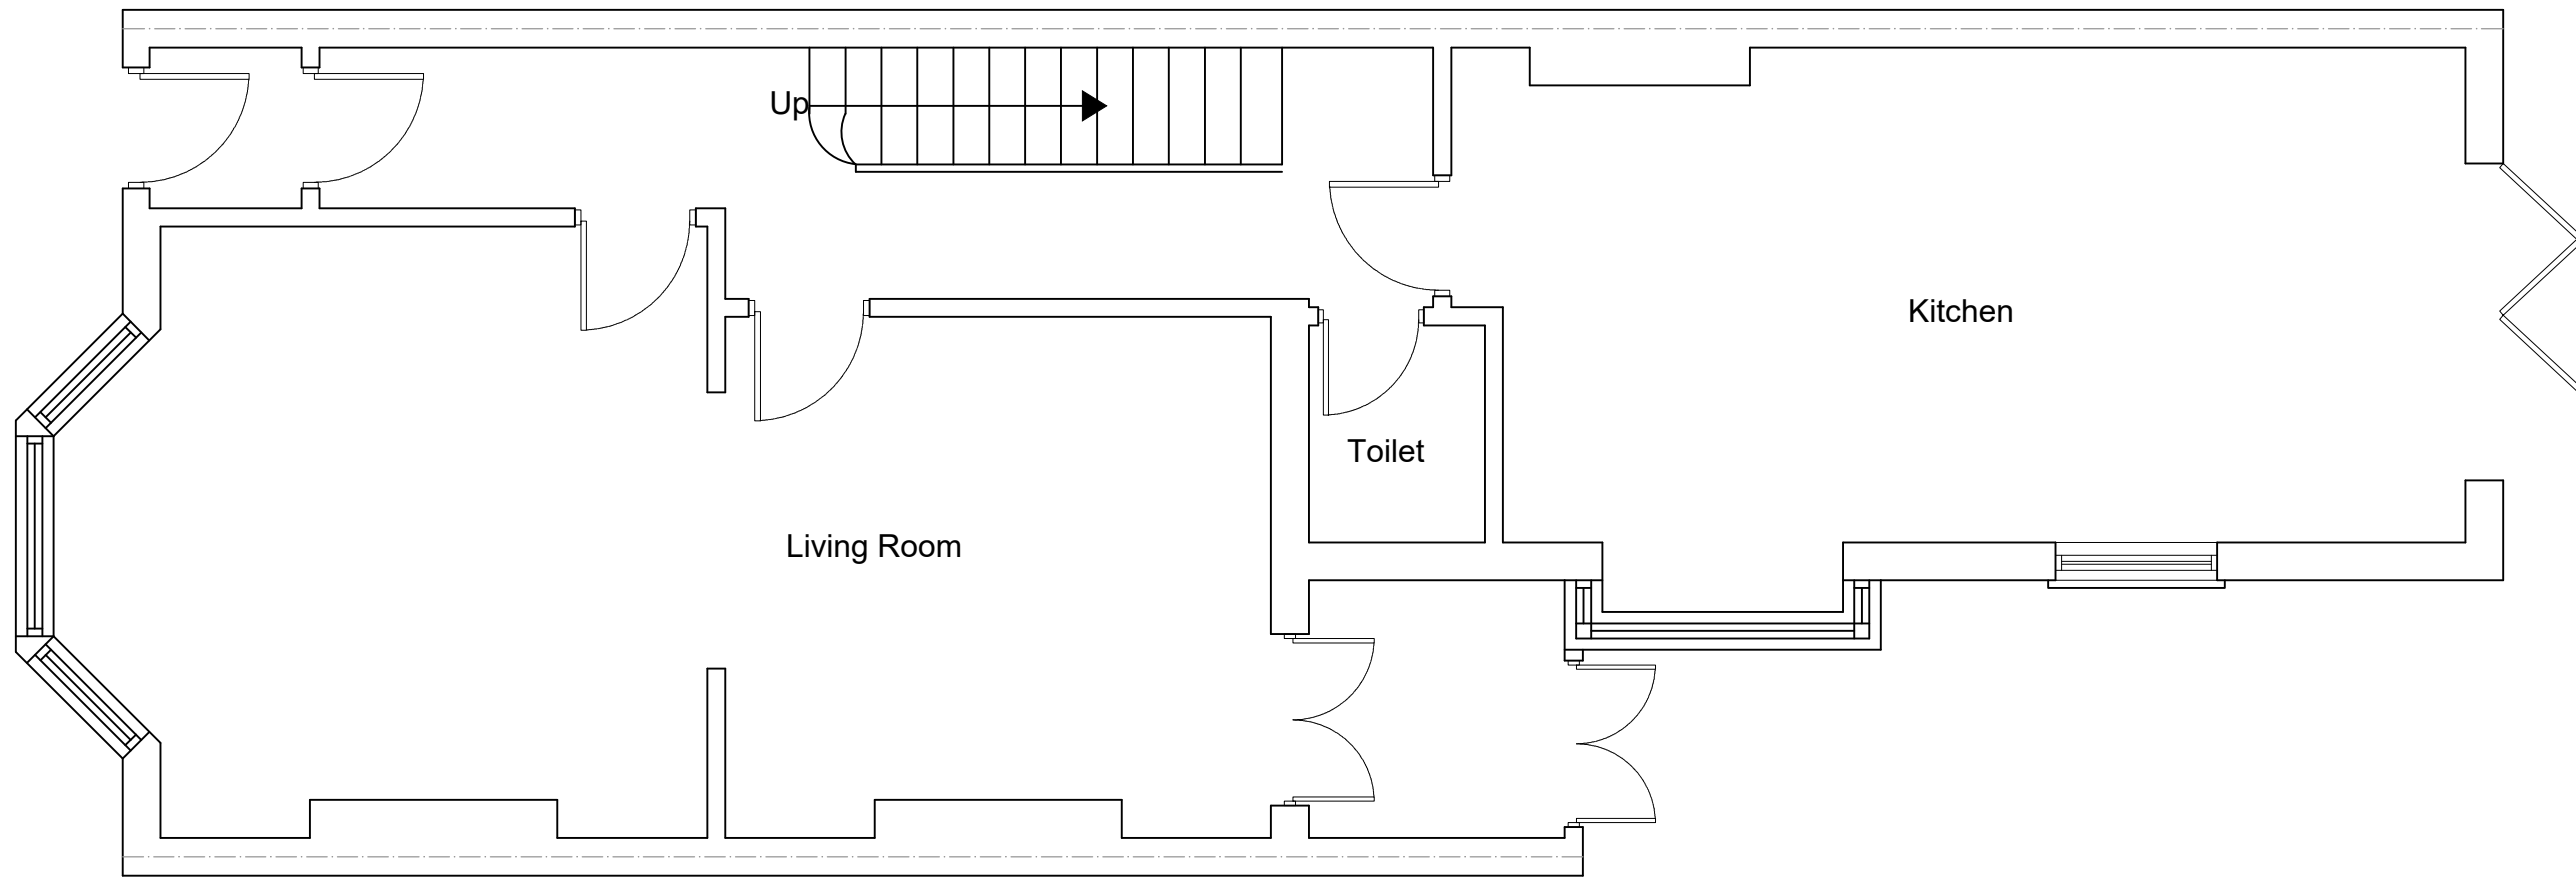

PROPOSED GROUND FLOOR PLAN
SCALE 1:50

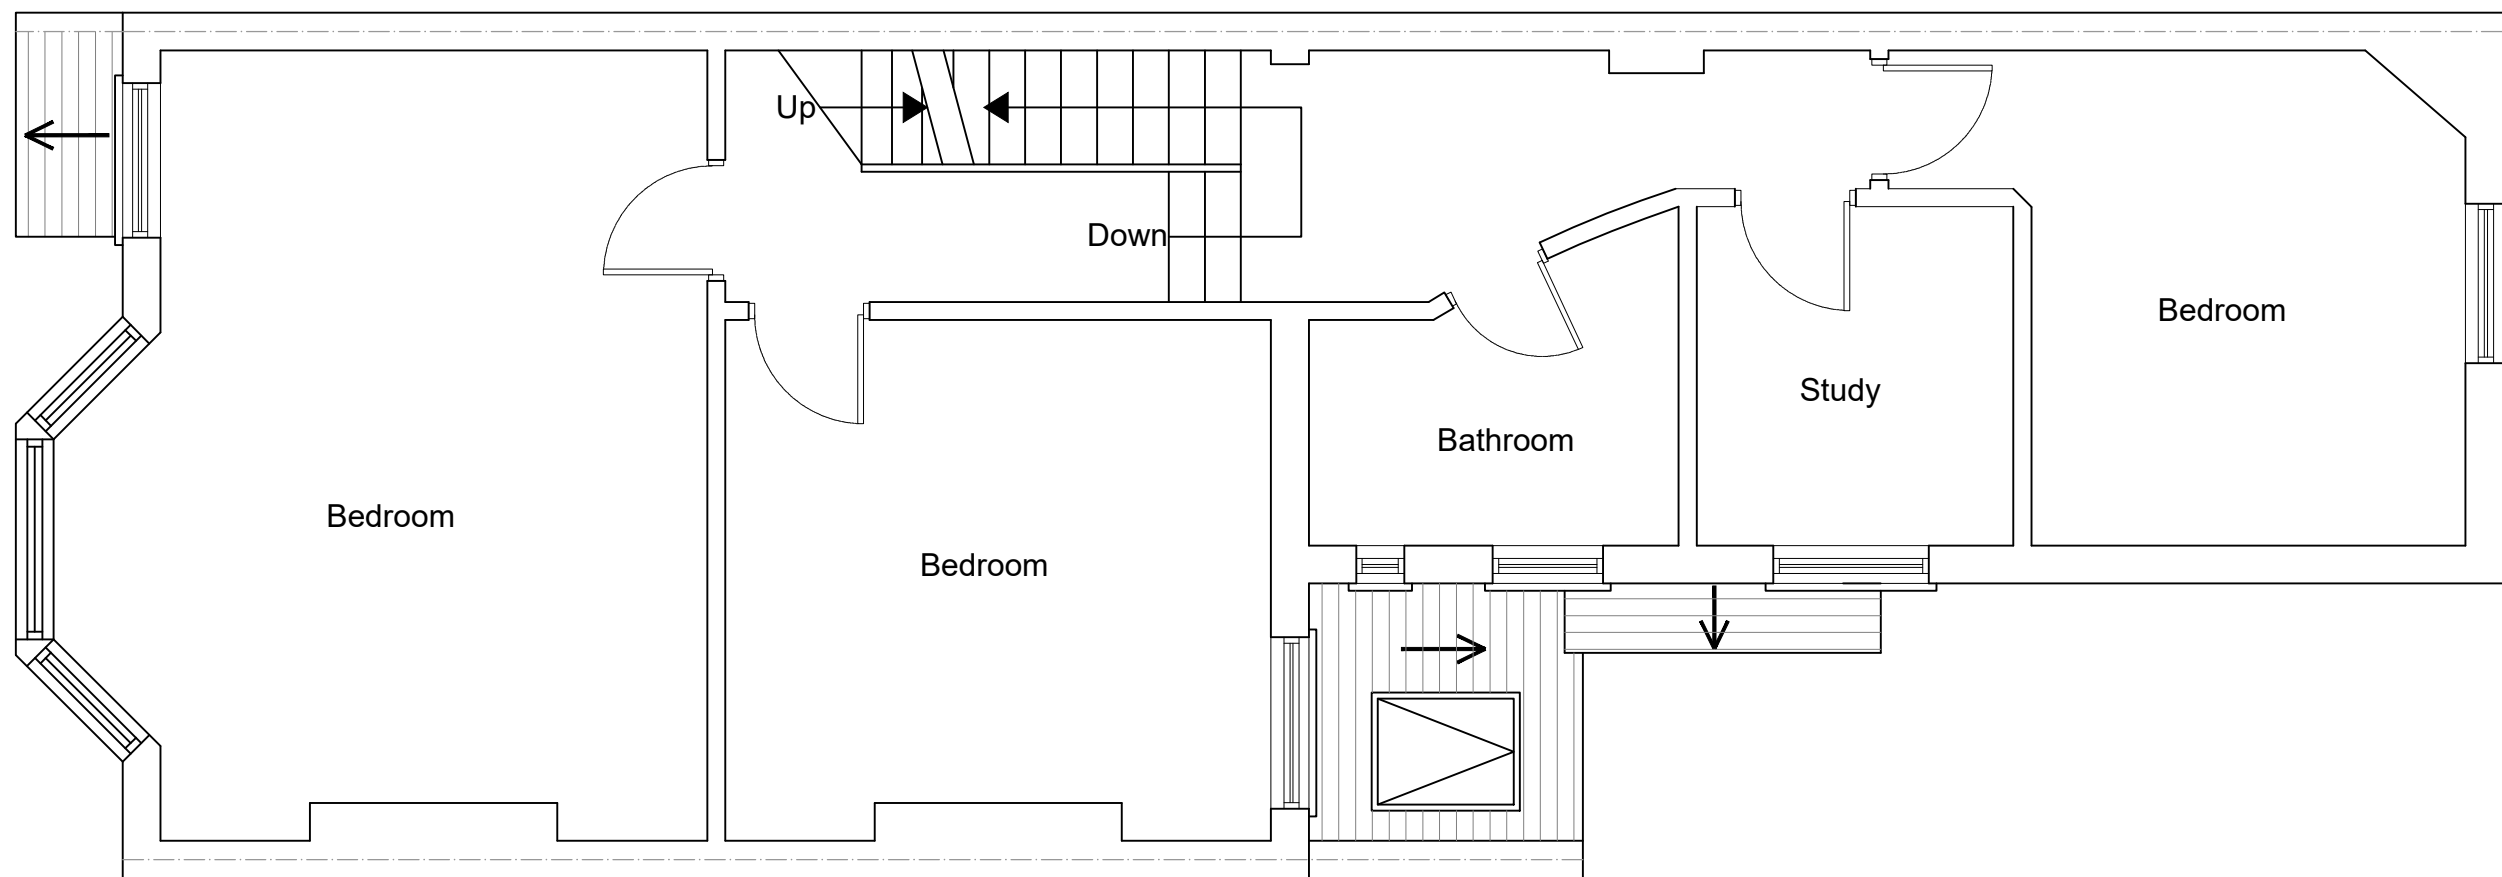

PROPOSED FIRST FLOOR PLAN
SCALE 1:50



www.FastPlansUK.co.uk

Project: DORMER OVER REAR
ROOF ADDITION

Address:
28 ALLISON ROAD, N8 0AT

Scale: 1:50 @ A3


Dwg. no: A03

Drawn by: O.B.S


Date Drawn: 12-JUNE-2026

For Drawings Tel: 0208 154 5569


E-mail: plans@FastPlansUK.co.uk

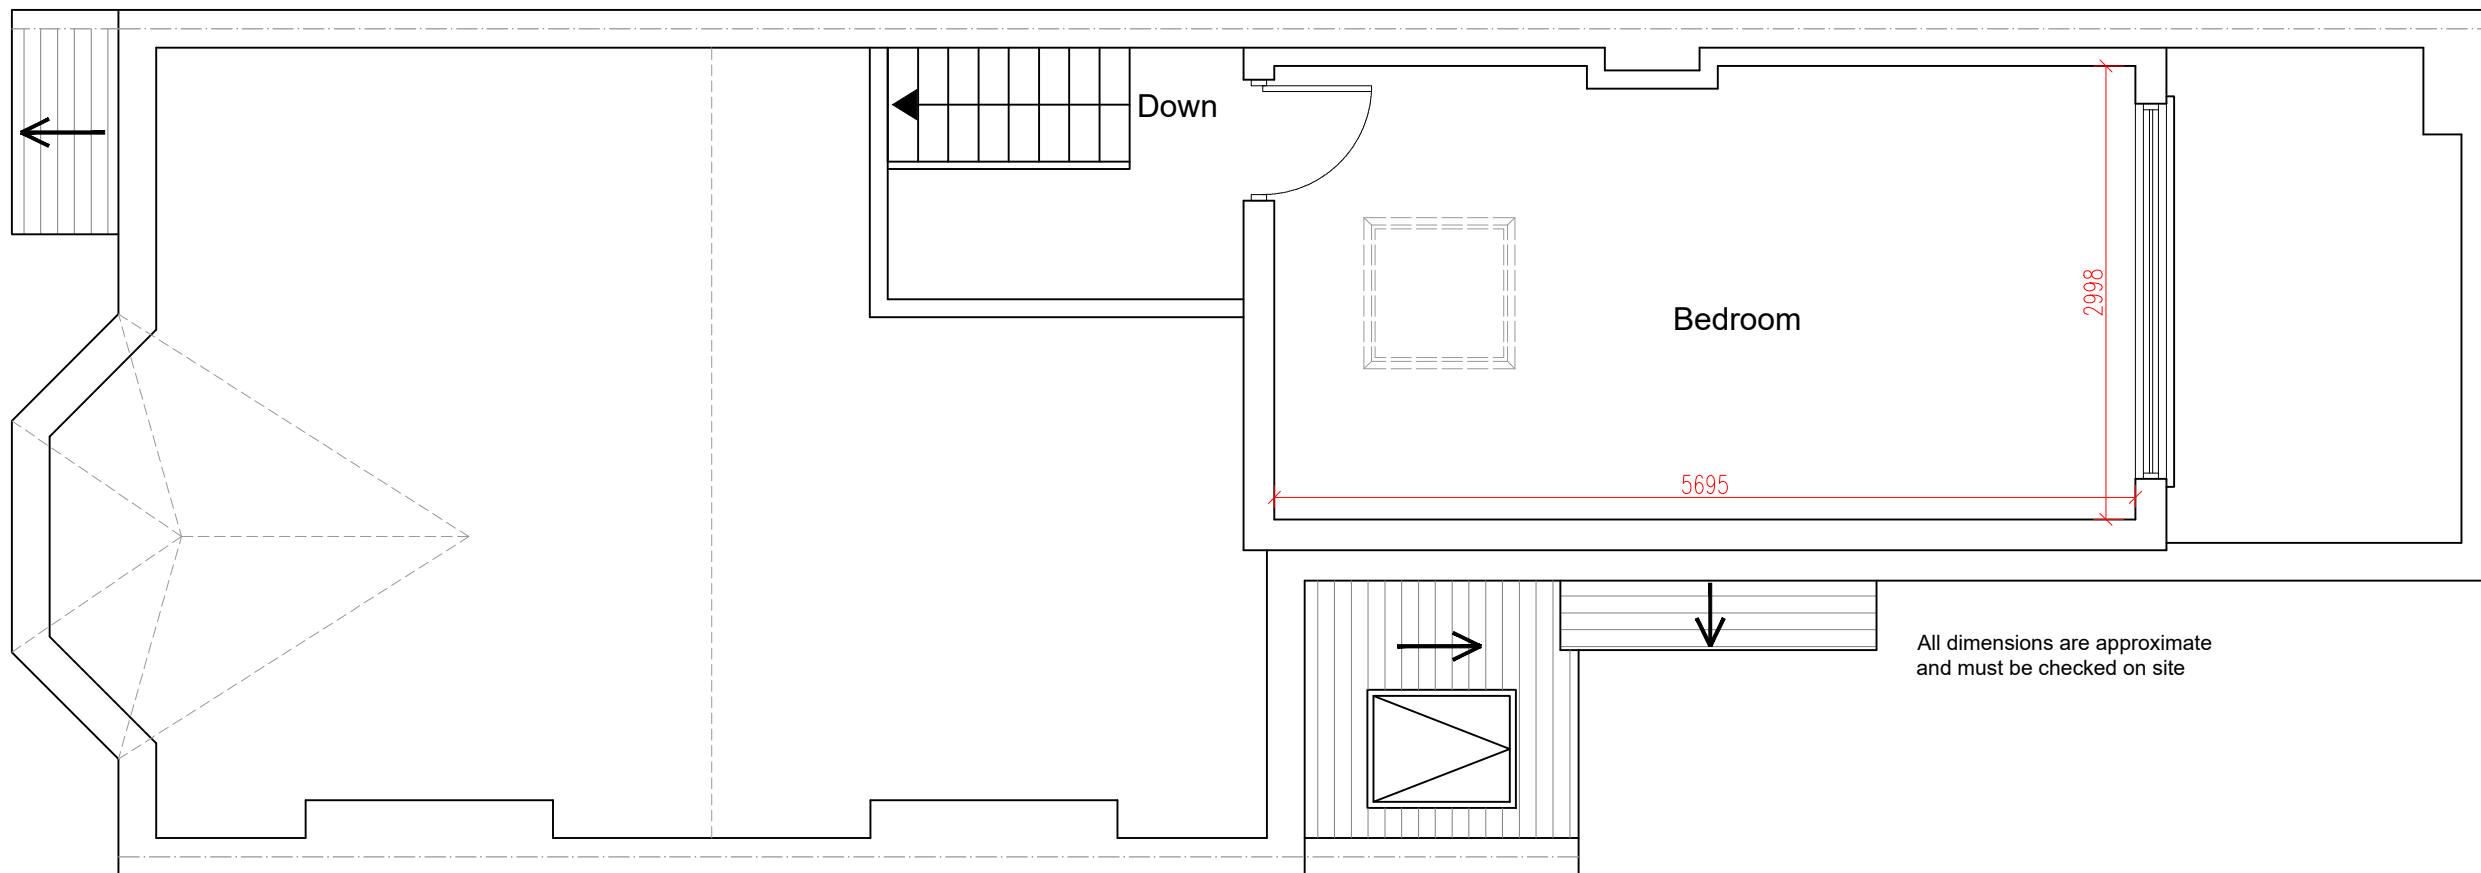

PROPOSED LOFT PLAN
SCALE 1:50

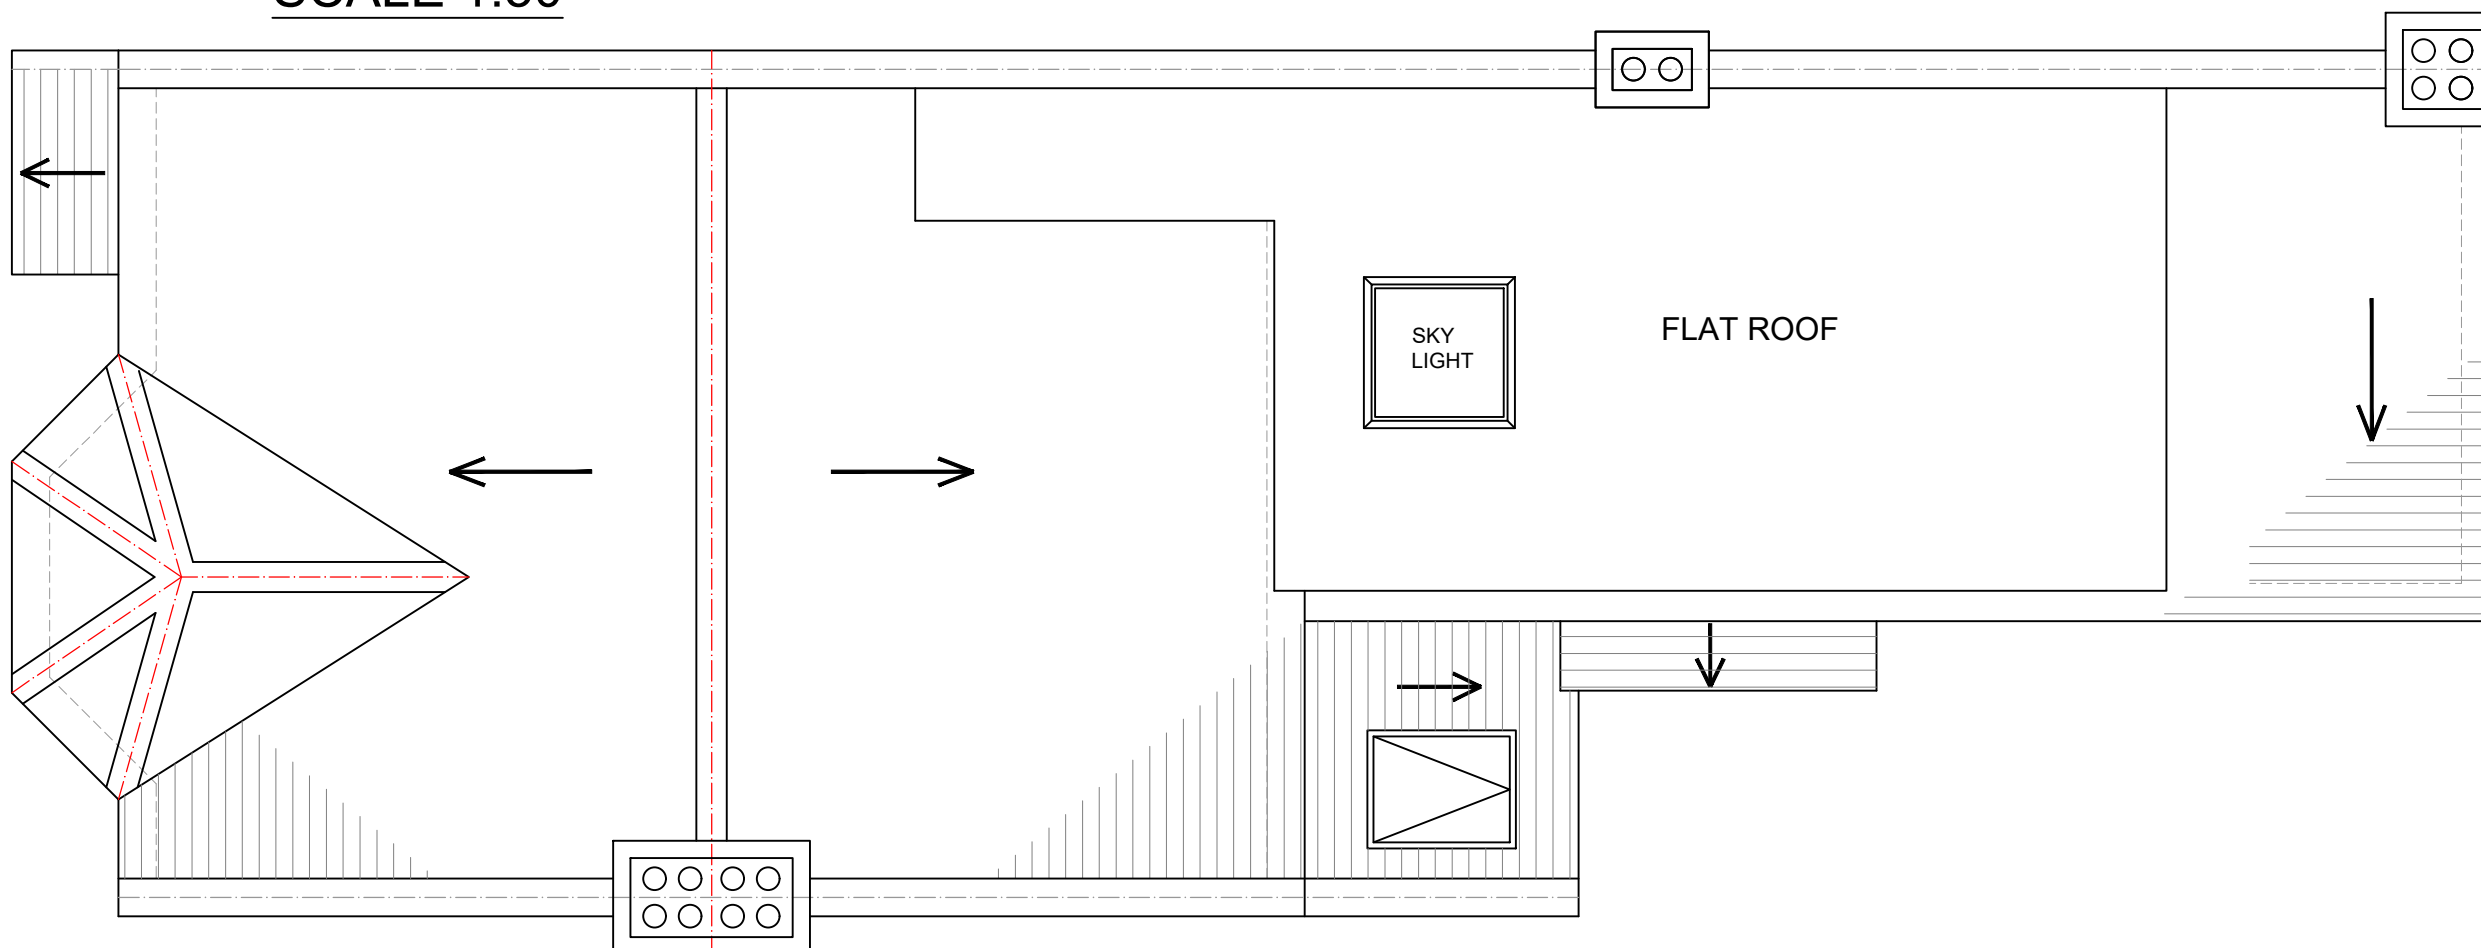

PROPOSED ROOF PLAN
SCALE 1:50

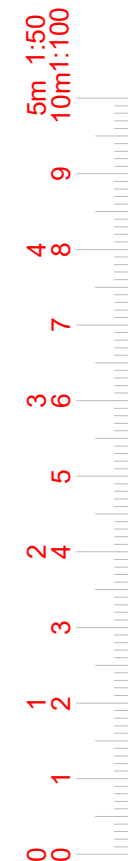

www.FastPlansUK.co.uk

Project: DORMER OVER REAR
ROOF ADDITION

Address:
28 ALLISON ROAD, N8 0AT

Scale: 1:50 @ A3	Dwg. no: A04
Drawn by: O.B.S	Date Drawn: 12-JUNE-2026

For Drawings Tel: 0208 154 5569


E-mail: plans@FastPlansUK.co.uk



EXISTING FRONT ELEVATION
SCALE 1:100



EXISTING REAR ELEVATION
SCALE 1:100

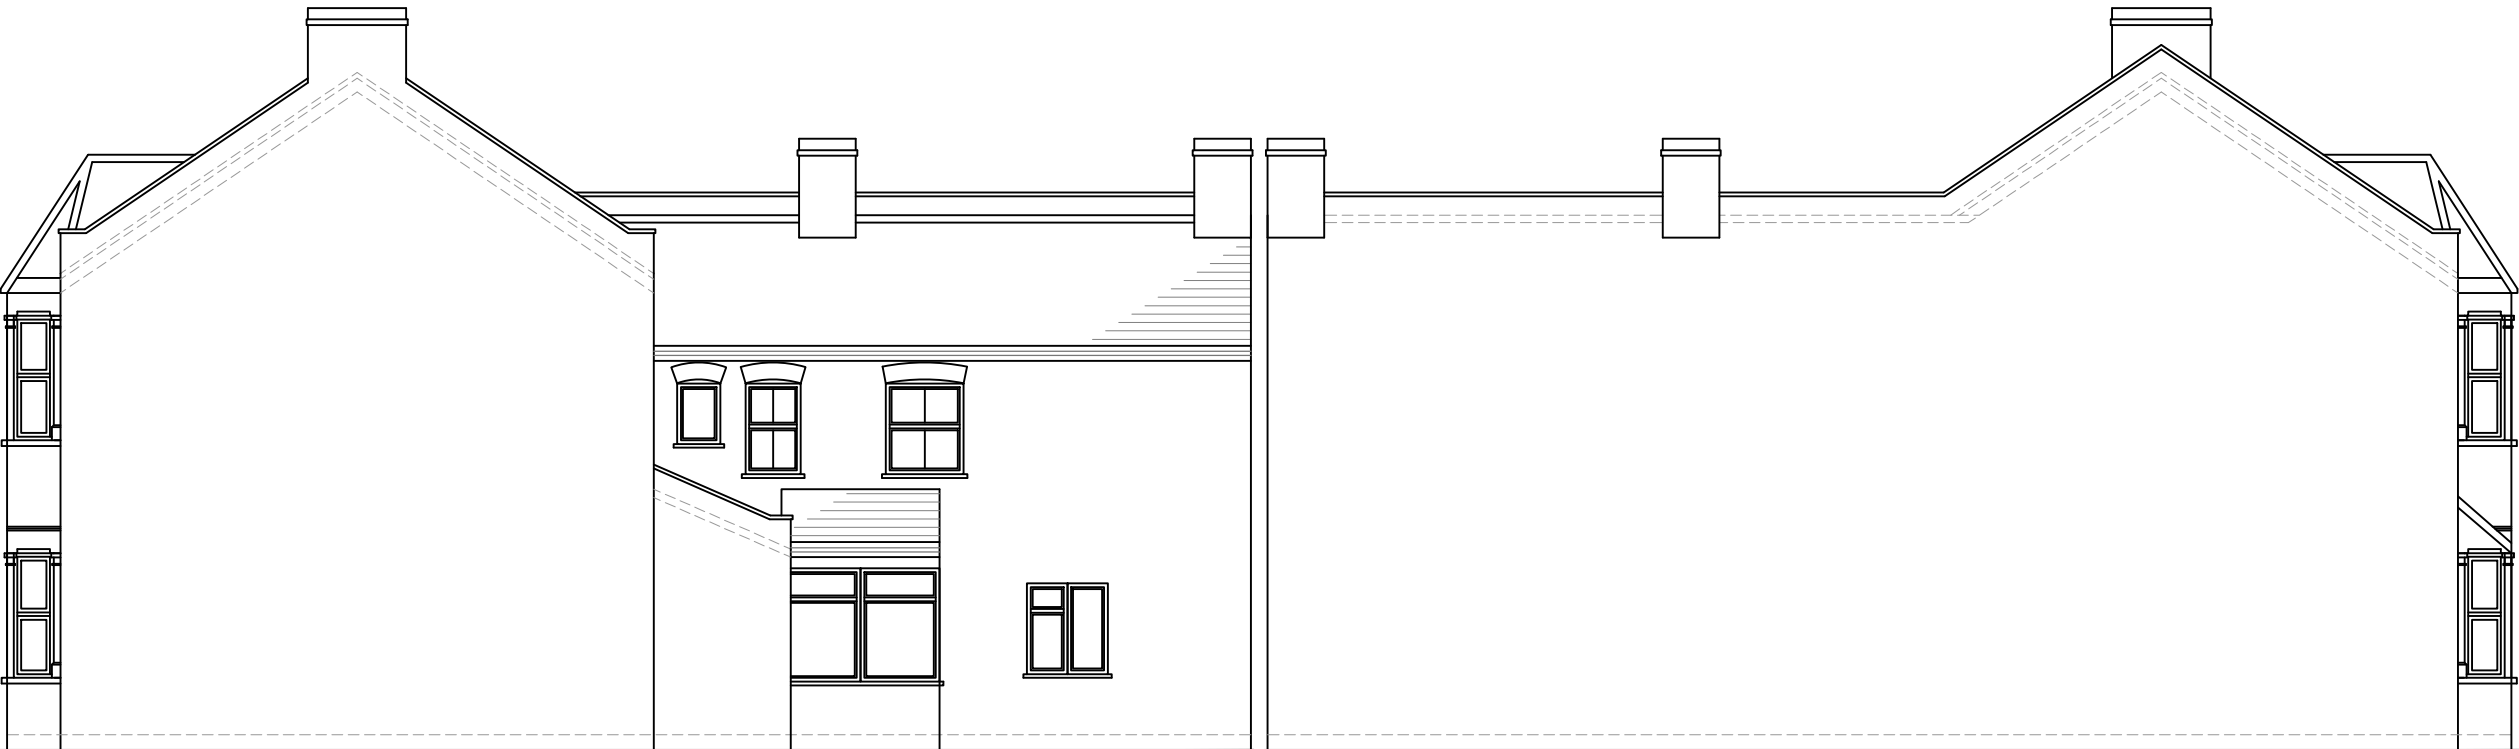

EXISTING ELEVATION SIDE A
SCALE 1:100

EXISTING ELEVATION SIDE B
SCALE 1:100



www.FastPlansUK.co.uk

Project: DORMER OVER REAR
ROOF ADDITION

Address: 28 ALLISON ROAD, N8 0AT

Scale: 1:100 @ A3

Dwg. no: A05

Drawn by: O.B.S

Date Drawn: 12-JUNE-2026

For Drawings Tel: 0208 154 5569

E-mail: plans@FastPlansUK.co.uk

⊗ = LOFT DORMER (A)

⊙ = LOFT DORMER (B)

TOTAL VOLUME

$$\begin{aligned} & \frac{\textcircled{A} \quad \textcircled{B}}{2} = 1.87 \\ & \frac{2.33 \times 1.61}{2} = 1.87 \\ & \textcircled{C} \quad \textcircled{X} \\ & = 1.87 \times 1.00 = 1.87 \end{aligned}$$

$$\begin{aligned} & \frac{\textcircled{A} \quad \textcircled{B}}{2} = 1.86 \times 3.44 = 6.39 \\ & \textcircled{C} \\ & = 6.39 \times 5.90 = 37.70 \\ & \textcircled{E} \quad \textcircled{Y} \end{aligned}$$

$$\begin{aligned} & = X + Y \\ & 1.87 + 37.70 = 39.57 \\ & 39.57\text{m}^3 < 40\text{m}^3 \end{aligned}$$




PROPOSED FRONT ELEVATION
SCALE 1:100



PROPOSED REAR ELEVATION
SCALE 1:100


5m 1:50
10m 1:100

0 1 2 3 4 5 6 7 8 9

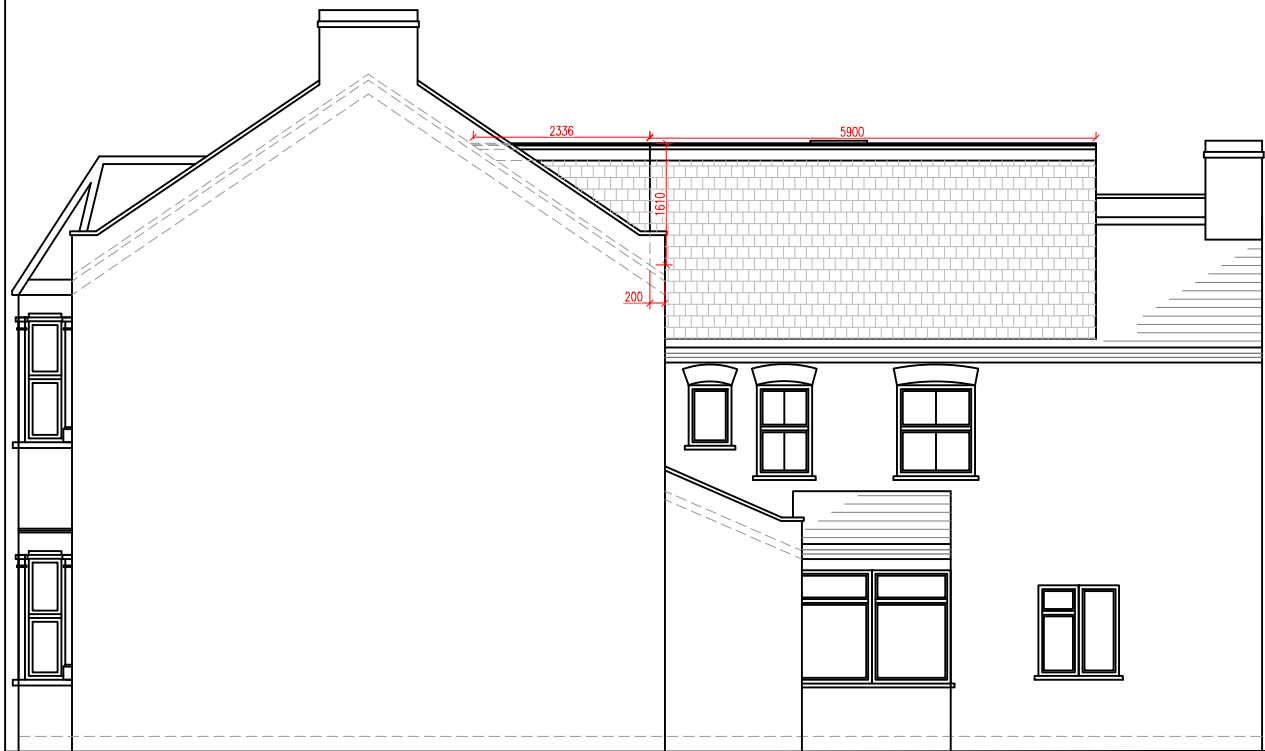

PROPOSED ELEVATION SIDE A
SCALE 1:100

ALL PROPOSED MATERIALS TO MATCH
THOSE OF EXISTING PROPERTY

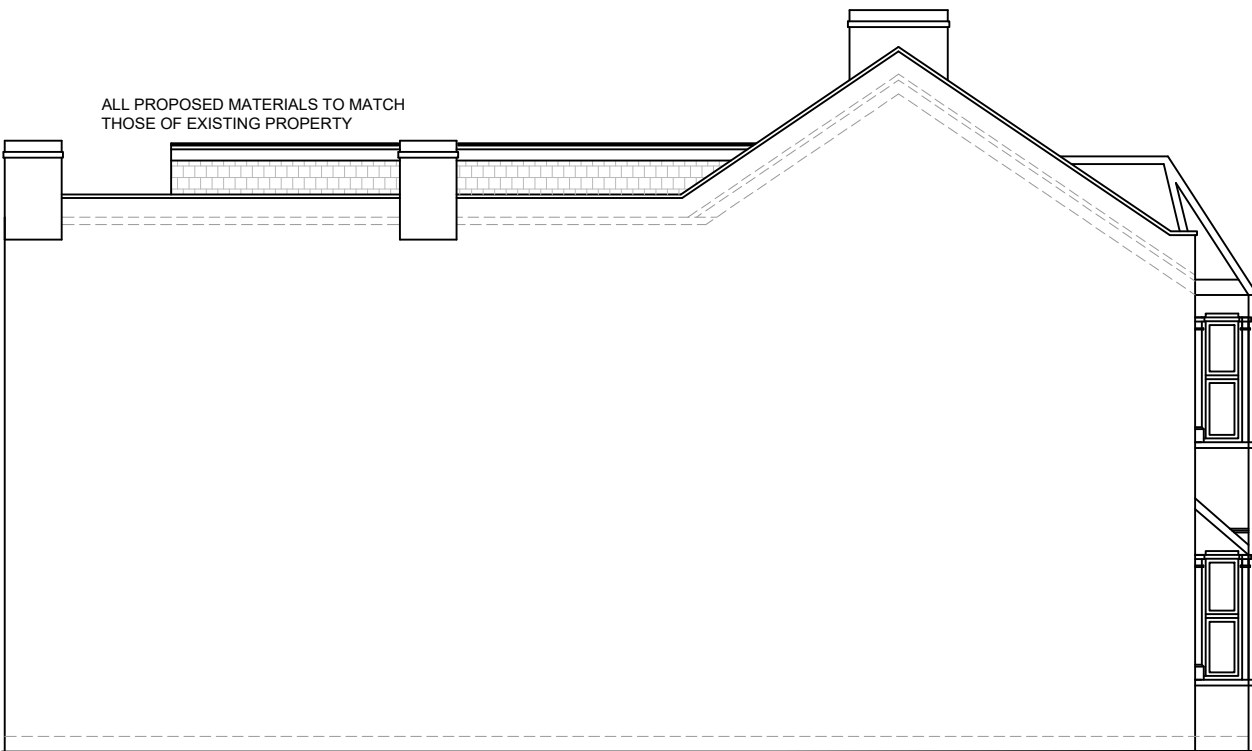

PROPOSED ELEVATION SIDE B
SCALE 1:100

 **fastPlans**

www.FastPlansUK.co.uk

Project: DORMER OVER REAR
ROOF ADDITION

Address: 28 ALLISON ROAD, N8 0AT

Scale: 1:100 @ A3


Dwg. no:
A06

Drawn by:
O.B.S

Date Drawn:
12-JUNE-2026

For Drawings Tel: 0208 154 5569

E-mail: plans@FastPlansUK.co.uk

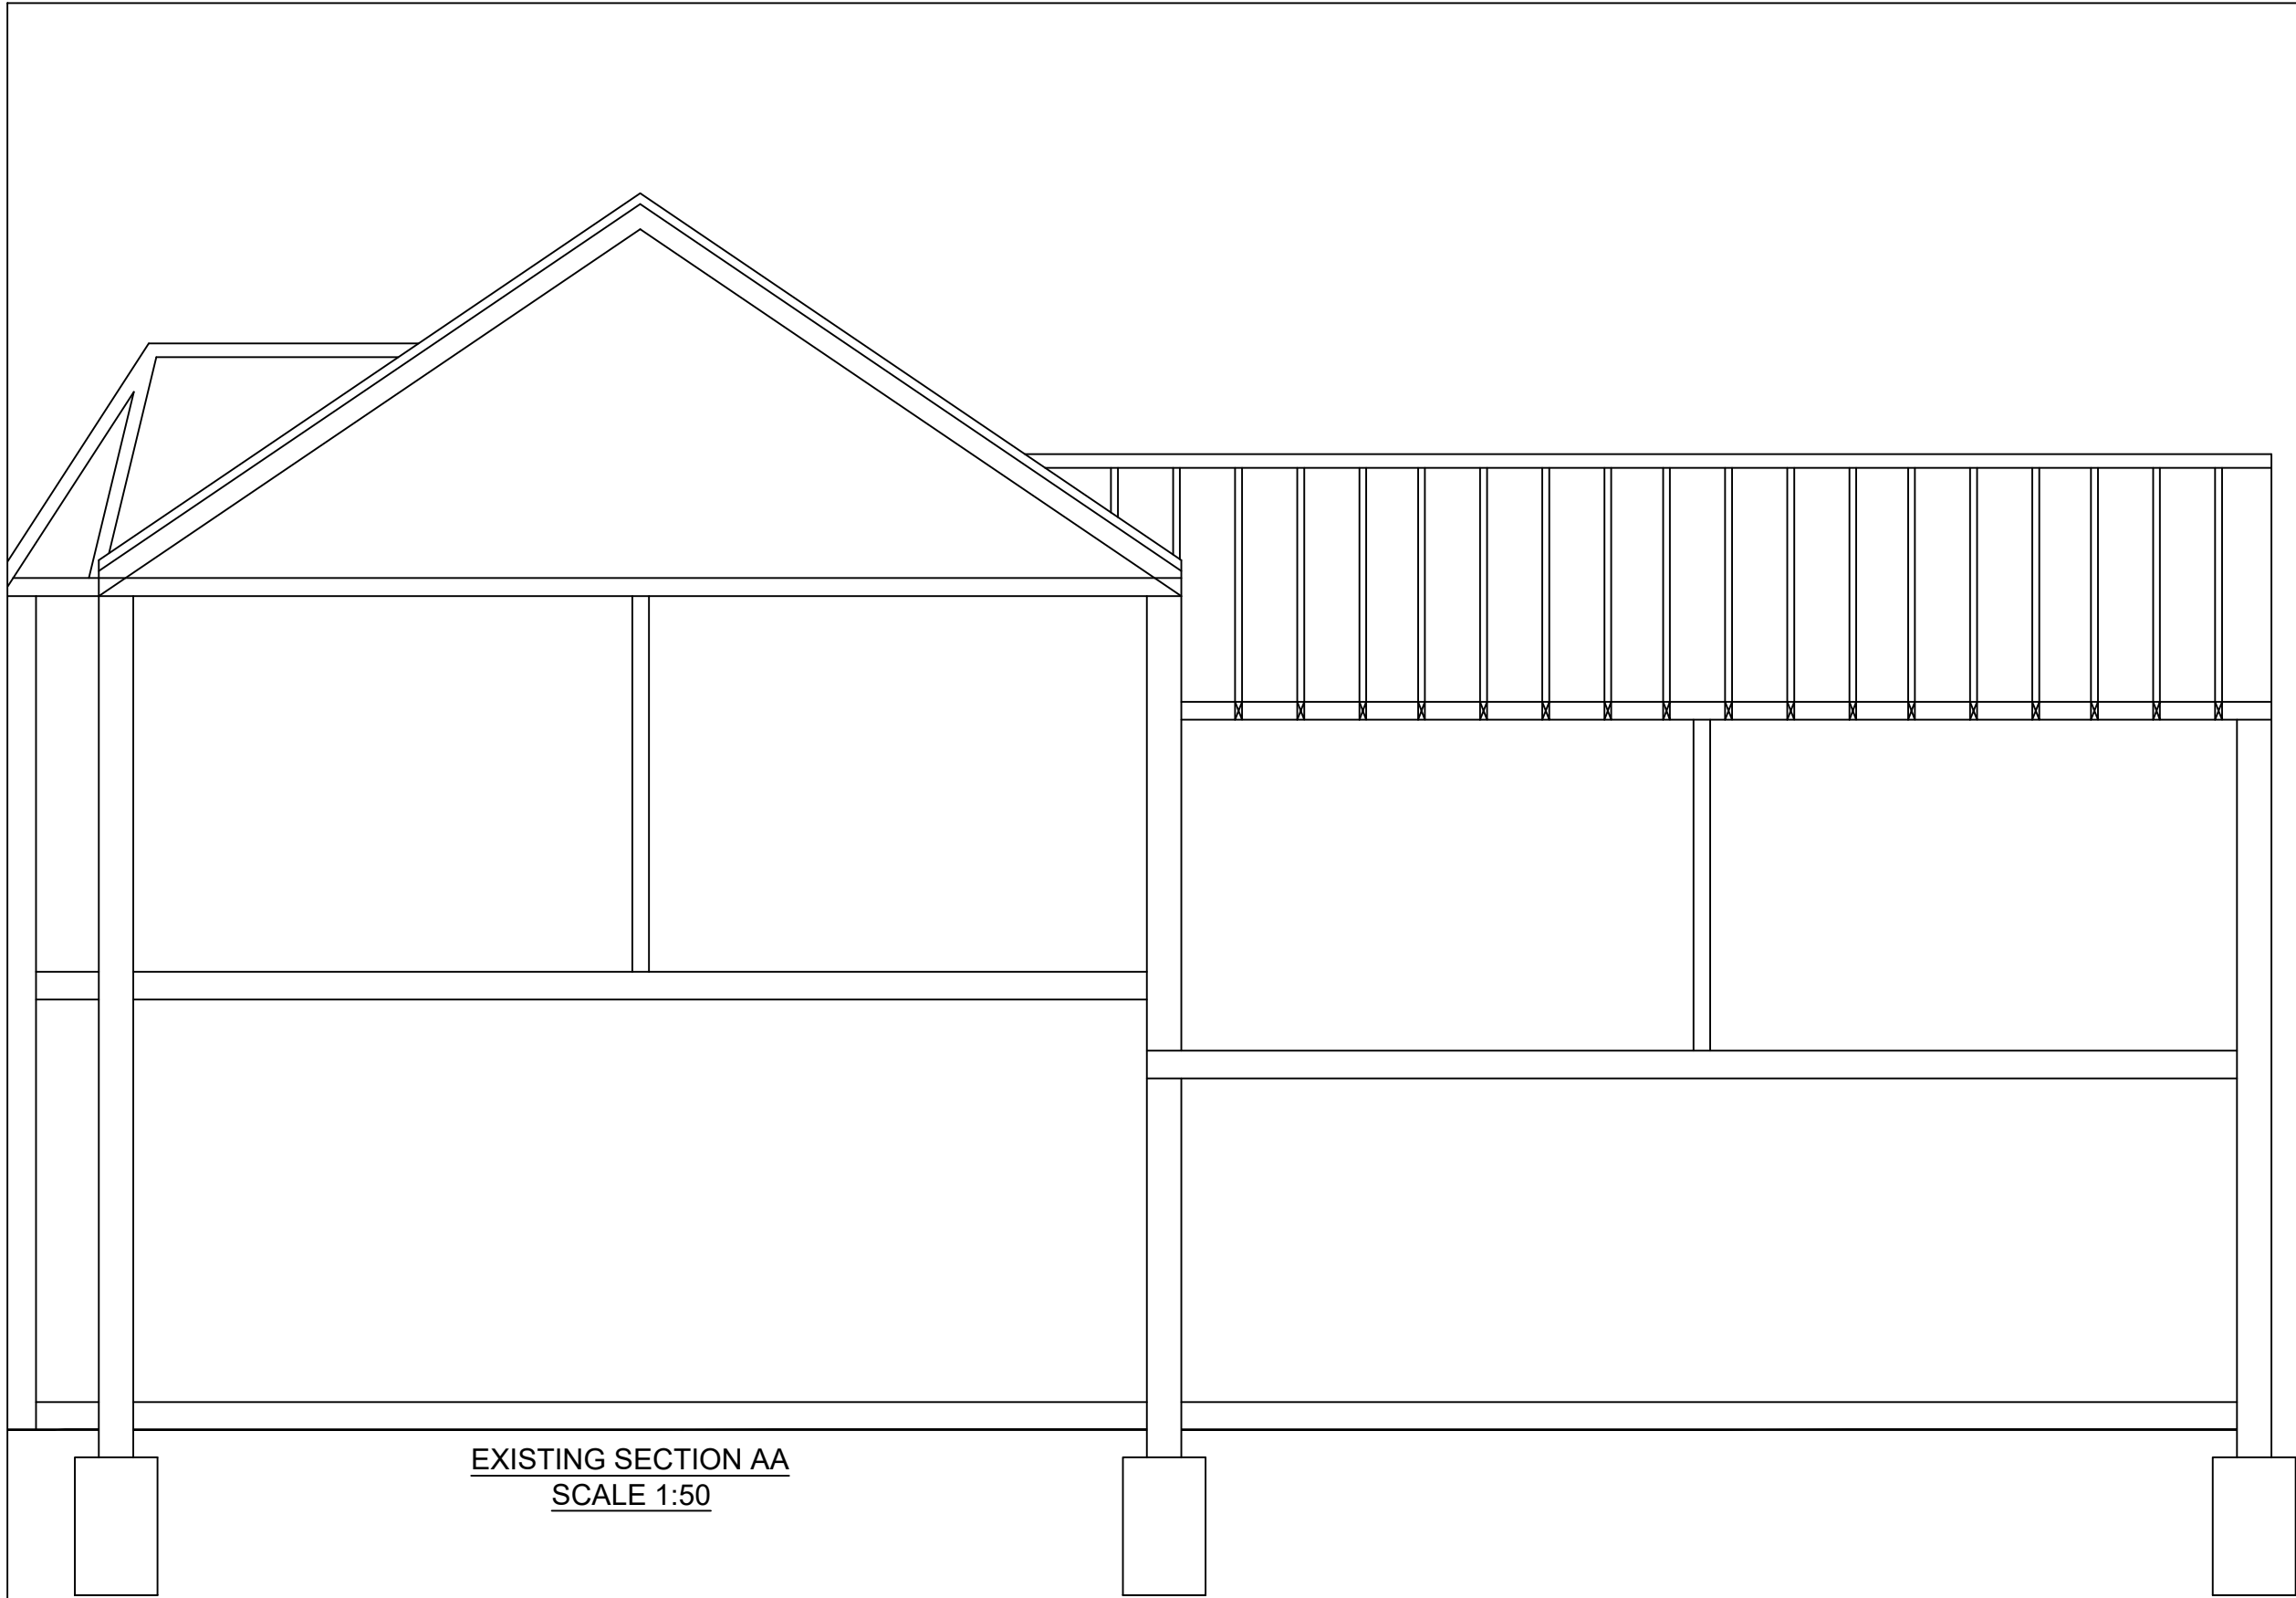

EXISTING SECTION AA
SCALE 1:50




www.FastPlansUK.co.uk

Project: DORMER OVER REAR
ROOF ADDITION


Address:
28 ALLISON ROAD, N8 0AT

Scale: 1:50 @ A3	Dwg. no: A07
Drawn by: O.B.S	Date Drawn: 12-JUNE-2026

For Drawings Tel: 0208 154 5569
E-mail: plans@FastPlansUK.co.uk

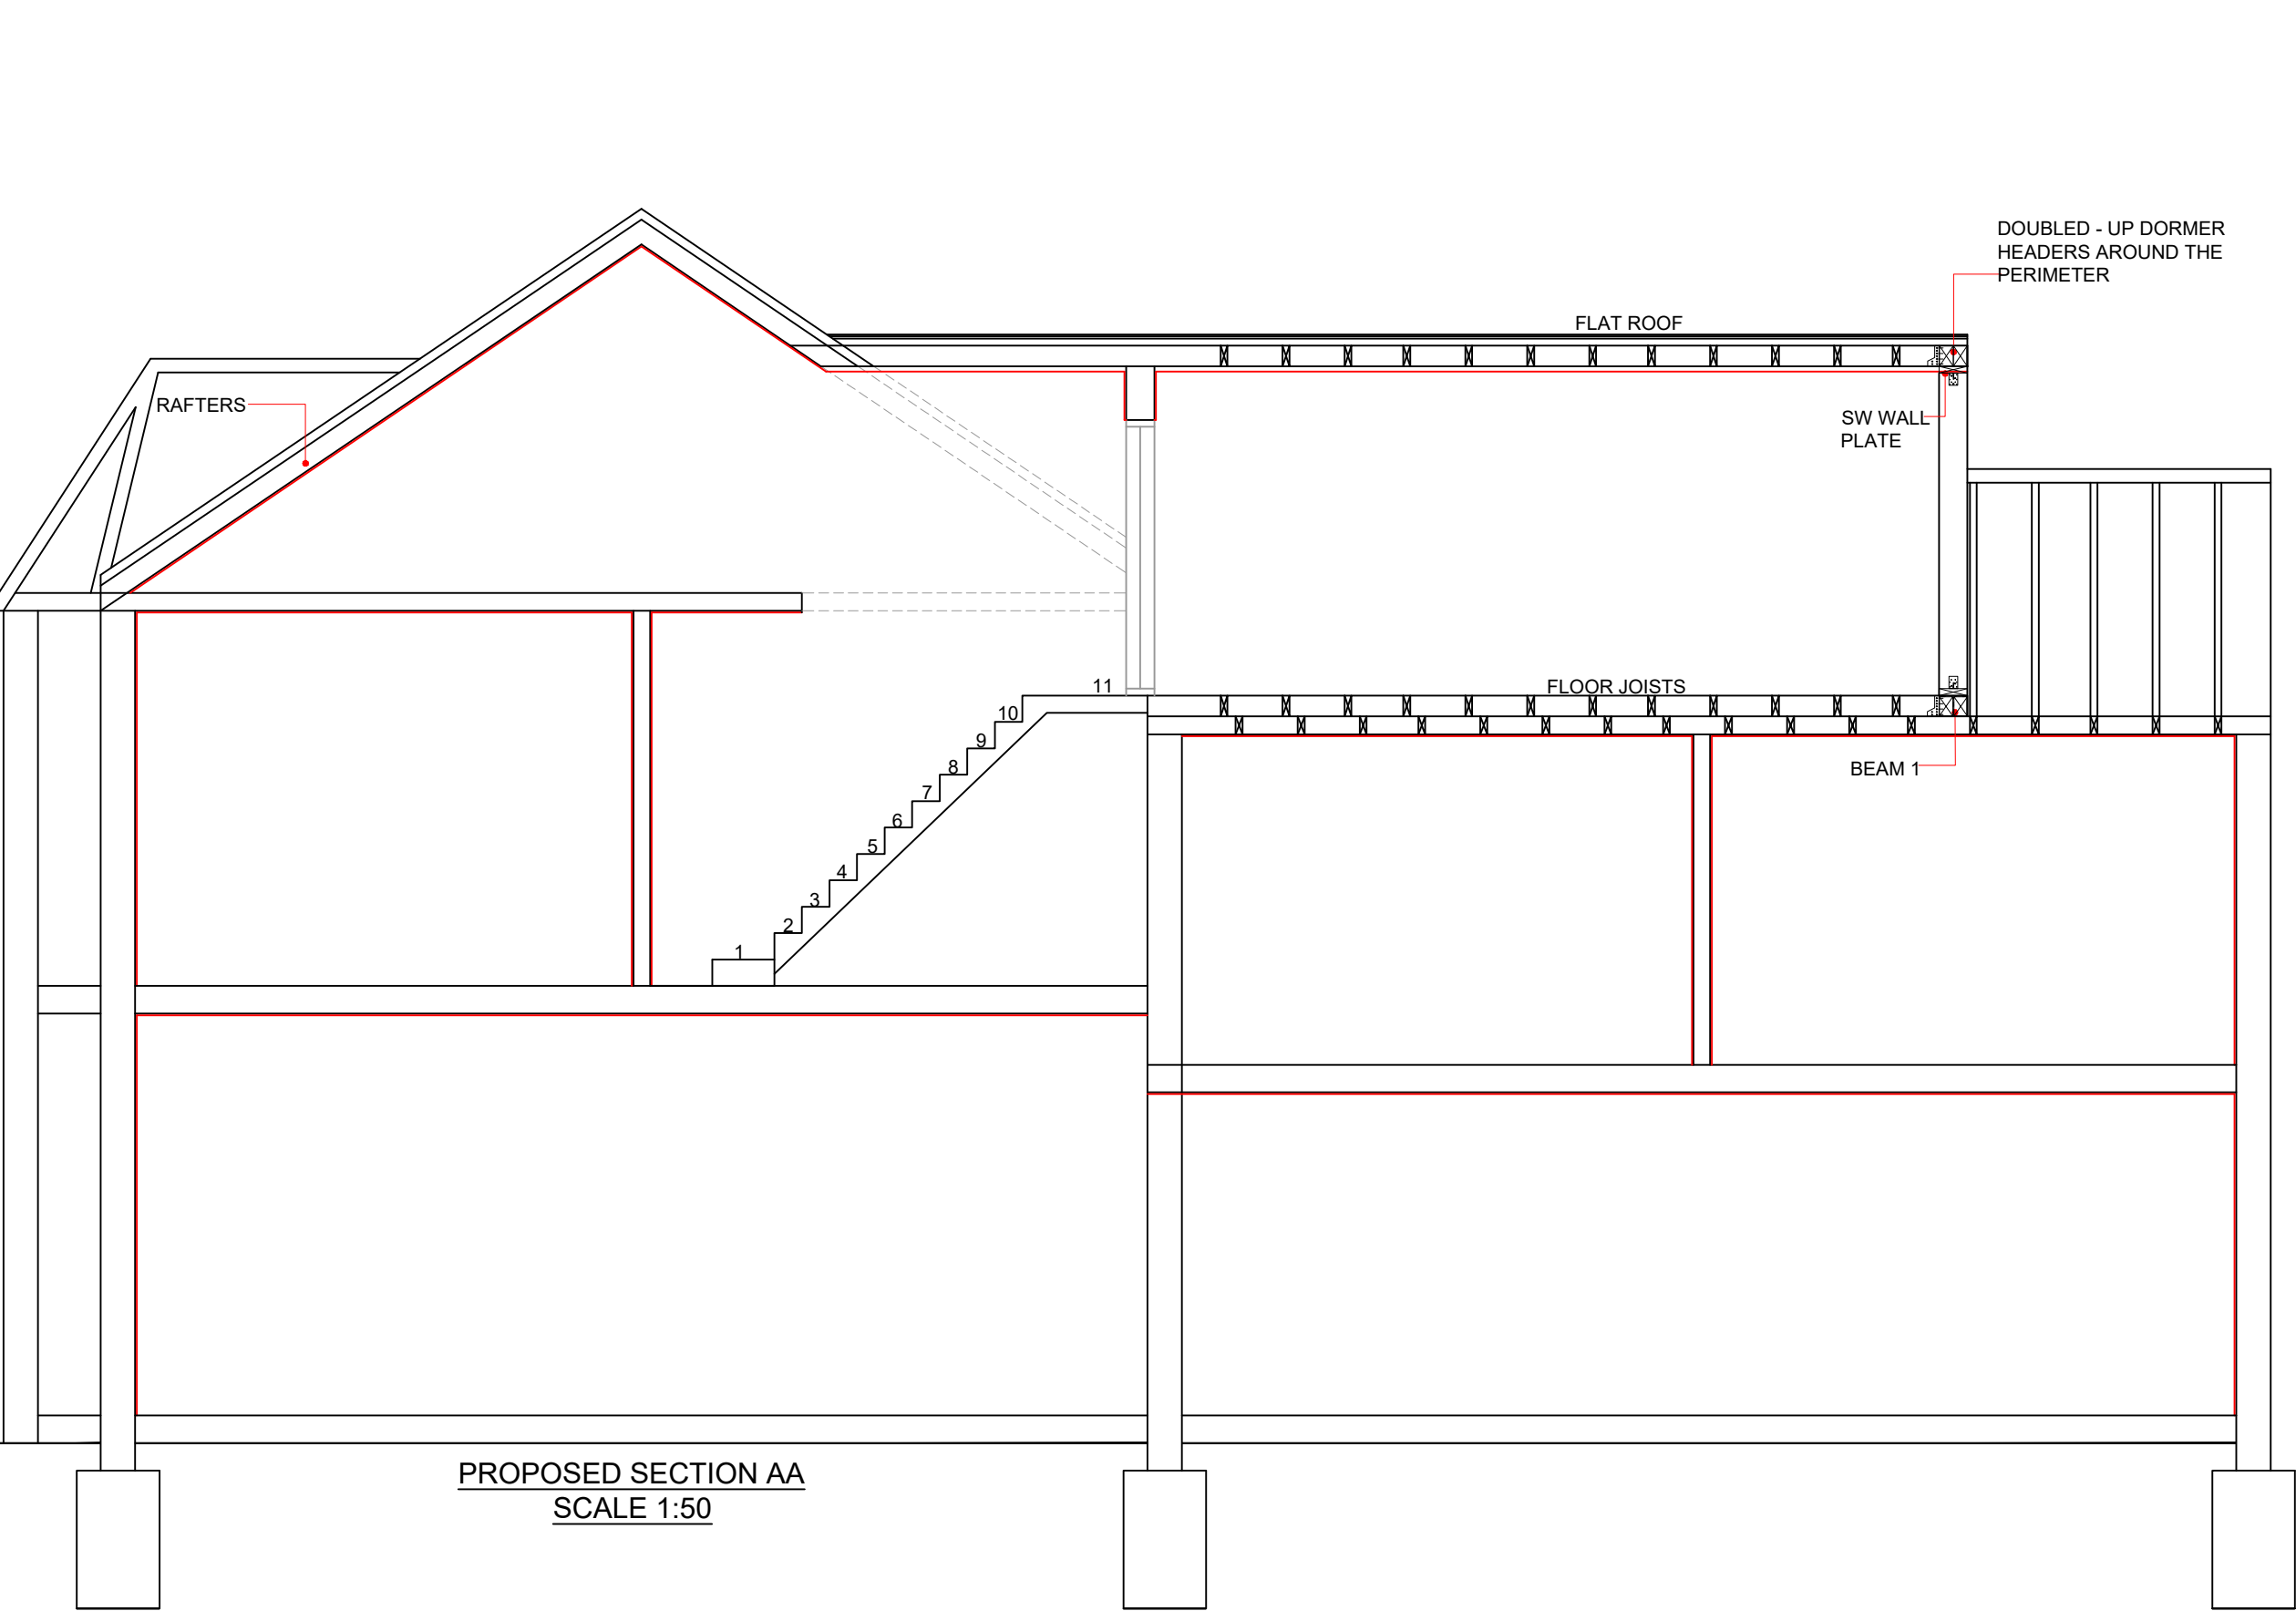


www.FastPlansUK.co.uk	
Project:	DORMER OVER REAR ROOF ADDITION
Address:	28 ALLISON ROAD, N8 0AT
Scale:	Dwg. no:
1:50 @ A3	A08
Drawn by:	Date Drawn:
O.B.S	12-JUNE-2026
For Drawings Tel: 0208 154 5569	
E-mail: plans@FastPlansUK.co.uk	

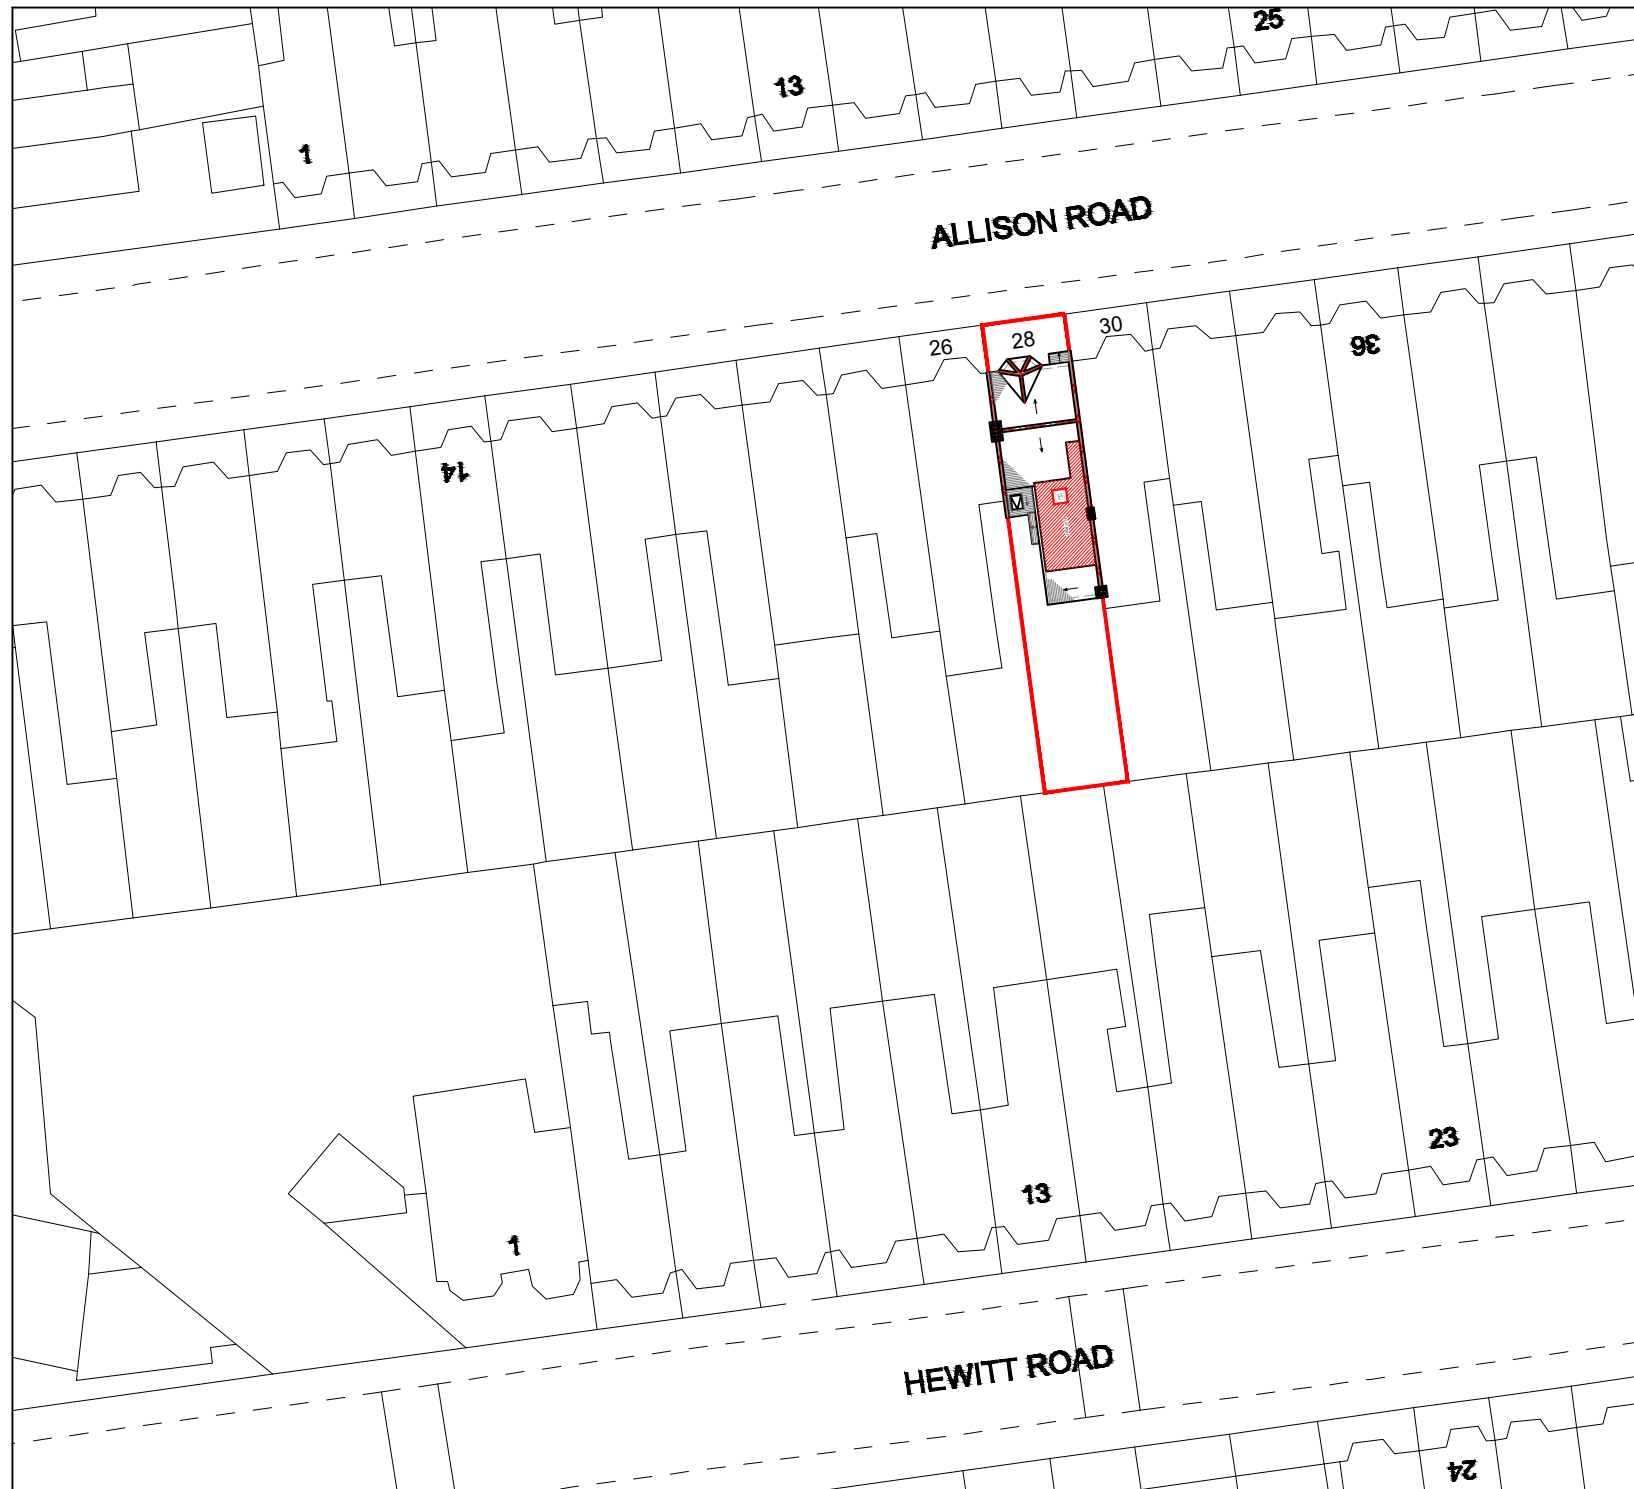

BLOCK PLAN
SCALE 1:500



LOCATION PLAN
SCALE 1:1250

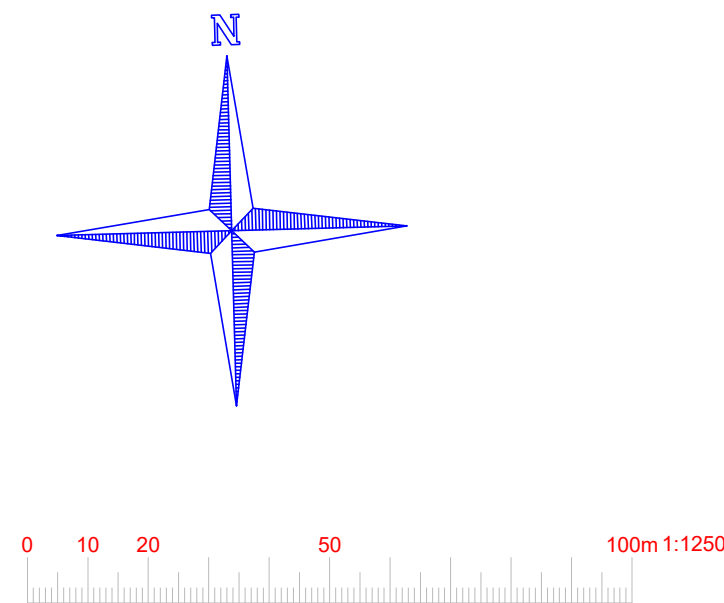

www.FastPlansUK.co.uk

Project: DORMER OVER REAR
ROOF ADDITION

Address:
28 ALLISON ROAD, N8 0AT

Scale:
1:500 @ A3

Dwg. no:
A09

Drawn by:
O.B.S

Date Drawn:
12-JUNE-2026

For Drawings Tel: 0208 154 5569

E-mail: plans@FastPlansUK.co.uk