


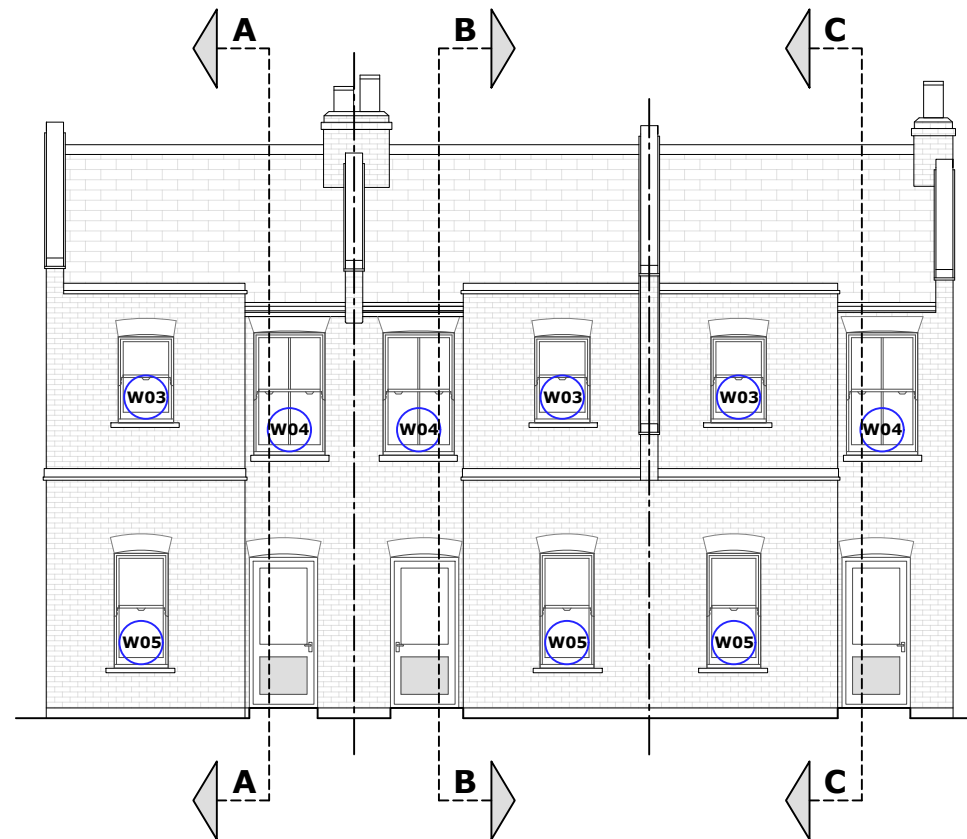


1 Existing East Elevation

Scale: 1:100 @ A1




2 Existing West Elevation

Scale: 1:100 @ A1

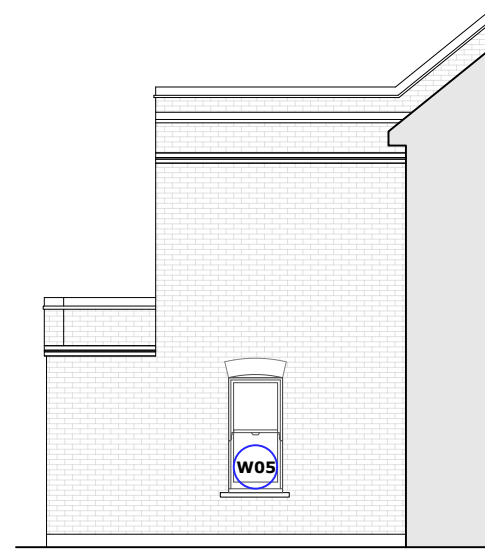


3 A - A

Scale: 1:100 @ A1

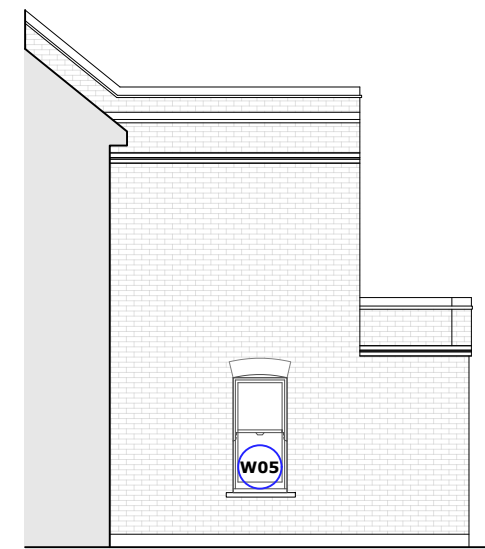

4 B - B

Scale: 1:100 @ A1

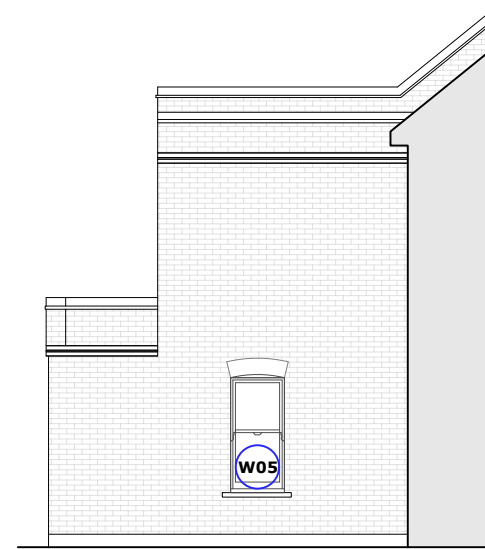

5 C - C

Scale: 1:100 @ A1


To No.7 replace existing ridge tiles with Natural Welsh slate equivalent and repair / make good chimney to specialists details including lead flashings where required



6 Proposed East Elevation


Scale: 1:100 @ A1

To No.7 replace existing ridge tiles with Natural Welsh slate equivalent and repair / make good chimney to specialists details including lead flashings where required

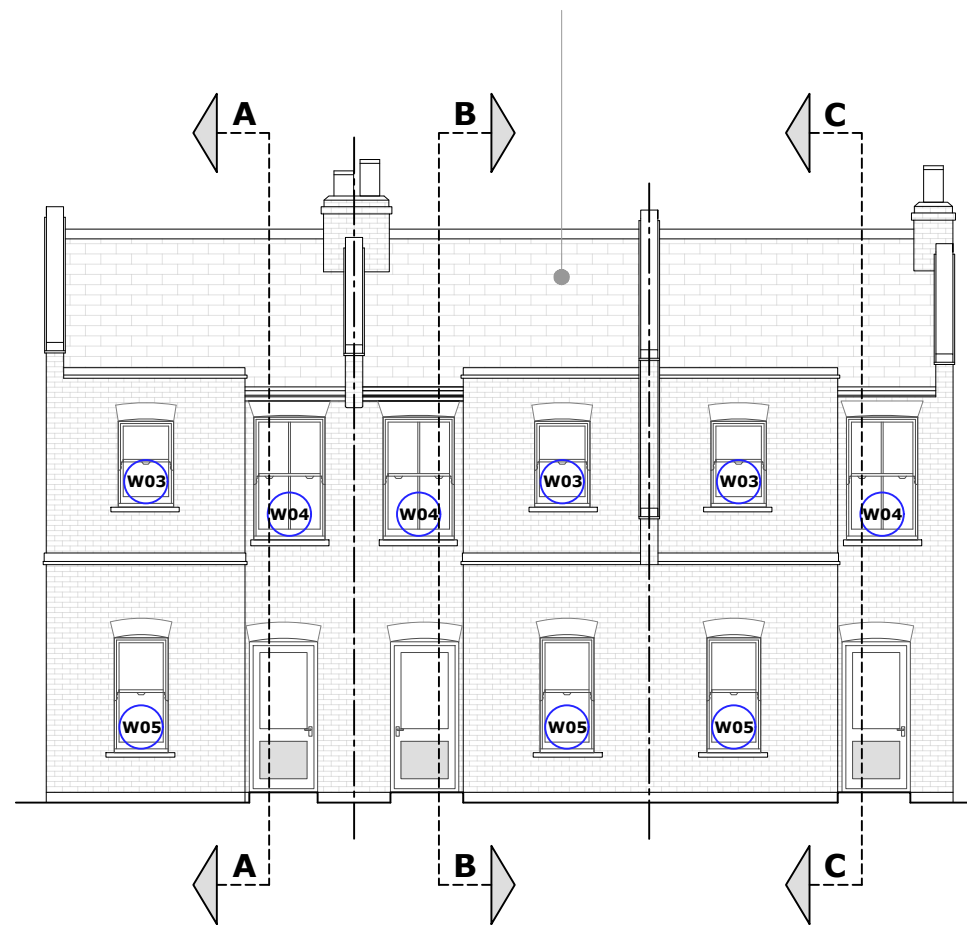


7 Proposed West Elevation

Scale: 1:100 @ A1

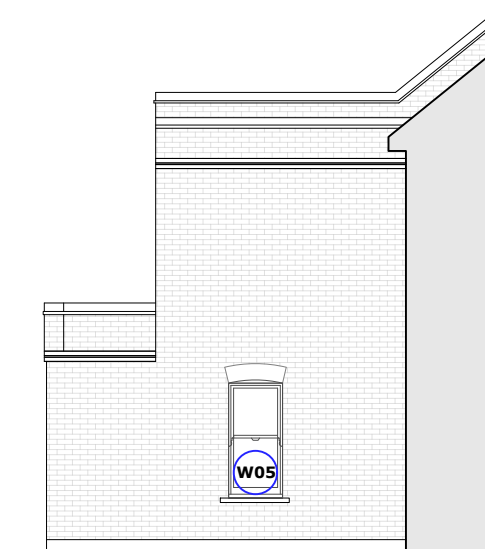


8 A - A

Scale: 1:100 @ A1

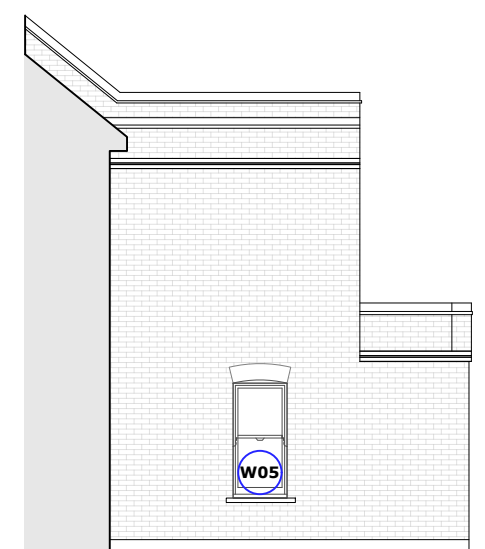

9 B - B

Scale: 1:100 @ A1

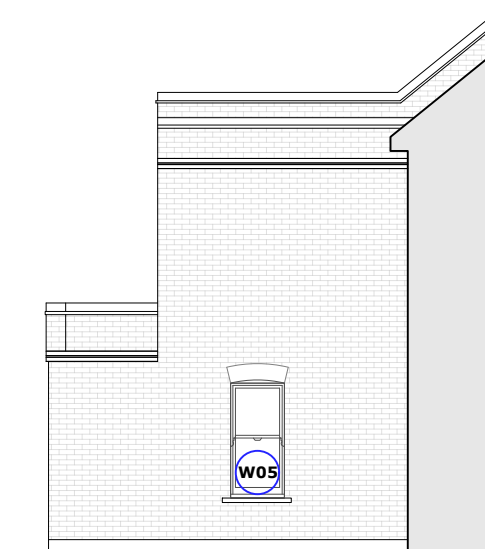

10 C - C

Scale: 1:100 @ A1

P3	Roof proposals annotated	TVS	DM	03.07.26
P2	Client feedback	TVS	DM	20.05.26
P1	Planning	TVS	DM	27.04.26
Rev	Description	By	QA	DD MM YY

© This drawing and any design hereon is the copyright of Potter Raper and must not be reproduced without their written consent. All drawings remain the property of Potter Raper. Figured dimension only to be taken from this drawing. All dimensions to be checked on site. Please inform Potter Raper immediately of any discrepancies before work proceeds.

Client	Wates / Clarion
Project Name	Capital Works 2026 / 27
Project Location	5, 7 & 9 Dorset Road, Haringey, London, N15 5AJ
Sheet Name	Existing and Proposed Elevations
Project Status	Planning
Drawing Nr	12235-PR-DR_5-7-9-ZZ-DR-A-PL201
Scale	1:100 @ A1
 Duncan House 1A Burnhill Road Beckenham Kent BR3 3LA Tel: 020 8658 3538	