



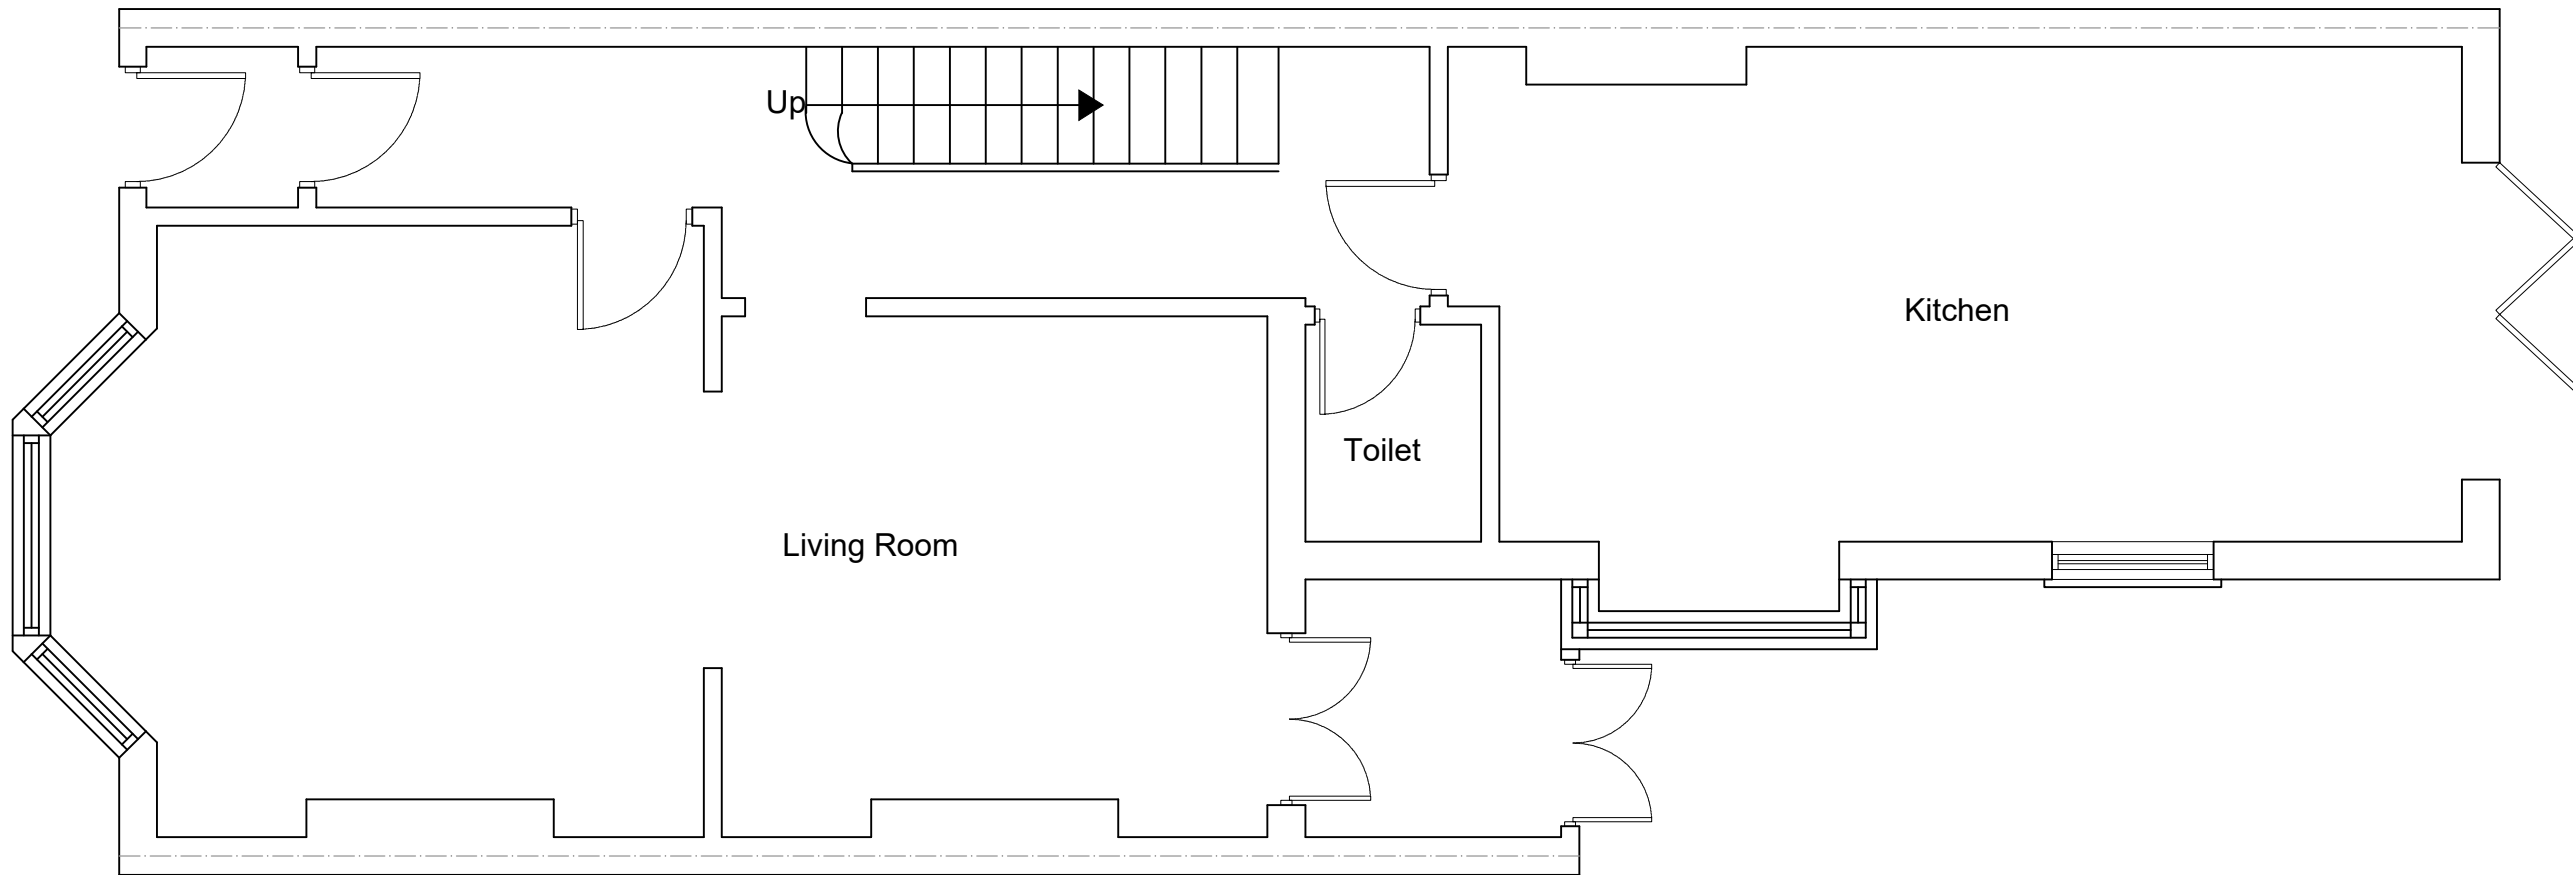

EXISTING GROUND FLOOR PLAN
SCALE 1:50

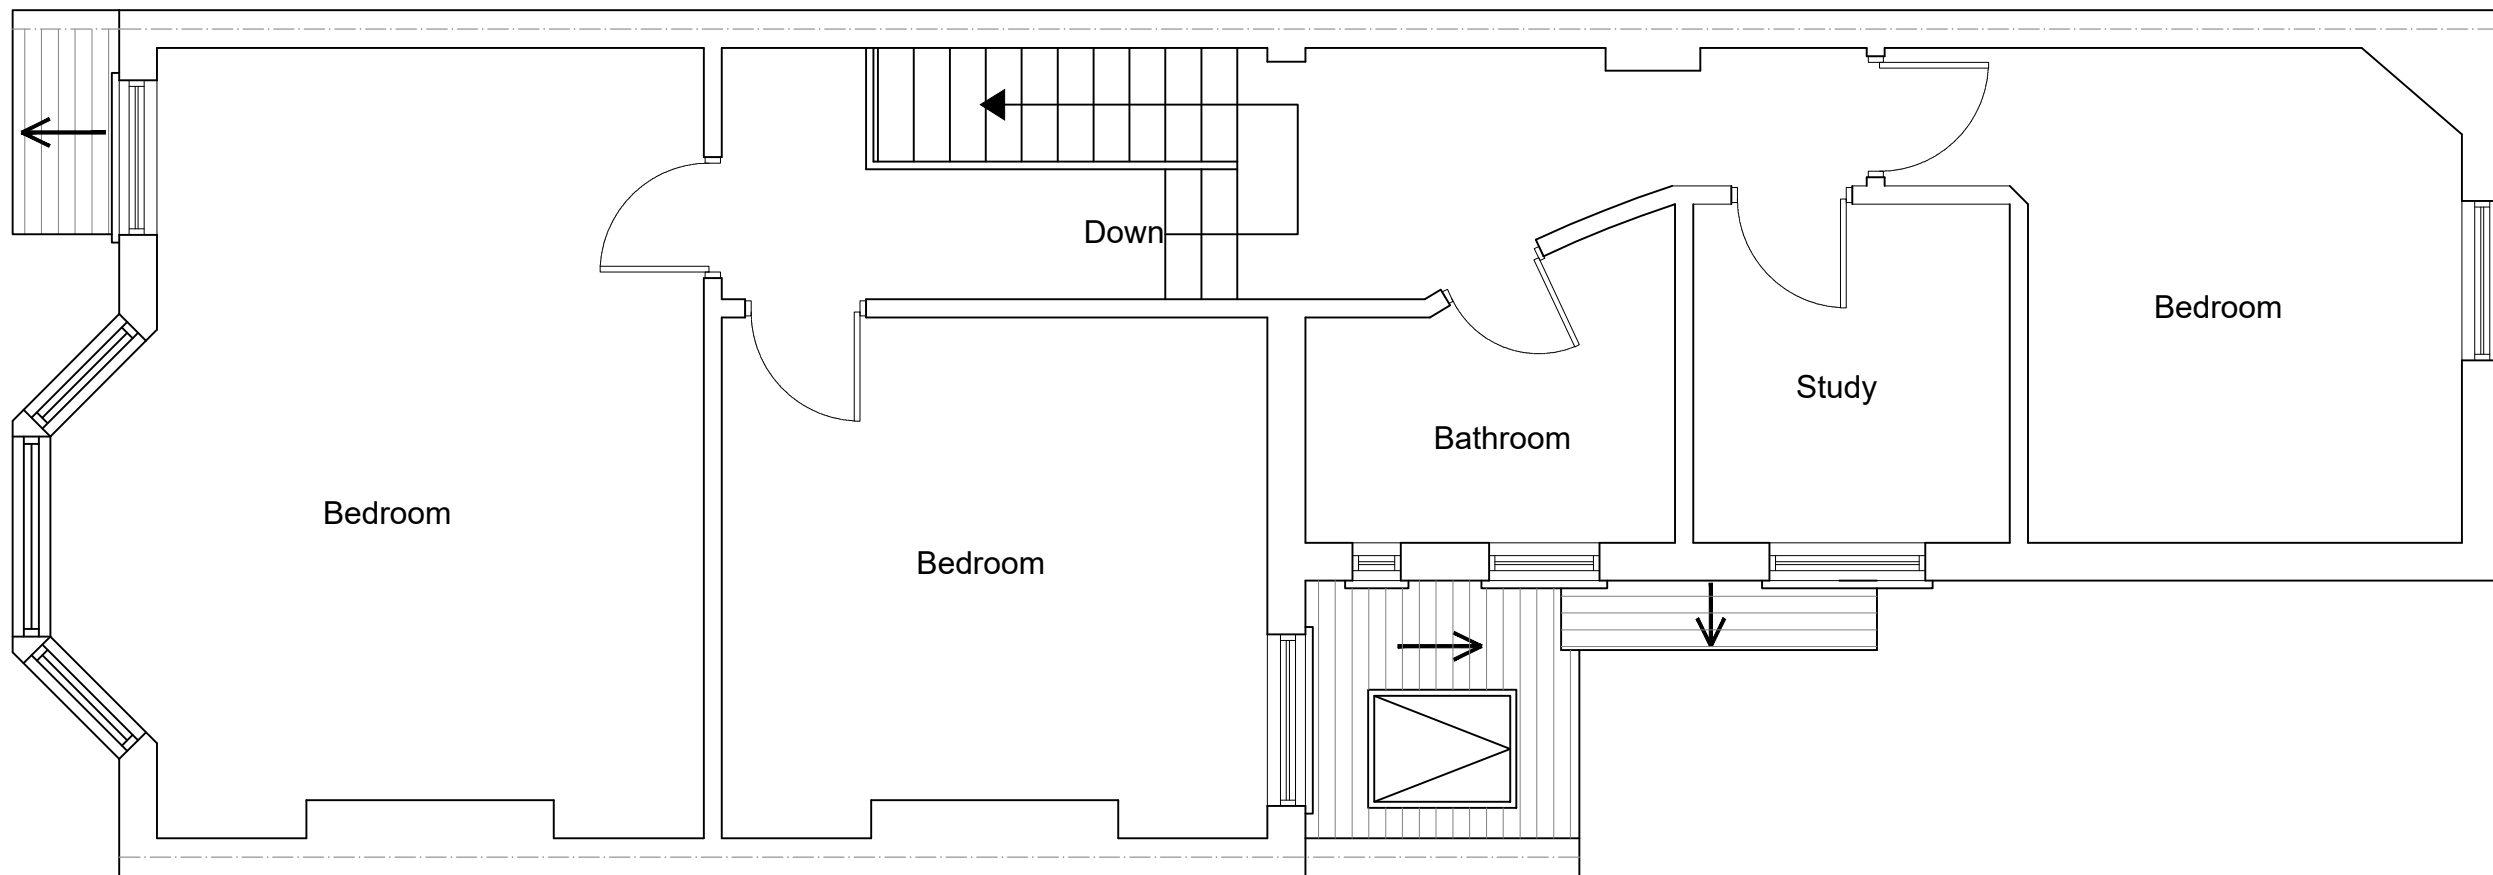

EXISTING FIRST FLOOR PLAN
SCALE 1:50



www.FastPlansUK.co.uk


Project: Loft Conversion with
Dormer to Rear.

Address: 28 ALLISON ROAD, N8 0AT


Scale: 1:50 @ A3	Dwg. no: A01
Drawn by: O.B.S	Date Drawn: 12-JUNE-2026

For Drawings Tel: 0208 154 5569

E-mail: plans@FastPlansUK.co.uk

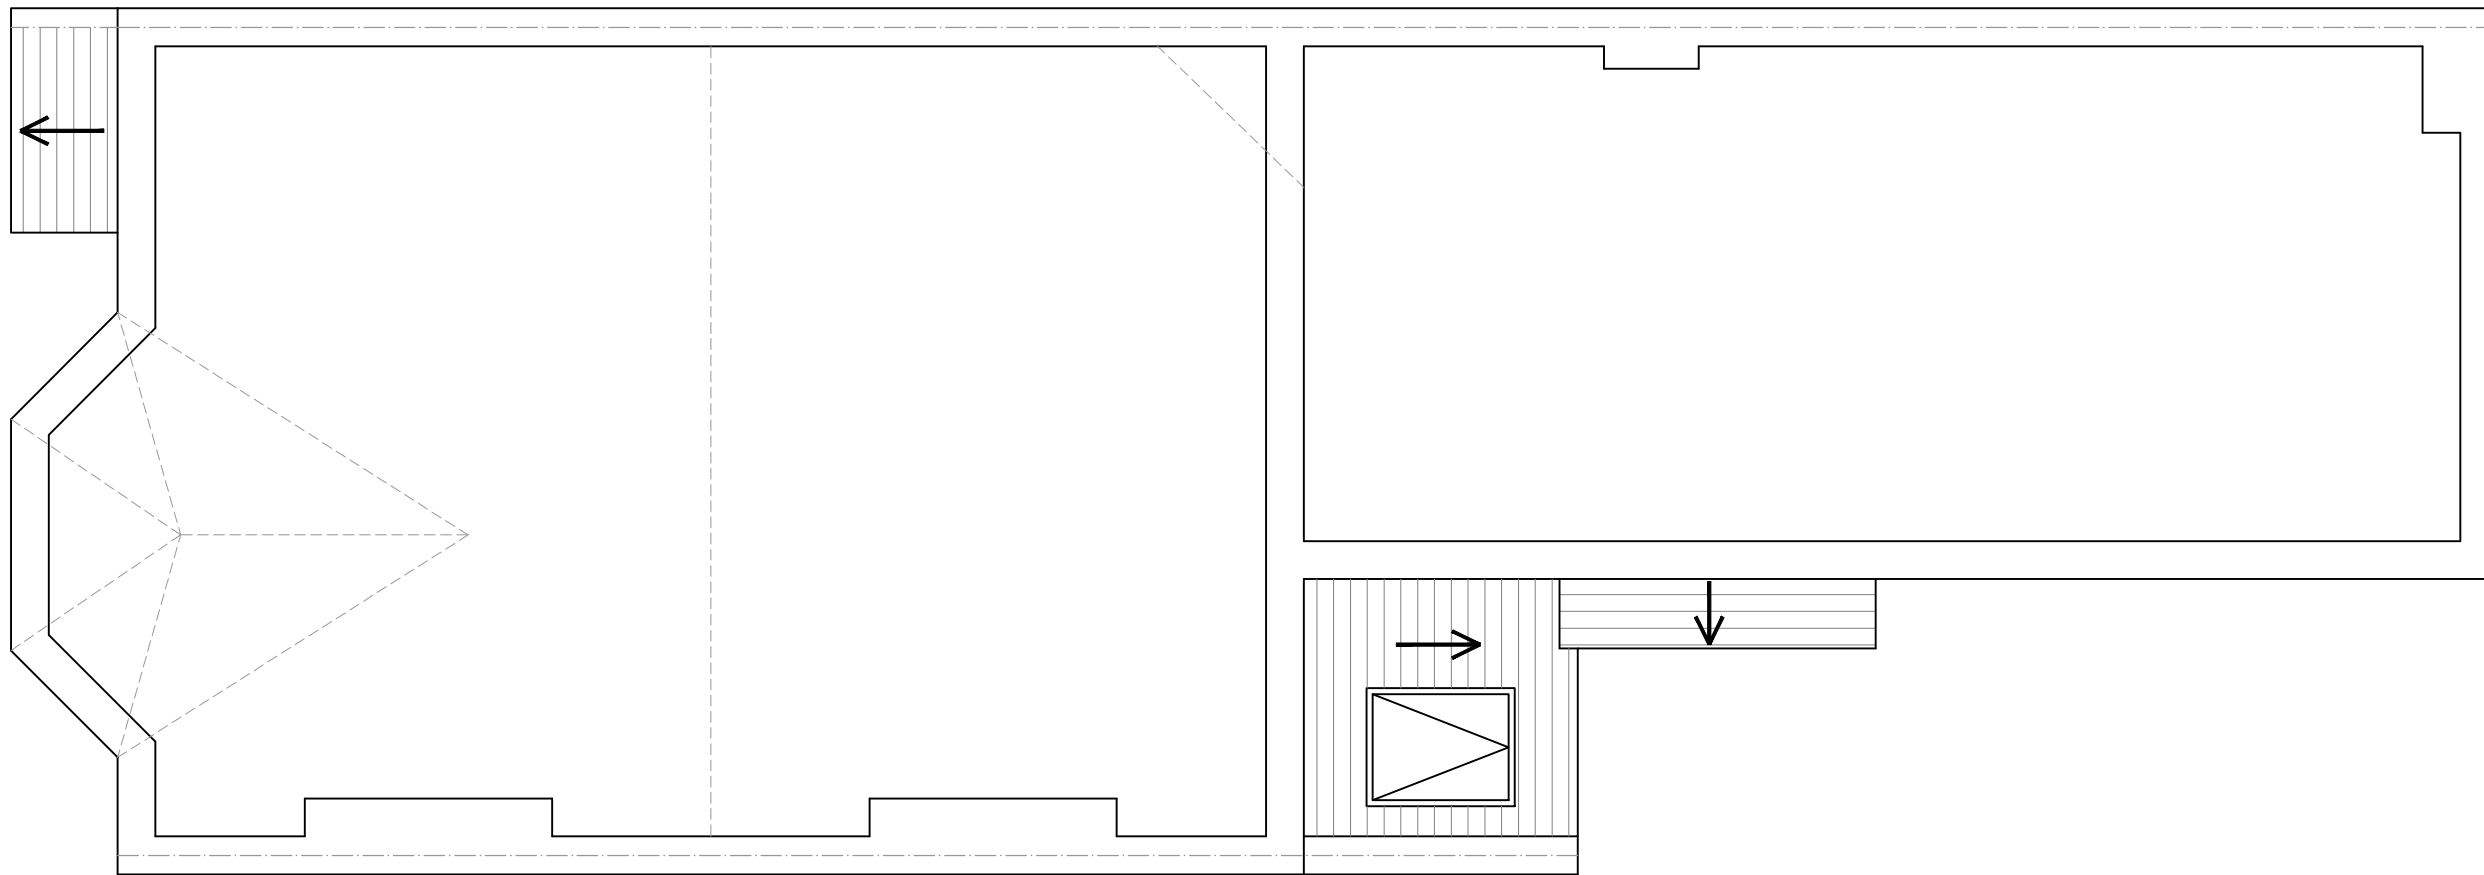

EXISTING LOFT PLAN
SCALE 1:50

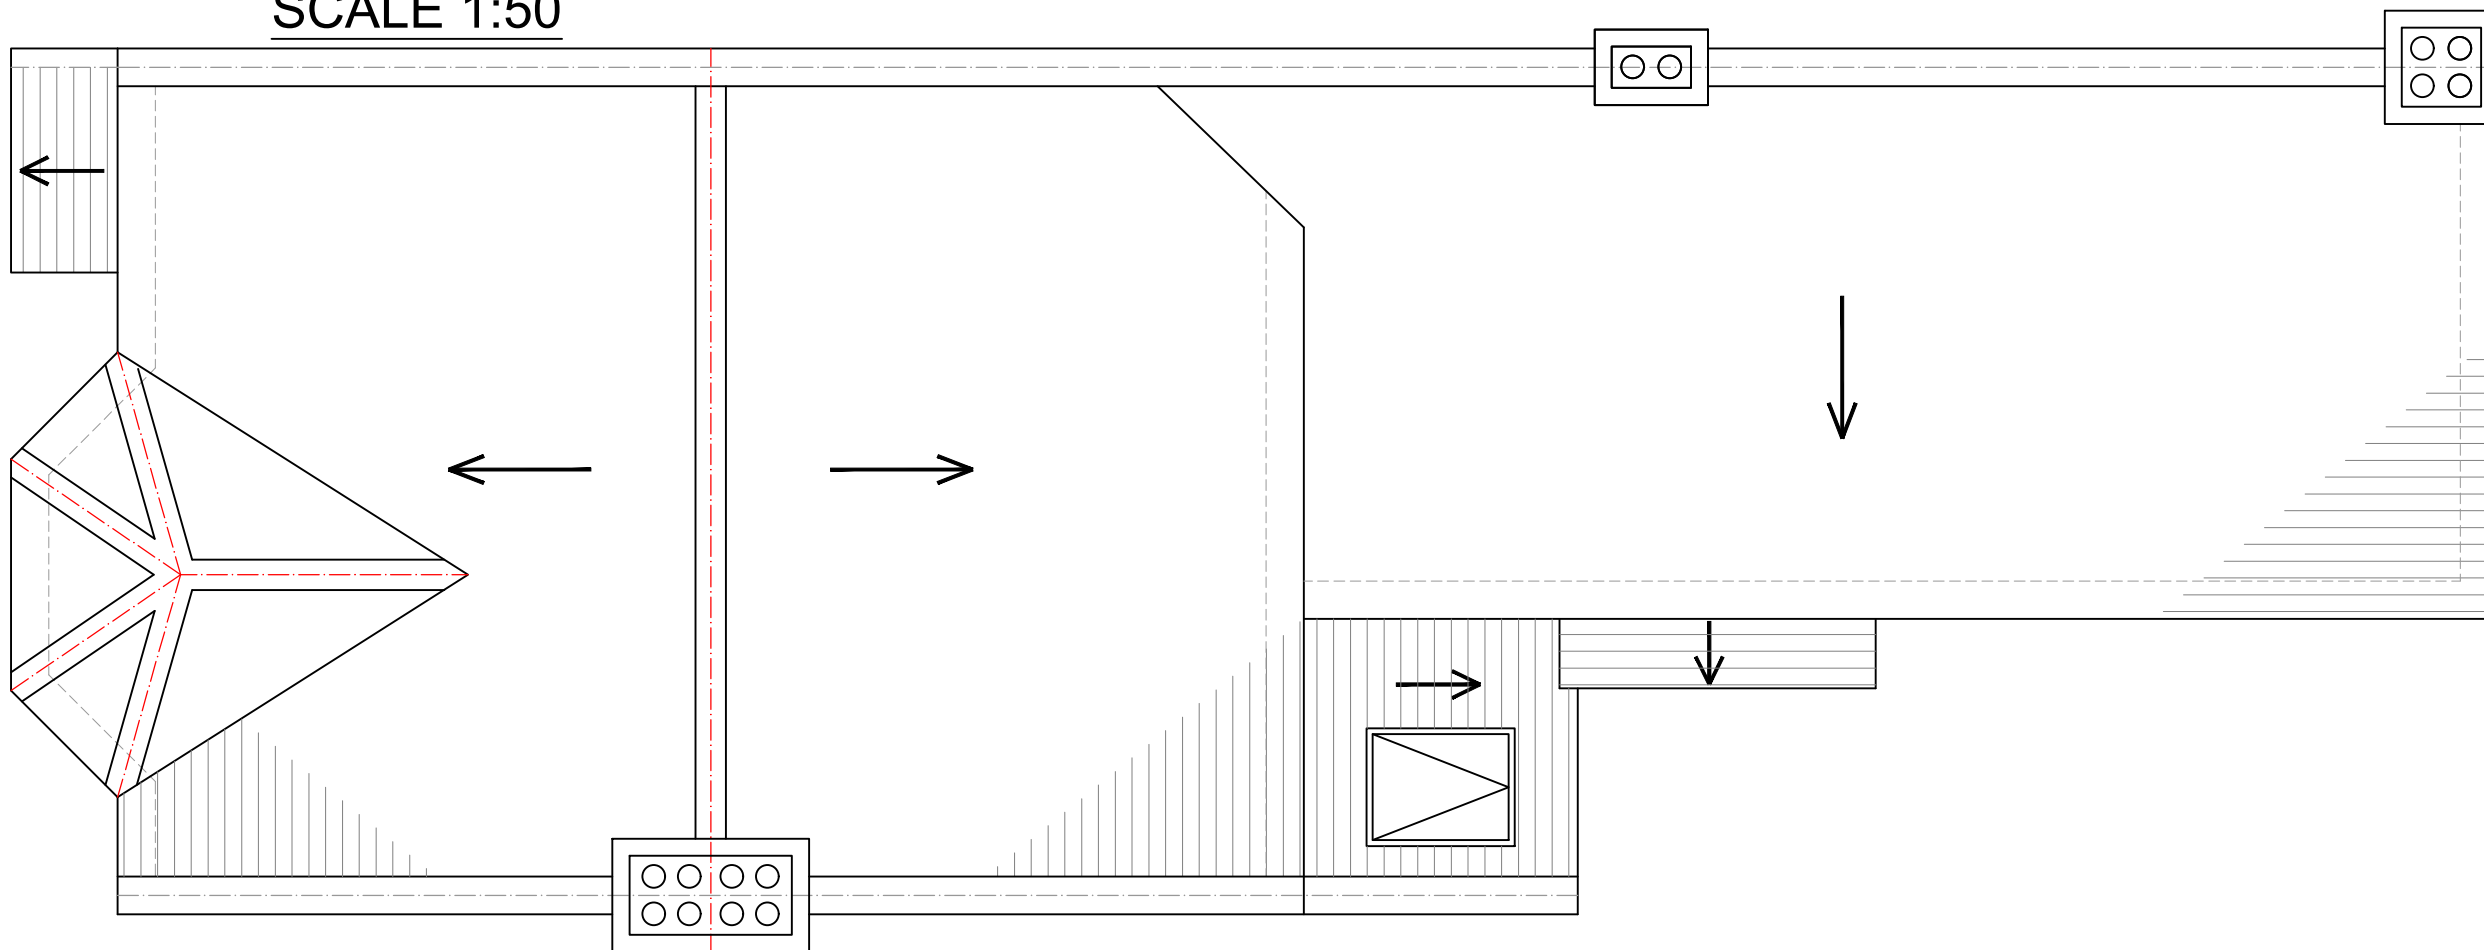

EXISTING ROOF PLAN
SCALE 1:50

5m 1:50
10m 1:100



www.FastPlansUK.co.uk


Project: Loft Conversion with
Dormer to Rear.

Address:
28 ALLISON ROAD, N8 0AT

Scale: 1:50 @ A3	Dwg. no: A02
Drawn by: O.B.S	Date Drawn: 12-JUNE-2026


For Drawings Tel: 0208 154 5569

E-mail: plans@FastPlansUK.co.uk

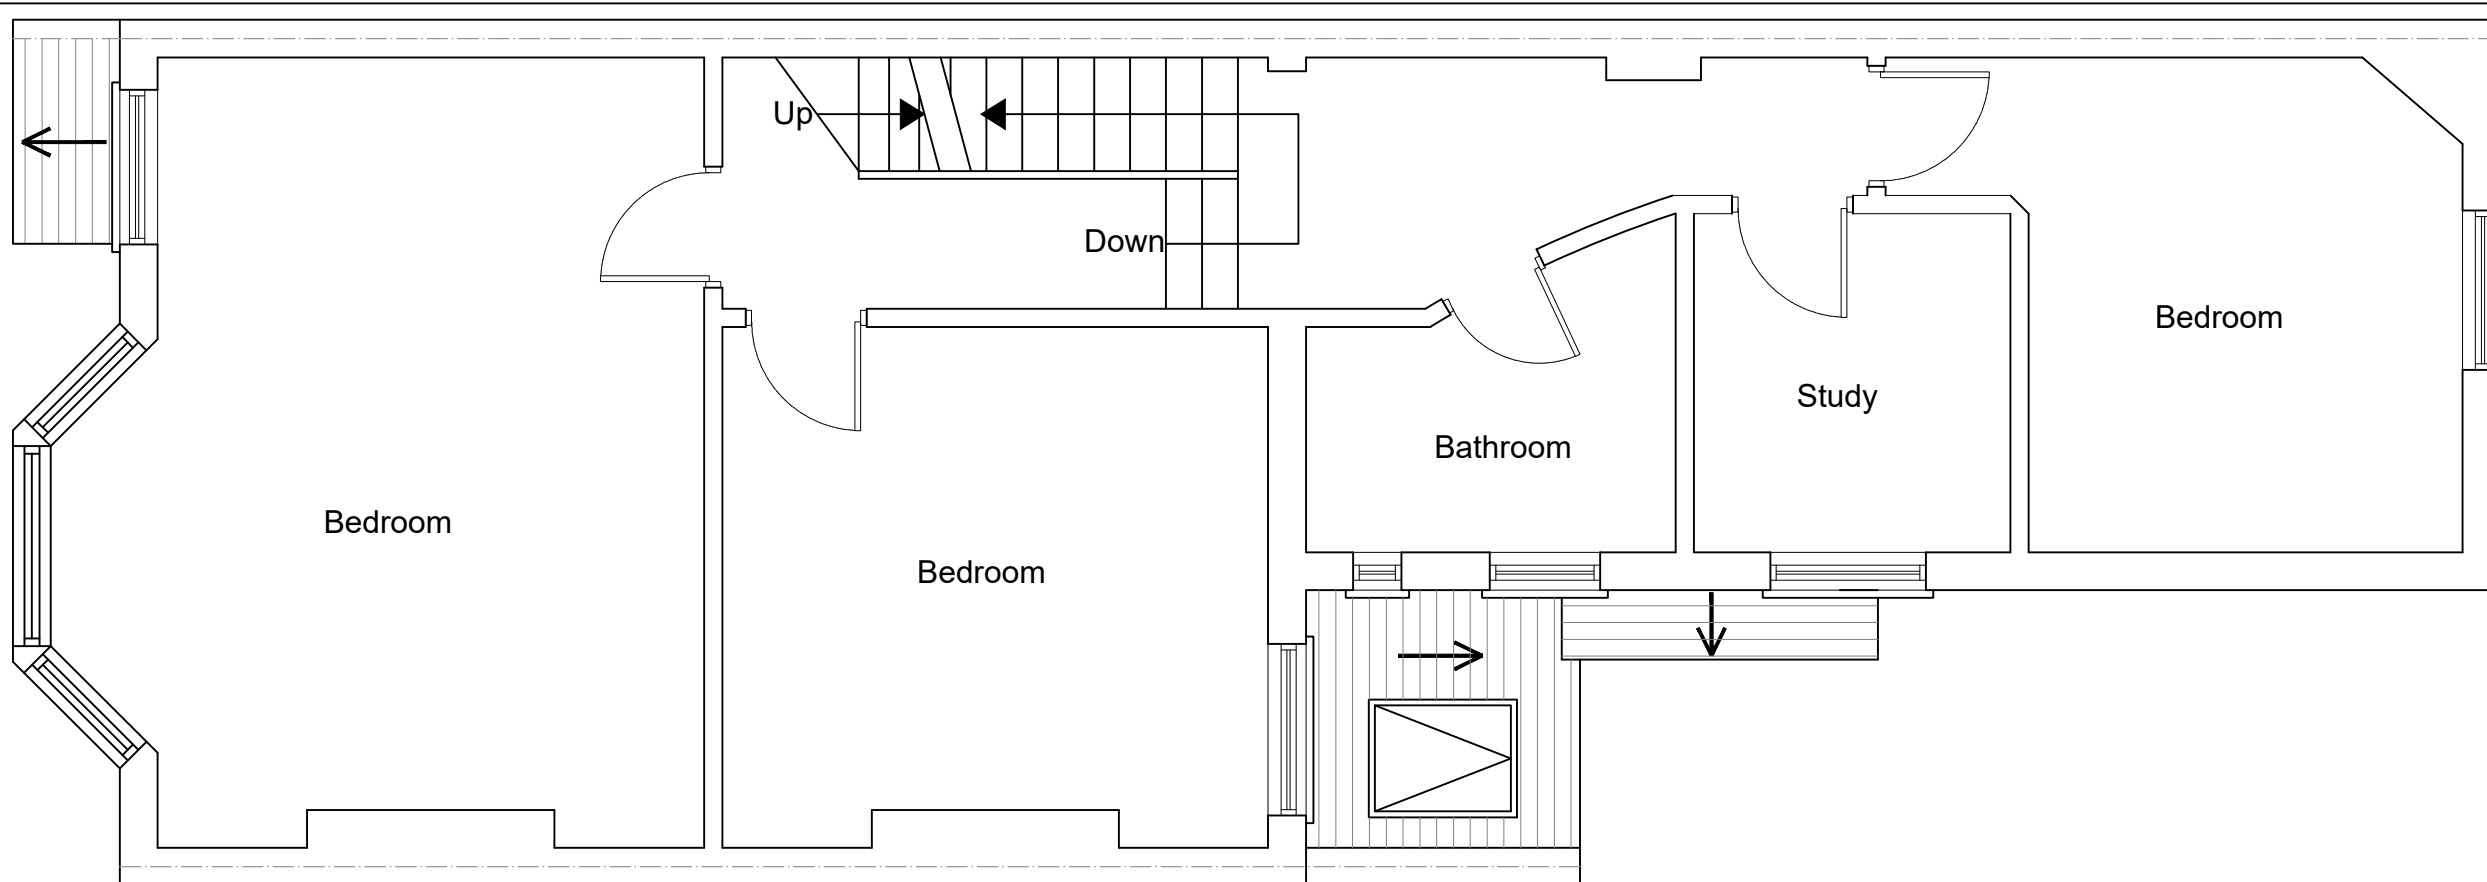

PROPOSED FIRST FLOOR PLAN
SCALE 1:50

All dimensions are approximate
and must be checked on site

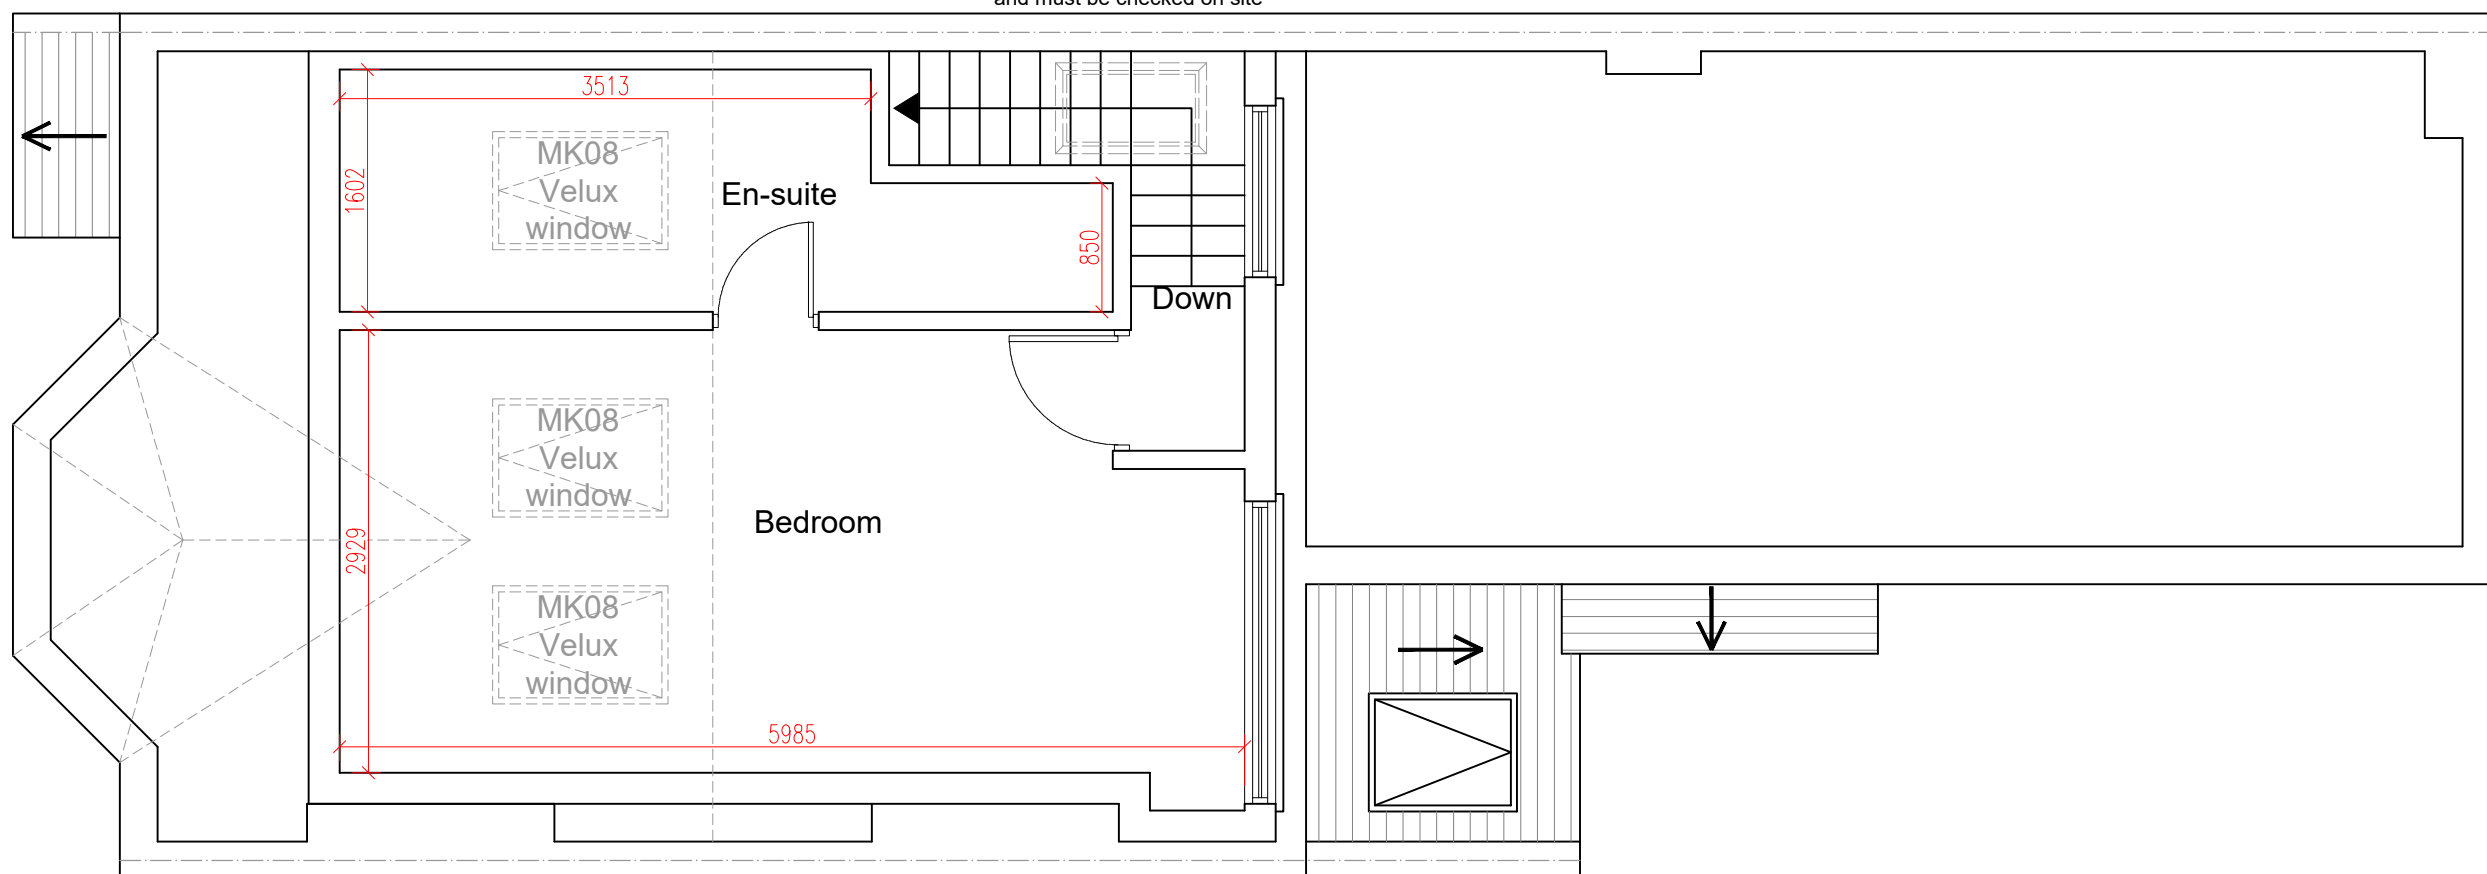

PROPOSED LOFT PLAN
SCALE 1:50

5m 1:50
10m 1:100



www.FastPlansUK.co.uk


Project: Loft Conversion with
Dormer to Rear.

Address: 28 ALLISON ROAD, N8 0AT

Scale: 1:50 @ A3	Dwg. no: A03
Drawn by: O.B.S	Date Drawn: 12-JUNE-2026

For Drawings Tel: 0208 154 5569

E-mail: plans@FastPlansUK.co.uk

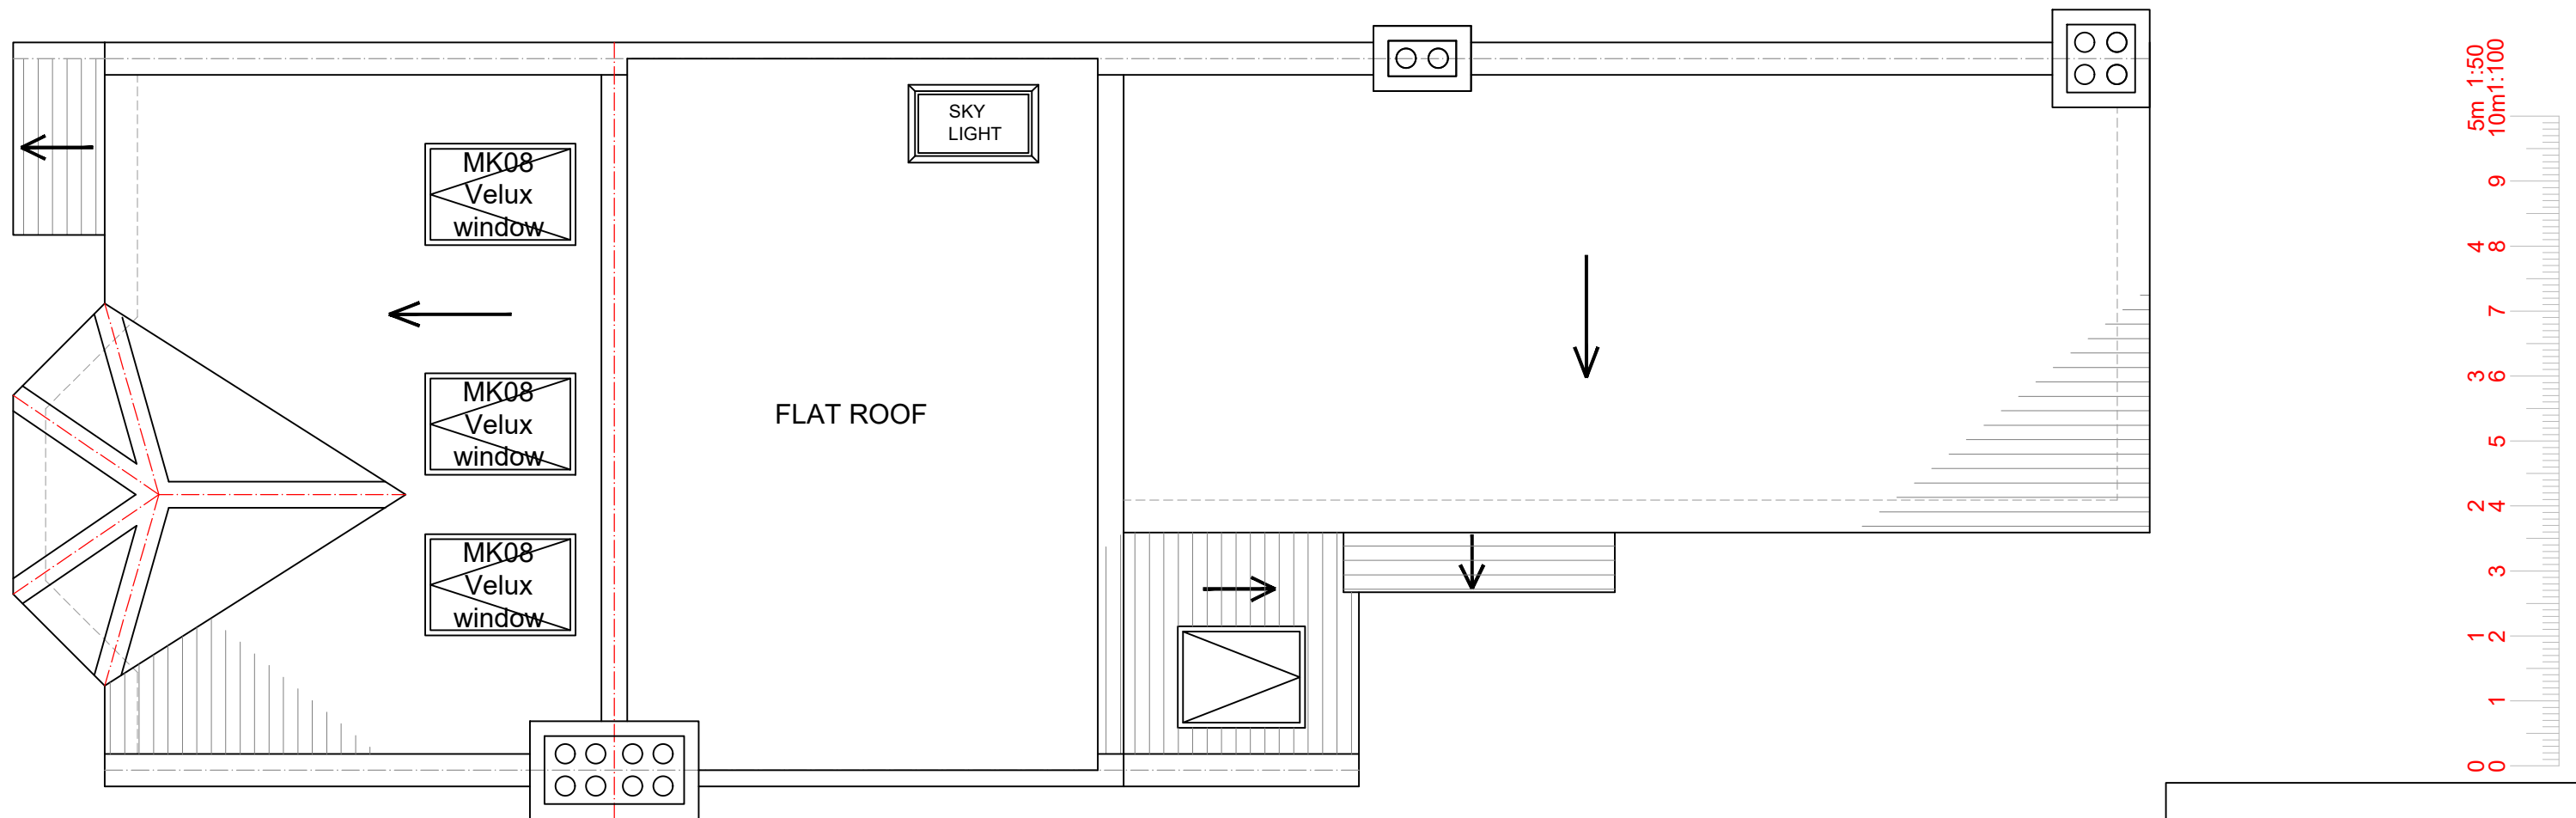

PROPOSED ROOF PLAN
SCALE 1:50



www.FastPlansUK.co.uk


Project: Loft Conversion with Dormer to Rear.	
Address: 28 ALLISON ROAD, N8 0AT	
Scale: 1:50 @ A3	Dwg. no: A04
Drawn by: O.B.S	Date Drawn: 12-JUNE-2026
For Drawings Tel: 0208 154 5569	
E-mail: plans@FastPlansUK.co.uk	



EXISTING FRONT ELEVATION
SCALE 1:100



EXISTING REAR ELEVATION
SCALE 1:100

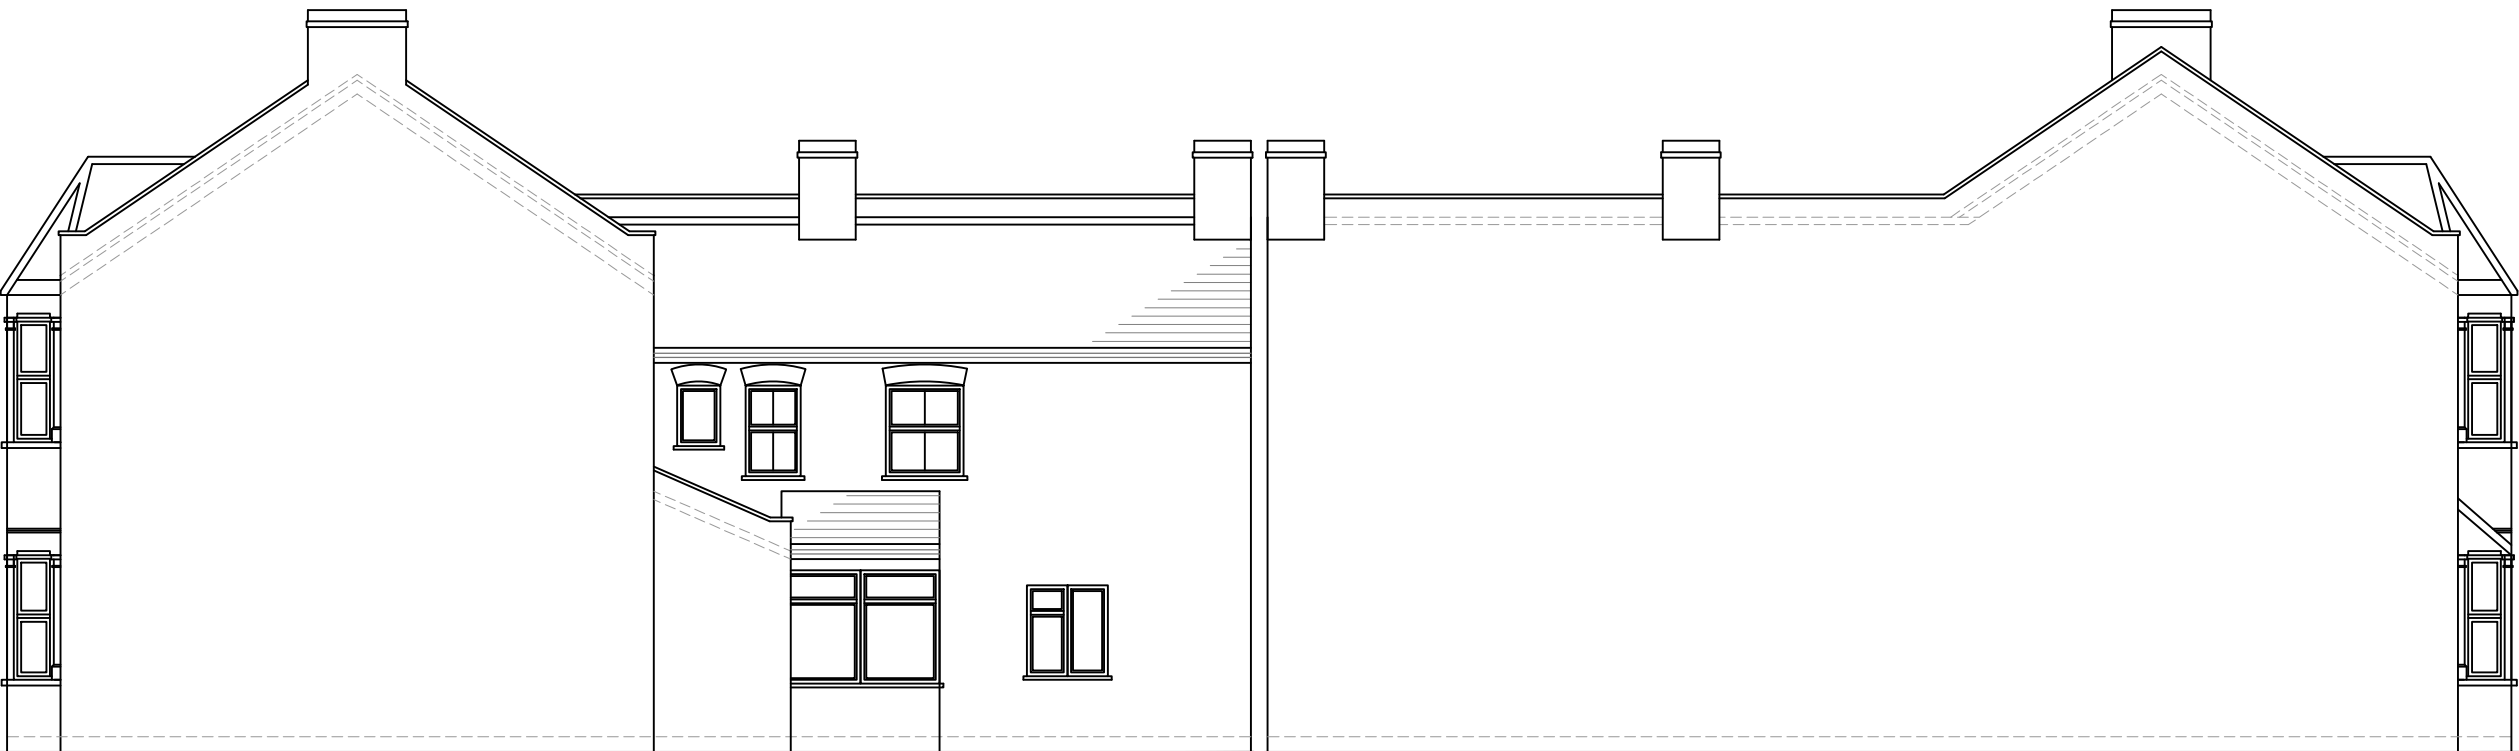

EXISTING ELEVATION SIDE A
SCALE 1:100

EXISTING ELEVATION SIDE B
SCALE 1:100



www.FastPlansUK.co.uk

Project: Loft Conversion with
Dormer to Rear.


Address: 28 ALLISON ROAD, N8 0AT

Scale: 1:100 @ A3	Dwg. no: A05
Drawn by: O.B.S	Date Drawn: 12-JUNE-2026

For Drawings Tel: 0208 154 5569

E-mail: plans@FastPlansUK.co.uk



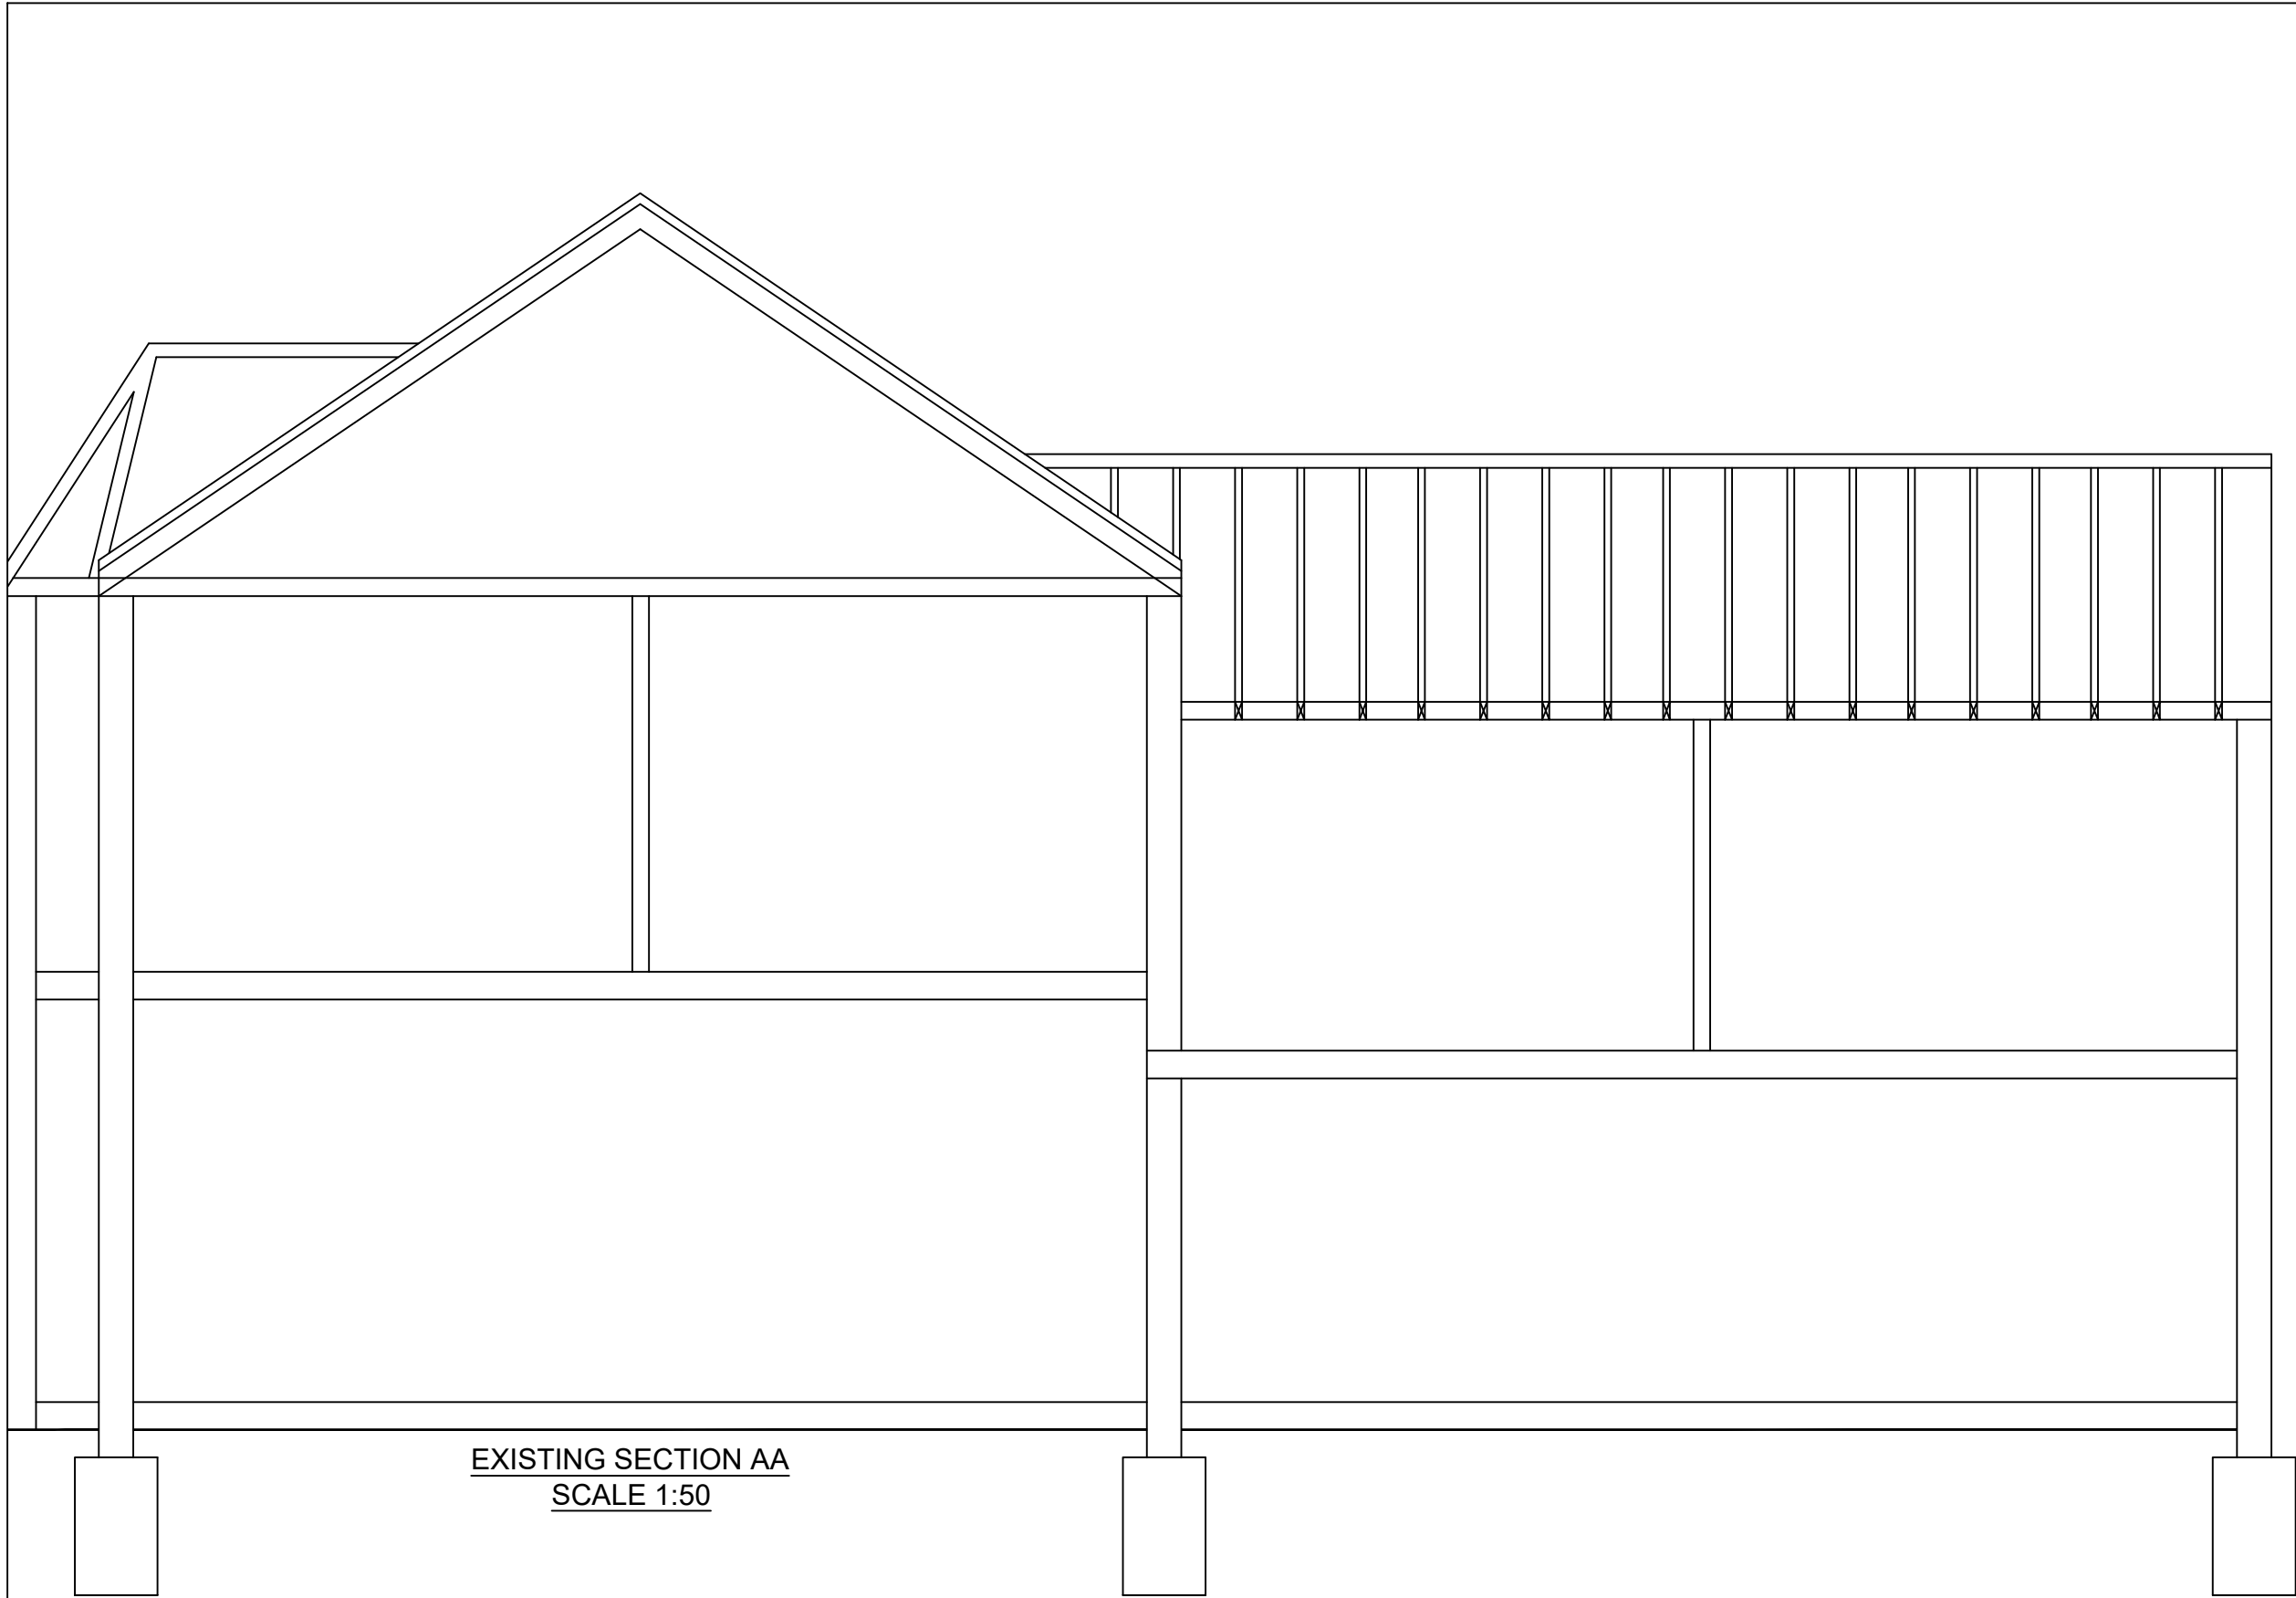

EXISTING SECTION AA
SCALE 1:50



www.FastPlansUK.co.uk


Project: Loft Conversion with
Dormer to Rear.

Address:
28 ALLISON ROAD, N8 0AT

Scale: 1:50 @ A3	Dwg. no: A07
---------------------	-----------------

Drawn by: O.B.S	Date Drawn: 12-JUNE-2026
--------------------	-----------------------------

For Drawings Tel: 0208 154 5569	
E-mail: plans@FastPlansUK.co.uk	

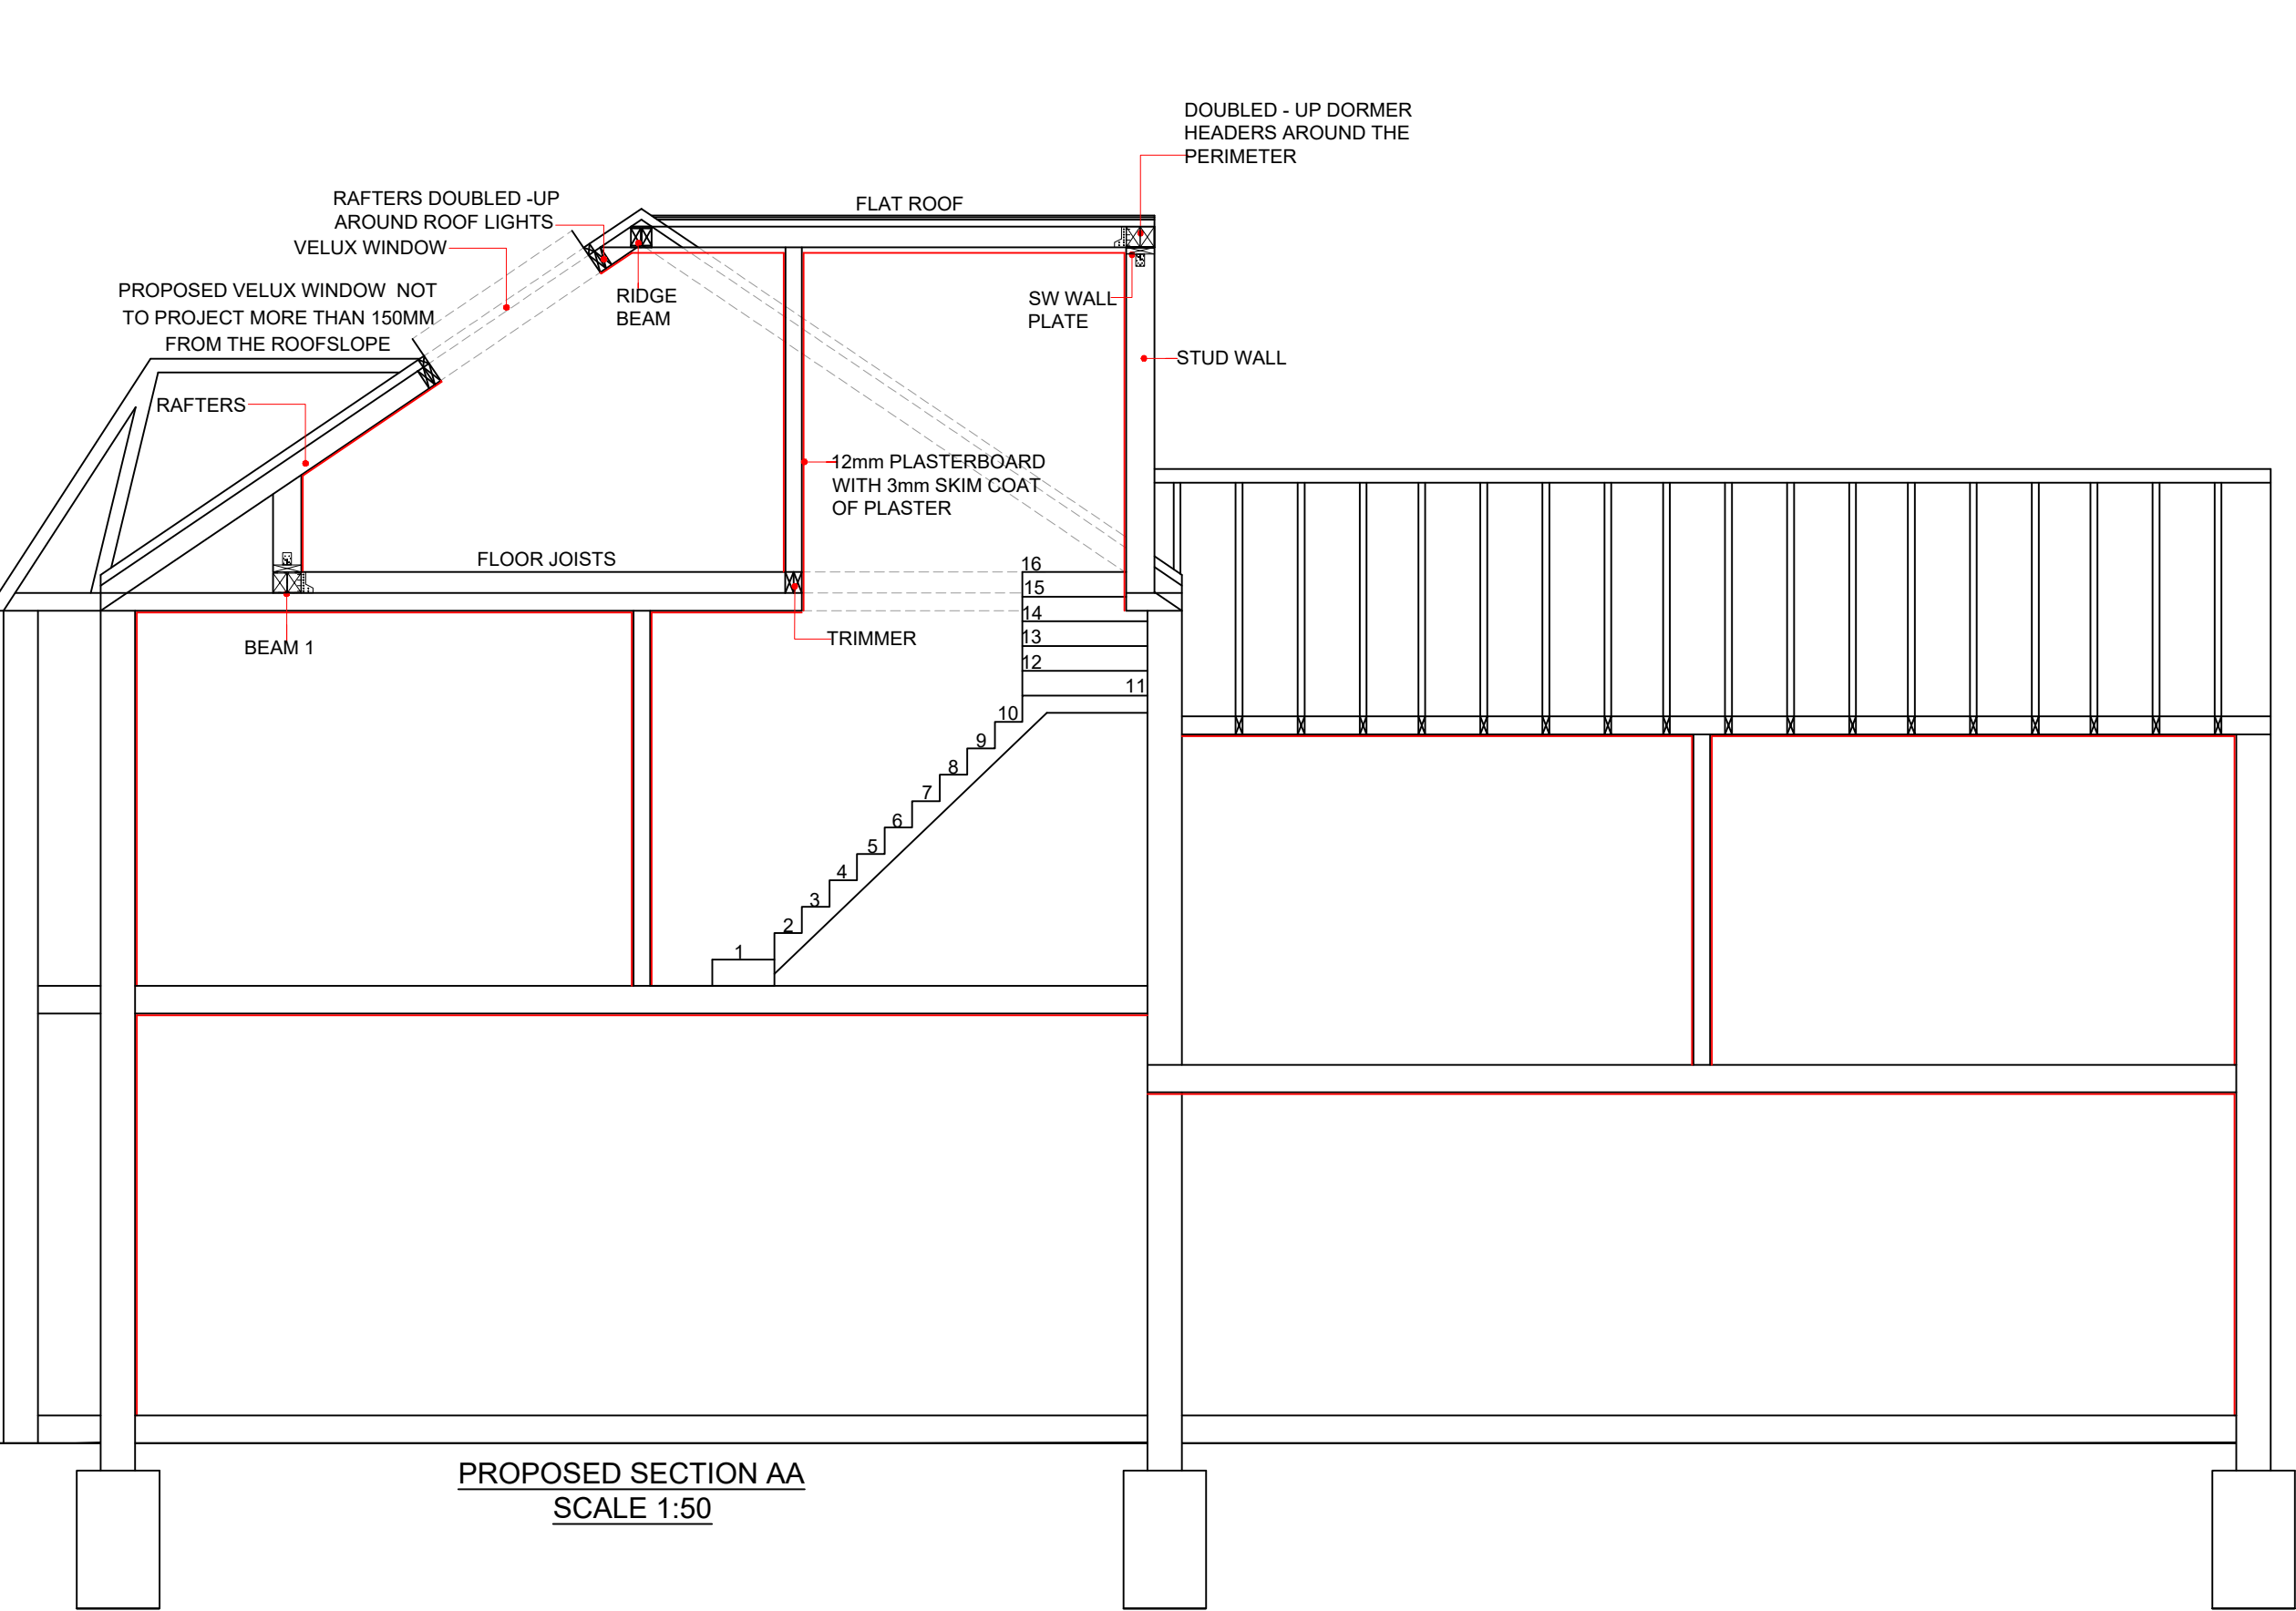


www.FastPlansUK.co.uk

Project: Loft Conversion with
Dormer to Rear.


Address:
28 ALLISON ROAD, N8 0AT

Scale: 1:50 @ A3	Dwg. no: A08
Drawn by: O.B.S	Date Drawn: 12-JUNE-2026


For Drawings Tel: 0208 154 5569
E-mail: plans@FastPlansUK.co.uk

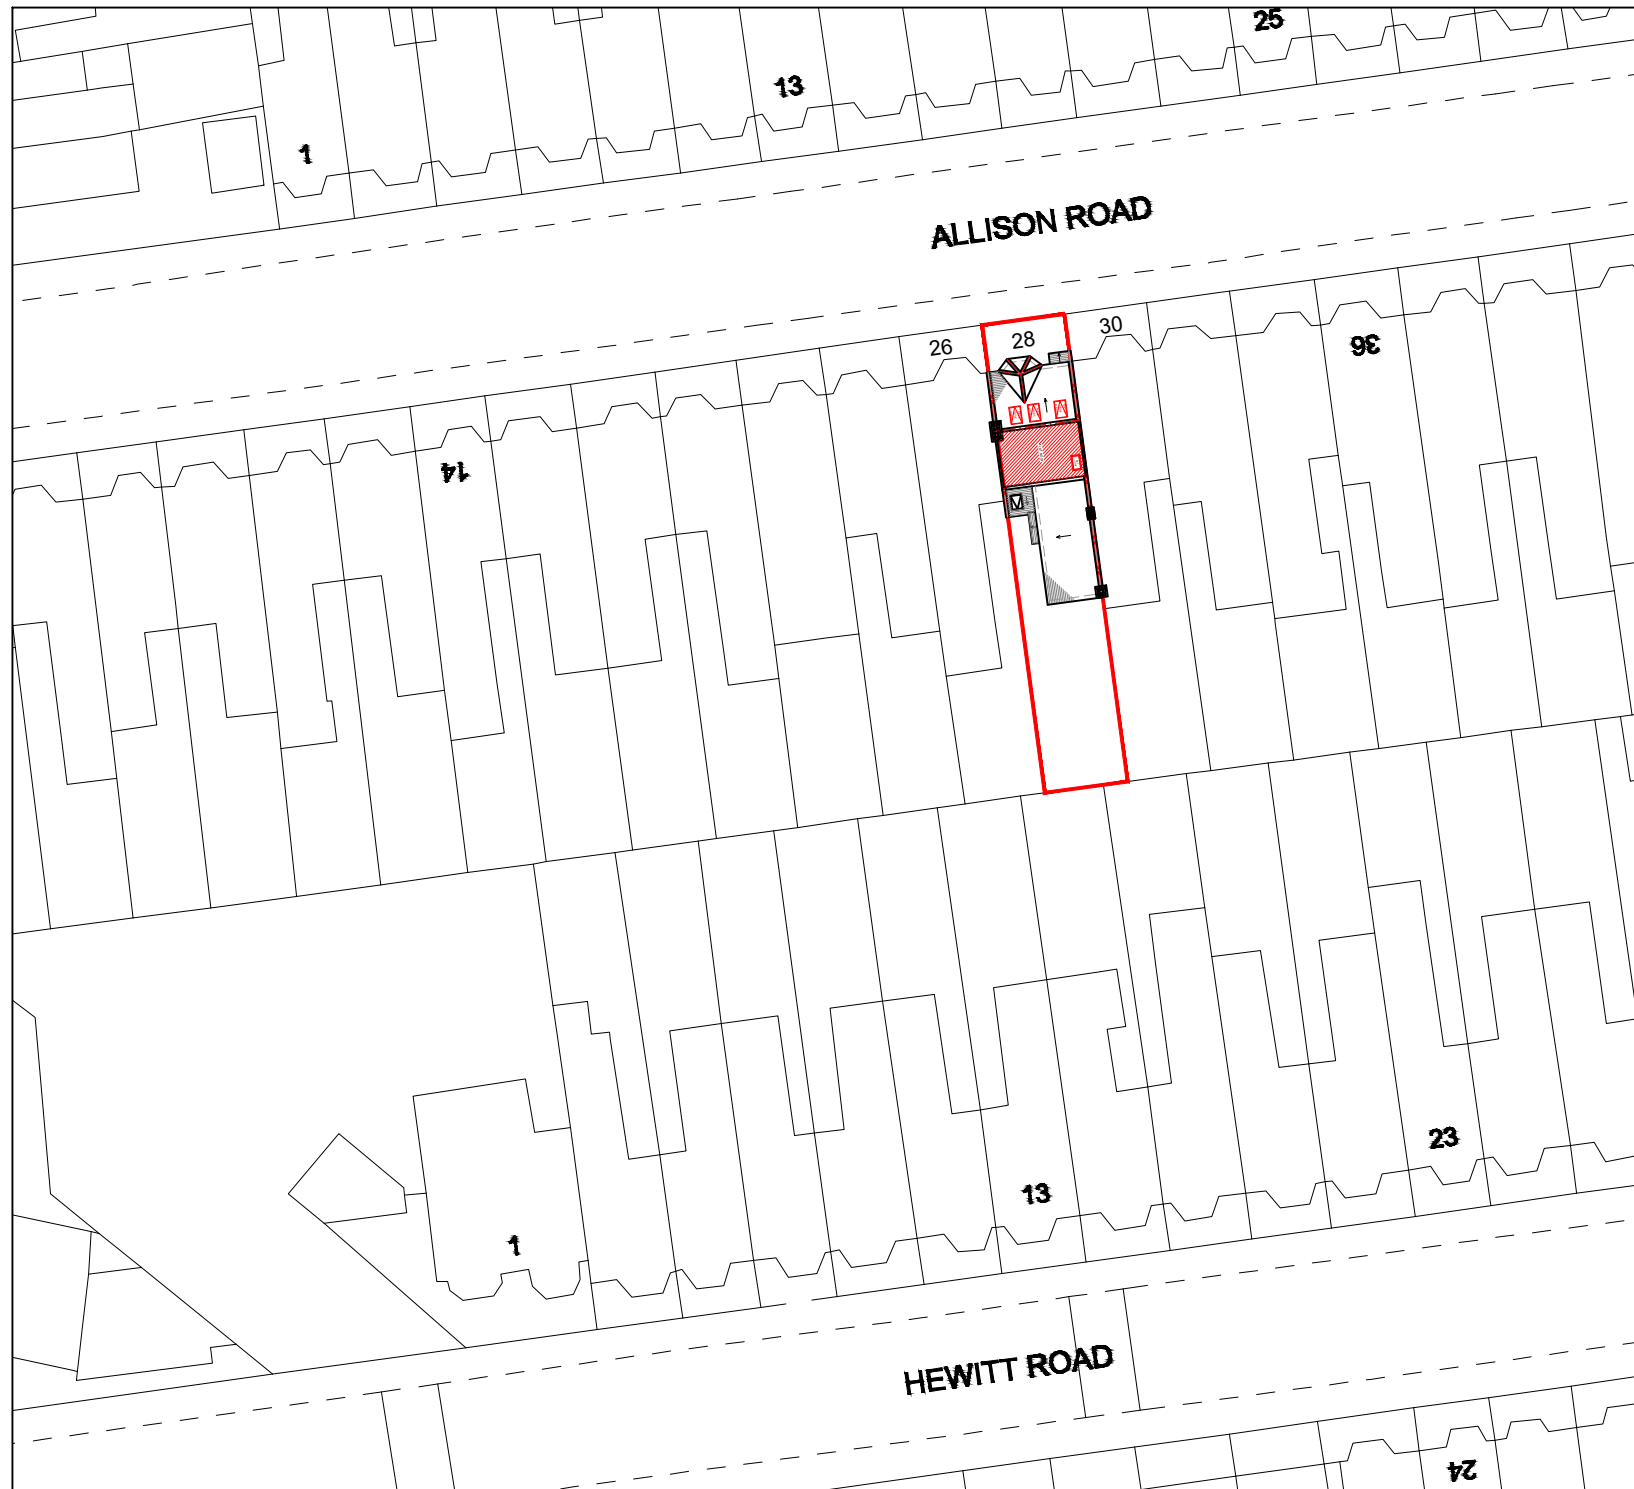

BLOCK PLAN
SCALE 1:500

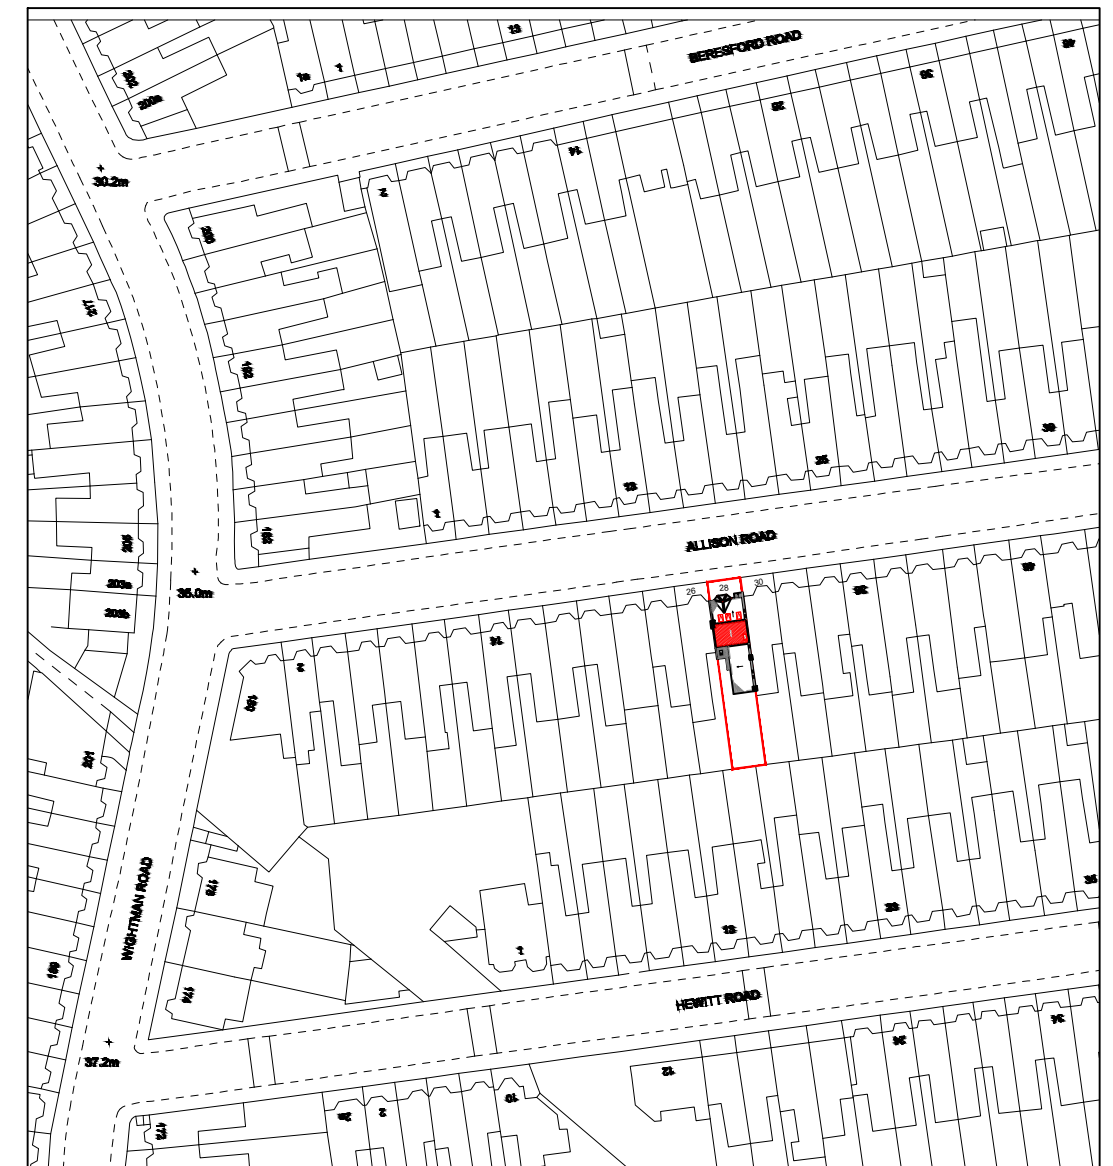

LOCATION PLAN
SCALE 1:1250

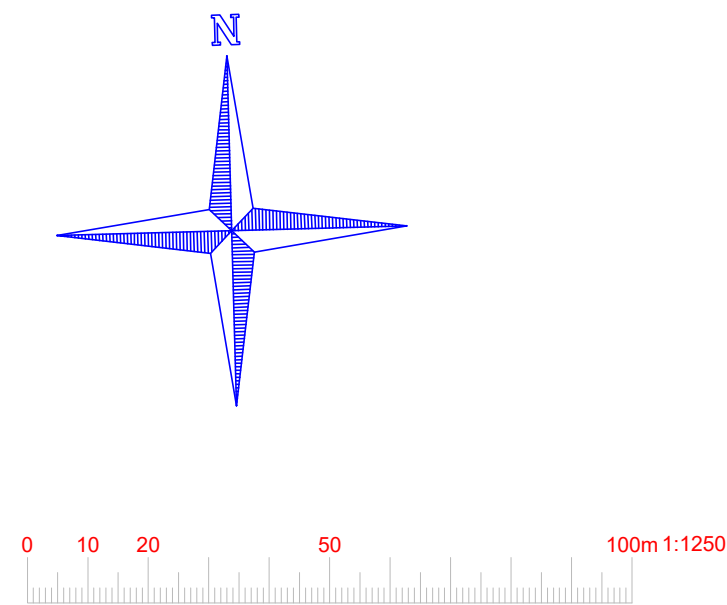

www.FastPlansUK.co.uk

Project: Loft Conversion with
Dormer to Rear.

Address:
28 ALLISON ROAD, N8 0AT

Scale: 1:500 @ A3

Dwg. no:
A09

Drawn by:
O.B.S

Date Drawn:
12-JUNE-2026

For Drawings Tel: 0208 154 5569

E-mail: plans@FastPlansUK.co.uk