


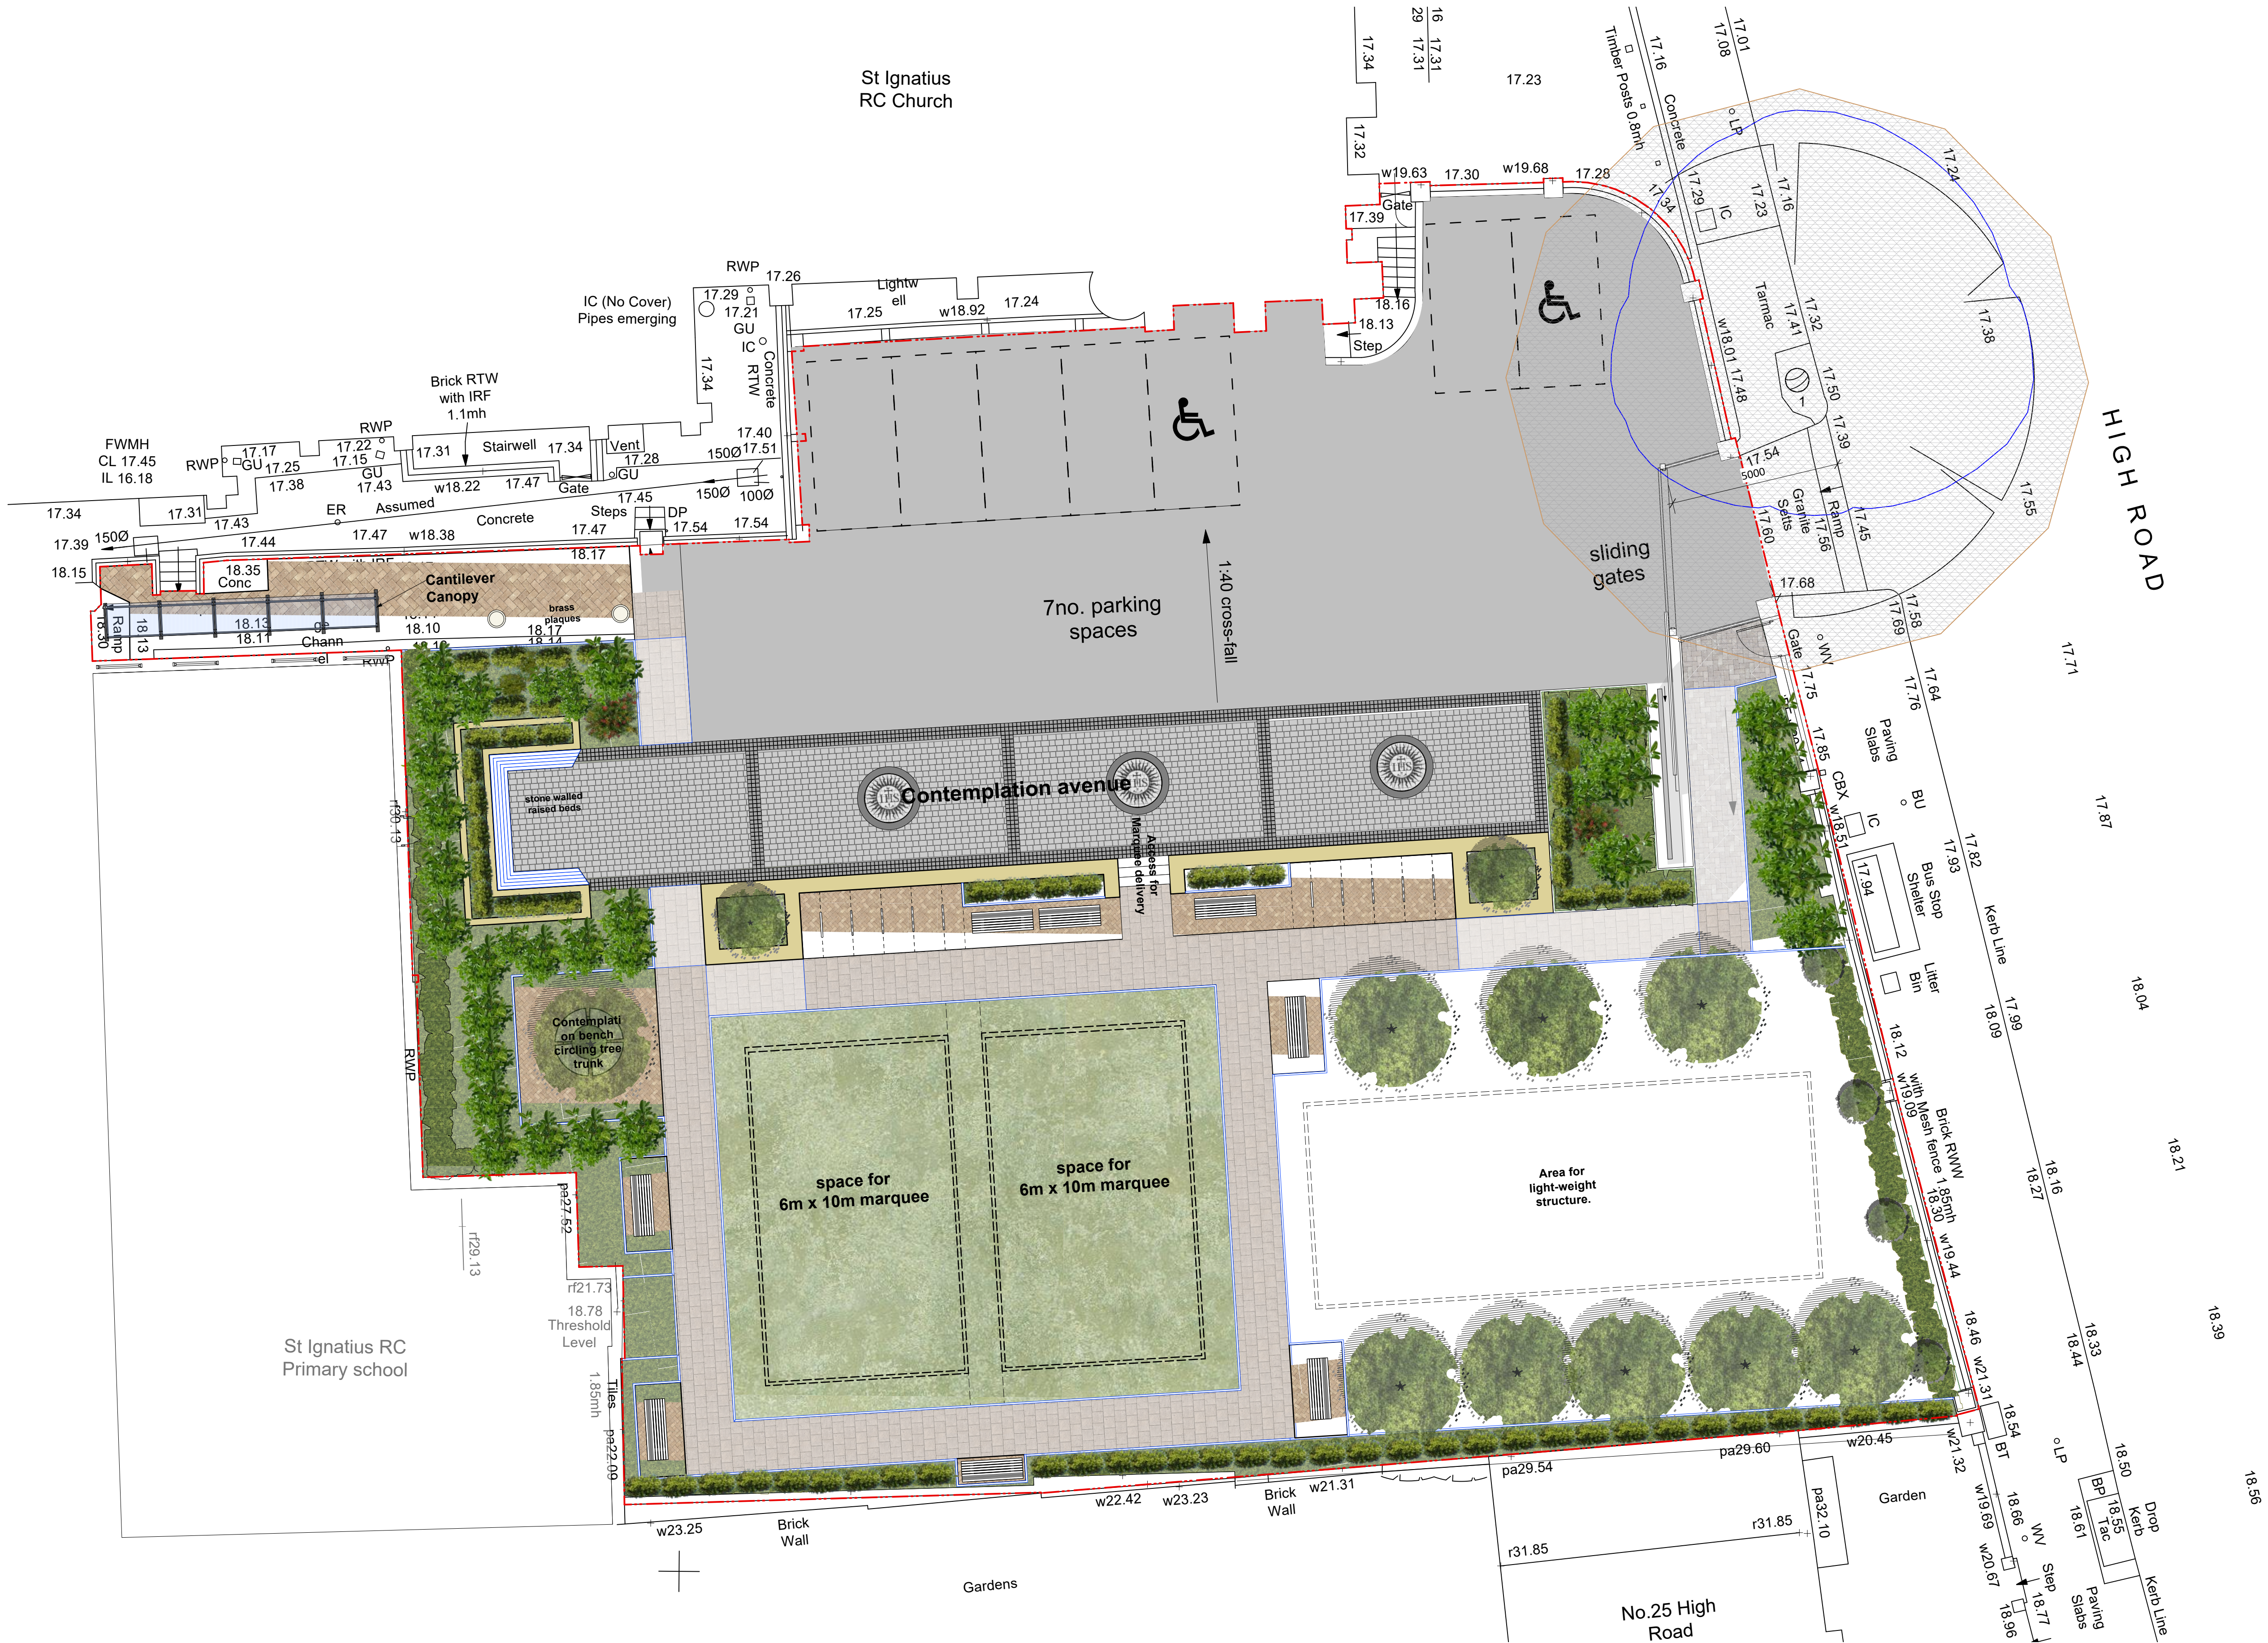

Material Legend	
	Porous Tarmac
	Block paving
	Block paving type 2
	300x150 mm Concrete Paving Slabs
	300x150 mm Concrete Paving Slabs
	100x100mm Stone block paving
	100x100mm Stone block paving type 2
	Grass
	Proposed tree
	Proposed Hedge
	Proposed Plantings Bed with Shrubs
	Category B tree
	Root protection area

Key
Proposed Site

NMA PLANNING

Project title			Kyle Smart Associates The Barn, Sewell, Dunstable Bedfordshire LU6 3RP telephone 01582 690222 www.kylesmartassociates.co.uk Chartered Architects
Stamford Hill Open area			
Drawing title			
Proposed Site Plan			
Drawing no.		Rev	
23031wd2.04			
Scale	Date	Drawn by	Checked by
1:50@A1	Apr-23	LT	CS