


Metres

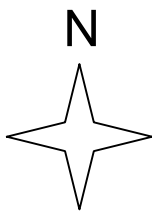

LOCATION PLAN

OSO designs

OSO designs:
210 durants road,
enfield, london, en3 7df
email: ahmet@oso-designs.com
web: www.oso-designs.com
tel: 07815 476297

PROJECT: 47A BURGOYNE ROAD, LONDON, N4 1AA


TITLE: LOCATION PLAN

JOB No: 00780

SCALE: 1:1250 @ A4 (do not scale from drawing)

DATE: JUNE 2026

DRAWING NUMBER: ARCH-01

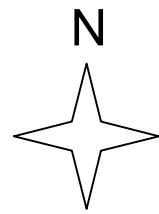


EXISTING SITE PLAN

OSOdesigns




OSO designs:
210 durants road,
enfield, london, en3 7df
email: ahmet@oso-designs.com
web: www.oso-designs.com
tel: 07815 476297

PROJECT: 47A BURGoyNE ROAD, LONDON, N4 1AA
TITLE: EXISTING SITE PLAN

JOB No: 00780
SCALE: 1:500 @ A3 (do not scale from drawing)
DATE: JUNE 2026
DRAWING NUMBER: ARCH-02

 

Metres (scale bar 1:100 @ A3)

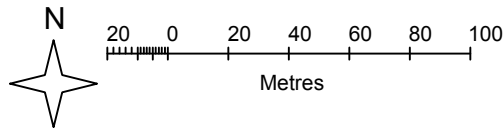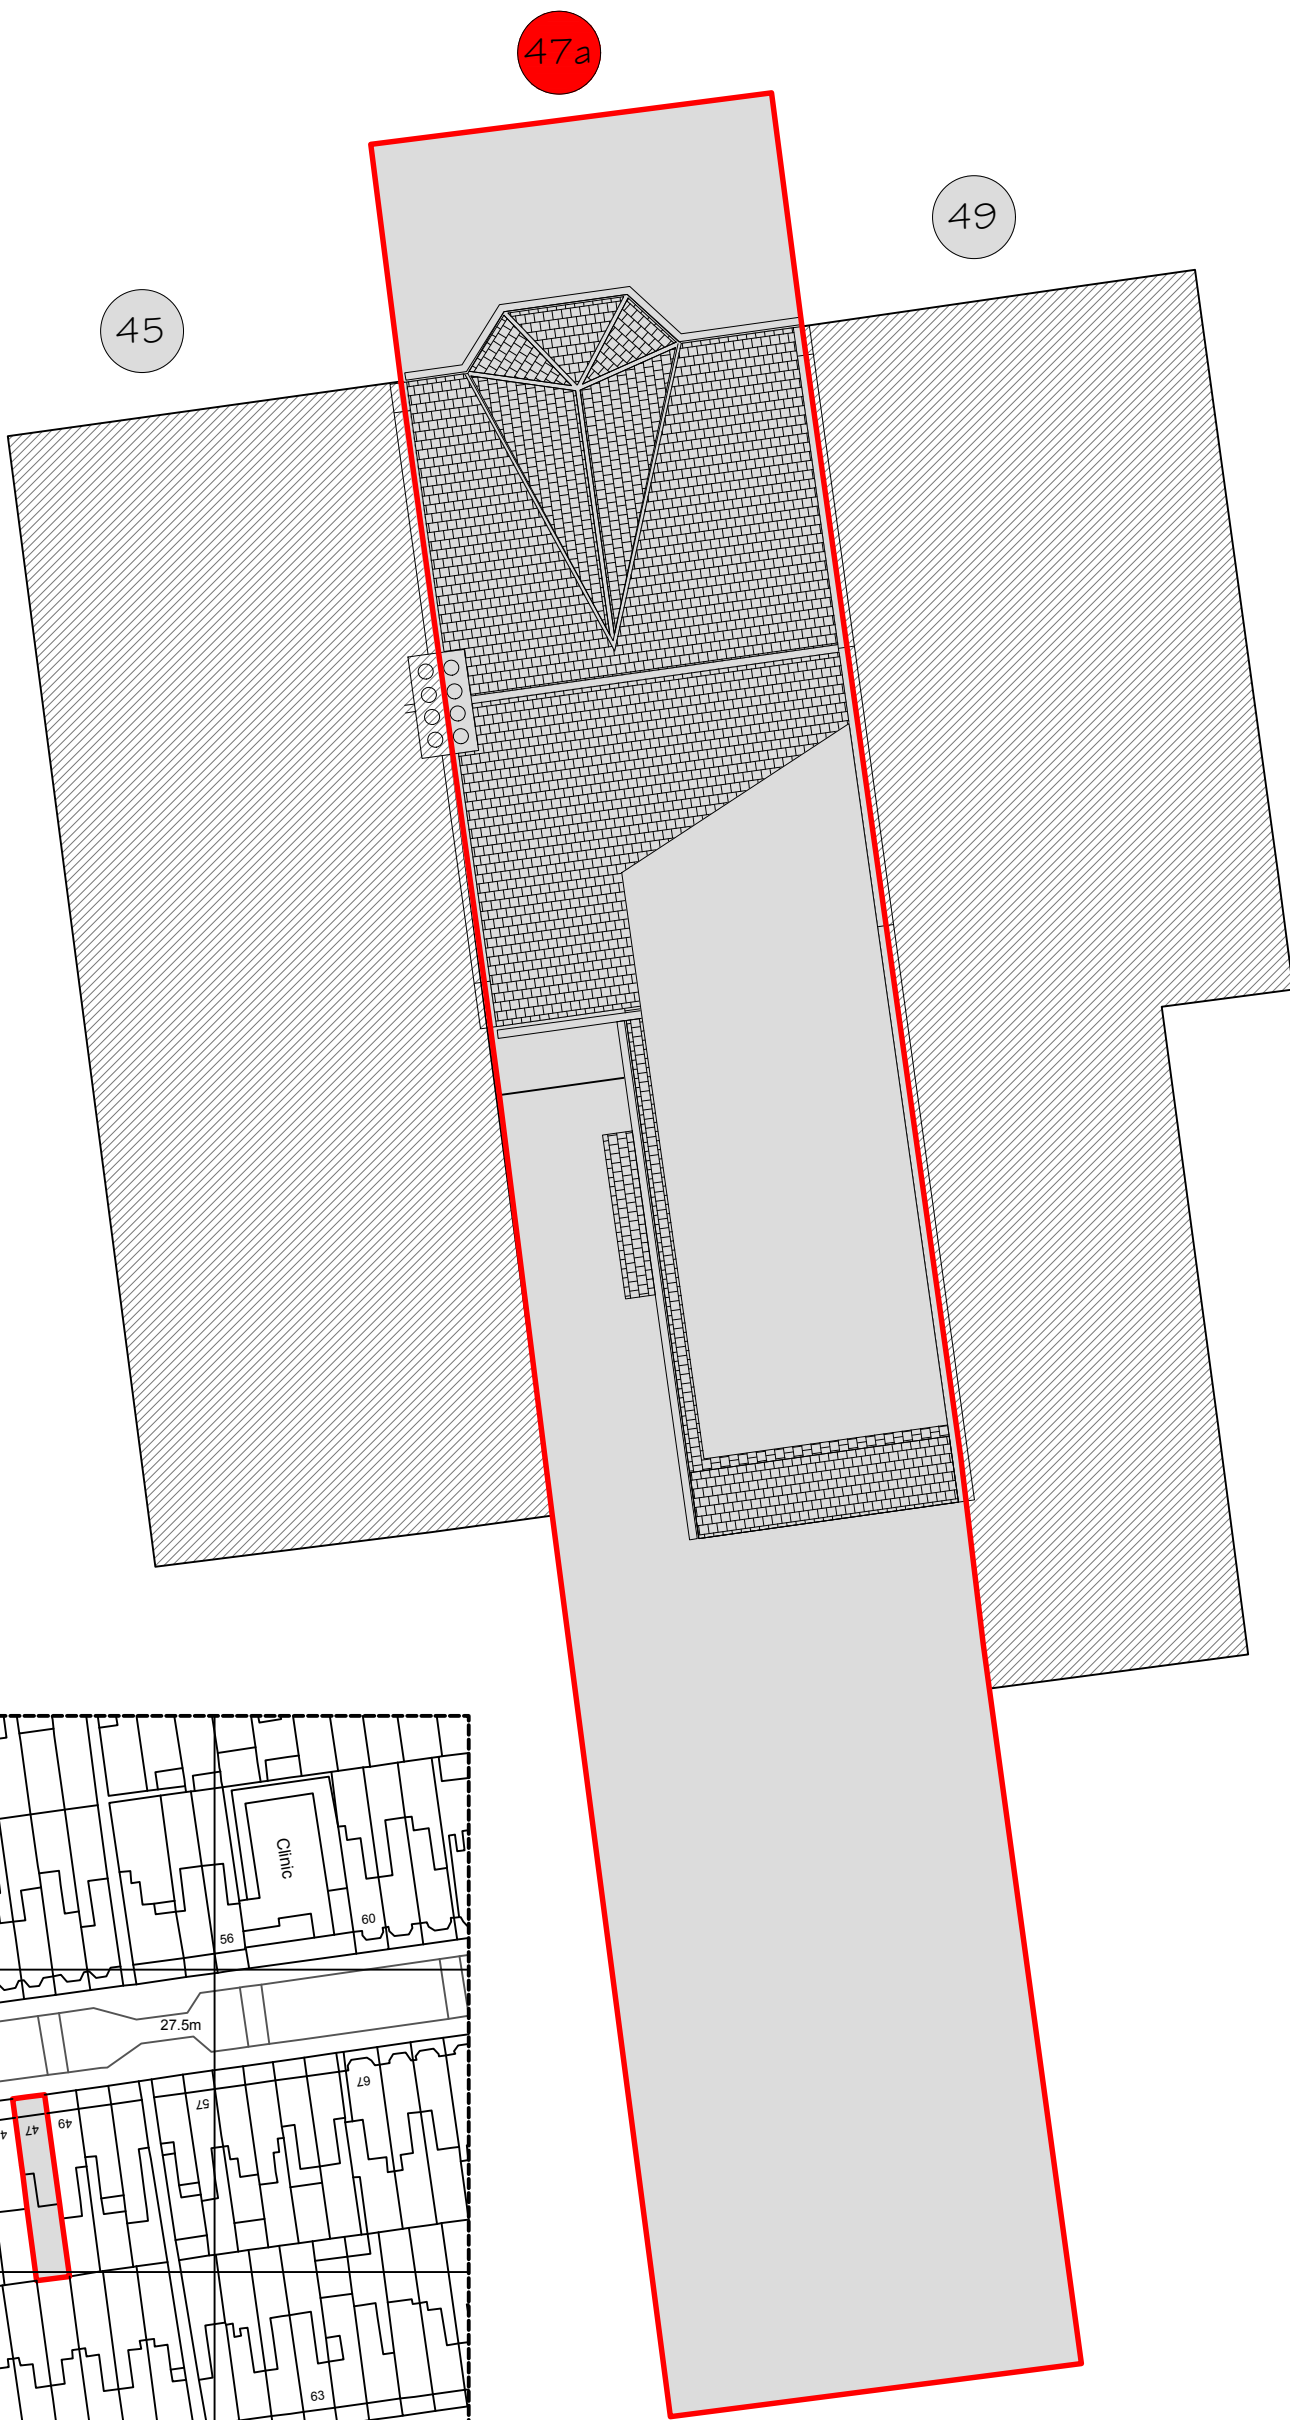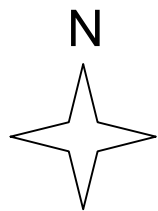

LOCATION PLAN


EXISTING SITE PLAN (SCALE 1:100 @ A3)

REV -	ISSUED FOR COMMENTS	22/06/2026
-------	---------------------	------------


OSOdesigns

OSO designs:
210 durants road,
enfield, london, en3 7df
email: ahmet@oso-designs.com
web: www.oso-designs.com
tel: 07815 476297

PROJECT: 92 ENGLEFIELD ROAD, LONDON, N1 3LG
TITLE: EXISTING SITE PLAN (SCALE 1:100 @ A3)
JOB No: 00780
SCALE: 1:100 @ A3 (Unless noted Otherwise)
DATE: JUNE 2026
DRAWING NUMBER: ARCH-03 (REV -)

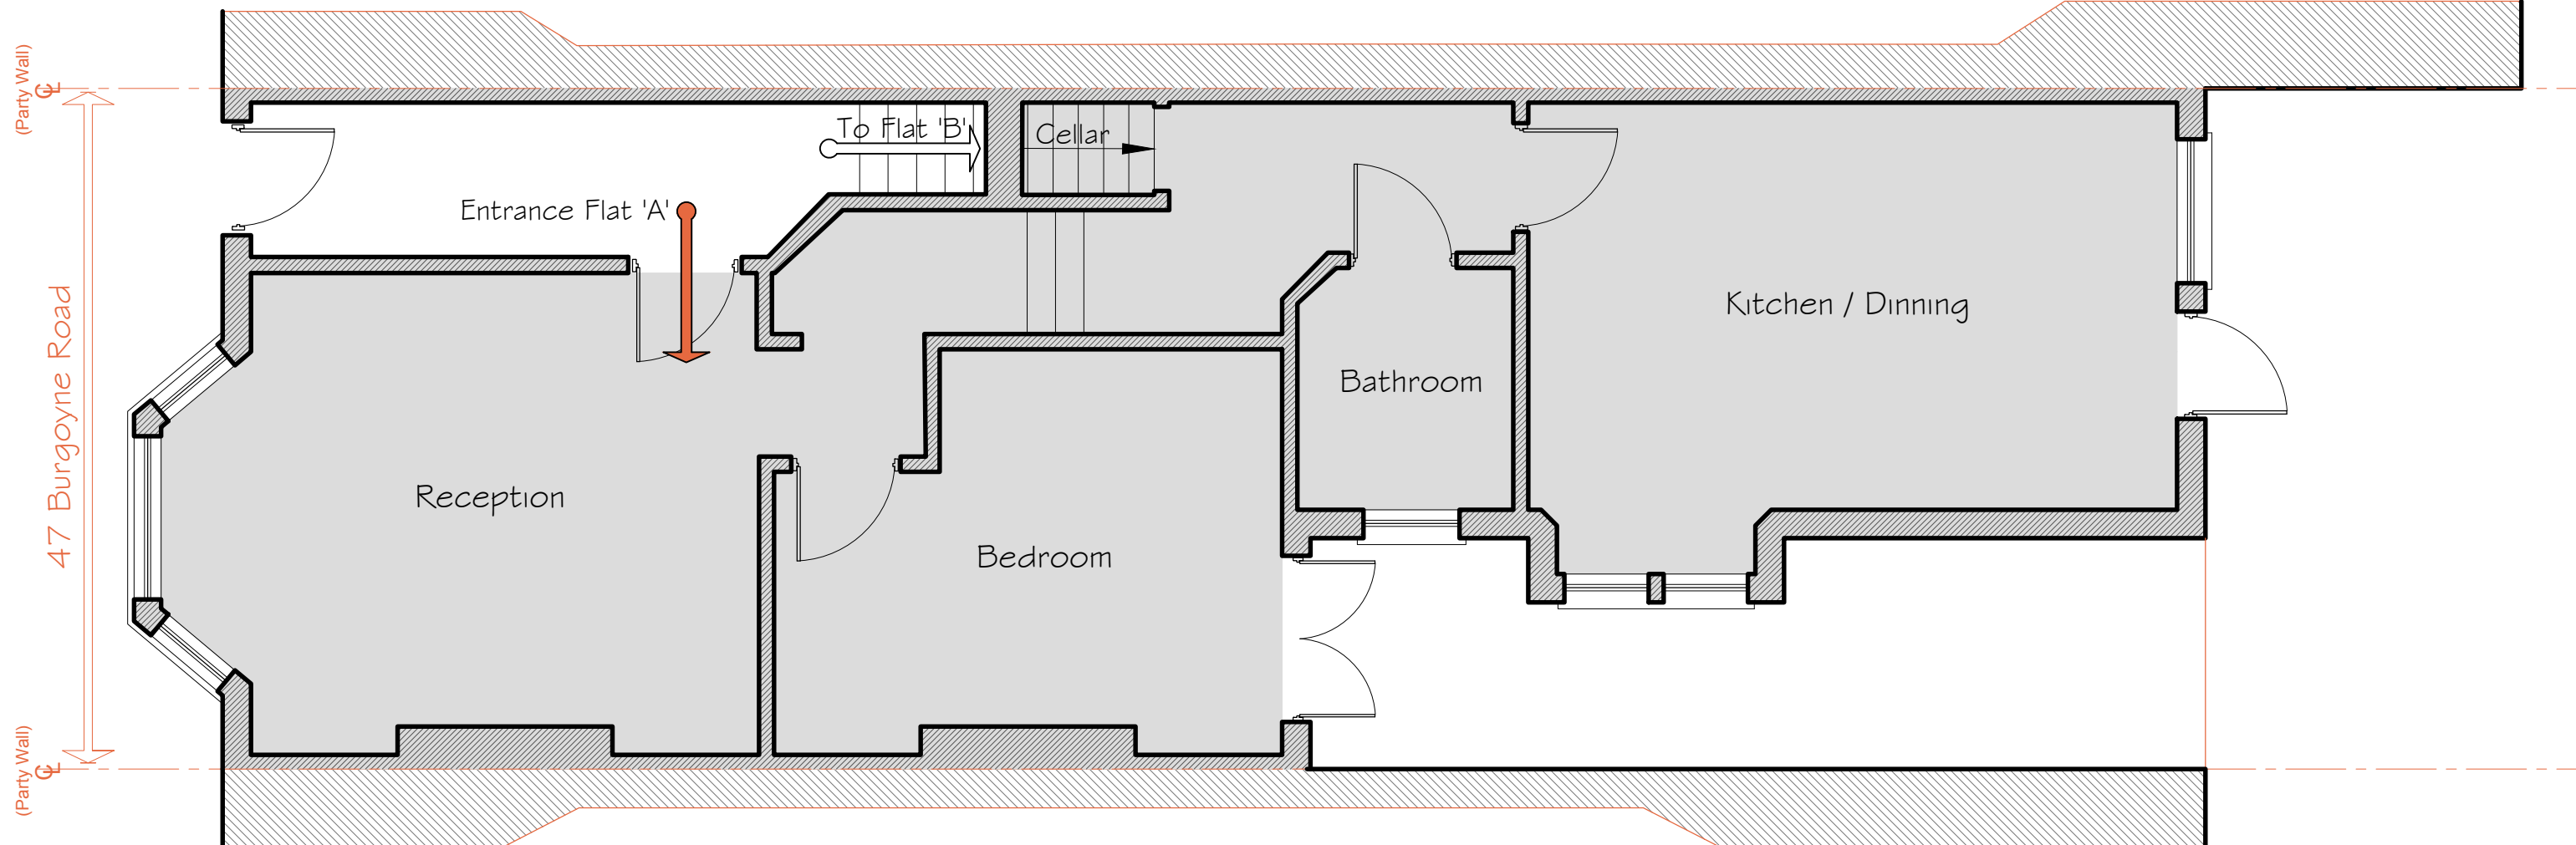

EXISTING GROUND FLOOR FLAT 'A' PLAN (Area: 62.4m²)

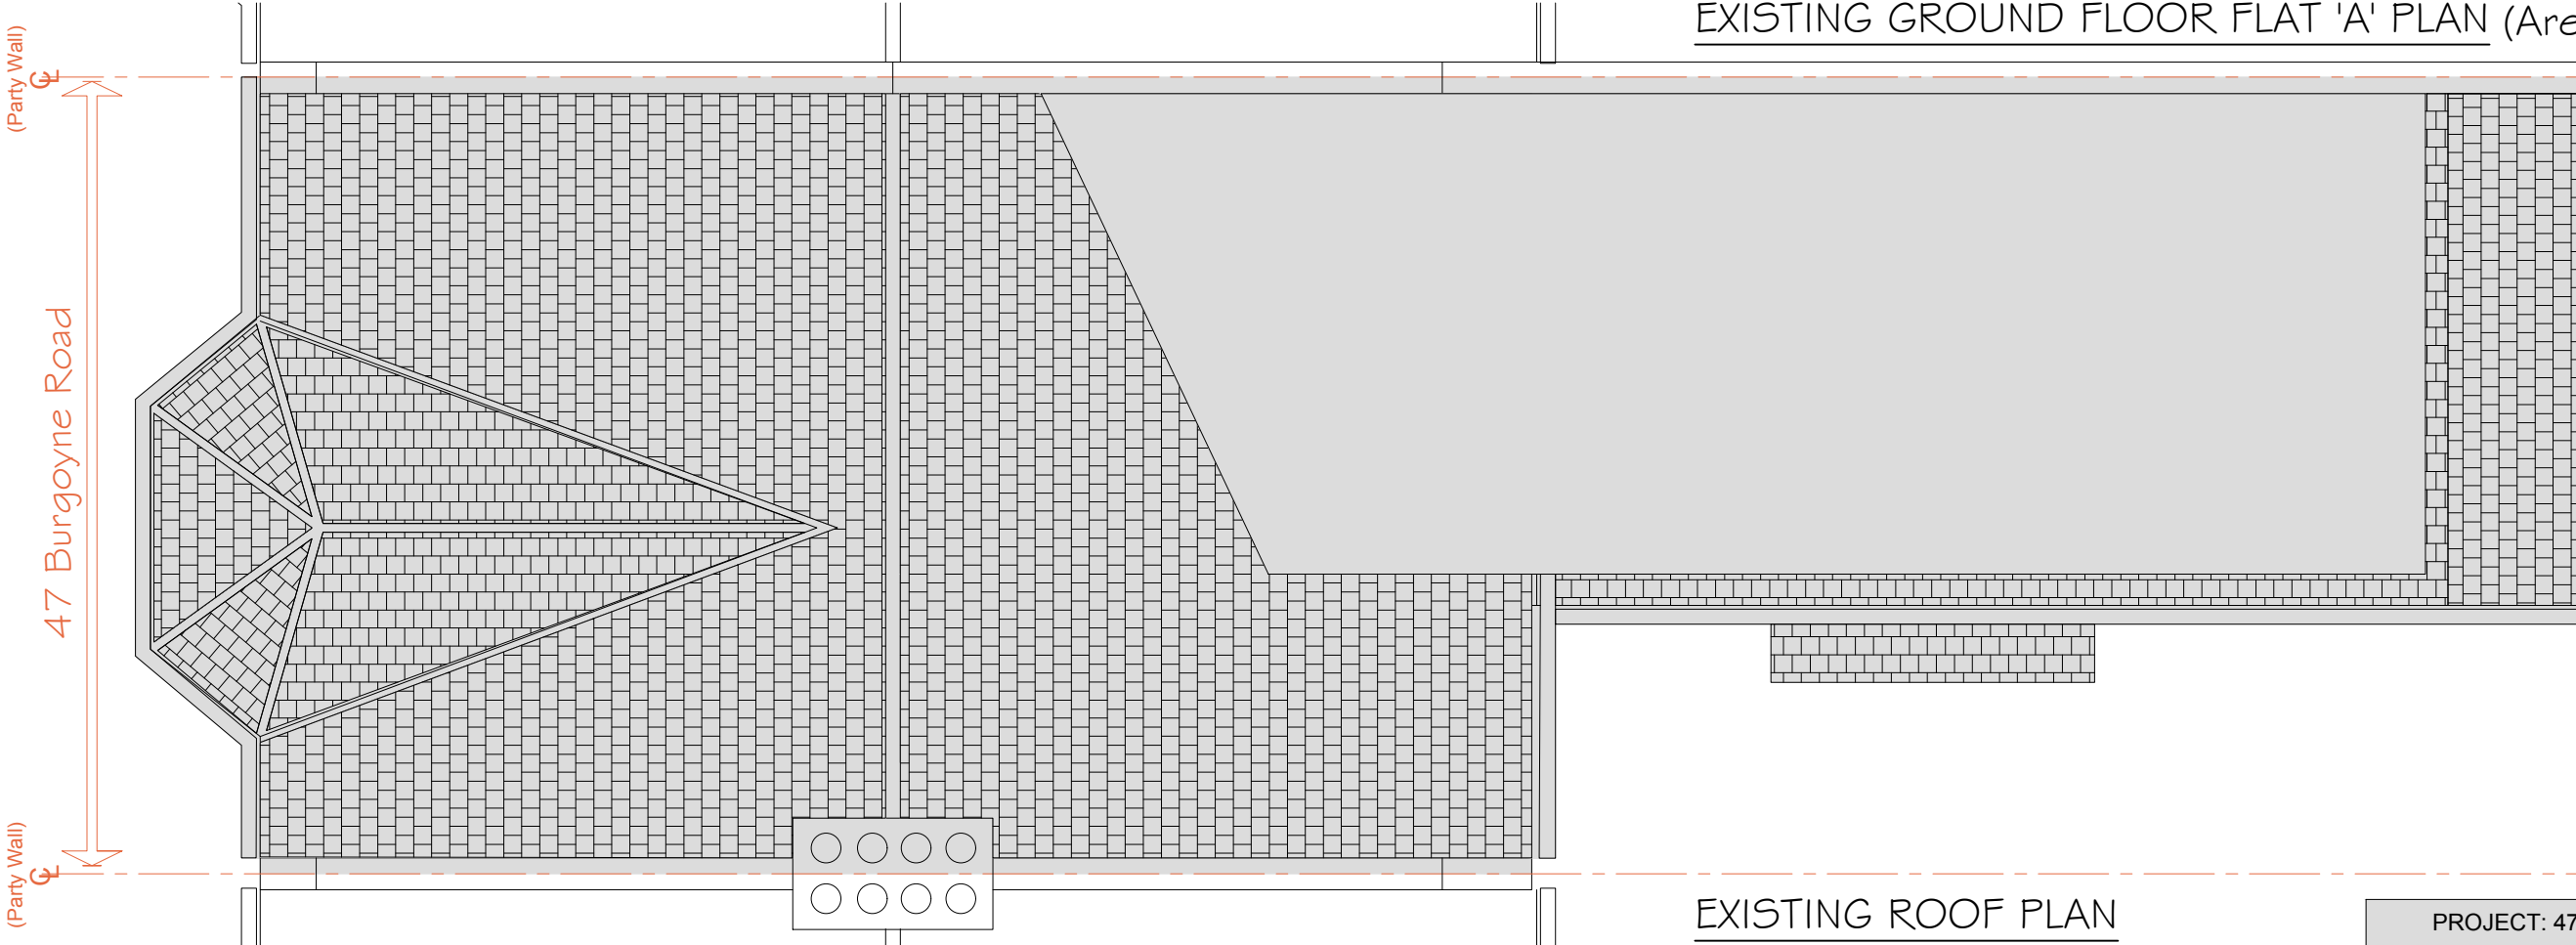

EXISTING ROOF PLAN


OSOdesigns

OSO designs:
210 durants road,
enfield, london, en3 7df
email: ahmet@oso-designs.com
web: www.oso-designs.com
tel: 07815 476297


PROJECT: 47A BURGUYNE ROAD, LONDON, N4 1AA
TITLE: EXISTING FLAT & ROOF PLAN
JOB No: 00780
SCALE: 1:500 @ A3 (do not scale from drawing)
DATE: JUNE 2026
DRAWING NUMBER: ARCH-04



EXISTING BURGoyNE ROAD ELEVATION

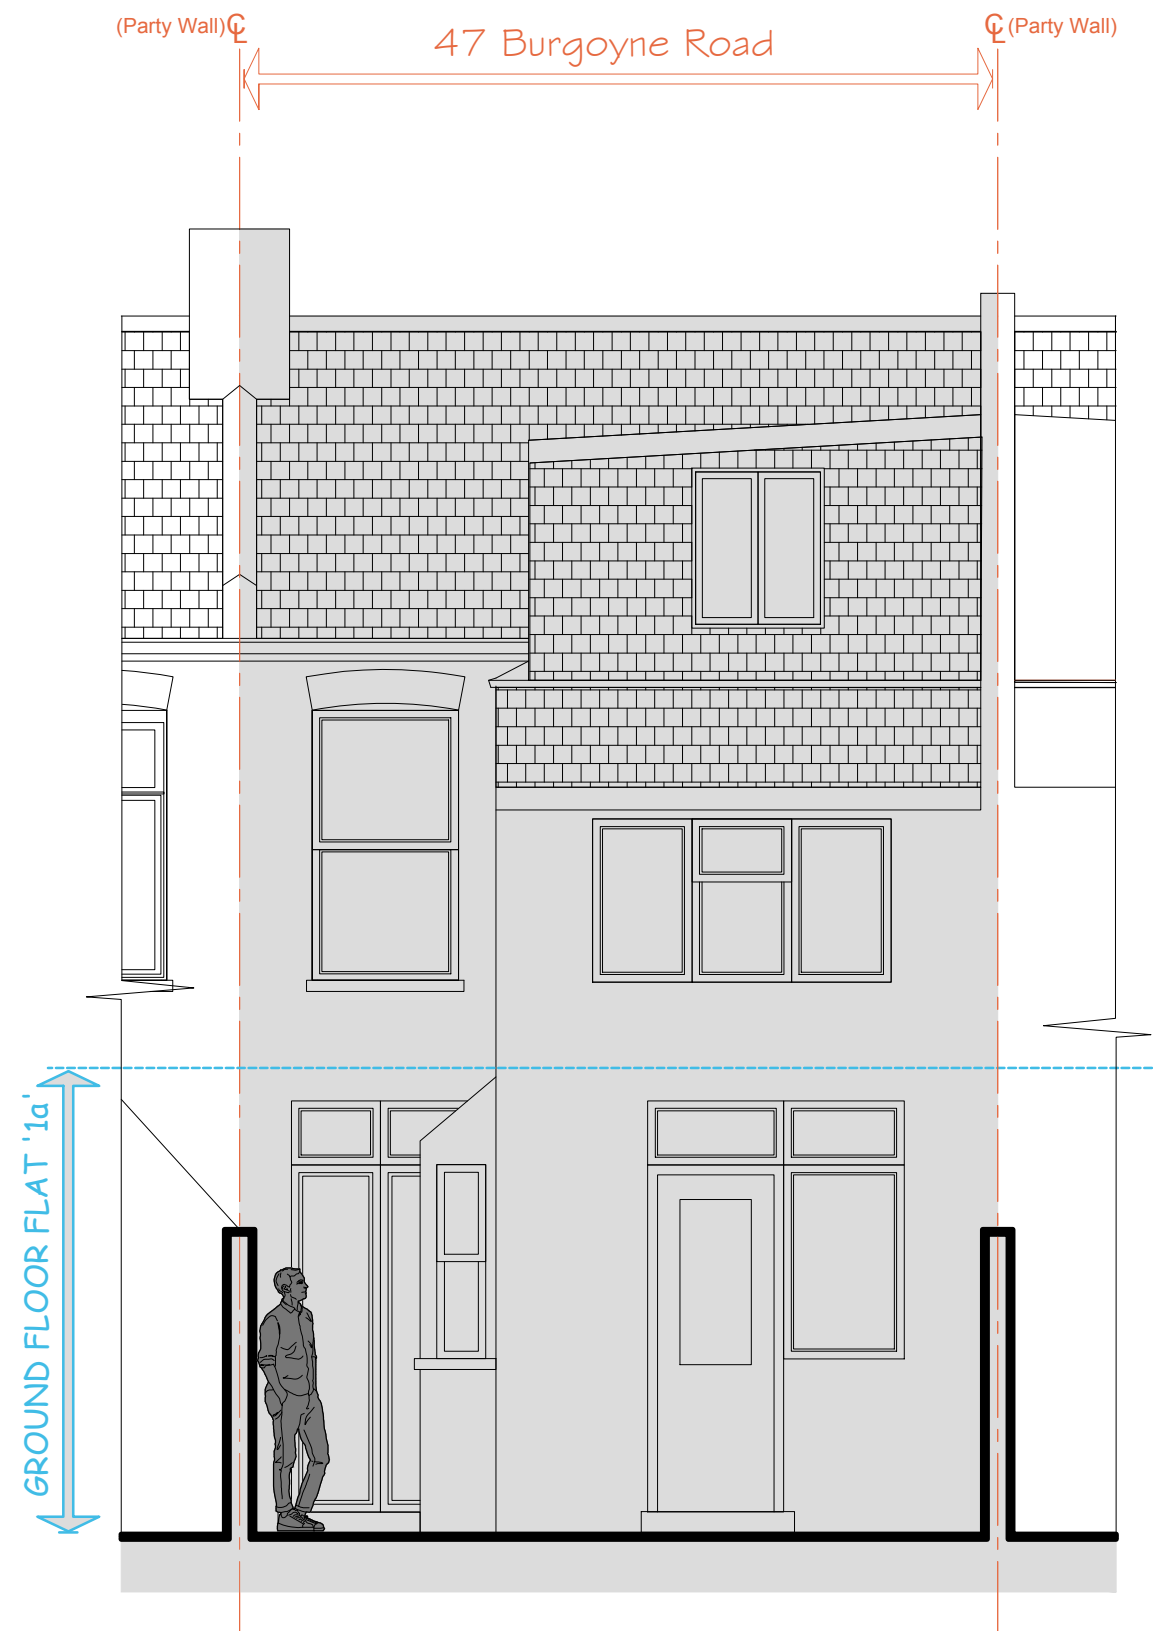

EXISTING REAR ELEVATION

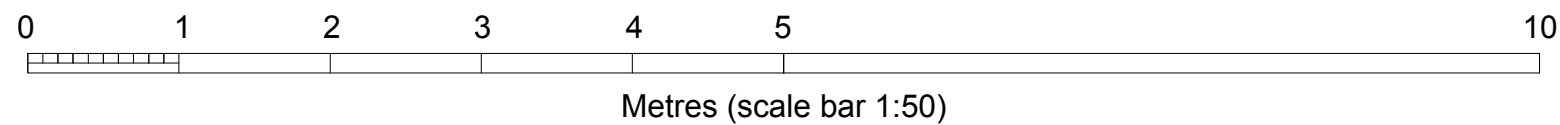

OSO designs


OSO designs:
210 durants road,
enfield, london, en3 7df
email: ahmet@oso-designs.com
web: www.oso-designs.com
tel: 07815 476297

PROJECT: 47A BURGoyNE ROAD, LONDON, N4 1AA
TITLE: EXISTING FRONT AND REAR ELEVATION

JOB No: 00780
SCALE: 1:500 @ A3 (do not scale from drawing)

DATE: JUNE 2026
DRAWING NUMBER: ARCH-05

47 Burgoyne Road

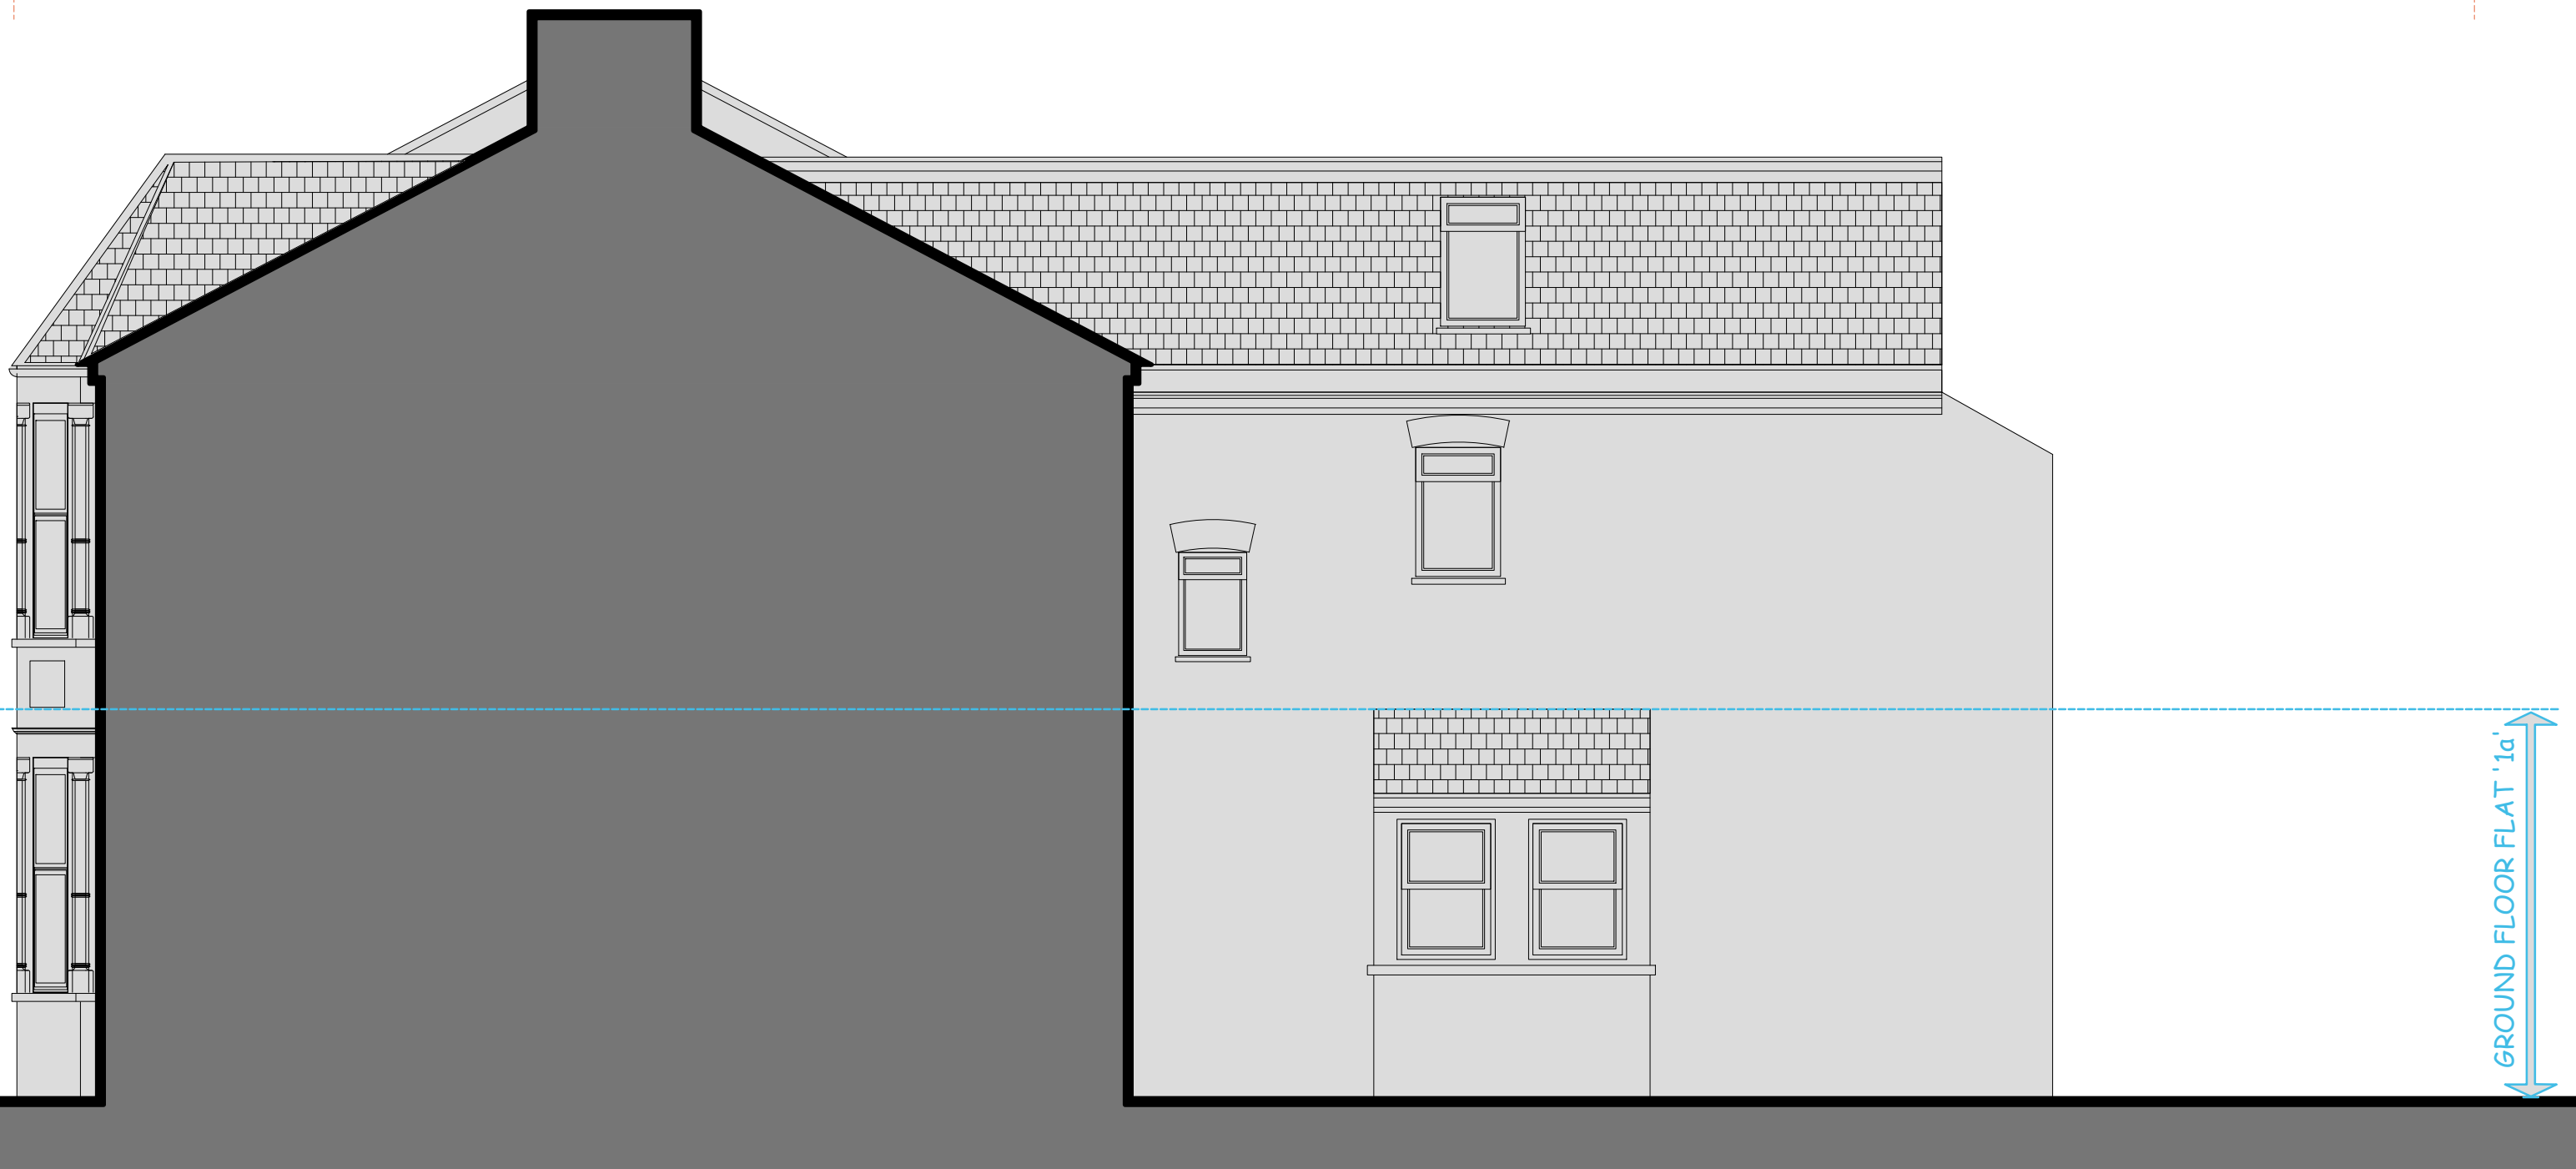

EXISTING FLANK WALL ELEVATION

0 1 2 3 4 5 10

Metres (scale bar 1:50)

OSOdesigns

OSO designs:
210 durants road,
enfield, london, en3 7df
email: ahmet@oso-designs.com
web: www.oso-designs.com
tel: 07815 476297

PROJECT: 47A BURGUYNE ROAD, LONDON, N4 1AA
TITLE: EXISTING FLANK WALL ELEVATION
JOB No: 00780
SCALE: 1:500 @ A3 (do not scale from drawing)
DATE: JUNE 2026
DRAWING NUMBER: ARCH-06

47 Burgoyne Road

FIRST FLOOR FLAT 'NOT' SURVEYED

GROUND FLOOR FLAT '1a'

EXISTING SECTION



0 1 2 3 4 5 10

Metres (scale bar 1:50)

OSOdesigns

OSO designs:
210 durants road,
enfield, london, en3 7df
email: ahmet@oso-designs.com
web: www.oso-designs.com
tel: 07815 476297


PROJECT: 47A BURGoyNE ROAD, LONDON, N4 1AA
TITLE: EXISTING SECTION
JOB No: 00780
SCALE: 1:500 @ A3 (do not scale from drawing)
DATE: JUNE 2026
DRAWING NUMBER: ARCH-07

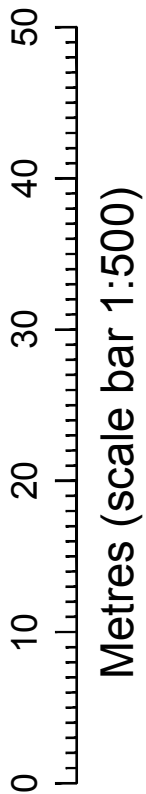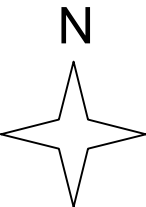




PROPOSED SITE PLAN

OSOdesigns
OSO designs:
210 durants road,
enfield, london, en3 7df
email: ahmet@oso-designs.com
web: www.oso-designs.com
tel: 07815 476297

PROJECT: 47A BURGOYNE ROAD, LONDON, N4 1AA
TITLE: PROPOSED SITE PLAN
JOB No: 00780
SCALE: 1:500 @ A3 (do not scale from drawing)
DATE: JUNE 2026
DRAWING NUMBER: ARCH-08

 

Metres (scale bar 1:100 @ A3)

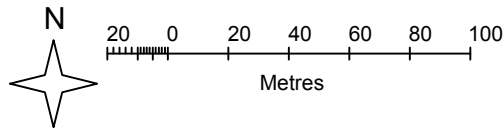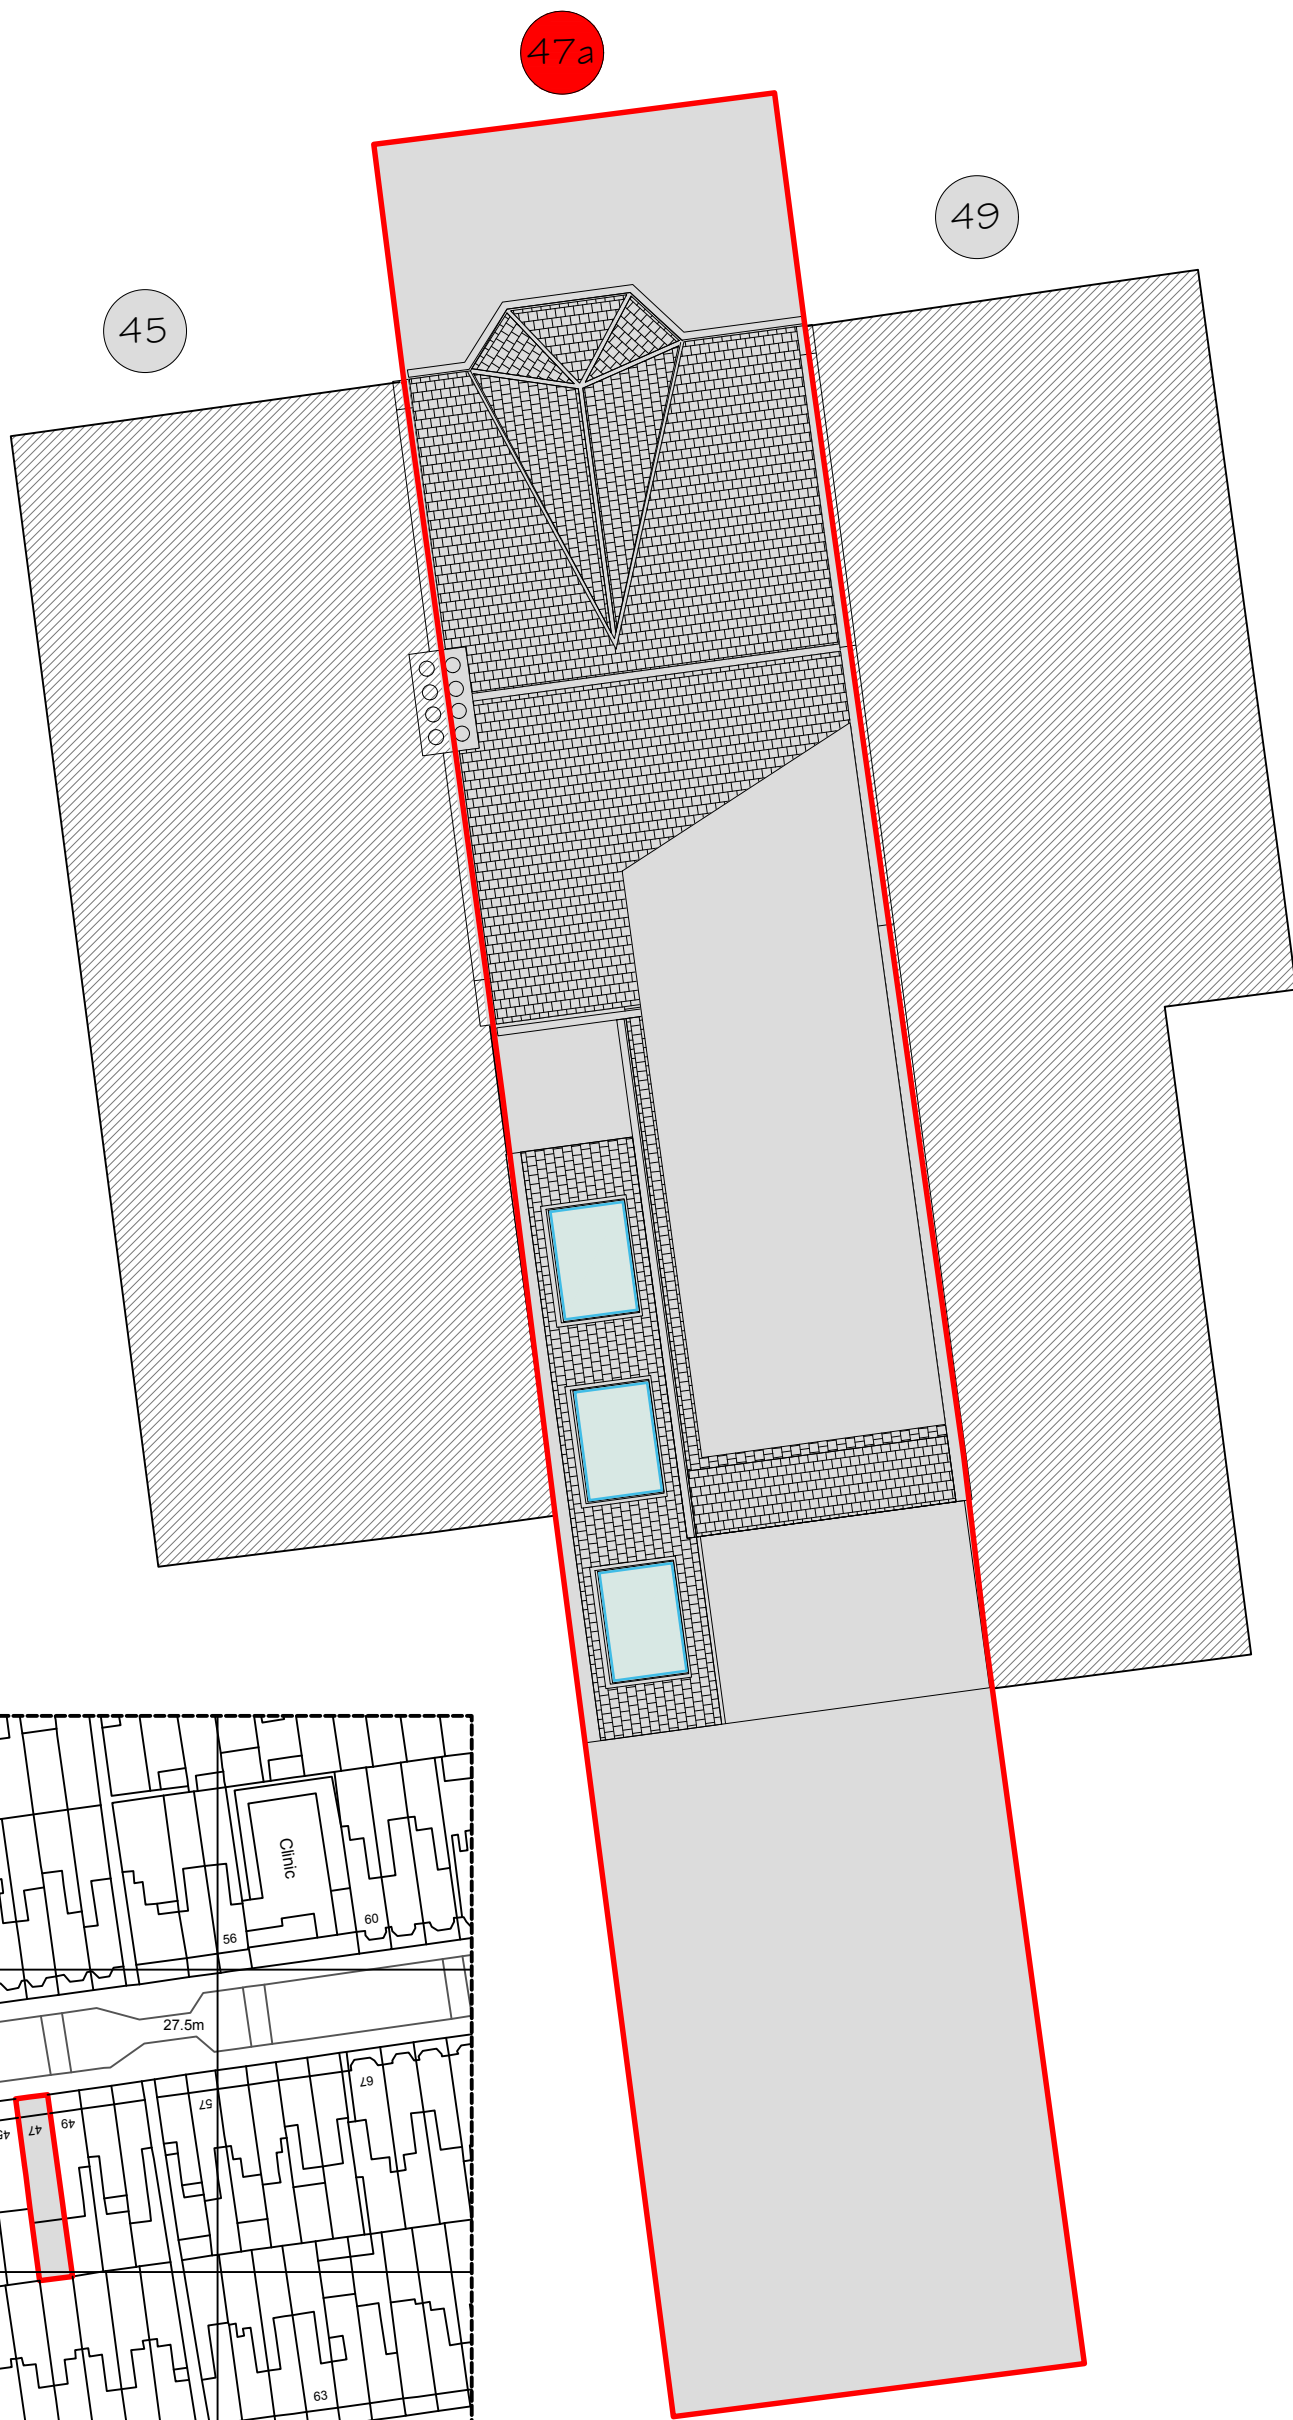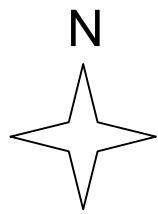

LOCATION PLAN


PROPOSED SITE PLAN (SCALE 1:100 @ A3)

REV -	ISSUED FOR COMMENTS	22/06/2026
-------	---------------------	------------


OSO designs

OSO designs:
210 durants road,
enfield, london, en3 7df
email: ahmet@oso-designs.com
web: www.oso-designs.com
tel: 07815 476297


PROJECT: 92 ENGLEFIELD ROAD, LONDON, N1 3LG
TITLE: PROPOSED SITE PLAN (SCALE 1:100 @ A3)
JOB No: 00780
SCALE: 1:100 @ A3 (Unless noted Otherwise)
DATE: JUNE 2026
DRAWING NUMBER: ARCH-09 (REV -)

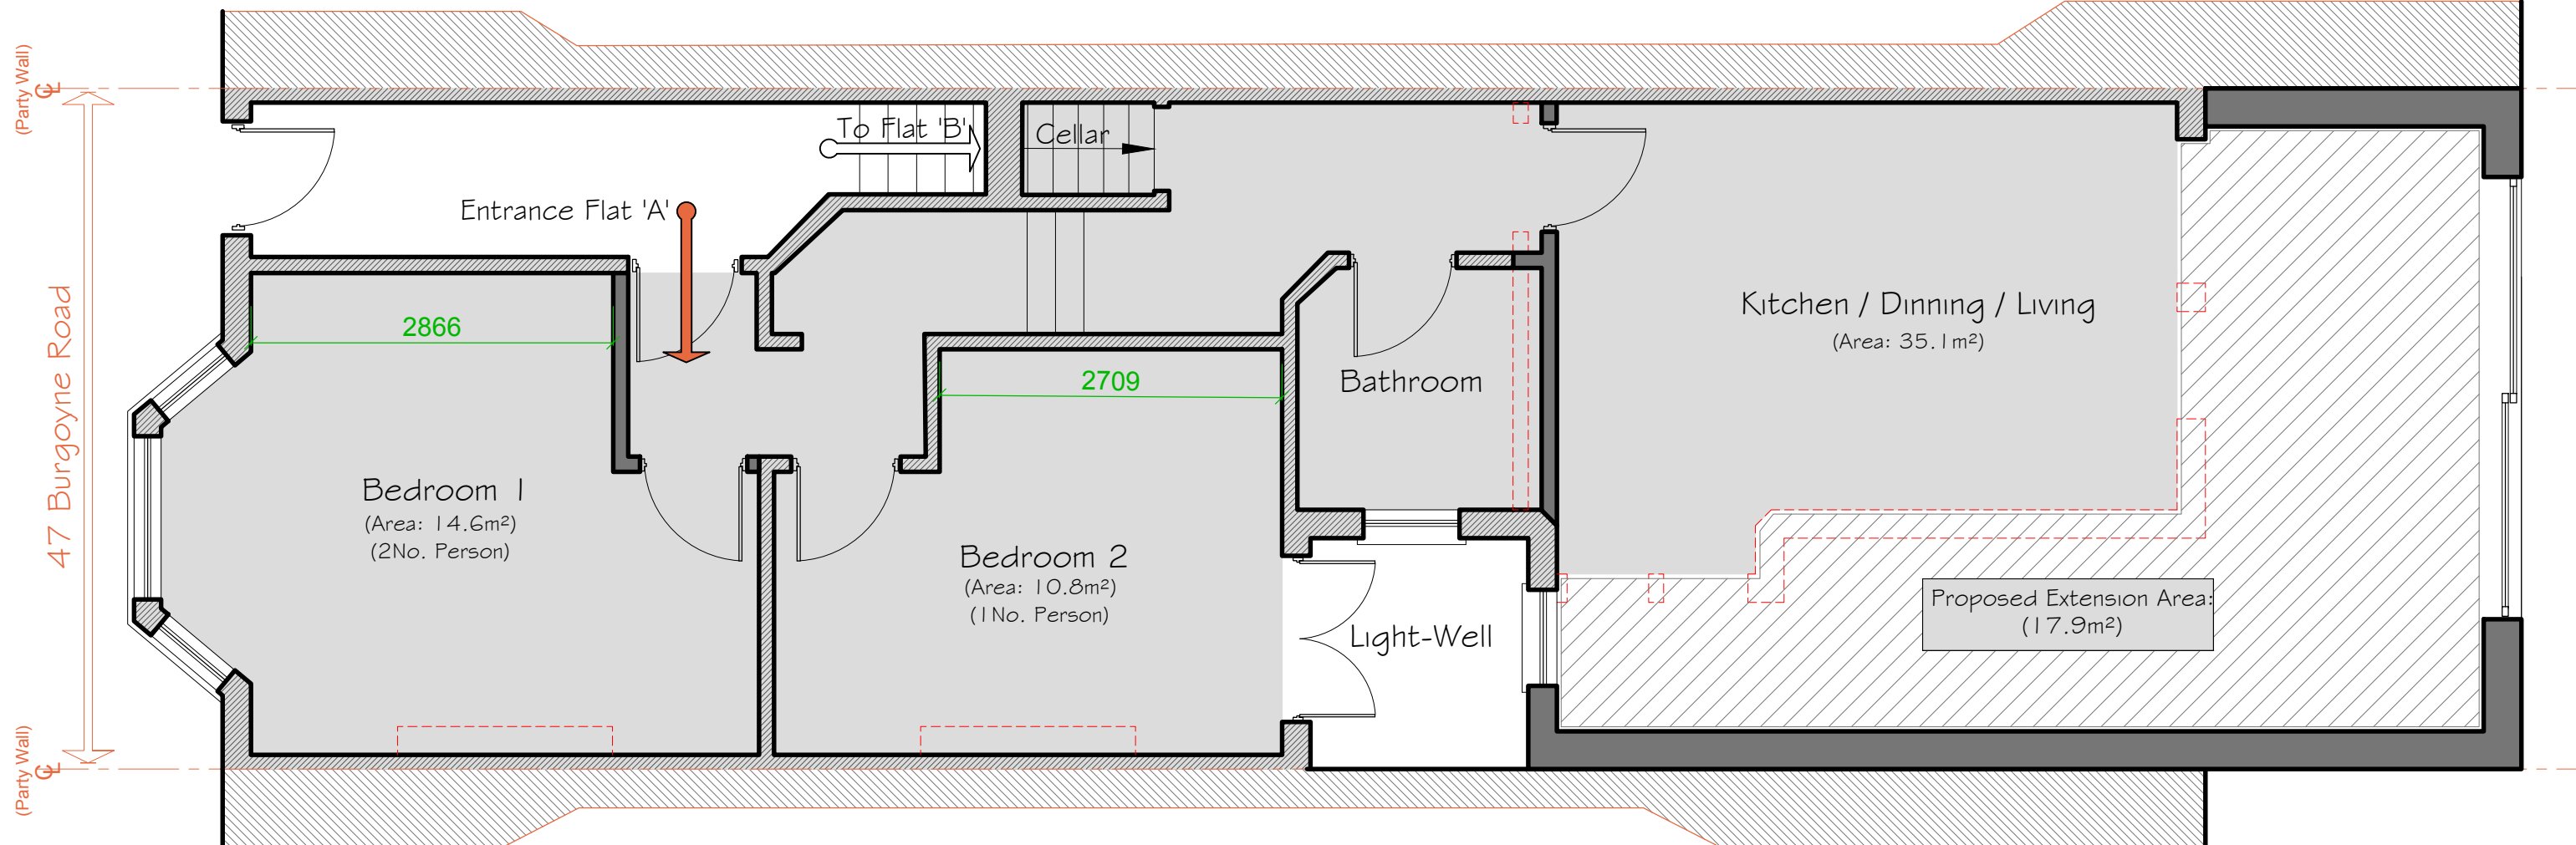

PROPOSED GROUND FLOOR FLAT 'A' PLAN (Area: 80.3m²)

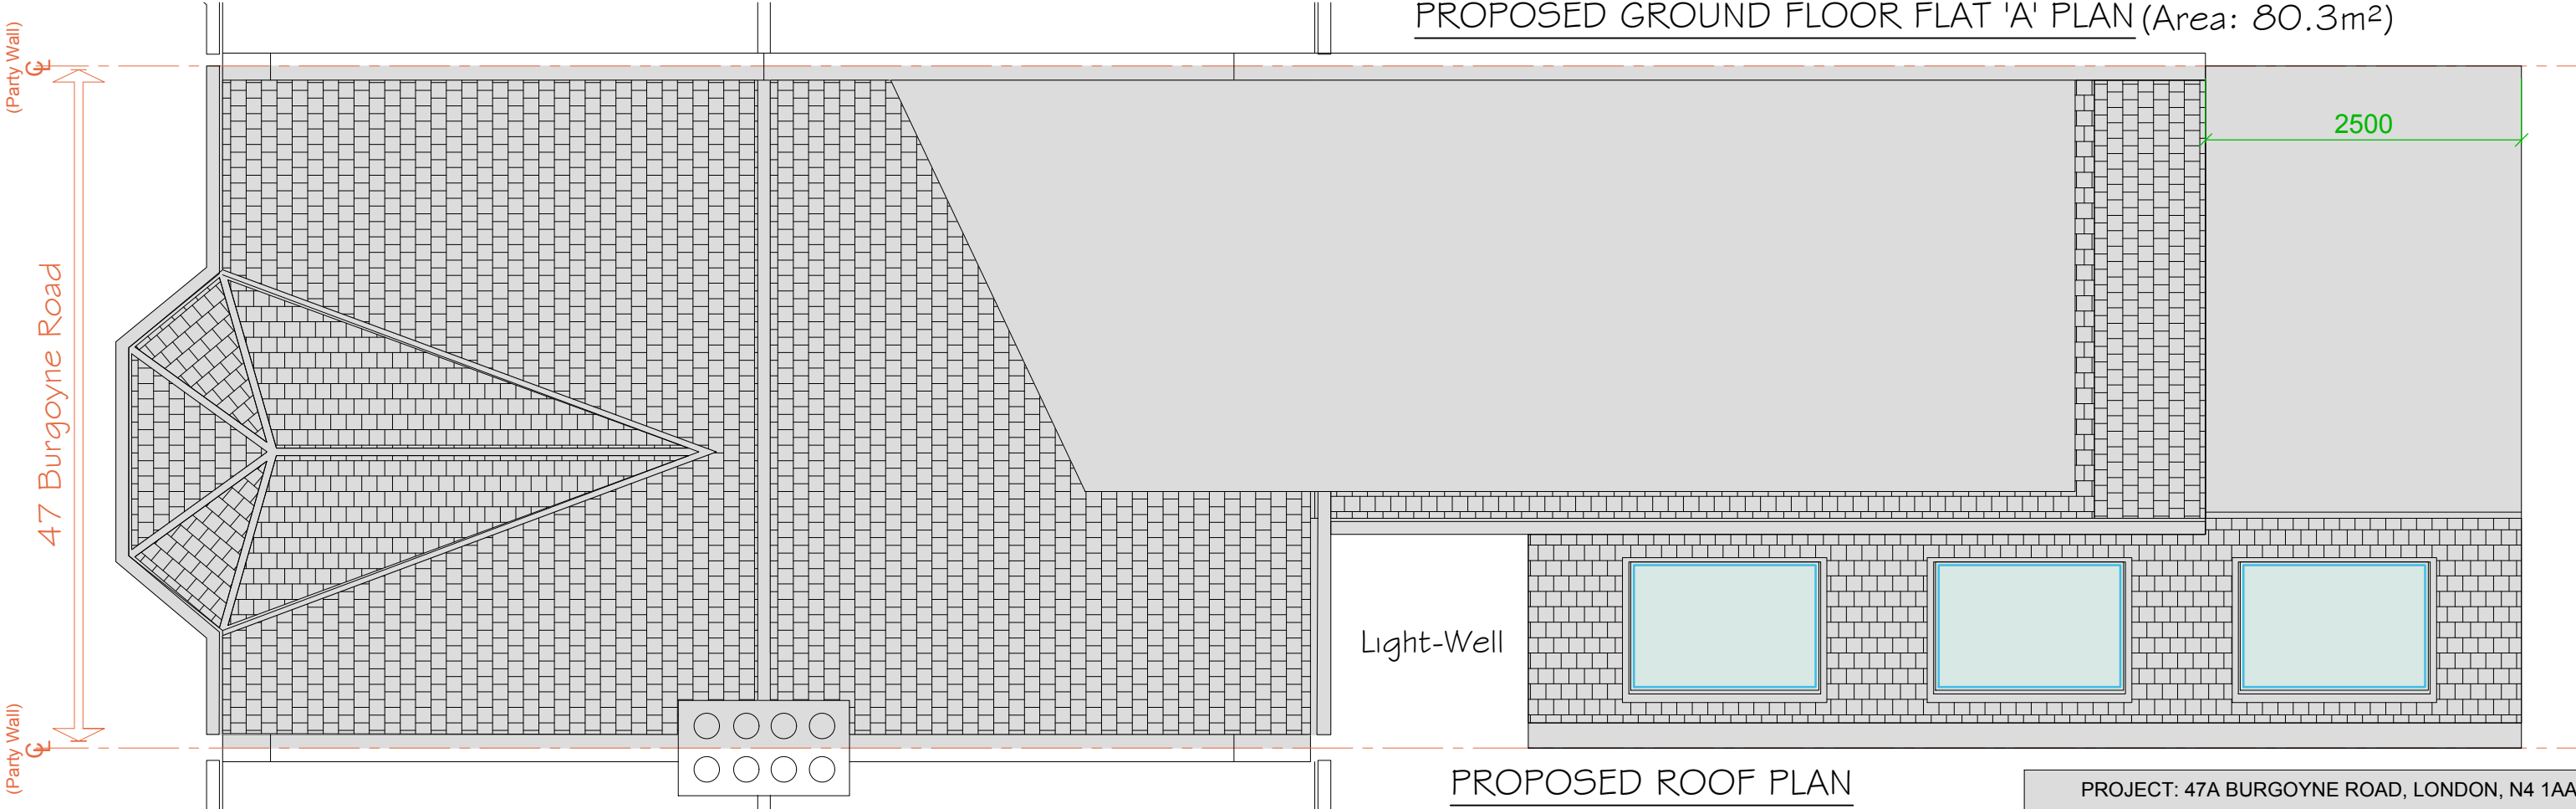

PROPOSED ROOF PLAN

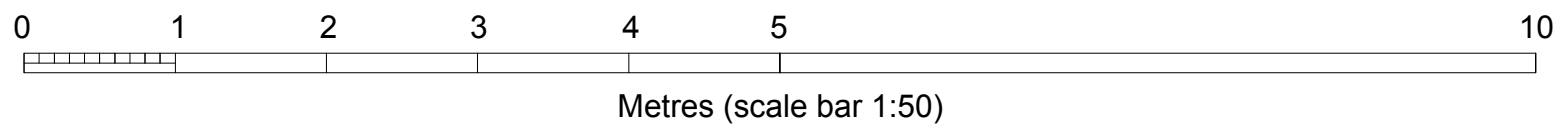


OSO designs
OSO designs:
210 durants road,
enfield, london, en3 7df
email: ahmet@oso-designs.com
web: www.oso-designs.com
tel: 07815 476297


PROJECT: 47A BURGUYNE ROAD, LONDON, N4 1AA
TITLE: PROPOSED FLAT & ROOF PLAN
JOB No: 00780
SCALE: 1:500 @ A3 (do not scale from drawing)
DATE: JUNE 2026
DRAWING NUMBER: ARCH-10



PROPOSED BURGOYNE ROAD ELEVATION

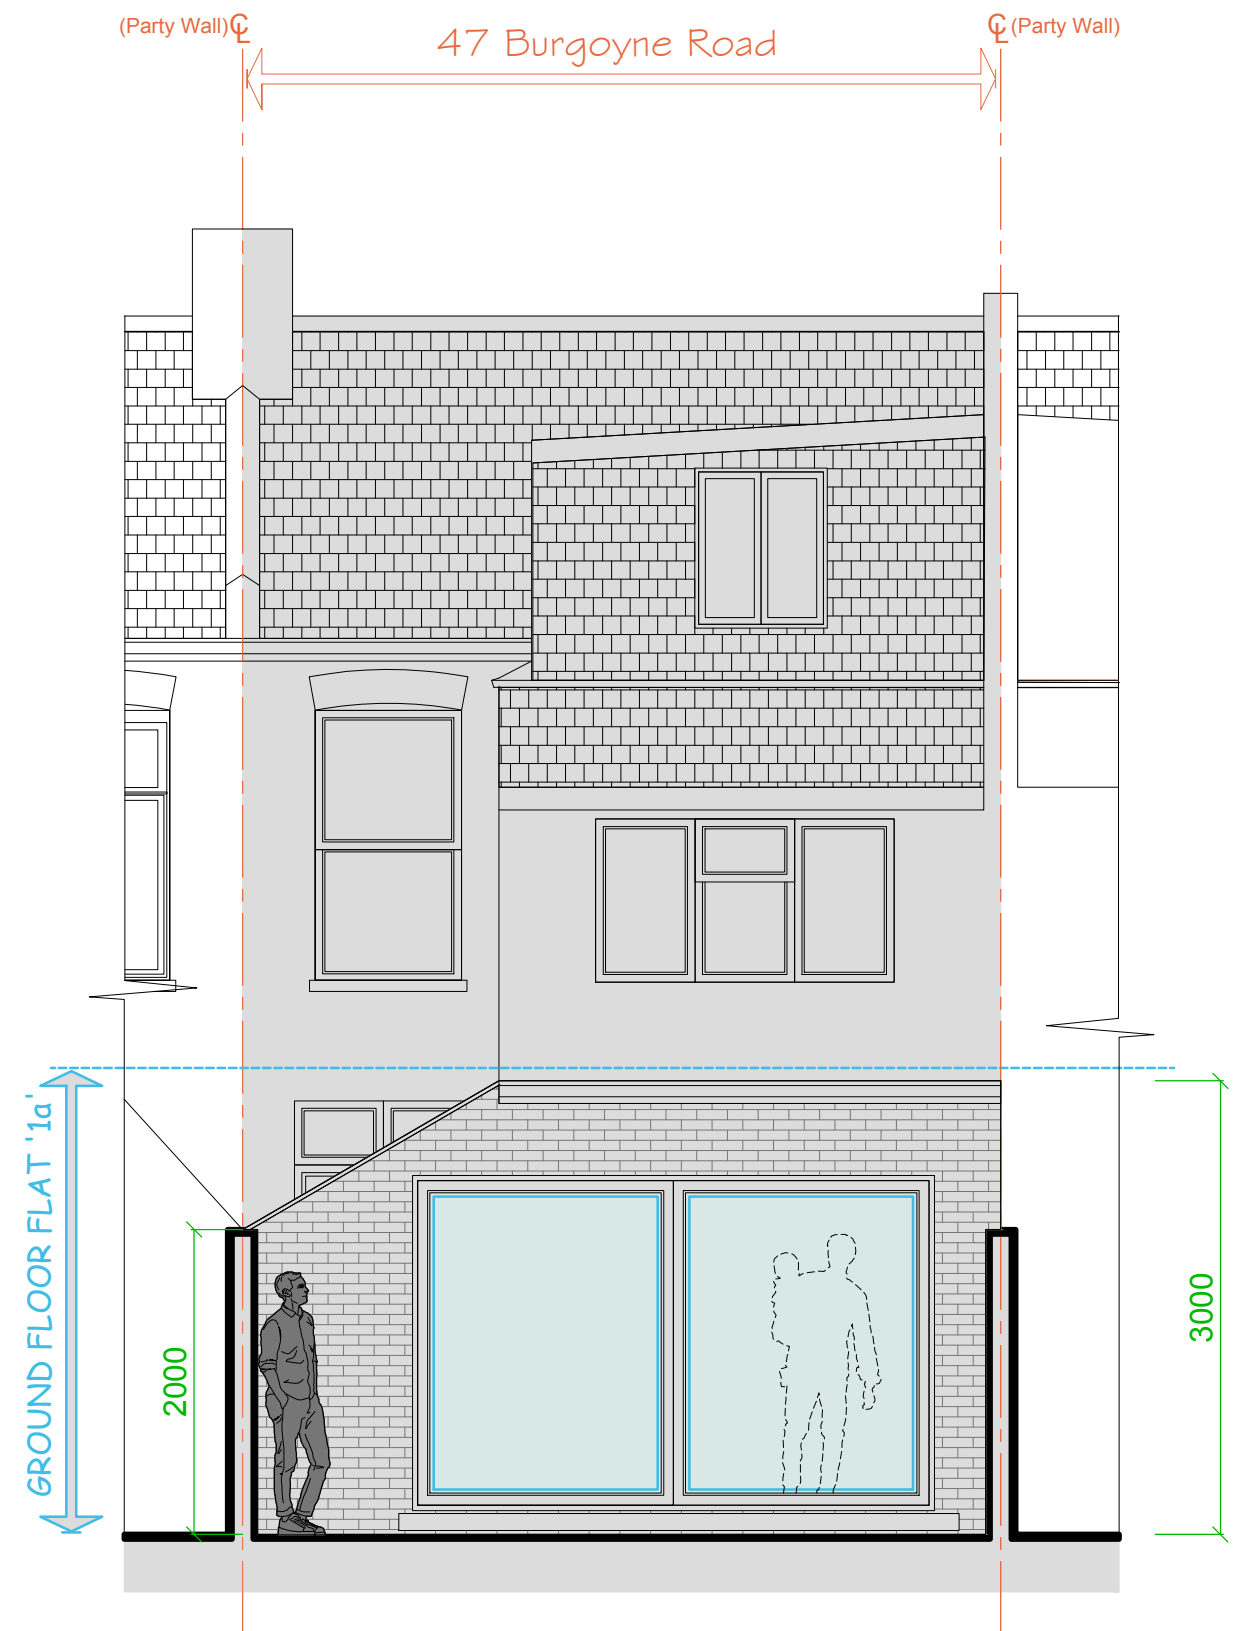

PROPOSED REAR ELEVATION

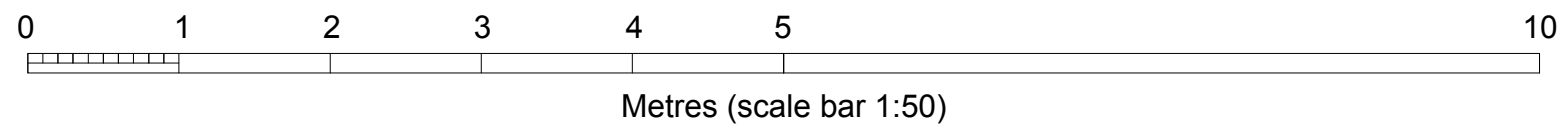

OSO designs


OSO designs:
210 durants road,
enfield, london, en3 7df
email: ahmet@oso-designs.com
web: www.oso-designs.com
tel: 07815 476297

PROJECT: 47A BURGOYNE ROAD, LONDON, N4 1AA
TITLE: PROPOSED FRONT AND REAR ELEVATION

JOB No: 00780
SCALE: 1:500 @ A3 (do not scale from drawing)

DATE: JUNE 2026
DRAWING NUMBER: ARCH-11

47 Burgoyne Road

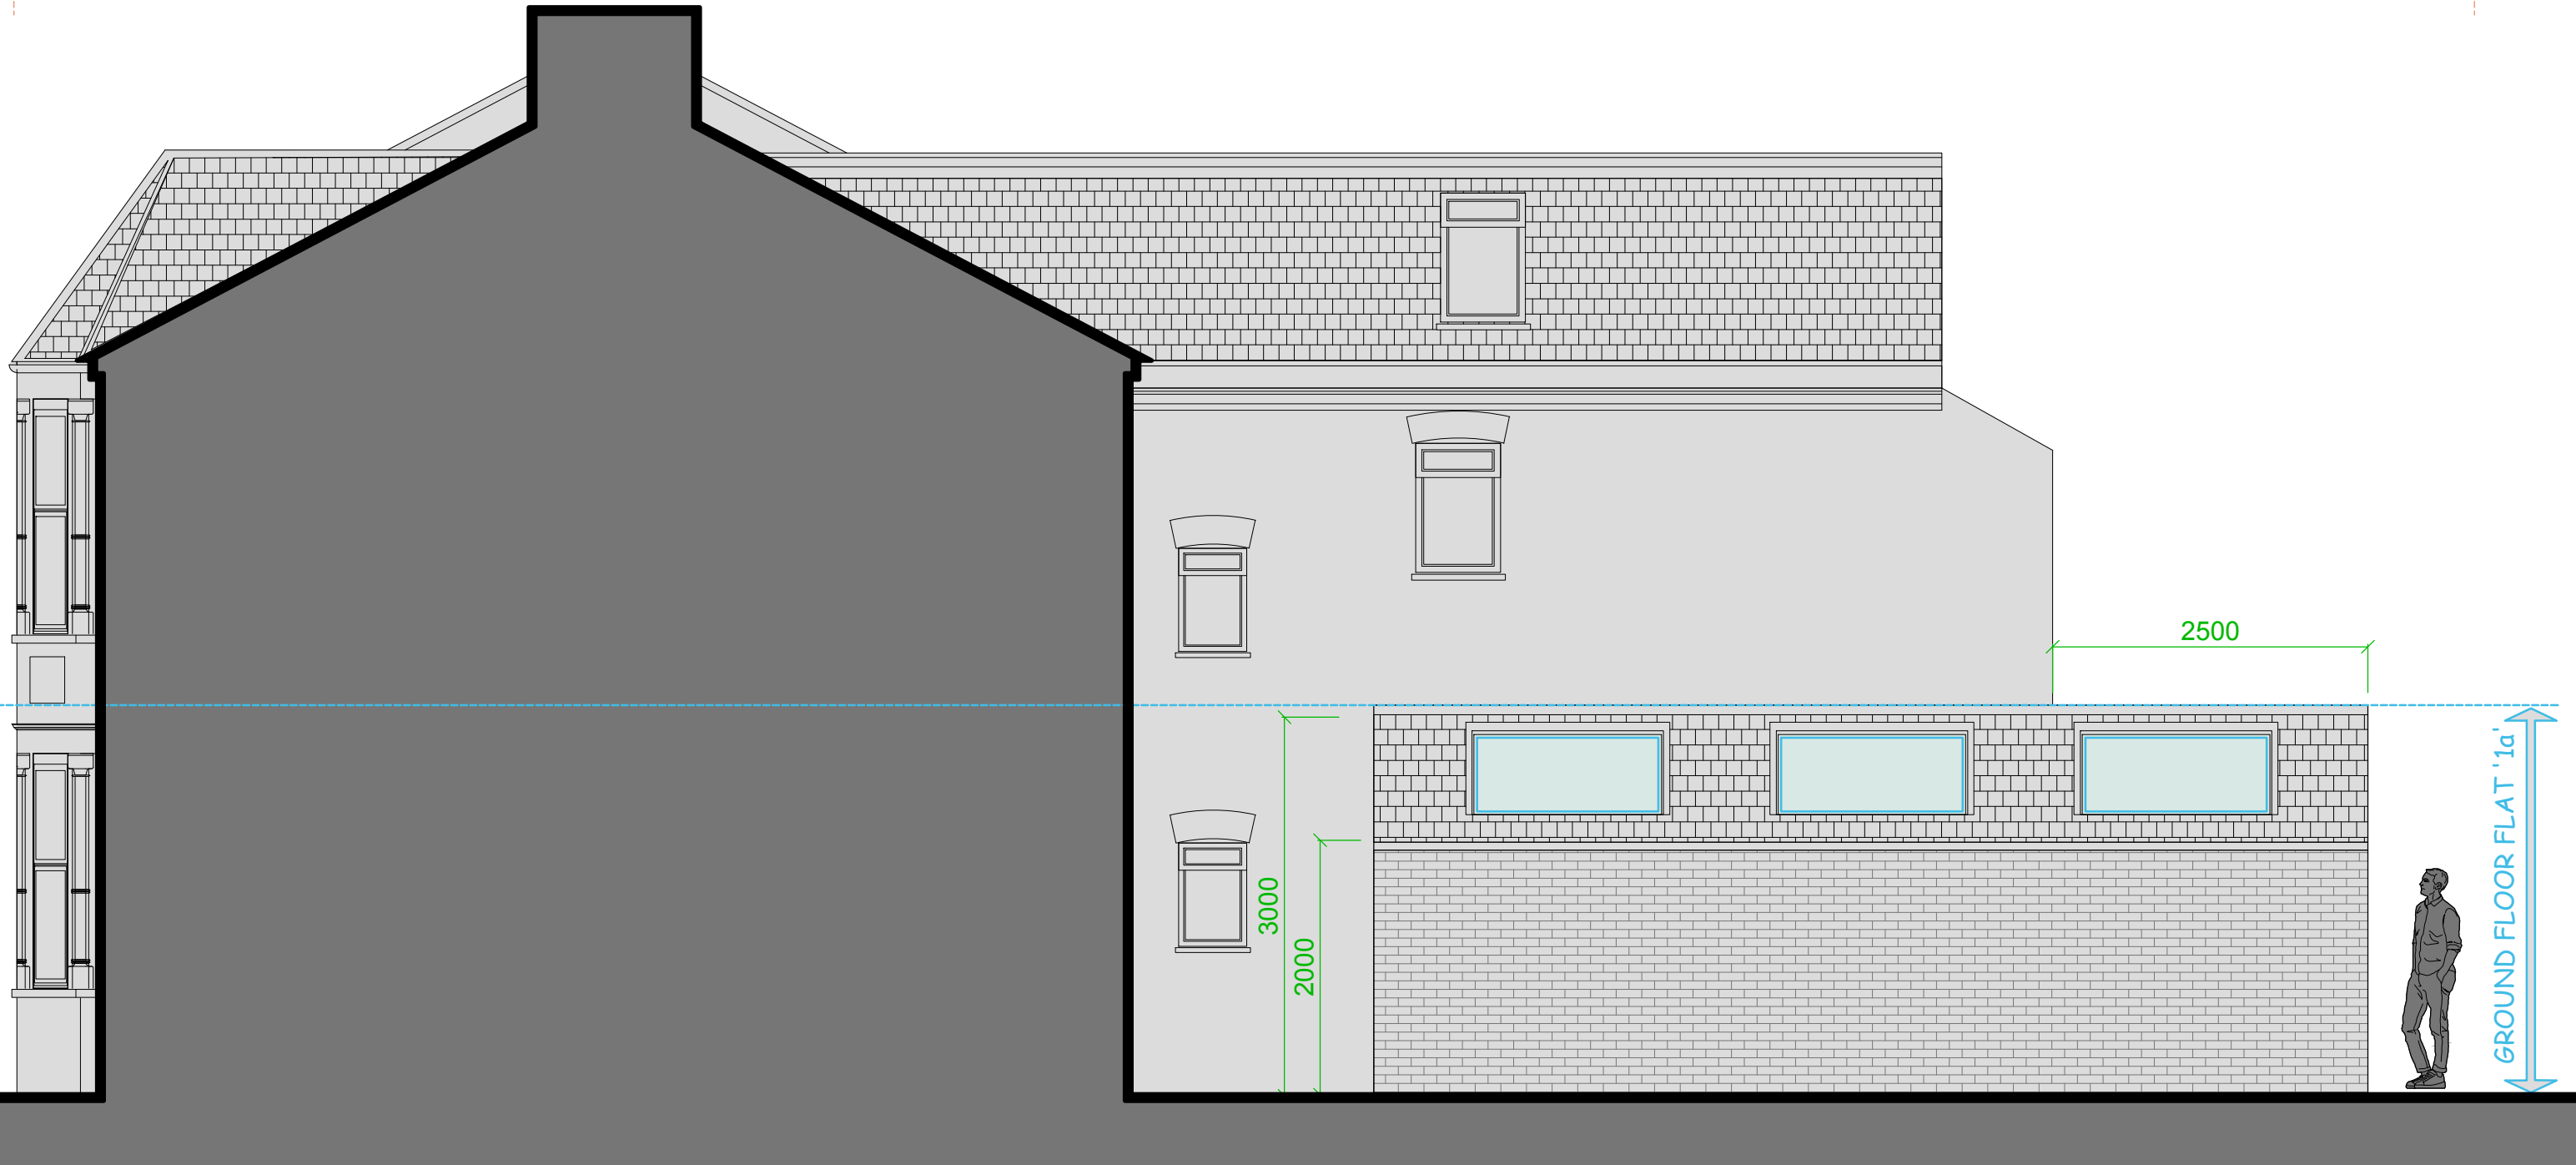

PROPOSED FLANK WALL ELEVATION

0 1 2 3 4 5 10
Metres (scale bar 1:50)

OSO designs

OSO designs:
210 durants road,
enfield, london, en3 7df
email: ahmet@oso-designs.com
web: www.oso-designs.com
tel: 07815 476297

PROJECT: 47A BURGUYNE ROAD, LONDON, N4 1AA
TITLE: PROPOSED FLANK WALL ELEVATION
JOB No: 00780
SCALE: 1:500 @ A3 (do not scale from drawing)
DATE: JUNE 2026
DRAWING NUMBER: ARCH-12

47 Burgoyne Road

FIRST FLOOR FLAT 'NOT' SURVEYED

GROUND FLOOR FLAT '1a'

PROPOSED SECTION

0 1 2 3 4 5 10

Metres (scale bar 1:50)

OSO designs

OSO designs:
210 durants road,
enfield, london, en3 7df
email: ahmet@oso-designs.com
web: www.oso-designs.com
tel: 07815 476297

PROJECT: 47A BURGUYNE ROAD, LONDON, N4 1AA
TITLE: PROPOSED SECTION
JOB No: 00780
SCALE: 1:500 @ A3 (do not scale from drawing)
DATE: JUNE 2026
DRAWING NUMBER: ARCH-13