



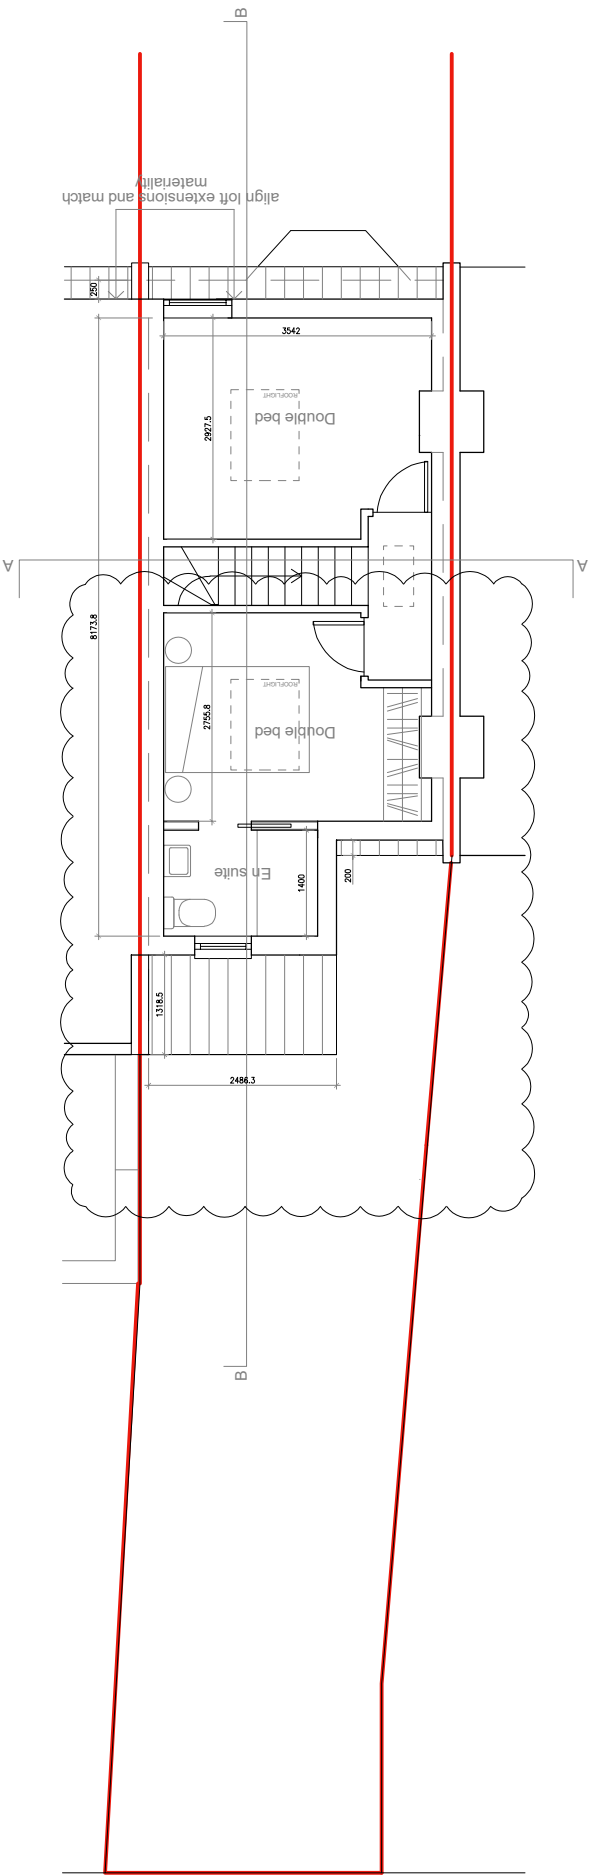

Roof plan

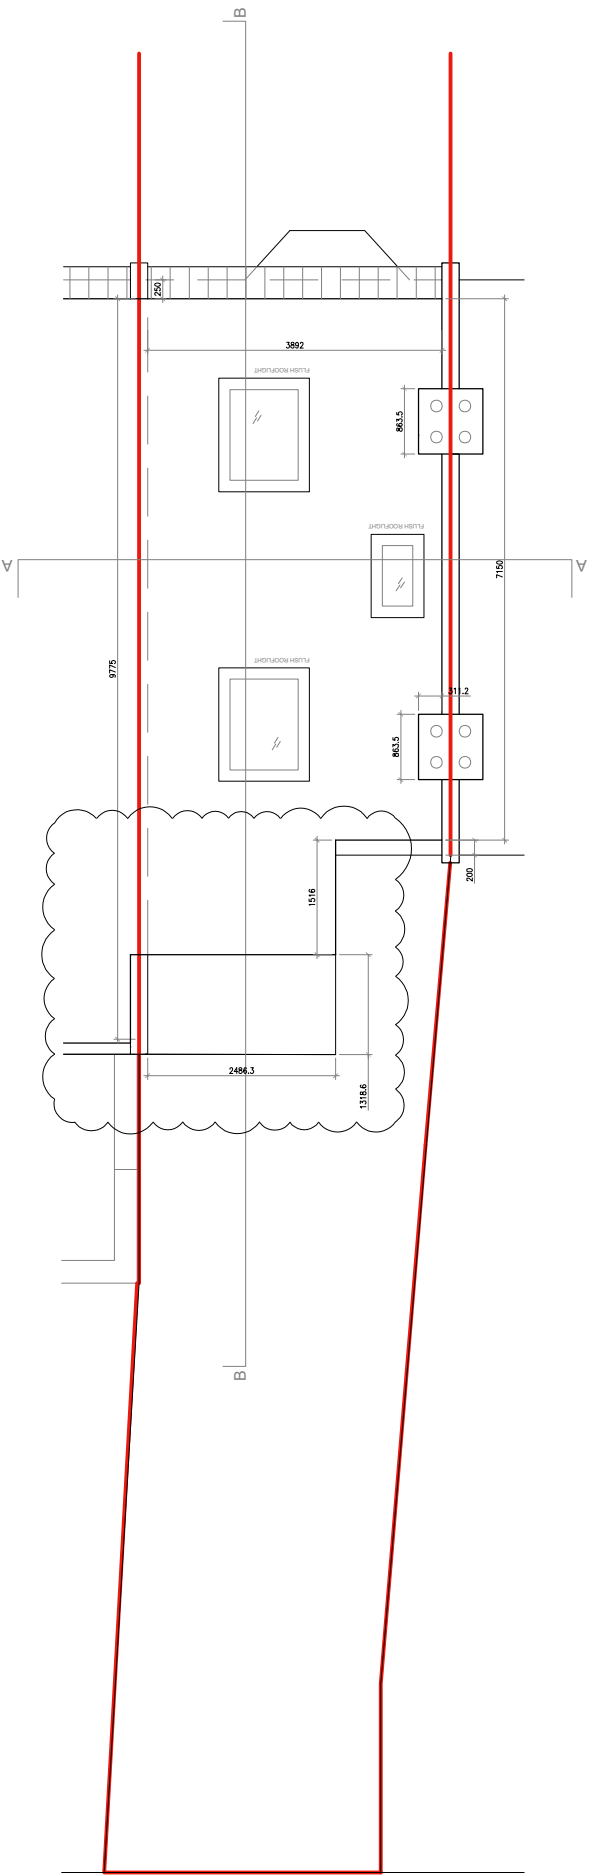

Second floor (new loft extension)

DATE	REV	JOB:	DRAWING:	JOB NO.	Peter van der Zwan A.R.B	
14.07.26	Loft volume reduced A	LOFT EXTENSION	PROPOSED PLANS	2501		
		SITE:	9 RICHMOND ROAD LONDON, N11 2QR	SCALE: 1:50 @ A4		
		CLIENT:	AMY TAYLOR & IAN LETH	DATE: MAY 2026		
				REVISION, STAGE.	Rev A LDC APP.	