


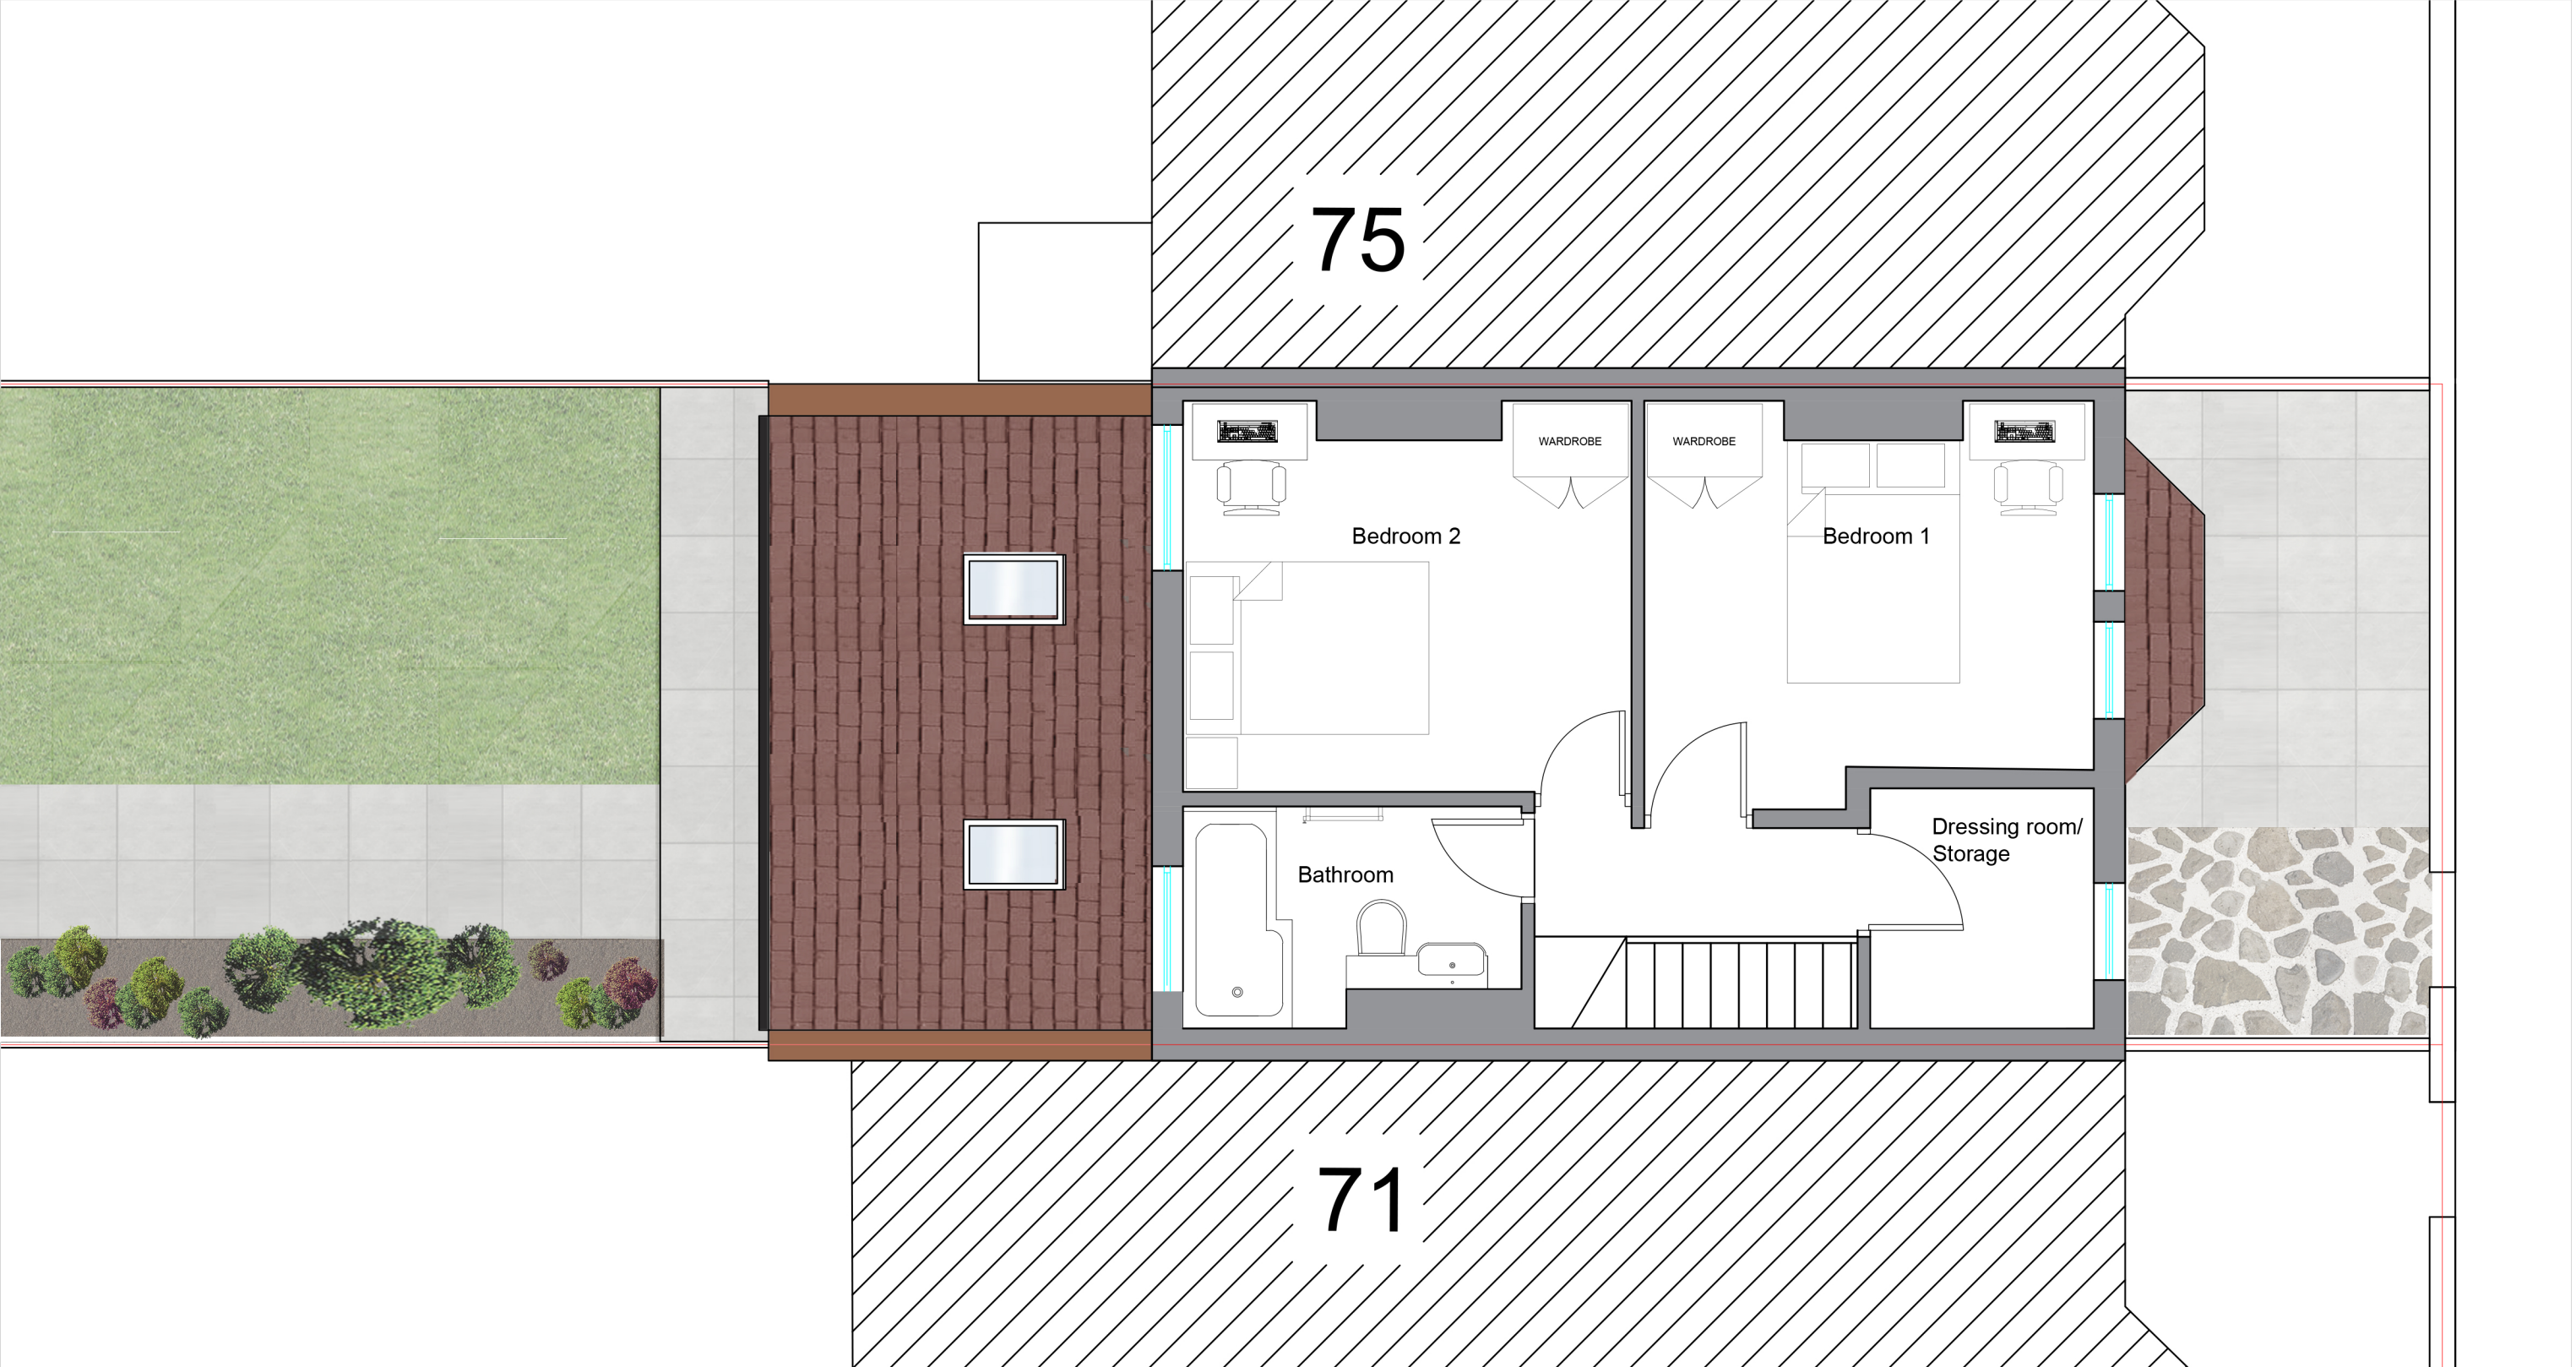

Location:
73 Sherringham Ave, N17 9RT

Client:
Miss Rebecca Deegan


Drawing Title:
Proposed First Floor Plan

Drawing No.:
00024/P/03

Scale:
1:50 @ A3

Date:
29.06.2026

Revisions:

 

Proposed First Floor Plan
Scale 1:50