


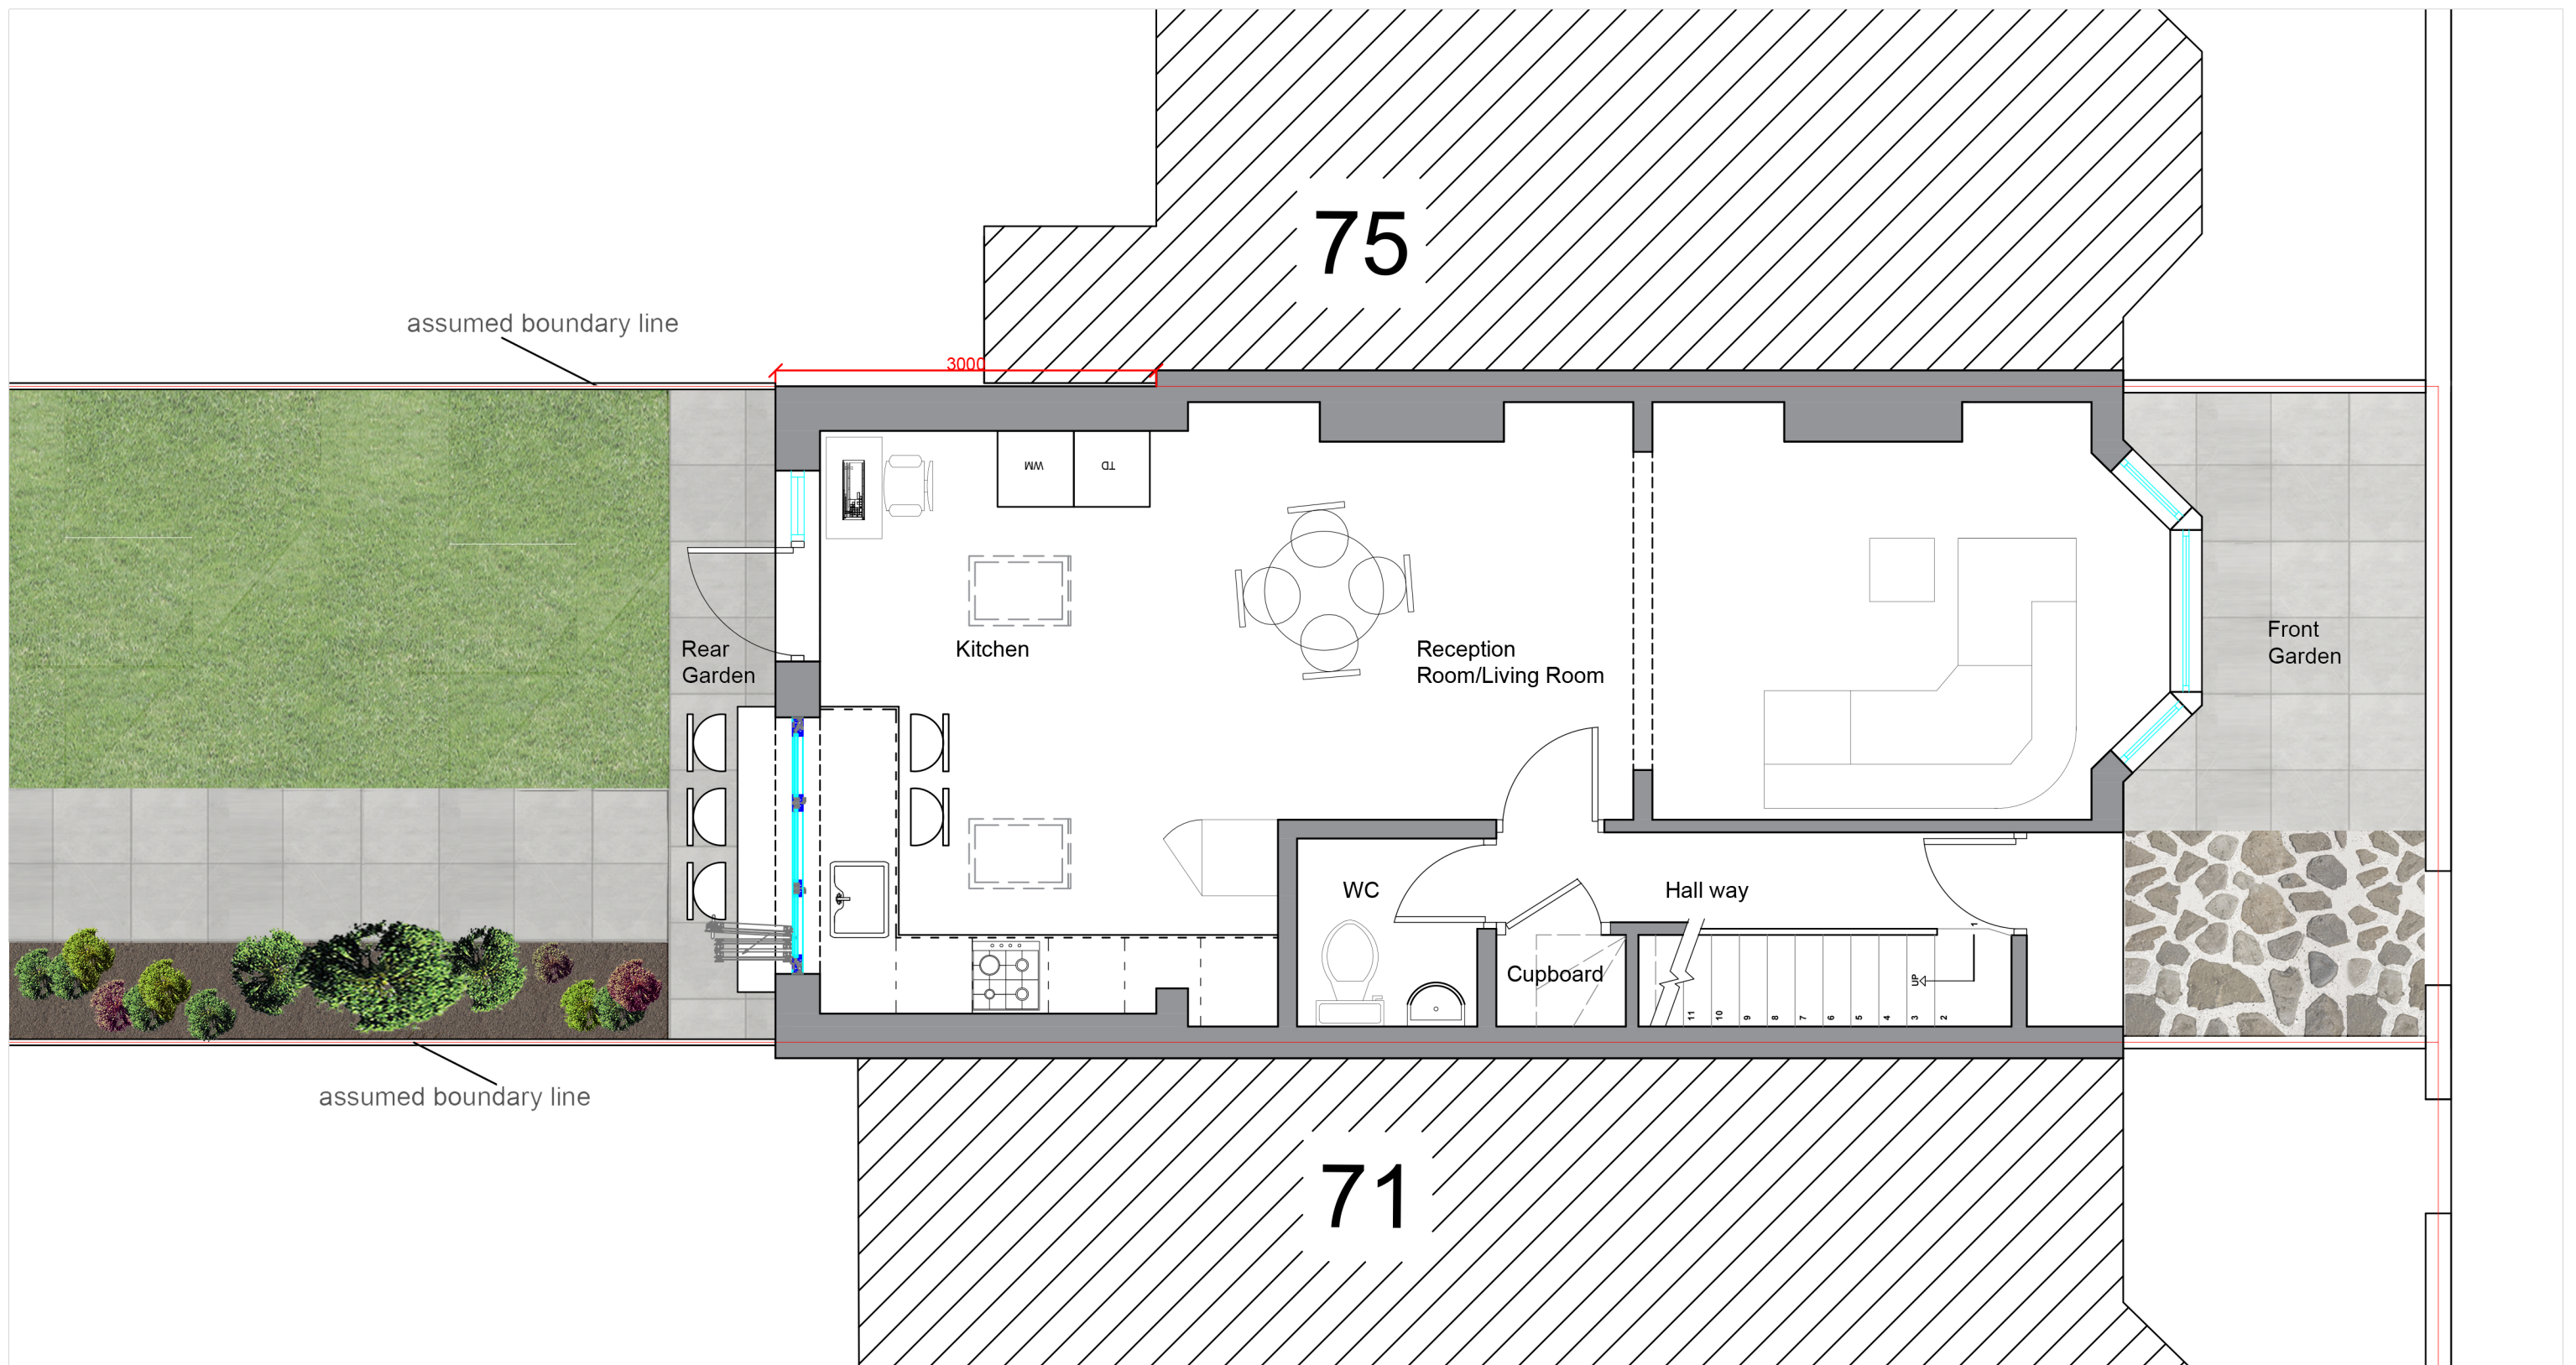

Location:
73 Sherringham Ave, N17 9RT

Client:
Miss Rebecca Deegan

Drawing Title:
Proposed Ground Floor Plan

Drawing No.:
00024/P/02

Scale:
1:50 @ A3

Date:
29.06.2026

Revisions:



Proposed Ground Floor Plan
Scale 1:50

1:50
Scale Bar 0m 1 2 3 4 5